




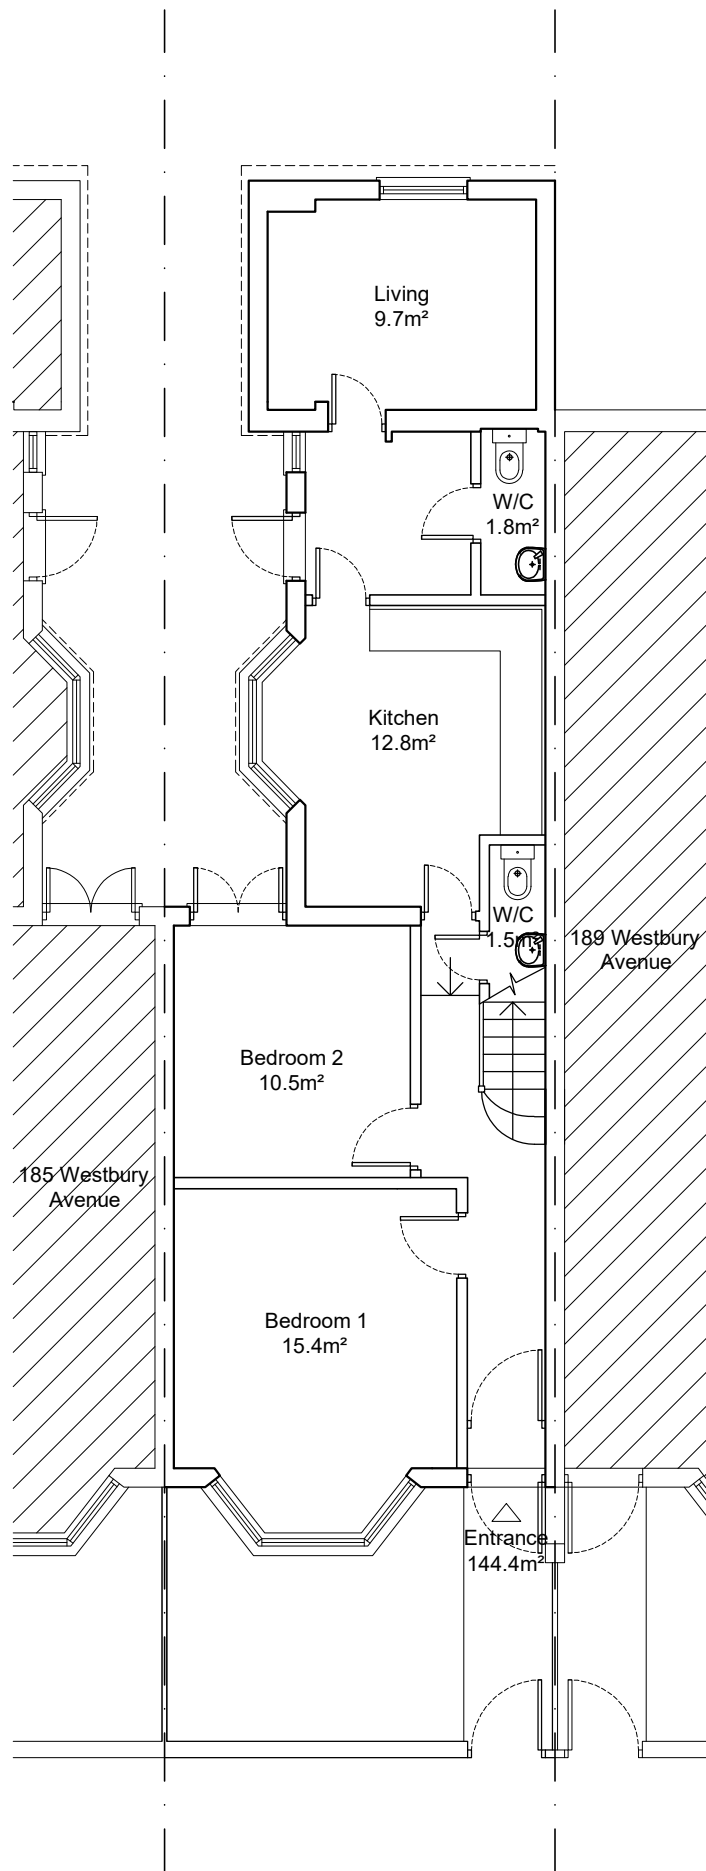

Ground Floor Plan
as Existing

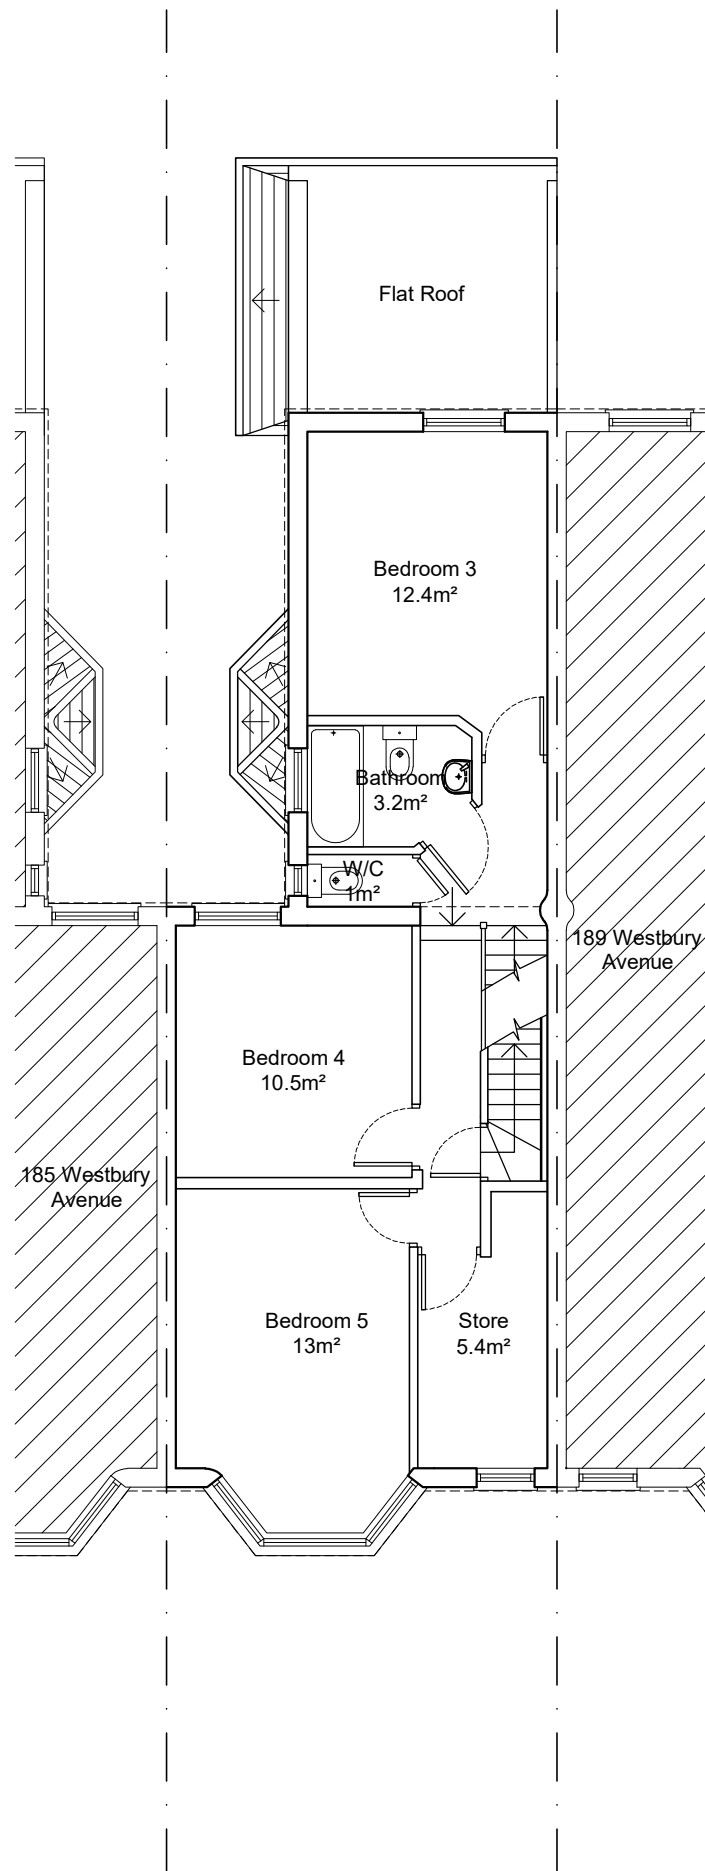


First Floor Plan
as Existing

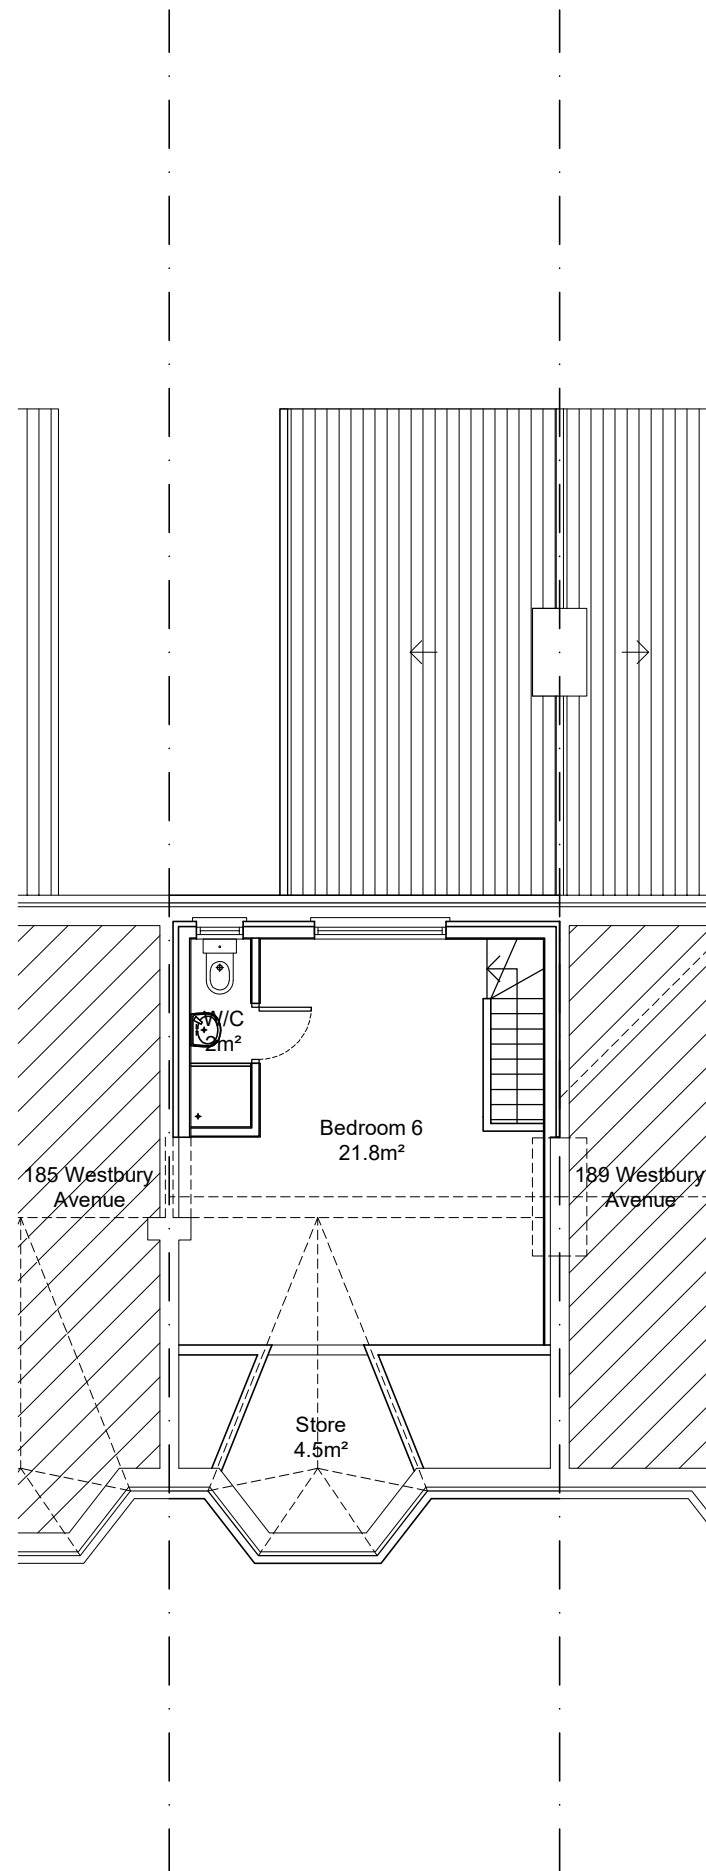

Loft Floor Plan
as Existing

Issue:

Planning

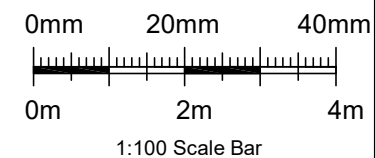

Revisions

Rev	Description	Drawn	Date

CG ARCHITECTS

36 Cannon Hill, London N14 6LG
Tel: 020 8449 5100

Client:

Mr Mehmet Huseyin

Site:

187 Westbury Avenue
Haringey
N22 6RX

Title:

Floor Plans as Existing

Scale: 1:100 @ A3

Date: May 2022

Drawn: RG

Checked: CG

Drg. No.
1589/02

Rev.
#