

THIS ELECTRONIC INFORMATION IS CONFIDENTIAL AND THE COPYRIGHT OF A JONES + CO ARCHITECTURAL SOLUTIONS. NO USE IS TO BE MADE OF THIS INFORMATION FOR ANY PURPOSE OTHER THAN THE PROPER PURPOSE FOR WHICH IT WAS ASSIGNED OR TO ANY OTHER PARTY IN ANY FORM IN WHOLE OR IN PART WITHOUT OUR EXPRESS PERMISSION. THE DATA IS SUPPLIED ELECTRONICALLY FOR CONVENIENCE ONLY. THE ORIGINAL INFORMATION IS THE HARD COPY WHICH WILL BE SUPPLIED ON REQUEST. NO DIMENSIONS OR OTHER INFORMATION SHOULD BE INFERRED FROM THE ELECTRONIC DATA UNLESS SPECIFICALLY SHOWN ON THE HARD COPY. WE ACCEPT NO LIABILITY FOR ANY DEFECT, LOSS OR ANY OTHER MATTER, YOUR RECEIPT OF THIS INFORMATION AND OPENING OF THE FILES CONSTITUTES ACCEPTANCE OF THESE TERMS.

CONSTRUCTION NOTES.

1. VERIFY ALL SITE DIMENSIONS AND LEVELS PRIOR TO MANUFACTURE OF ANY COMPONENT.
2. READ IN CONJUNCTION WITH ALL OTHER CONTRACT DOCUMENTATION
3. BRING ANY APPARENT DISCREPANCY TO THE ATTENTION OF THE C.A. PRIOR TO MANUFACTURE/CONSTRUCTION.



1 SITE LOCATION PLAN

1:1250

SCALE 1:1250
20m 40m

Title

SITE LOCATION PLAN

Drawing Status

PLANNING

Drawn By

CI

Checked By

Scale

1:1250 (A3)

Date

100C722

Project No.

Drawing No.

Rev.

AJC-1209

01

Job Title

FLAT B, 29 FALKLAND ROAD

HARINGAY LONDON NB ONS

a jones+co architectural solutions
29 Ryland Way Hornchurch Essex RM11 1JN
Tel: 01708 755 674 Email: info@ajonesco.co.uk
www.ajonesco.co.uk

Rev. Date Description

Rev/Chk By

a jones+co architectural solutions

© A JONES + CO ARCHITECTURAL SOLUTIONS

THIS ELECTRONIC INFORMATION IS CONFIDENTIAL, AND THE COPYRIGHT OF A JONES & CO ARCHITECTURAL SOLUTIONS, INC. IS NOT REPRODUCED BY ANY OTHER NAME. THE INTENDED RECIPIENT FOR THE PROPER PURPOSES MUST HAVE IT BE DISCLOSED OR PASSED ON TO ANY OTHER PARTY IN ANY FORM IN WHOLE OR IN PART WITHOUT OUR EXPRESS PERMISSION.

THE DATA IS STORED ELECTRONICALLY FOR CONVENIENCE ONLY. THE ORIGINAL INFORMATION IS THE HARD COPY WHICH MUST BE SUPPLIED ON REQUEST. NO DIMENSIONS OR OTHER INFORMATION SHOULD BE INFERRED FROM THE ELECTRONIC DATA UNLESS SPECIFICALLY SHOWN ON THE HARD COPY. WE ACCEPT NO LIABILITY FOR ANY EFFECT THAT THE TRANSMISSION OR USE OF THIS DATA MAY HAVE ON ANY COMPUTERS OR SYSTEMS WHETHER IN RELATION TO ANY DEFECT, WORKS OR ANY OTHER MATTER. YOUR RECEIPT OF THIS INFORMATION AND OPENING OF THE FILES CONSTITUTES ACCEPTANCE OF THESE TERMS.

CONSTRUCTION NOTES

1. VERIFY ALL SITE DIMENSIONS AND LEVELS PRIOR TO MANUFACTURE OF ANY COMPONENT.
2. READ IN CONJUNCTION WITH ALL OTHER CONTRACT DOCUMENTATION.
3. BRING ANY APPARENT DISCREPANCY TO THE ATTENTION OF THE C.A. PRIOR TO MANUFACTURE/CONSTRUCTION.

[illegible]

a jones+co architectural solutions

a jones+co architectural solutions
29 Hyland Way Hornchurch Essex RM11 1DN
Tel: 01708 755 674 Email: info@ajonesco.co.uk
www.ajonesco.co.uk

Job Title


**FLAT B, 29 FALKLAND ROAD
HARINGEY
LONDON
N8 0NS**

Title


EXISTING PLANS

Drawing Status		
PLANNING		
Drawn By	Checked By	
CI		
Scale	Date	
1:100 (A5)	100C722	
Project No.	Drawing No.	Rev.
AJC-1209	02	


REAR GARDEN

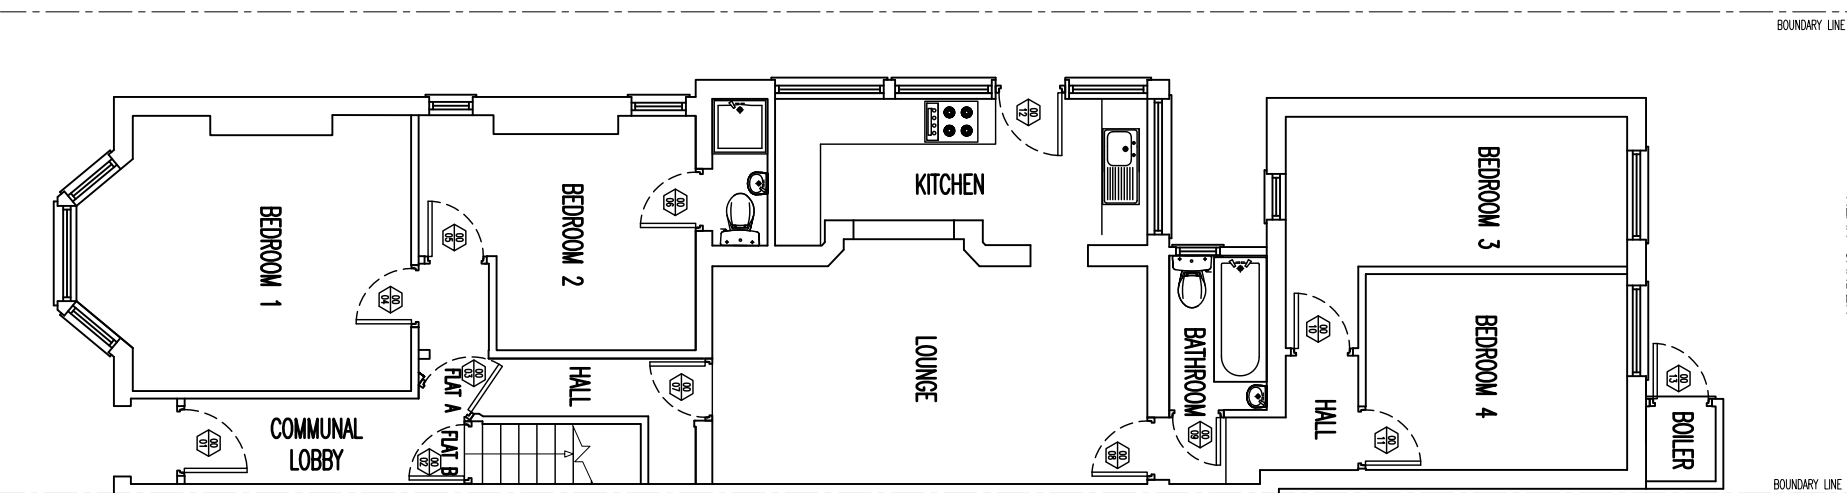

REAR GARDEN

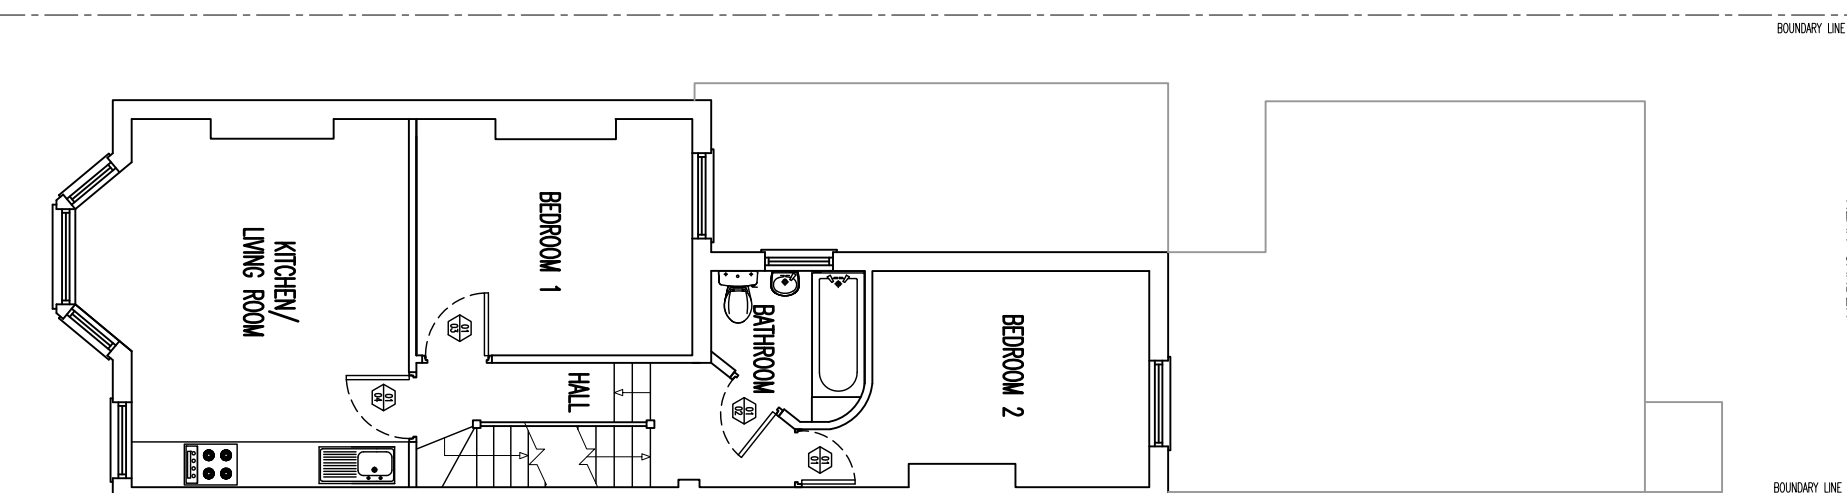

REAR GARDEN

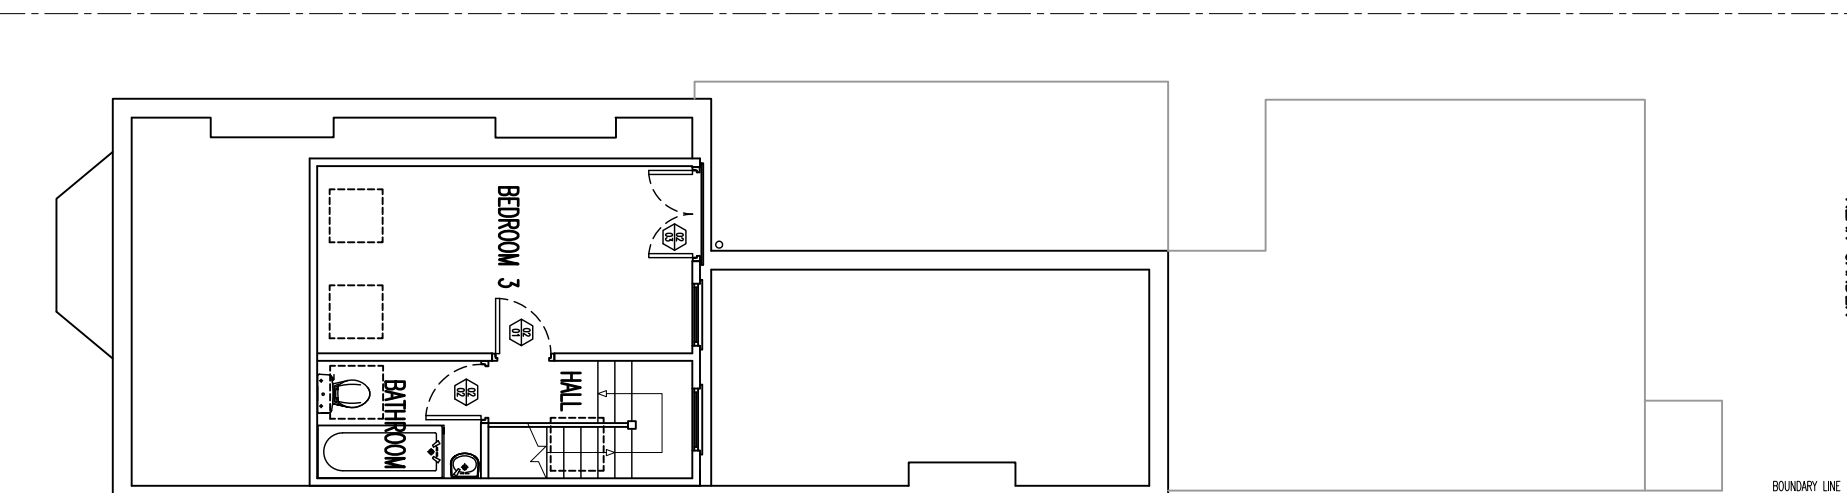

SCALE 1:100



1 EXISTING GROUND FLOOR PLAN

1:100

EXISTING FIRST FLOOR PLAN

1:10C


2 EXISTING SECOND FLOOR PLAN

1:100

THIS ELECTRONIC INFORMATION IS CONFIDENTIAL AND THE COPYRIGHT OF A JONES + CO ARCHITECTURAL SOLUTIONS. NO USE IS TO BE MADE OF THIS INFORMATION FOR ANY PURPOSE OTHER THAN THE PROPOSED PURPOSE FOR WHICH IT WAS ISSUED AND NO REPRODUCTION OR TRANSMISSION IN ANY FORM OR BY ANY MEANS, ELECTRONIC OR MECHANICAL, INCLUDING PHOTOCOPYING, RECORDING, OR BY ANY INFORMATION STORAGE AND RETRIEVAL SYSTEM, IS PERMITTED WITHOUT THE EXPRESS PERMISSION OF A JONES + CO ARCHITECTURAL SOLUTIONS. THE DATA IS SUPPLIED ELECTRONICALLY FOR CONVENIENCE ONLY. THE ORIGINAL INFORMATION IS THE HARD COPY WHICH WILL BE SUPPLIED ON REQUEST. NO DIMENSIONS OR OTHER INFORMATION SHOULD BE INFERRED FROM THE ELECTRONIC DATA UNLESS SPECIFICALLY SHOWN ON THE HARD COPY. WE ACCEPT NO LIABILITY FOR ANY EFFECT THAT THE TRANSMISSION OR USE OF THIS DATA MAY HAVE ON ANY COMPUTER OR SYSTEMS WHETHER IN RELATION TO ANY DEFECT, VIRUS OR ANY OTHER MATTER. YOUR RECEIPT OF THIS INFORMATION AND OPENING OF THE FILES CONSTITUTES ACCEPTANCE OF THESE TERMS.


CONSTRUCTION NOTES:

1. VERIFY ALL SITE DIMENSIONS AND LEVELS PRIOR TO MANUFACTURE OF ANY COMPONENT.
2. READ IN CONJUNCTION WITH ALL OTHER CONTRACT DOCUMENTATION
3. BRING ANY APPARENT DISCREPANCY TO THE ATTENTION OF THE C.A. PRIOR TO MANUFACTURE/CONSTRUCTION.

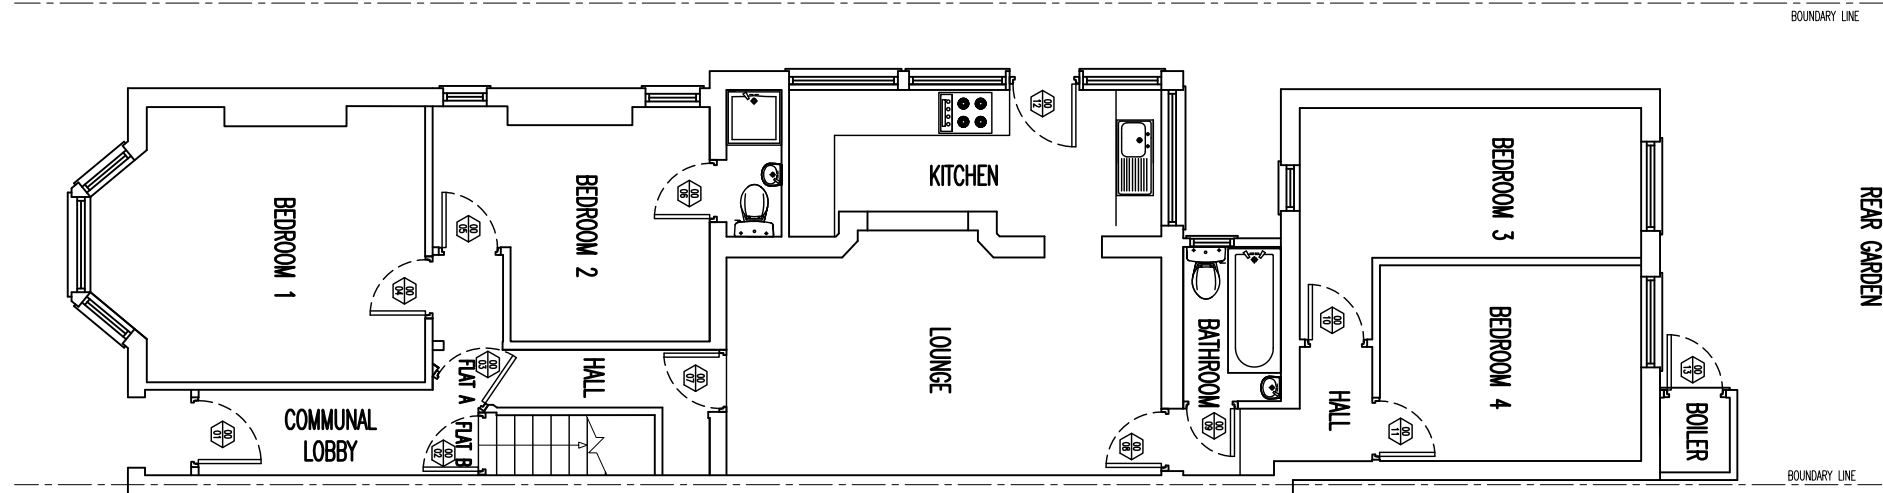


1 PROPOSED GROUND FLOOR PLAN

1:100

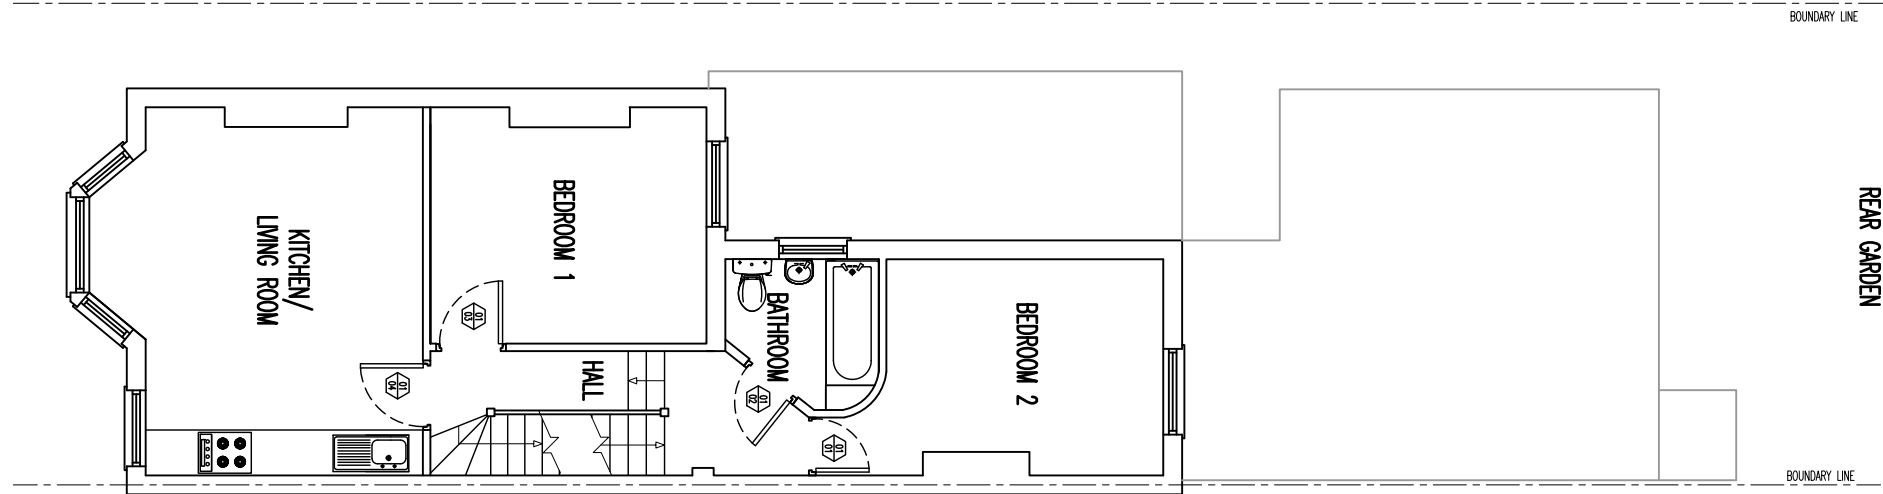

2 PROPOSED FIRST FLOOR PLAN

1:100

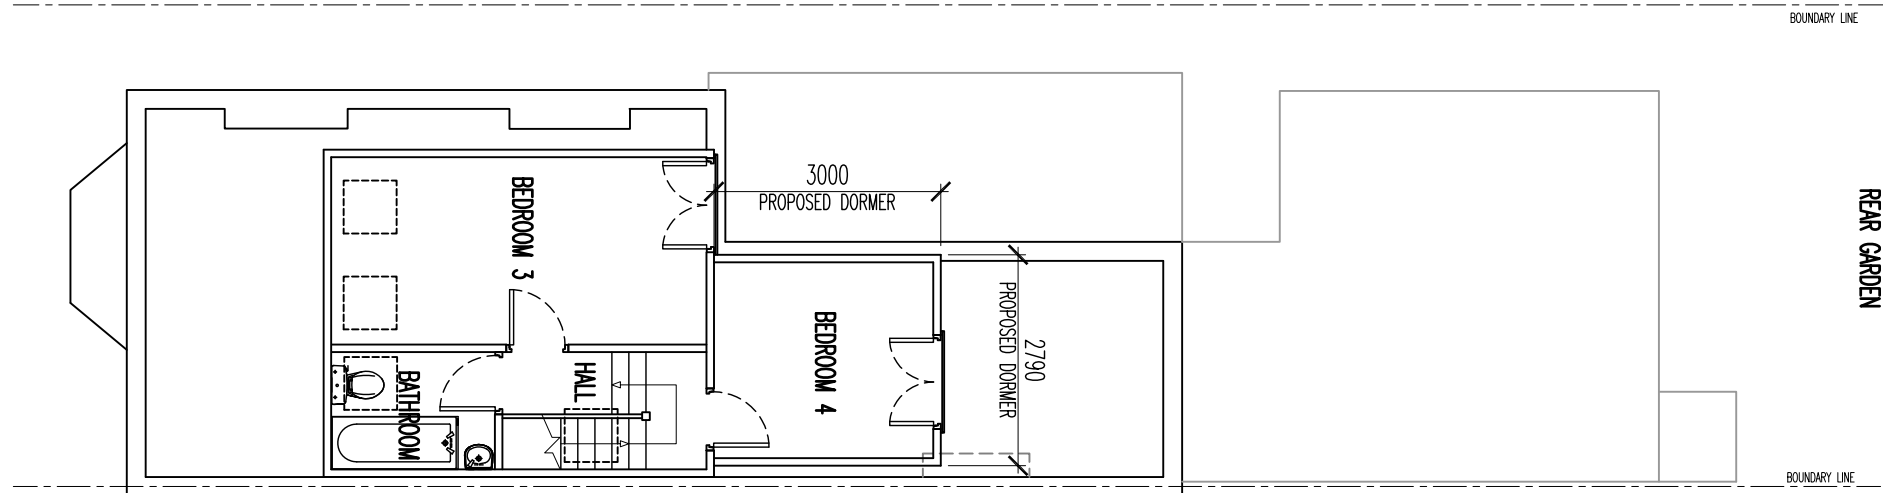

3 PROPOSED SECOND FLOOR PLAN

1:100

SCALE 1:100

1m 2m 3m

PROPOSED PLANS

Title

FLAT B, 29 FALKLAND ROAD
HARINGEY
LONDON
N8 0NS

Job Title

FLAT B, 29 FALKLAND ROAD
HARINGEY
LONDON
N8 0NS

a jones+co architectural solutions

29 Ryland Way Hornchurch Essex RM11 1JN

Tel: 01708 755 674 Email: info@ajonesco.co.uk

www.ajonesco.co.uk

a jones+co architectural solutions

Rev. Date Description Rev/Chk By

Rev. Date Description Rev/Chk By

THIS ELECTRONIC INFORMATION IS CONFIDENTIAL AND THE COPYRIGHT OF A JONES + CO ARCHITECTURAL SOLUTIONS. NO USE IS TO BE MADE OF THIS INFORMATION WITHOUT THE WRITTEN PERMISSION OF A JONES + CO ARCHITECTURAL SOLUTIONS. ANY REPRODUCTION OR USE OF THIS INFORMATION FOR ANY OTHER PURPOSE WITHOUT THE WRITTEN PERMISSION OF A JONES + CO ARCHITECTURAL SOLUTIONS SHALL BE ASSUMED TO BE A BREACH OF THE COPYRIGHT AND THE USER SHALL BE RESPONSIBLE FOR ANY DAMAGES INCURRED. THE DATA IS SUPPLIED ELECTRONICALLY FOR CONVENIENCE ONLY. THE ORIGINAL INFORMATION IS THE HARD COPY WHICH WILL BE SUPPLIED ON REQUEST. NO DIMENSIONS OR OTHER INFORMATION SHOULD BE INFERRED FROM THE ELECTRONIC DATA UNLESS SPECIFICALLY SHOWN ON THE HARD COPY. WE ACCEPT NO LIABILITY FOR ANY DEFECT, LOSS OR ANY OTHER DAMAGE IN RELATION TO ANY DEFECT, LOSS OR ANY OTHER DAMAGE. YOUR RECEIPT OF THIS INFORMATION AND OPENING OF THE FILES CONSTITUTES ACCEPTANCE OF THESE TERMS.

CONSTRUCTION NOTES:


1. VERIFY ALL SITE DIMENSIONS AND LEVELS PRIOR TO MANUFACTURE OF ANY COMPONENT.
2. READ IN CONJUNCTION WITH ALL OTHER CONTRACT DOCUMENTATION
3. BRING ANY APPARENT DISCREPANCY TO THE ATTENTION OF THE C.A. PRIOR TO MANUFACTURE/CONSTRUCTION.

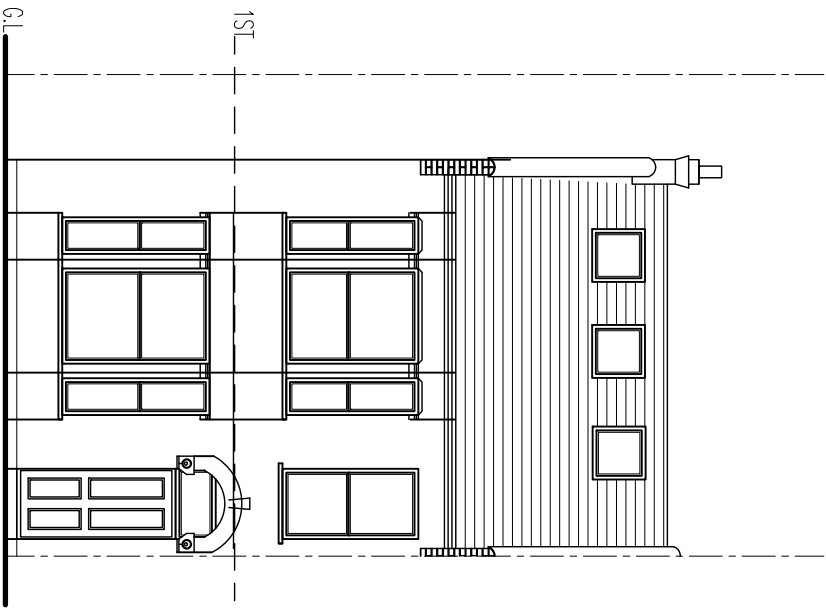


1 EXISTING FRONT ELEVATION
1:100

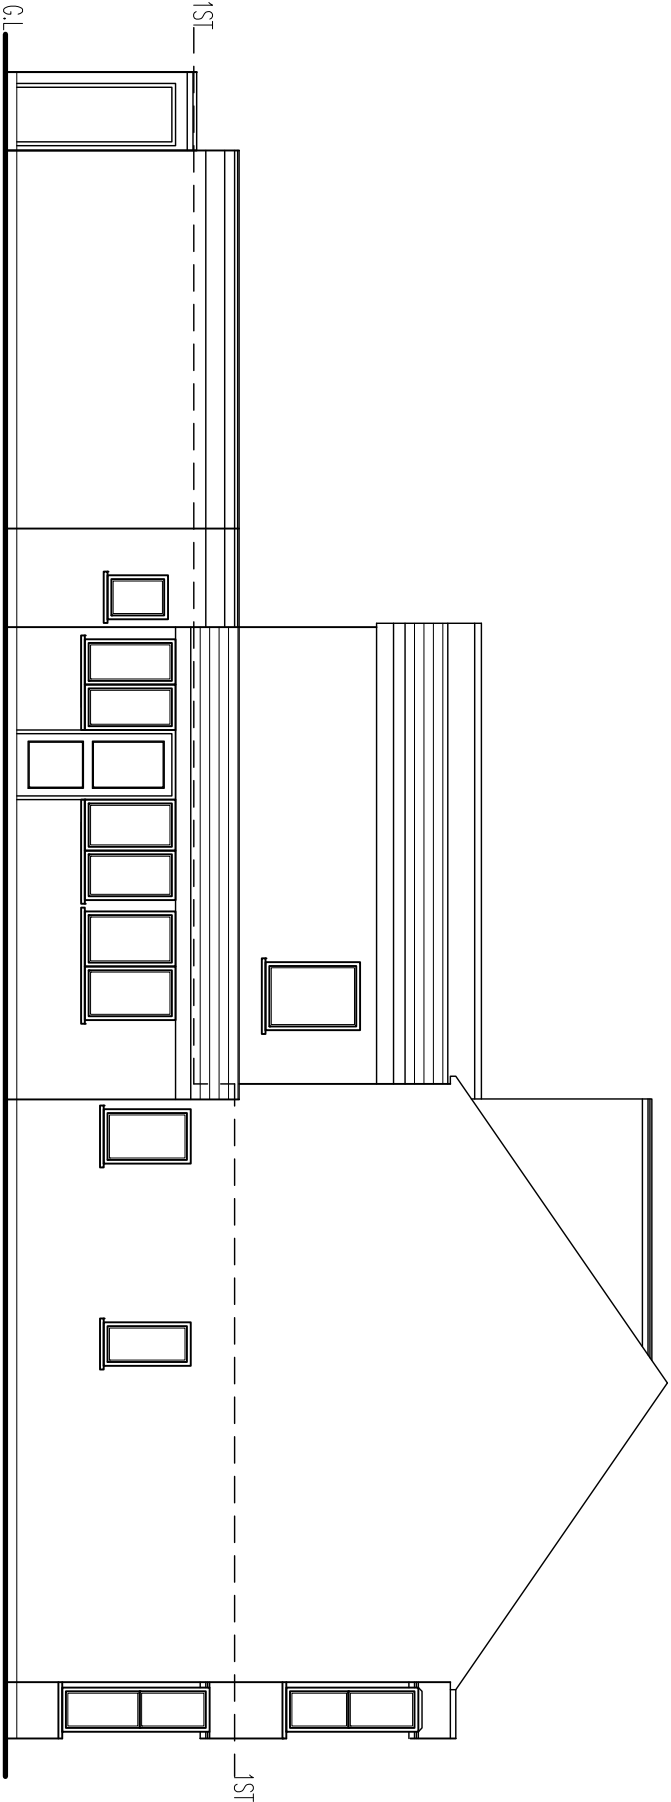

3 EXISTING SIDE ELEVATION
1:100

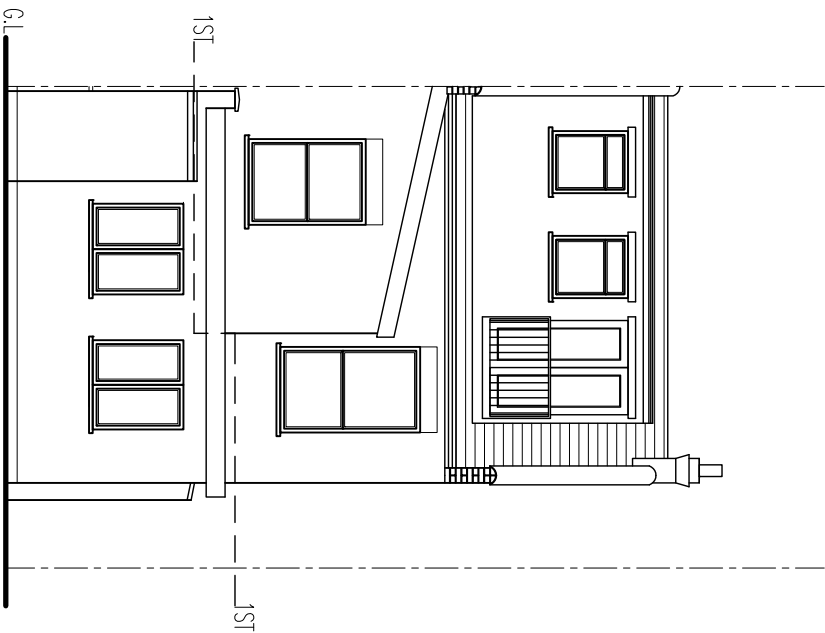

2 EXISTING REAR ELEVATION
1:100

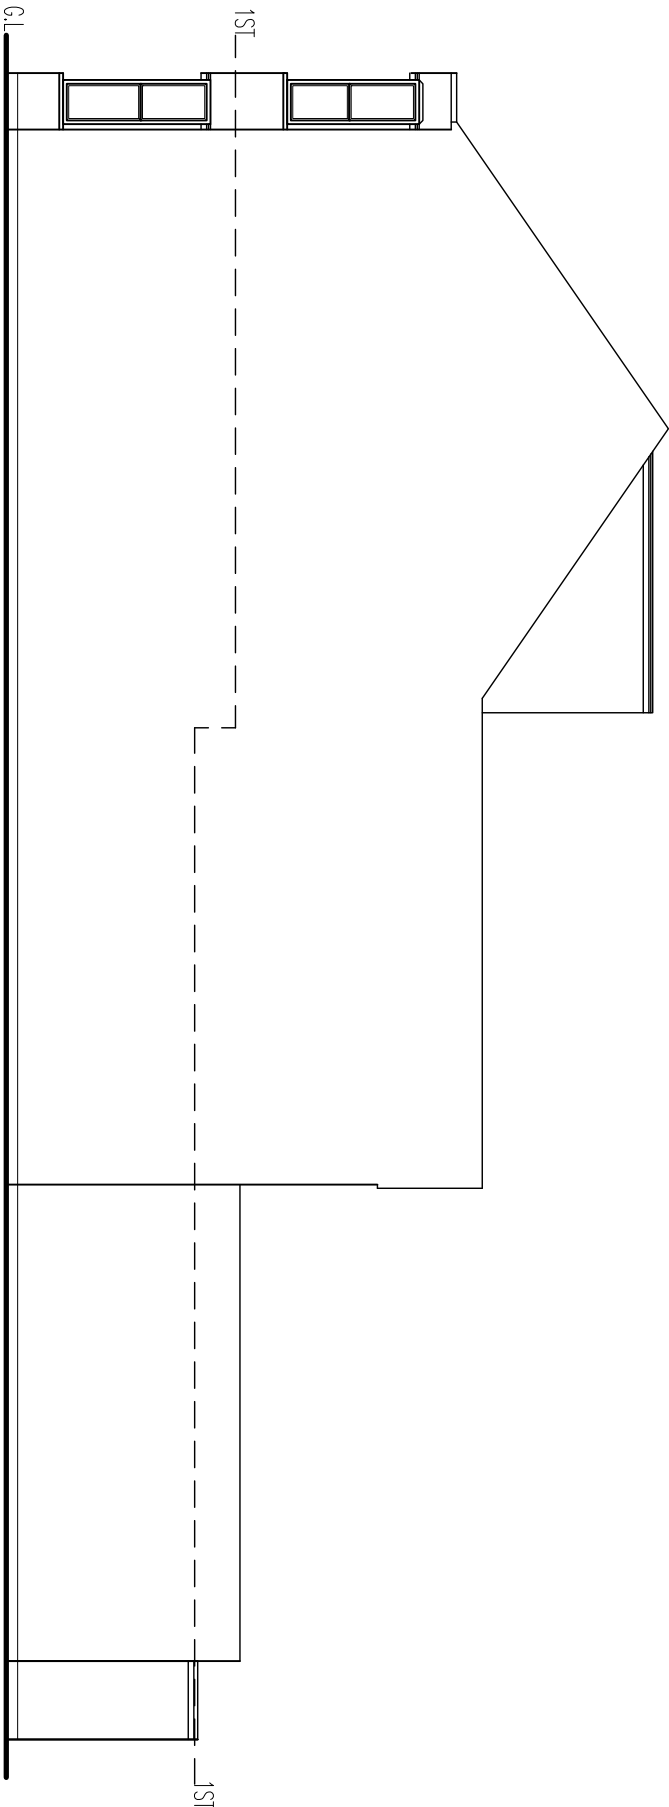

4 EXISTING SIDE ELEVATION
1:100

SCALE 1:100

1m 2m 3m

EXISTING ELEVATIONS

Drawing Status

PLANNING

Drawn By

CI

Checked By

Scale

1:100 (A3)

Date

1000722

Project No.

AWC-1209

Drawing No.

04

Rev. Date Description Rev/Ck By

a jones+co architectural solutions

a jones+co architectural solutions
29 Hylard Way Hornchurch Essex RM11 1DN
Tel: 01708 755 674 Email: info@ajonesco.co.uk
www.ajonesco.co.uk

Job Title


FLAT B, 29 FALKLAND ROAD
HARINGEY
LONDON
NB ONS

Title


THIS ELECTRONIC INFORMATION IS CONFIDENTIAL AND THE COPYRIGHT OF A JONES + CO ARCHITECTURAL SOLUTIONS. NO USE IS FORWARDED BY THE ARCHITECTURAL SOLUTIONS FOR THE PROPOSED PURPOSE. THIS SHALL BE ASSIGNED AS ASSESSED ON TO ANY OTHER PARTY IN ANY FORM IN WHOLE OR IN PART WITHOUT OUR EXPRESS PERMISSION. THE DATA IS SUPPLIED ELECTRONICALLY FOR CONVENIENCE ONLY. THE ORIGINAL INFORMATION IS THE HARD COPY WHICH WILL BE SUPPLIED ON REQUEST. NO DIMENSIONS OR OTHER INFORMATION SHOULD BE INFERRED FROM THE ELECTRONIC DATA UNLESS SPECIFICALLY SHOWN ON THE HARD COPY. WE ACCEPT NO LIABILITY FOR ANY DEFECT, LOSS OR ANY OTHER DAMAGE IN RELATION TO ANY DEFECT, LOSS OR ANY OTHER DAMAGE. YOUR RECEIPT OF THIS INFORMATION AND OPENING OF THE FILES CONSTITUTES ACCEPTANCE OF THESE TERMS.

CONSTRUCTION NOTES:


1. VERIFY ALL SITE DIMENSIONS AND LEVELS PRIOR TO MANUFACTURE OF ANY COMPONENT.
2. READ IN CONJUNCTION WITH ALL OTHER CONTRACT DOCUMENTATION
3. BRING ANY APPARENT DISCREPANCY TO THE ATTENTION OF THE C.A. PRIOR TO MANUFACTURE/CONSTRUCTION.

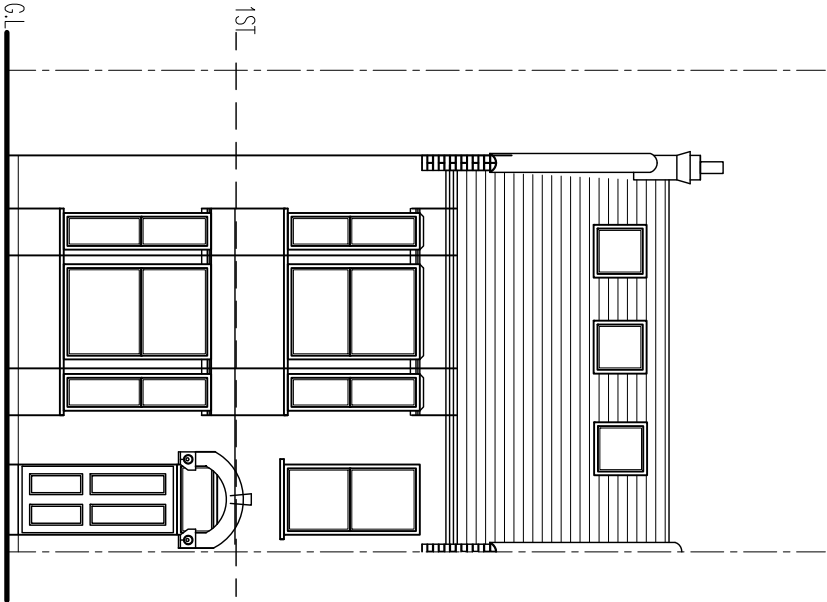


1 PROPOSED FRONT ELEVATION
1:100

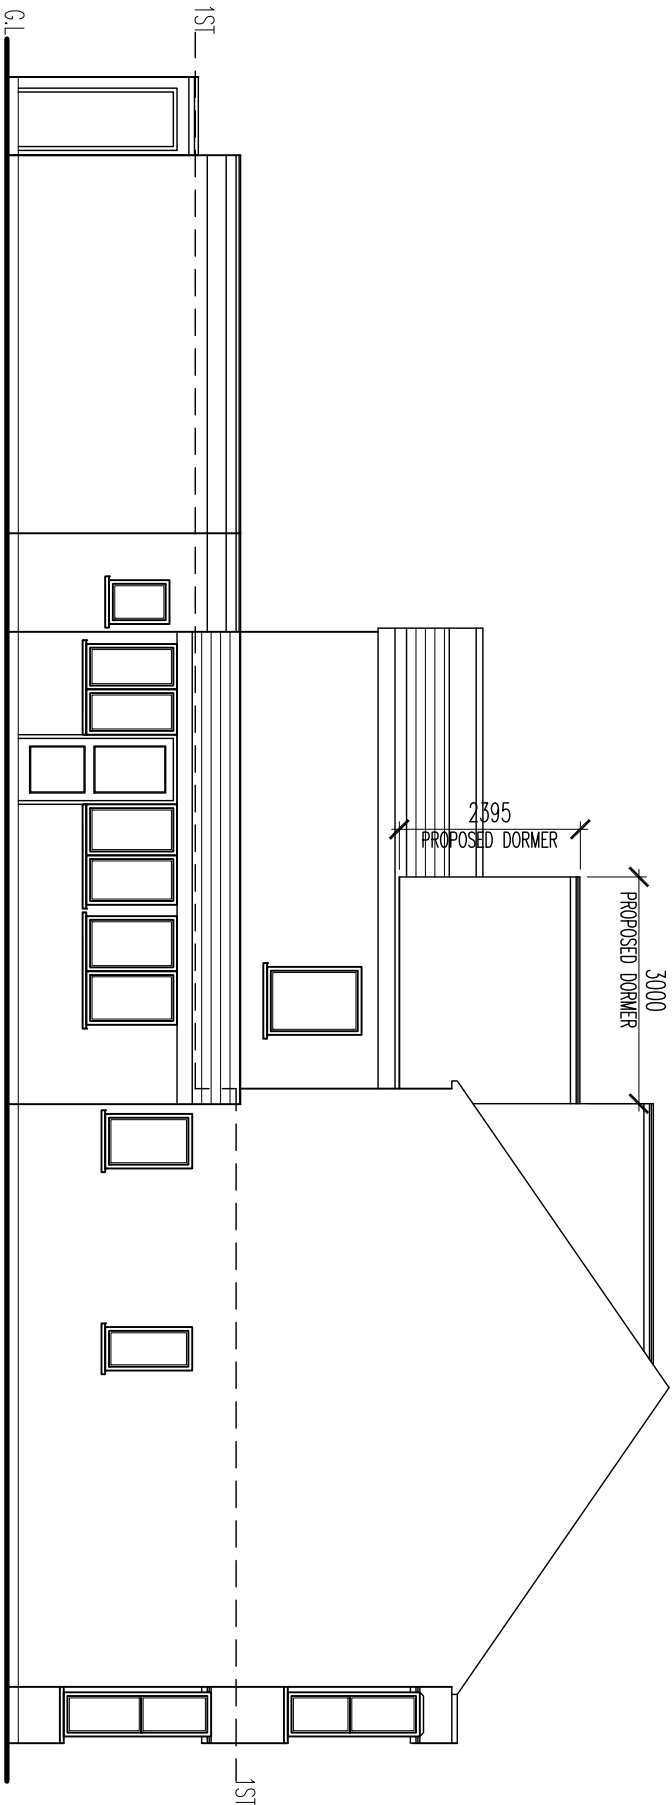

3 PROPOSED SIDE ELEVATION
1:100

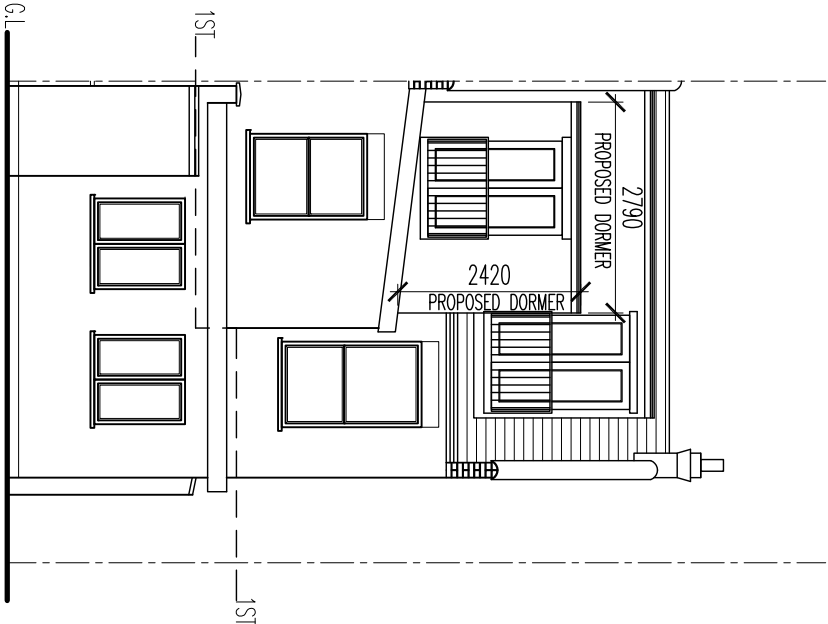

2 PROPOSED REAR ELEVATION
1:100

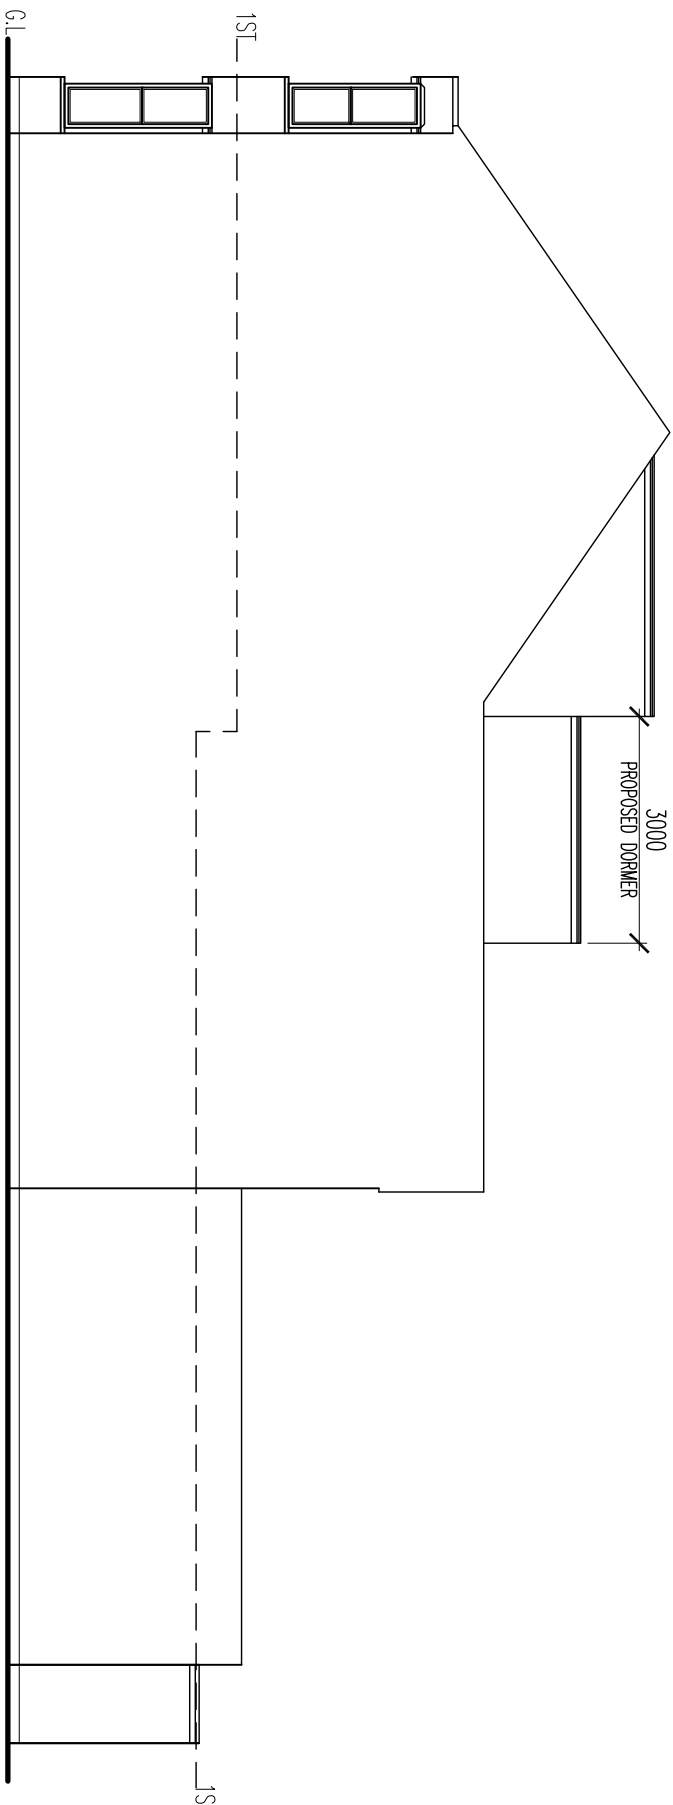

4 PROPOSED SIDE ELEVATION
1:100

SCALE 1:100

1m 2m 3m

PROPOSED ELEVATIONS

Drawing Status

PLANNING

Drawn By

Checked By

Scale

Date

Project No.

Drawing No.

Rev.

a jones+co architectural solutions

29 Hand Way Hornchurch Essex RM11 1DN
Tel: 01708 755 674 Email: info@ajonesco.co.uk
www.ajonesco.co.uk

Job Title

FLAT B, 29 FALKLAND ROAD
HARINGEY
LONDON
N8 0NS


Title

© A JONES + CO ARCHITECTURAL SOLUTIONS


THIS ELECTRONIC INFORMATION IS CONFIDENTIAL AND THE COPYRIGHT OF A JONES + CO ARCHITECTURAL SOLUTIONS. NO USE IS PERMITTED OF IT OTHER THAN BY THE INTENDED RECIPIENT FOR THE PROPER PURPOSE. NONE SHALL IT BE DISCLOSED OR PASSED ON TO ANY OTHER PARTY IN ANY FORM IN WHOLE OR IN PART WITHOUT OUR EXPRESS PERMISSION.

THE DATA IS SUPPLIED ELECTRONICALLY FOR CONVENIENCE ONLY. THE ORIGINAL INFORMATION IS THE HARD COPY WHICH WILL BE SUPPLIED ON REQUEST. NO DIMENSIONS OR OTHER INFORMATION SHOULD BE INFERRED FROM THE ELECTRONIC DATA UNLESS SPECIFICALLY SHOWN ON THE HARD COPY. WE ACCEPT NO LIABILITY FOR ANY EFFECT THAT THE TRANSMISSION OR USE OF THIS DATA MAY HAVE ON ANY COMPUTER OR OTHER MEDIUM, OR IN RELATION TO ANY EFFECT, LOSS OR ANY OTHER MATTER. YOUR RECEIPT OF THIS INFORMATION AND OPENING OF THE FILES CONSTITUTES ACCEPTANCE OF THESE TERMS.

- CONSTRUCTION NOTES:
1. VERIFY ALL SITE DIMENSIONS AND LEVELS PRIOR TO MANUFACTURE OF ANY COMPONENT.
 2. BEING IN CONJUNCTION WITH ALL OTHER CONTRACT DOCUMENTATION
 3. BEING ANY APPARENT DISCREPANCY TO THE ATTENTION OF THE C. PRIOR TO MANUFACTURE/CONSTRUCTION.

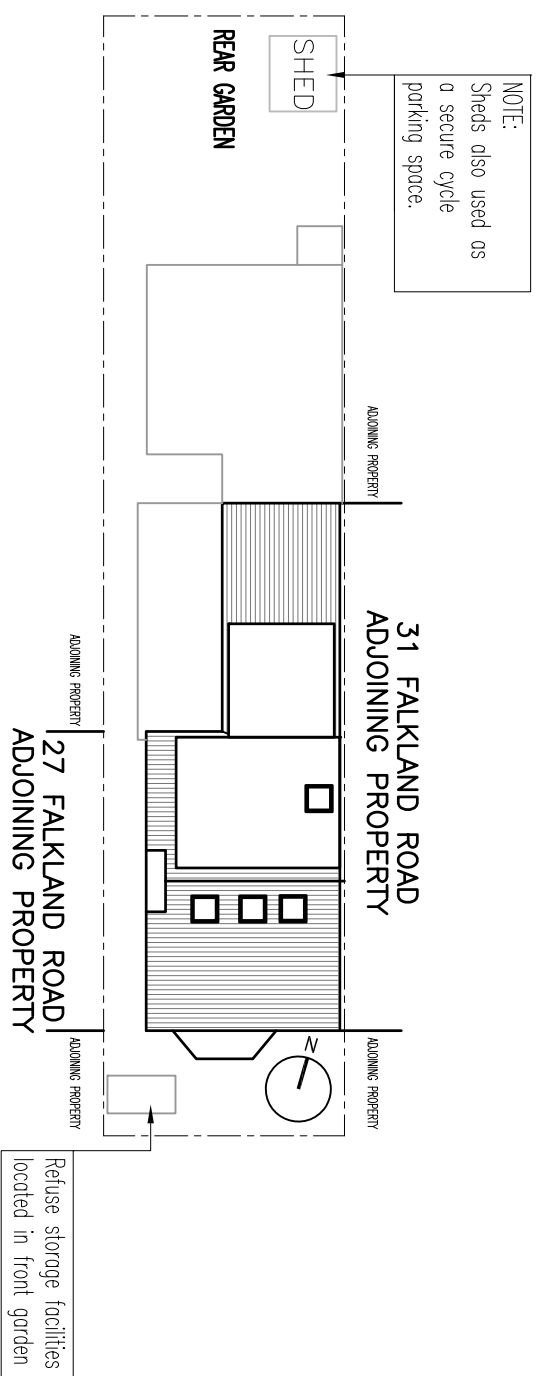

2 PROPOSED SITE PLAN

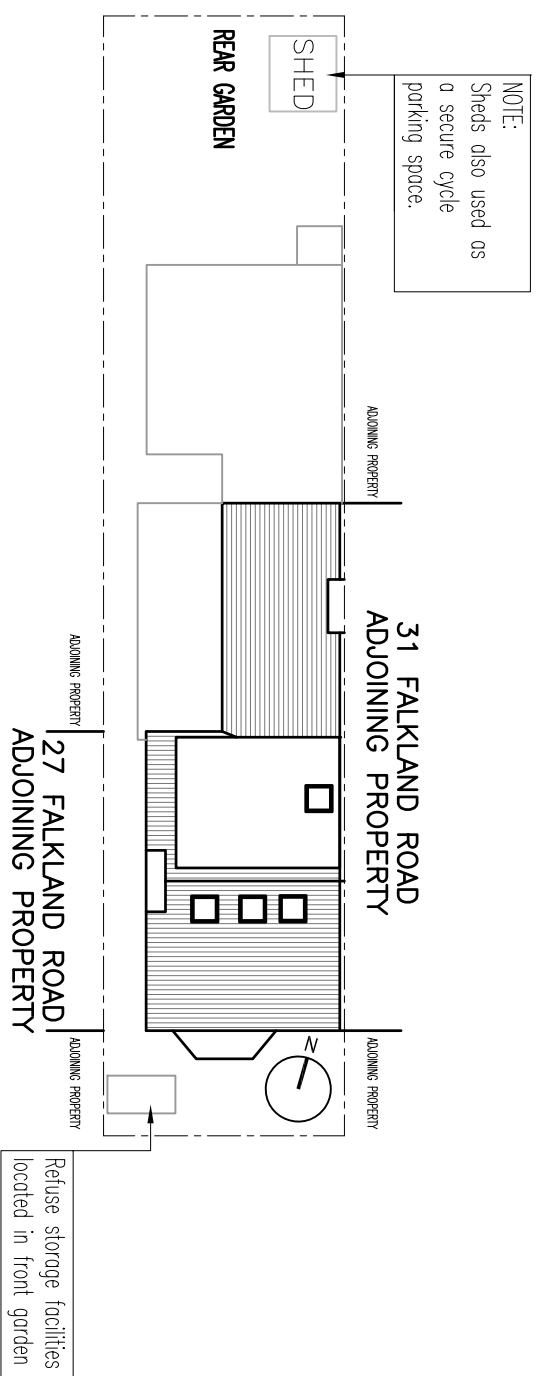

1

EXISTING SITE PLAN

1:200

Rev. Date	Description	Rev/Chk By

a jones+co architectural solutions

a jones+co architectural solutions
29 Hyland Way Hornchurch Essex RM11 1DN
Tel: 01708 755 674 Email: info@ajonesco.co.uk
www.ajonesco.co.uk

Job Title

**FLAT B, 29 FALKLAND ROAD
HARINGEY
LONDON
N8 0NS**

Title

EXISTING & PROPOSED SITE PLANS

Drawing Status		PLANNING	Checked By	
Drawn By				
Cl				
Scale	Date			
1:200 (A5)	1006722			
Project No.	Drawing No.	Rev.		
AJC-1209	06			