

© A JONES + CO ARCHITECTURAL SOLUTIONS

THIS ELECTRONIC INFORMATION IS CONFIDENTIAL AND THE COPYRIGHT OF A JONES & CO ARCHITECTURAL SOLUTIONS. NO USE IS PERMITTED OF IT OTHER THAN BY THE INTENDED RECIPIENT FOR THE PROPER PURPOSES AND SHALL IT BE DISCLOSED OR PASSED ON TO ANY OTHER PARTY IN ANY FORM IN WHOLE OR IN PART WITHOUT OUR EXPRESS PERMISSION.

THE DATA IS SUPPLIED ELECTRONICALLY FOR CONVENIENCE ONLY. THE ORIGINAL INFORMATION IS THE HARD COPY WHICH WILL BE SUPPLIED ON REQUEST. NO DIMENSIONS OR OTHER INFORMATION SHOULD BE INFERRED FROM THE ELECTRONIC DATA UNLESS SPECIFICALLY SHOWN ON THE HARD COPY. WE ACCEPT NO LIABILITY FOR ANY EFFECT THAT THE TRANSMISSION OR USE OF THIS DATA MAY HAVE ON ANY COMPUTERS OR SYSTEMS WHETHER IN REPLY TO OR BY AFFECT, WORK OR ANY OTHER MANNER, NOR RECIPIENT OF THIS INFORMATION AND OPENING OF THE FILES CONSTITUTES ACCEPTANCE OF THESE TERMS.

CONSTRUCTION NOTES

1. VERIFY ALL SITE DIMENSIONS AND LEVELS PRIOR TO MANUFACTURE OF ANY COMPONENT.
2. READ IN CONJUNCTION WITH ALL OTHER CONTRACT DOCUMENTATION.
3. BRING ANY APPARENT DISCREPANCY TO THE ATTENTION OF THE C.A. PRIOR TO MANUFACTURE/CONSTRUCTION.

[illegible]

a jones+co architectural solutions

a jones+co architectural solutions
29 Hyland Way Hornchurch Essex RM11 1DN
Tel: 01708 755 674 Email: Info@ajonesco.co.uk
www.ajonesco.co.uk

Job Title

**FLAT B, 29 FALKLAND ROAD
HARINGEY
LONDON
N8 0NS**


Title

PROPOSED PLANS

Drawing Status	
PLANNING	
Drawn By	Checked By
CI	
Scale	Date
1:100 (A5)	100C722
Project No.	Drawing No.
AJC-1209	03
	Rev.


REAR GARDEN

BOUNDARY LINE

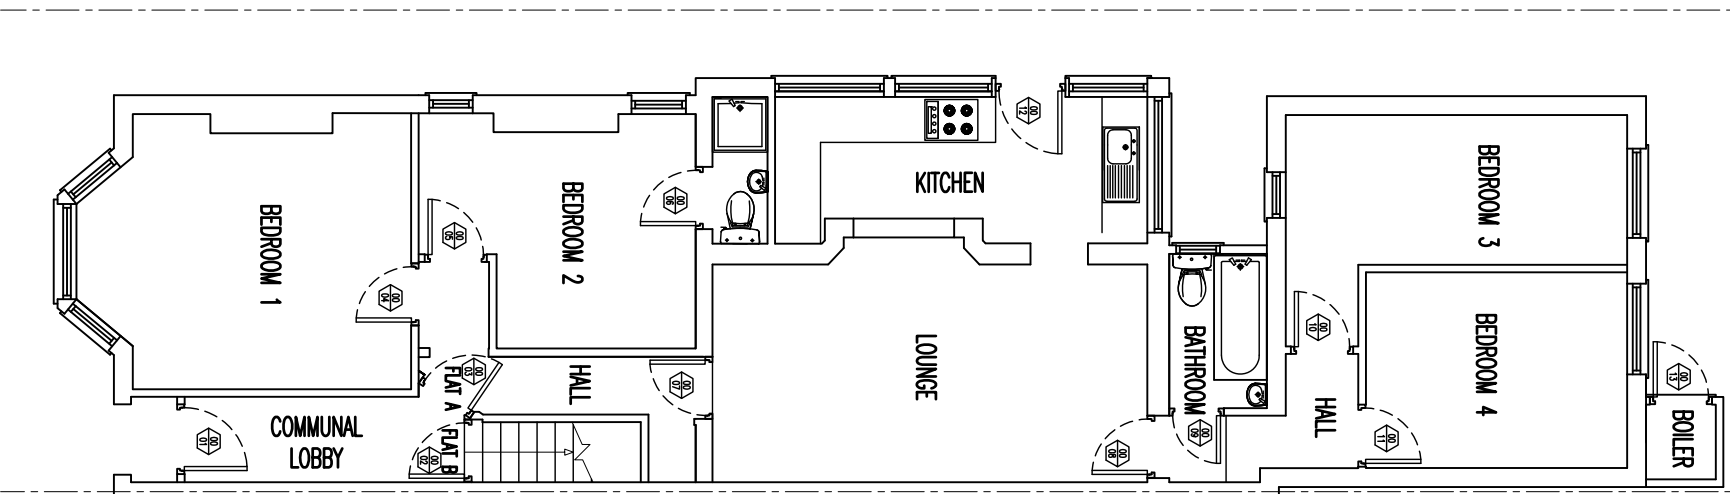


REAR GARDEN

Figure 1 shows a schematic diagram of a rectangular domain with a central square hole. The domain is bounded by a 'BOUNDARY LINE' on the top and bottom. The central hole is also bounded by a 'BOUNDARY LINE'. The domain is divided into four quadrants by a vertical line. The left and right quadrants are labeled 'L' and 'R' respectively. The top and bottom quadrants are labeled 'T' and 'B' respectively. The central hole is labeled 'H'.

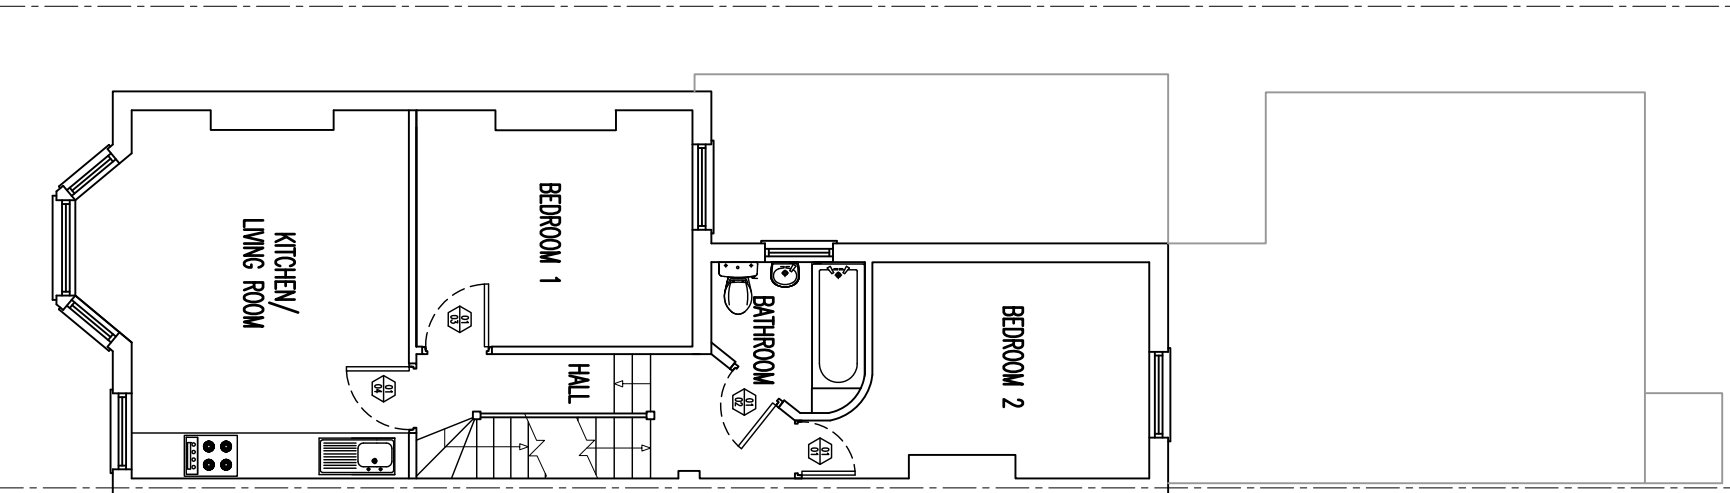

REAR GARDEN

Figure 1 shows a schematic diagram of a rectangular domain with a central square hole. The domain is divided into four quadrants by a vertical line labeled "BOUNDARY LINE" and a horizontal line labeled "BOUNDARY LINE". The central square hole is also labeled "BOUNDARY LINE".

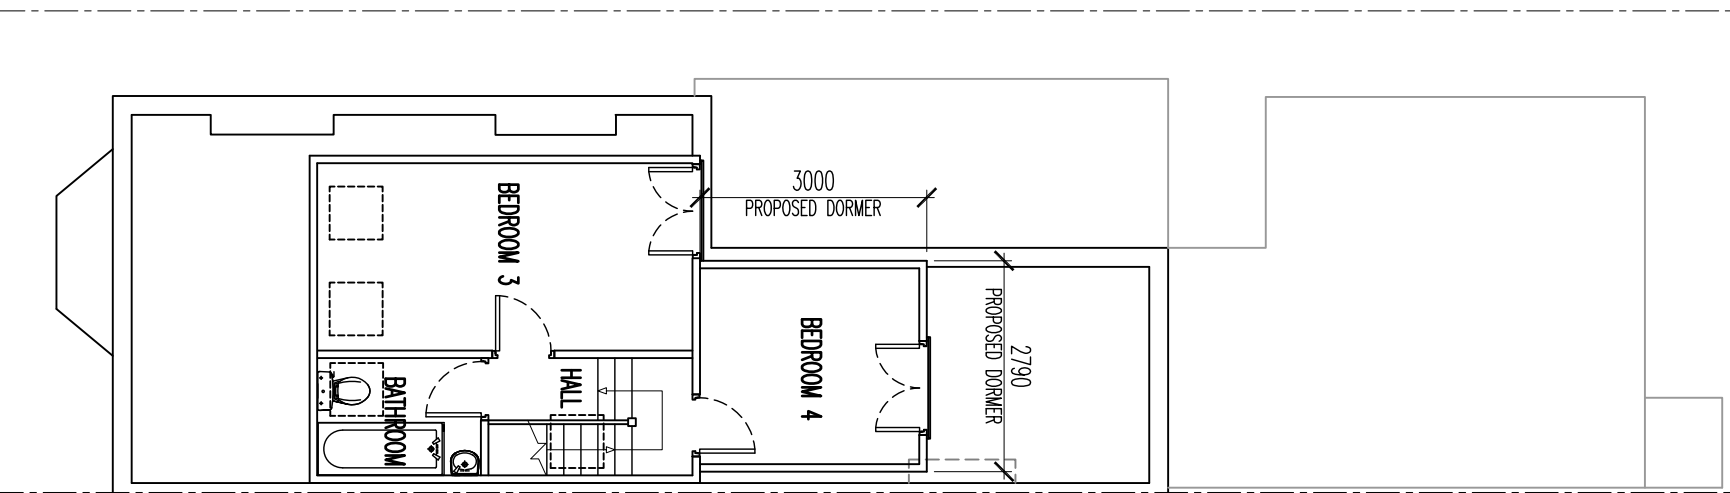

SCALE 1:100



1 PROPOSED GROUND FLOOR PLAN

1:100

PROPOSED FIRST FLOOR PLAN

1:100

PROPOSED SECOND FLOOR PLAN

1:100