


NO 29

NO 31

NO 33

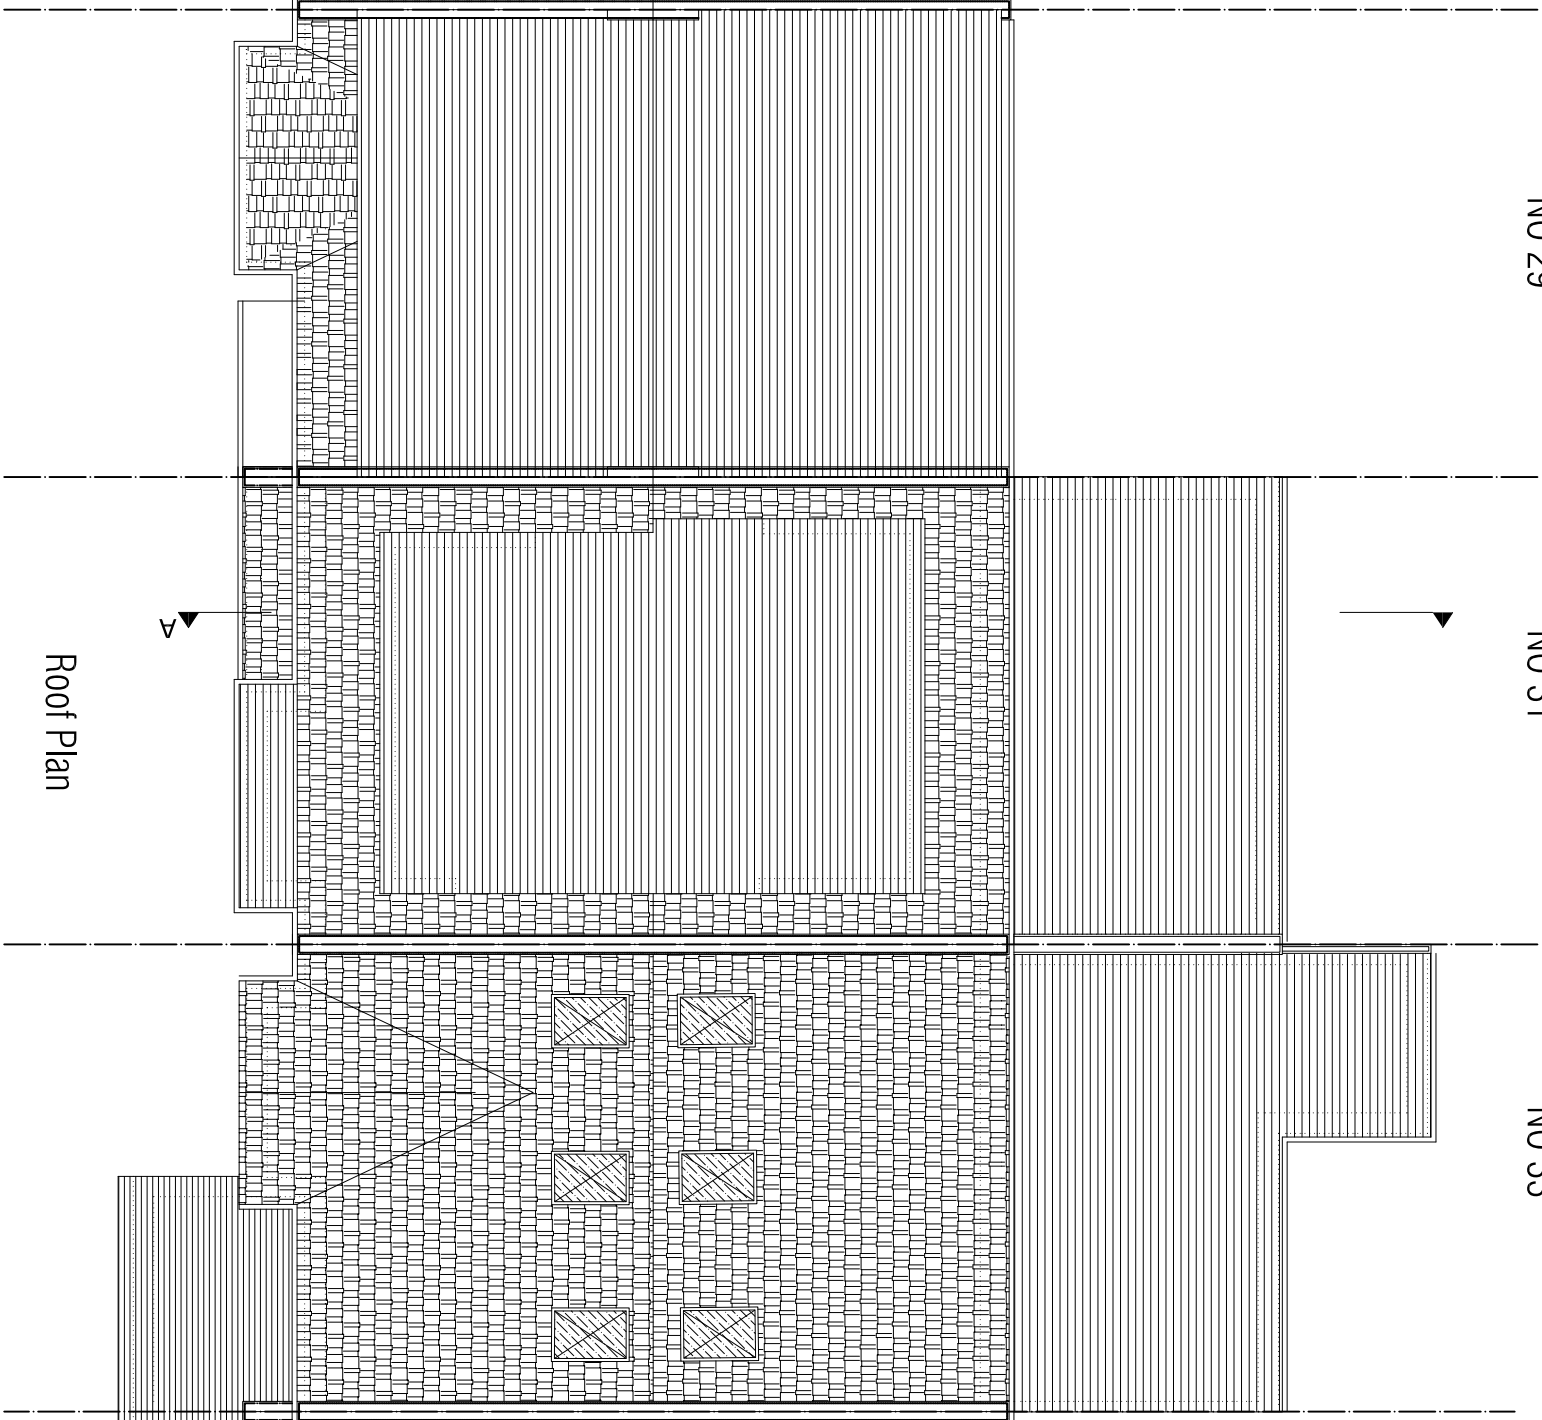

Roof Plan

METRES



SCALE

Project:

29 & 31 & 33 Wargrave Ave
London N15 6UH

Title:

Existing Roof Plan

Date:

Sep 2022

Scale:

1:100 @ A3

Dwg. No.

WG.29&31&33.EX.050

Rev:

NOTES
The contractors are to check all the dimensions, levels, drain runs and general condition of the site before works commence.
All works are to be carried out in accordance with current Building Regulations, British Standards, Code of Practice and Local Authority Requirements.