


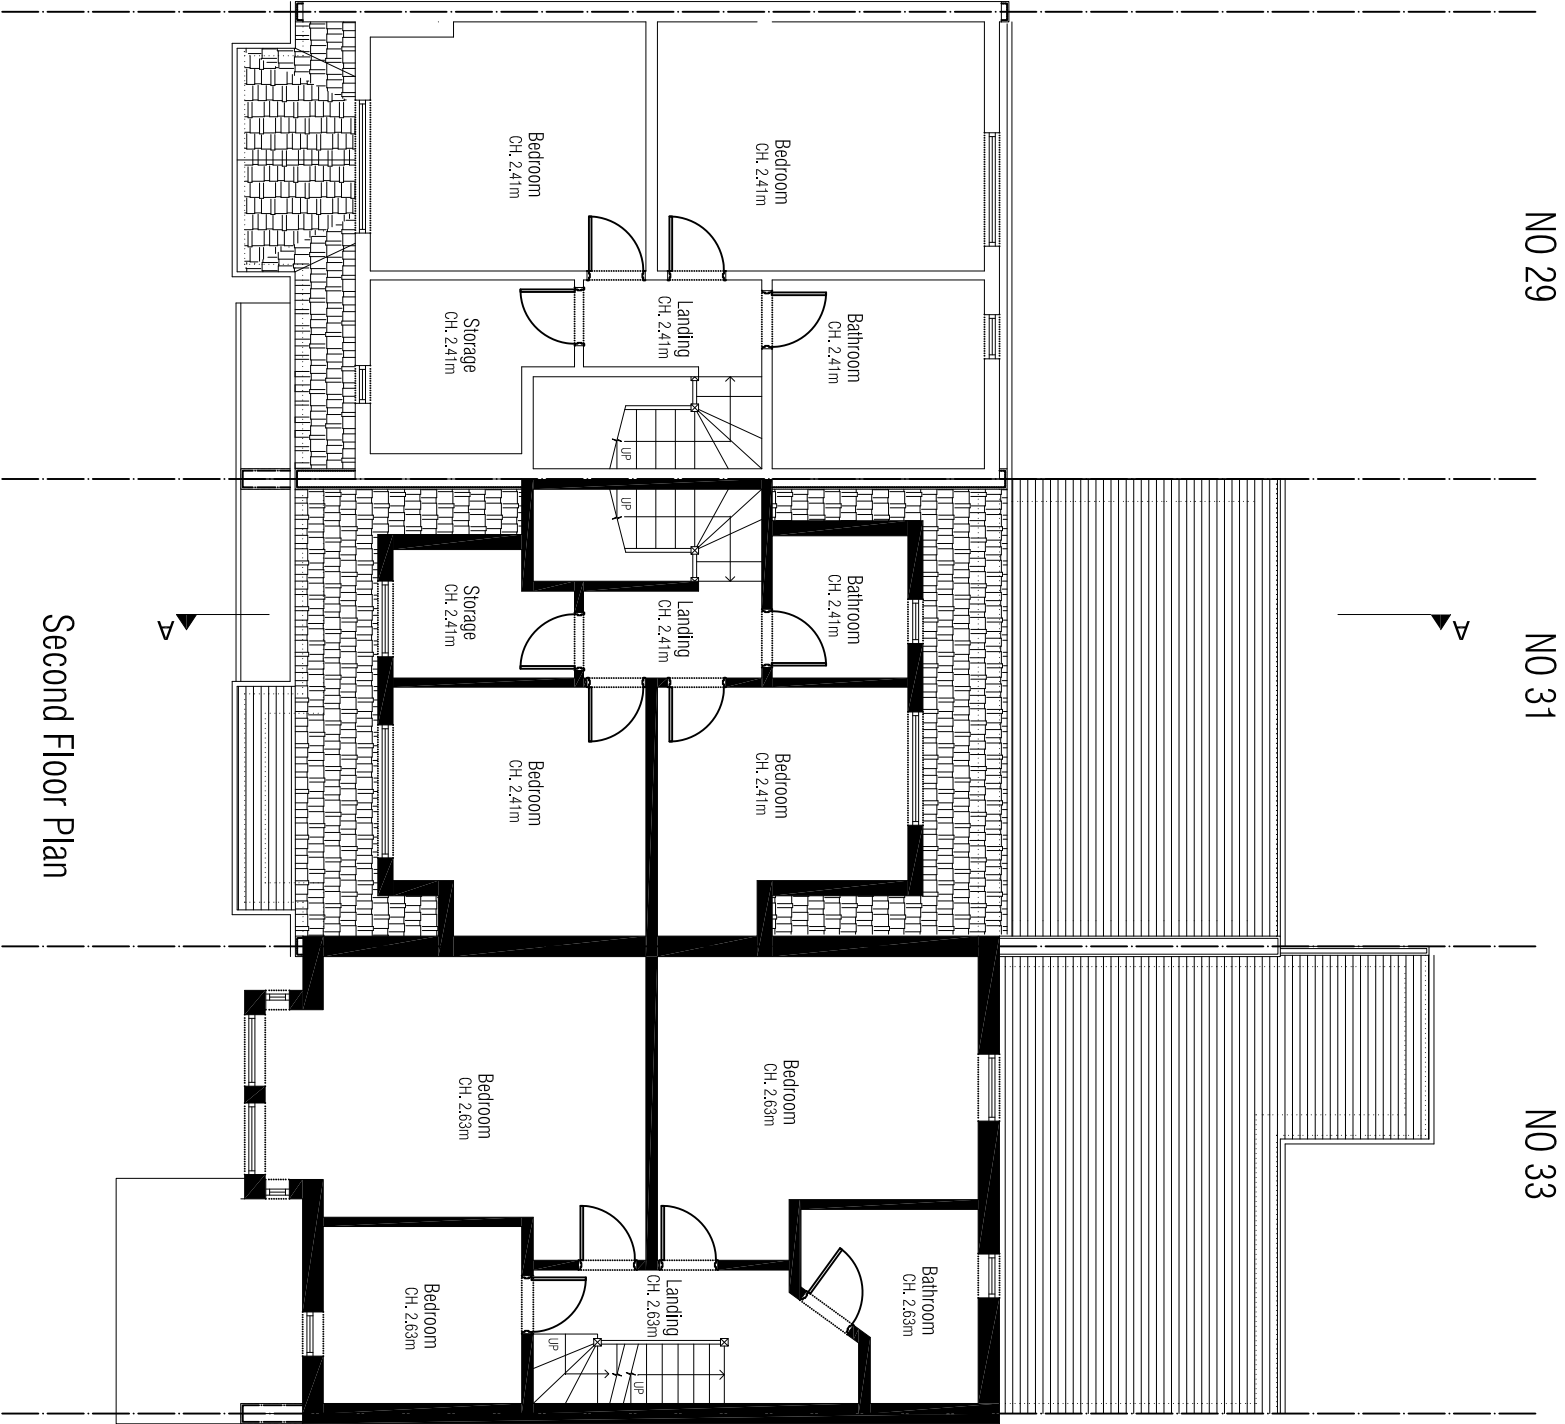

Second Floor Plan

METRES



SCALE

Project: 29 & 31 & 33 Wargrave Ave London N15 6UH			
Title: Existing Second Floor			
NOTES The contractors are to check all the dimensions, levels, drain runs and general condition of the site before works commence. All works are to be carried out in accordance with current Building Regulations, British Standards, Code of Practice and Local Authority Requirements.		Date: Sep 2022	Scale: 1:100 @ A3
Dwg. No. WG.29&31&33.EX.030		Rev:	