


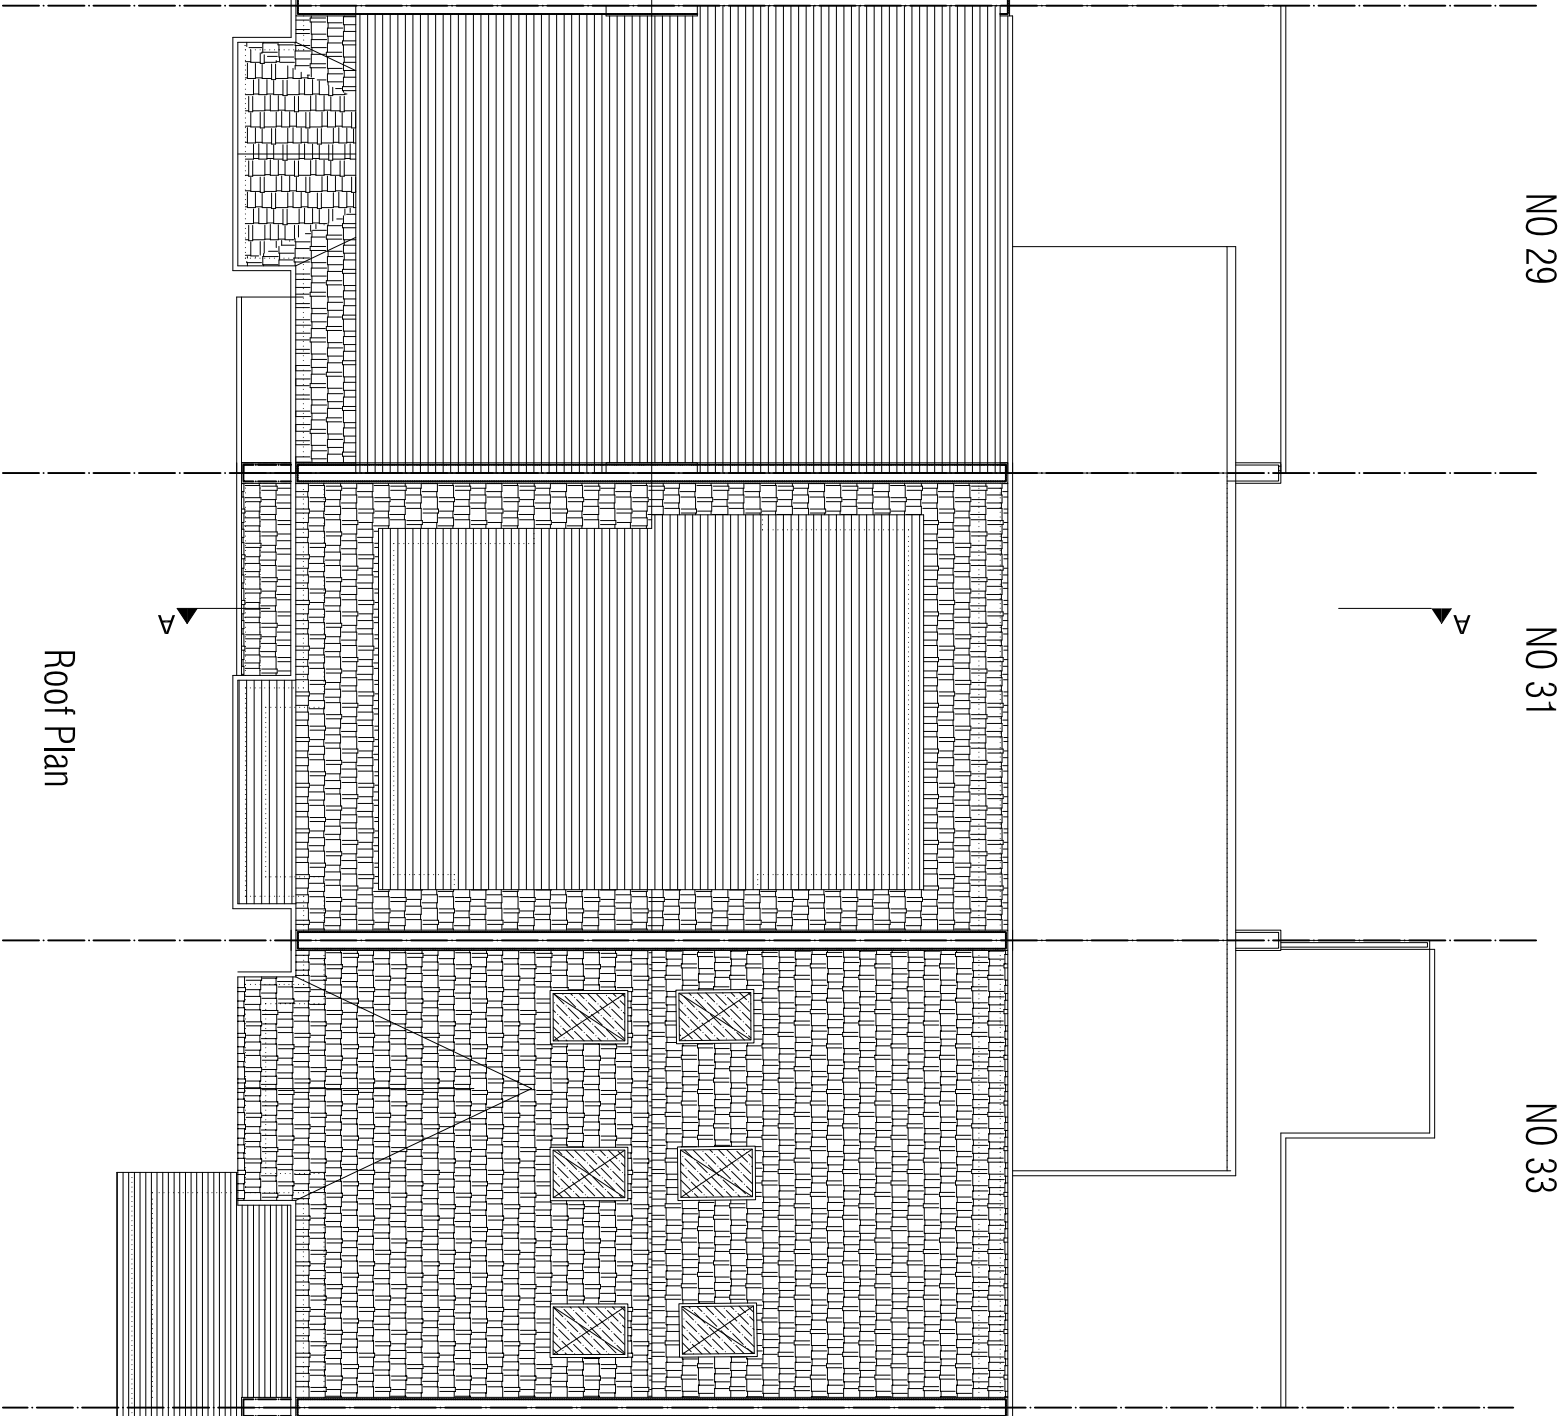

Roof Plan

METRES



SCALE

Project: 29 & 31 & 33 Wargrave Ave London N15 6UH			
Title: Proposed Roof Plan			
Date: Sep 2022		Scale: 1:100 @ A3	
Dwg. No. WG.29&31&33.PR.050		Rev:	
NOTES The contractors are to check all the dimensions, levels, drain runs and general condition of the site before works commence. All works are to be carried out in accordance with current Building Regulations, British Standards, Code of Practice and Local Authority Requirements.			