



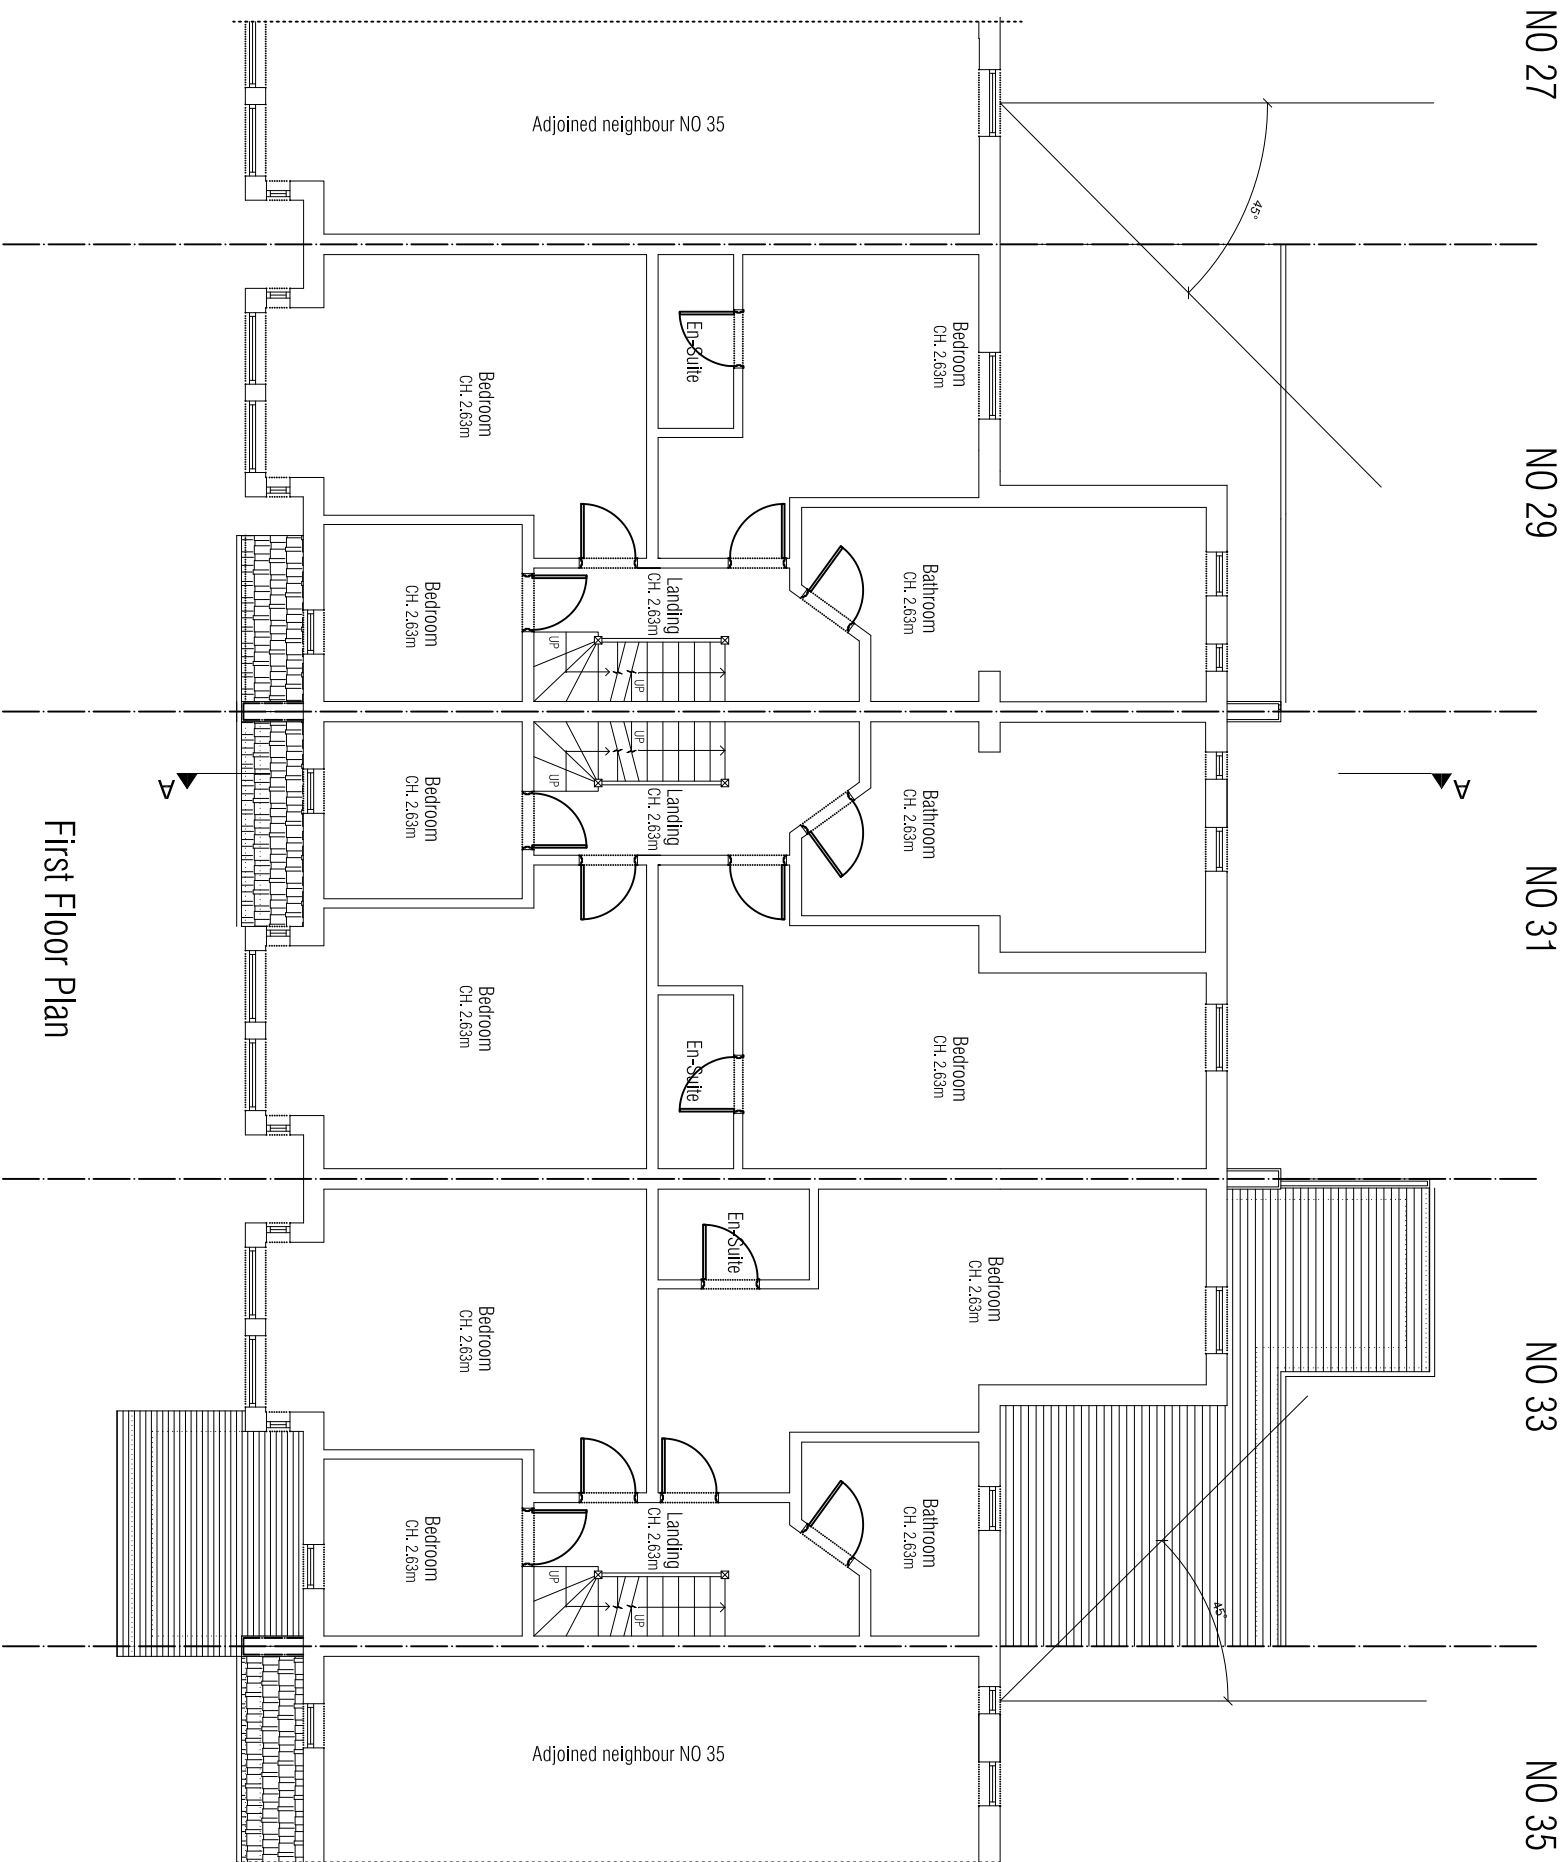

METRES

 

SCALE

First Floor Plan

Project: 29 & 31 & 33 Wargrave Ave London N15 6UH			
Title: Proposed First Floor			
NOTES The contractors are to check all the dimensions, levels, drain runs and general condition of the site before works commence. All works are to be carried out in accordance with current Building Regulations, British Standards, Code of Practice and Local Authority Requirements.		Date: Sep 2022 Scale: 1:100 @ A3	
Dwg. No. WG.29&31&33.PR.020		Rev:	