



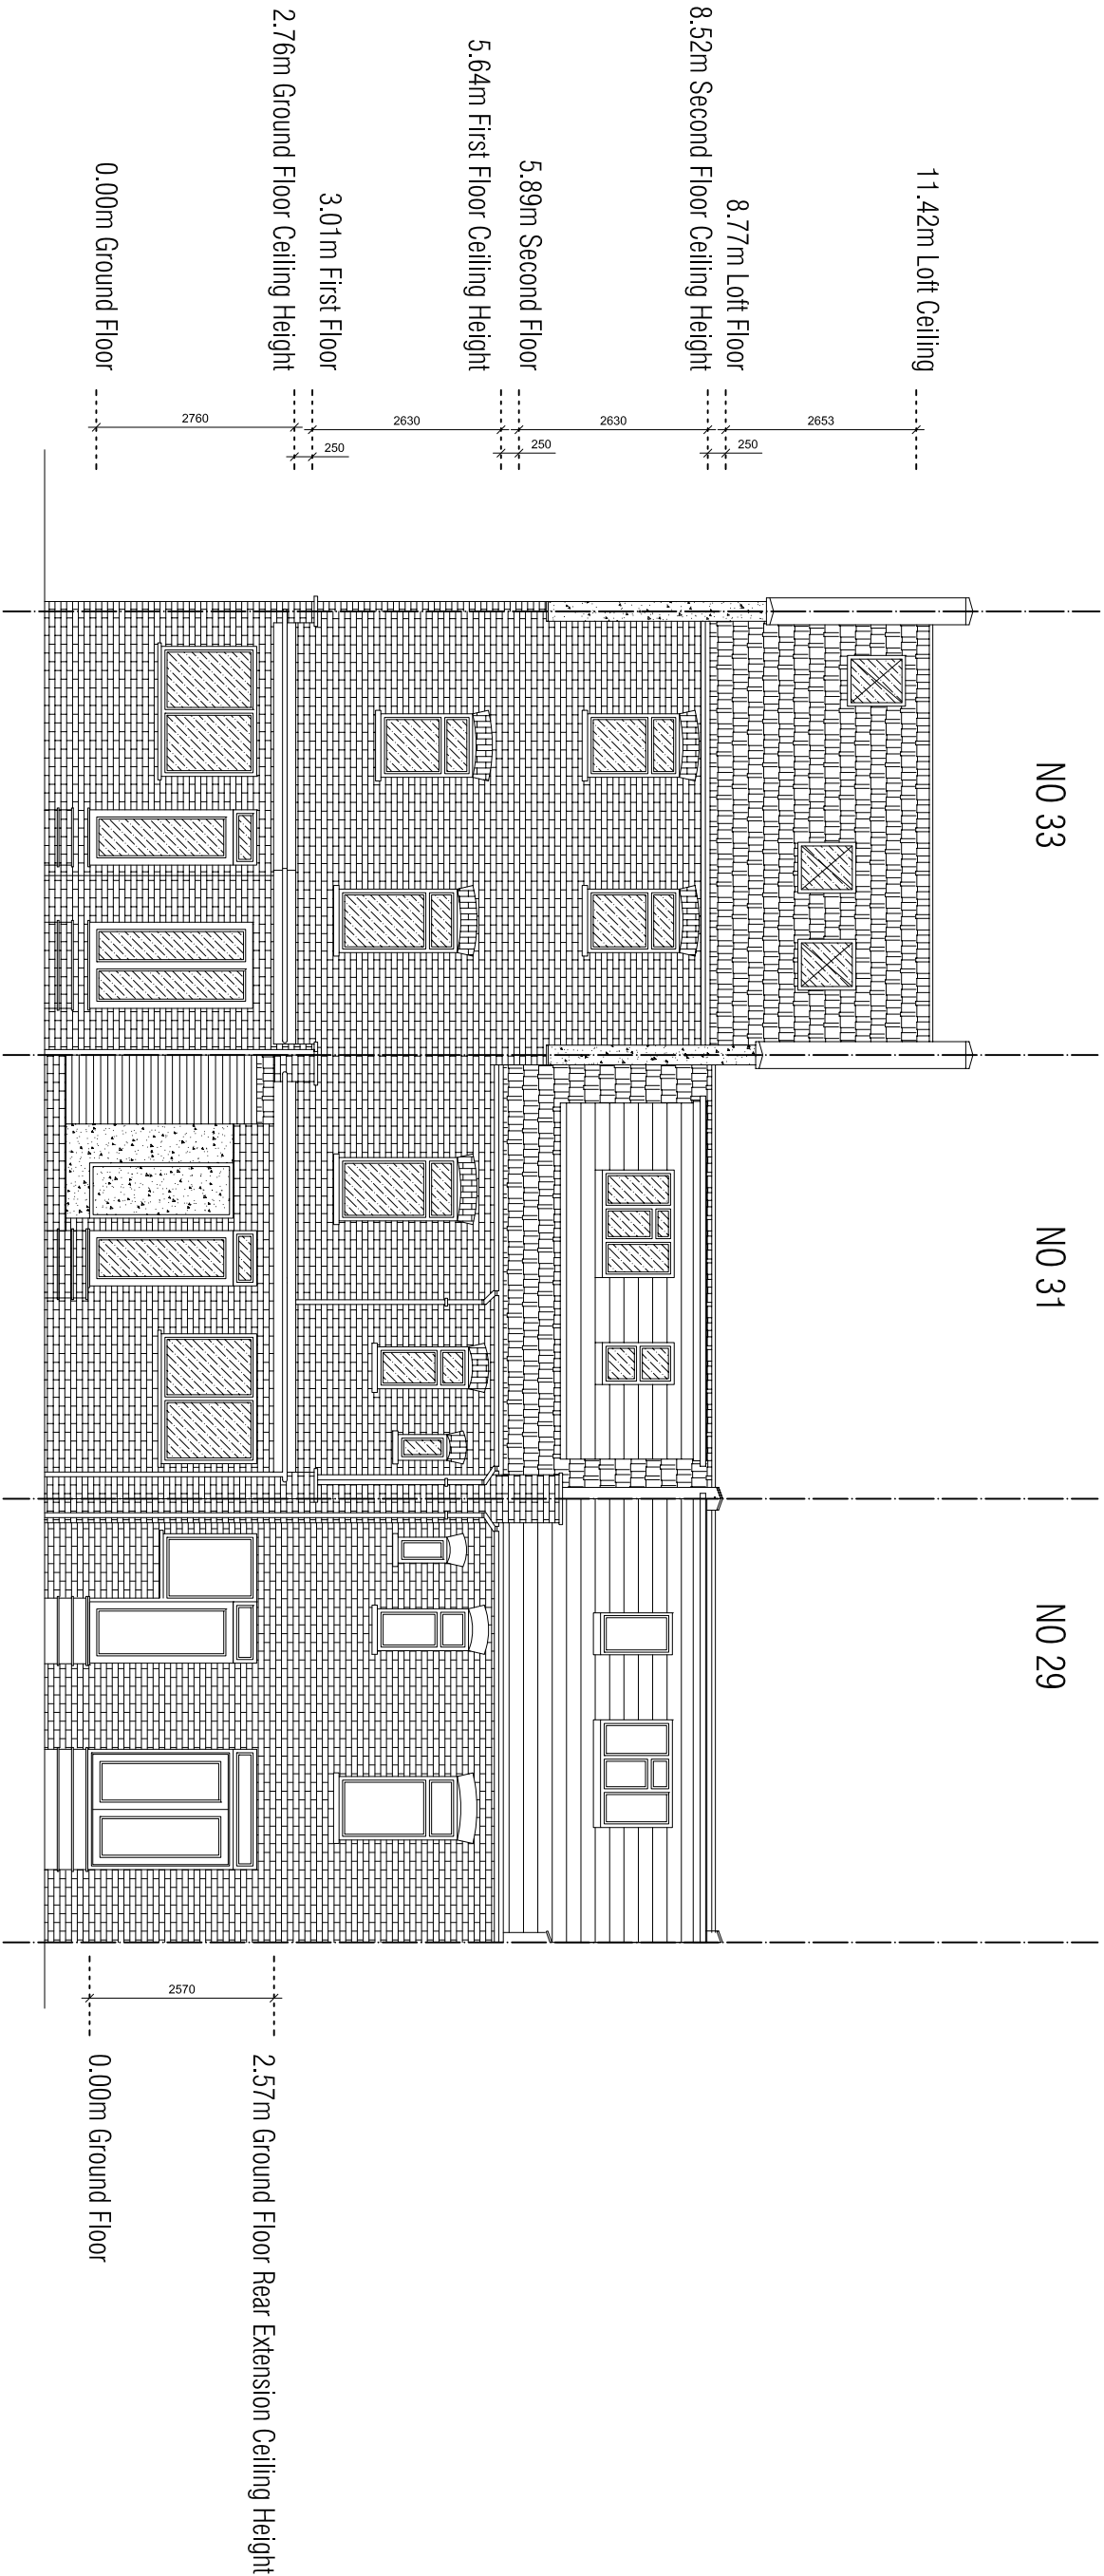

Rear Elevation

METRES

 

SCALE

Project: 29 & 31 & 33 Wargrave Ave London N15 6UH		
Title: Existing Rear Elevation		
Date: Sep 2022	Scale: 1:100 @ A3	
Dwg. No. WG.29&31&33.EX.070	Rev:	