


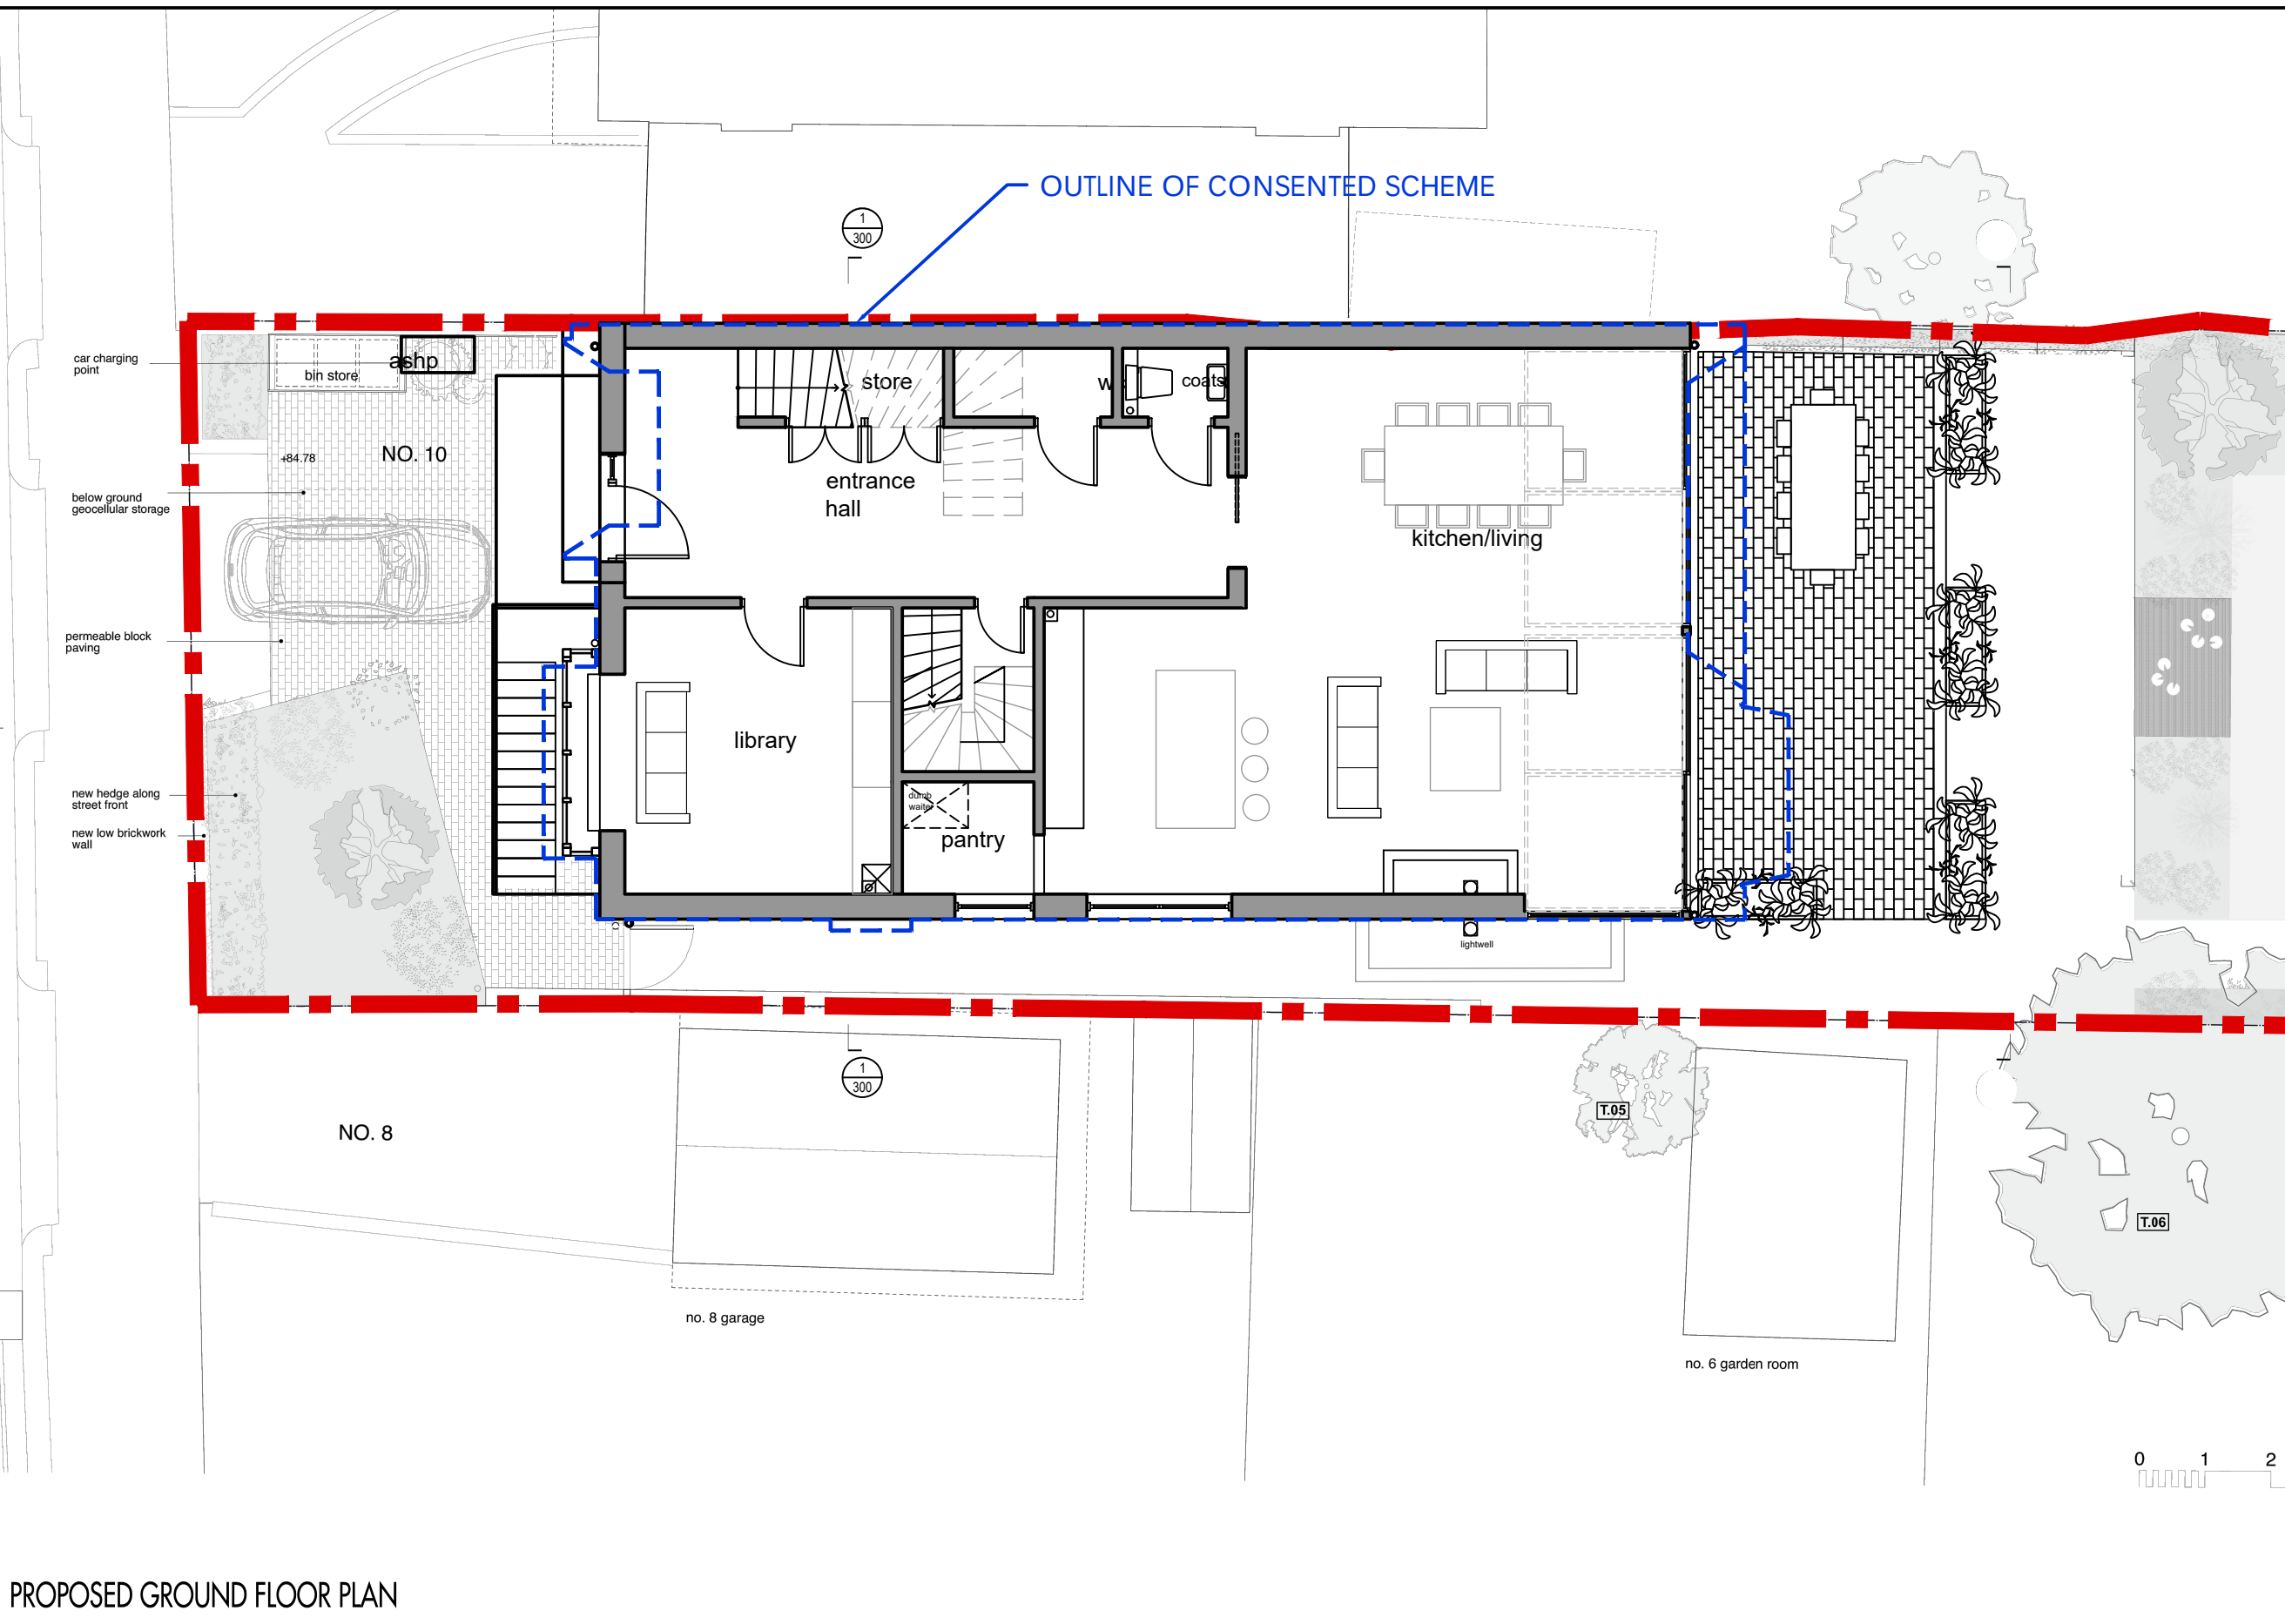

PROPOSED GROUND FLOOR PLAN

THE HOUSE DESIGNERS. c/o Baufritz (UK) Ltd The Workplace, Oakington Road, Cambridge CB3 0QH T: 01223 235 632 E: studio@thehousedesigners.eu	PROJECT REPLACEMENT DWELLING "HIGHGATE HOUSE"	ISSUE RIBA WORKSTAGE 3 - PLANNING APPLICATION SUBMISSION	DRAWING TITLE PROPOSED GROUND FLOOR PLAN			REVISION A	
			SITE ADDRESS 10 FORDINTON ROAD, LONDON, N6 4TJ	REV	DESCRIPTION		DATE
PROJECT NO: 374	A	BASEMENT TO GROUND FLOOR STAIRS REVISED.	24/10/22				
DATE: 7 October 2022							
SCALE: 1:100 @ A3							
DRAWN BY: ARC1							