


2  
01

1  
300

1  
300


0 1 2 3 4 5 6 7 8 9 10

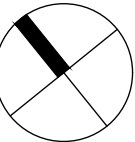

PROPOSED FIRST FLOOR PLAN

0 metres 5 10

1:100 @ A3

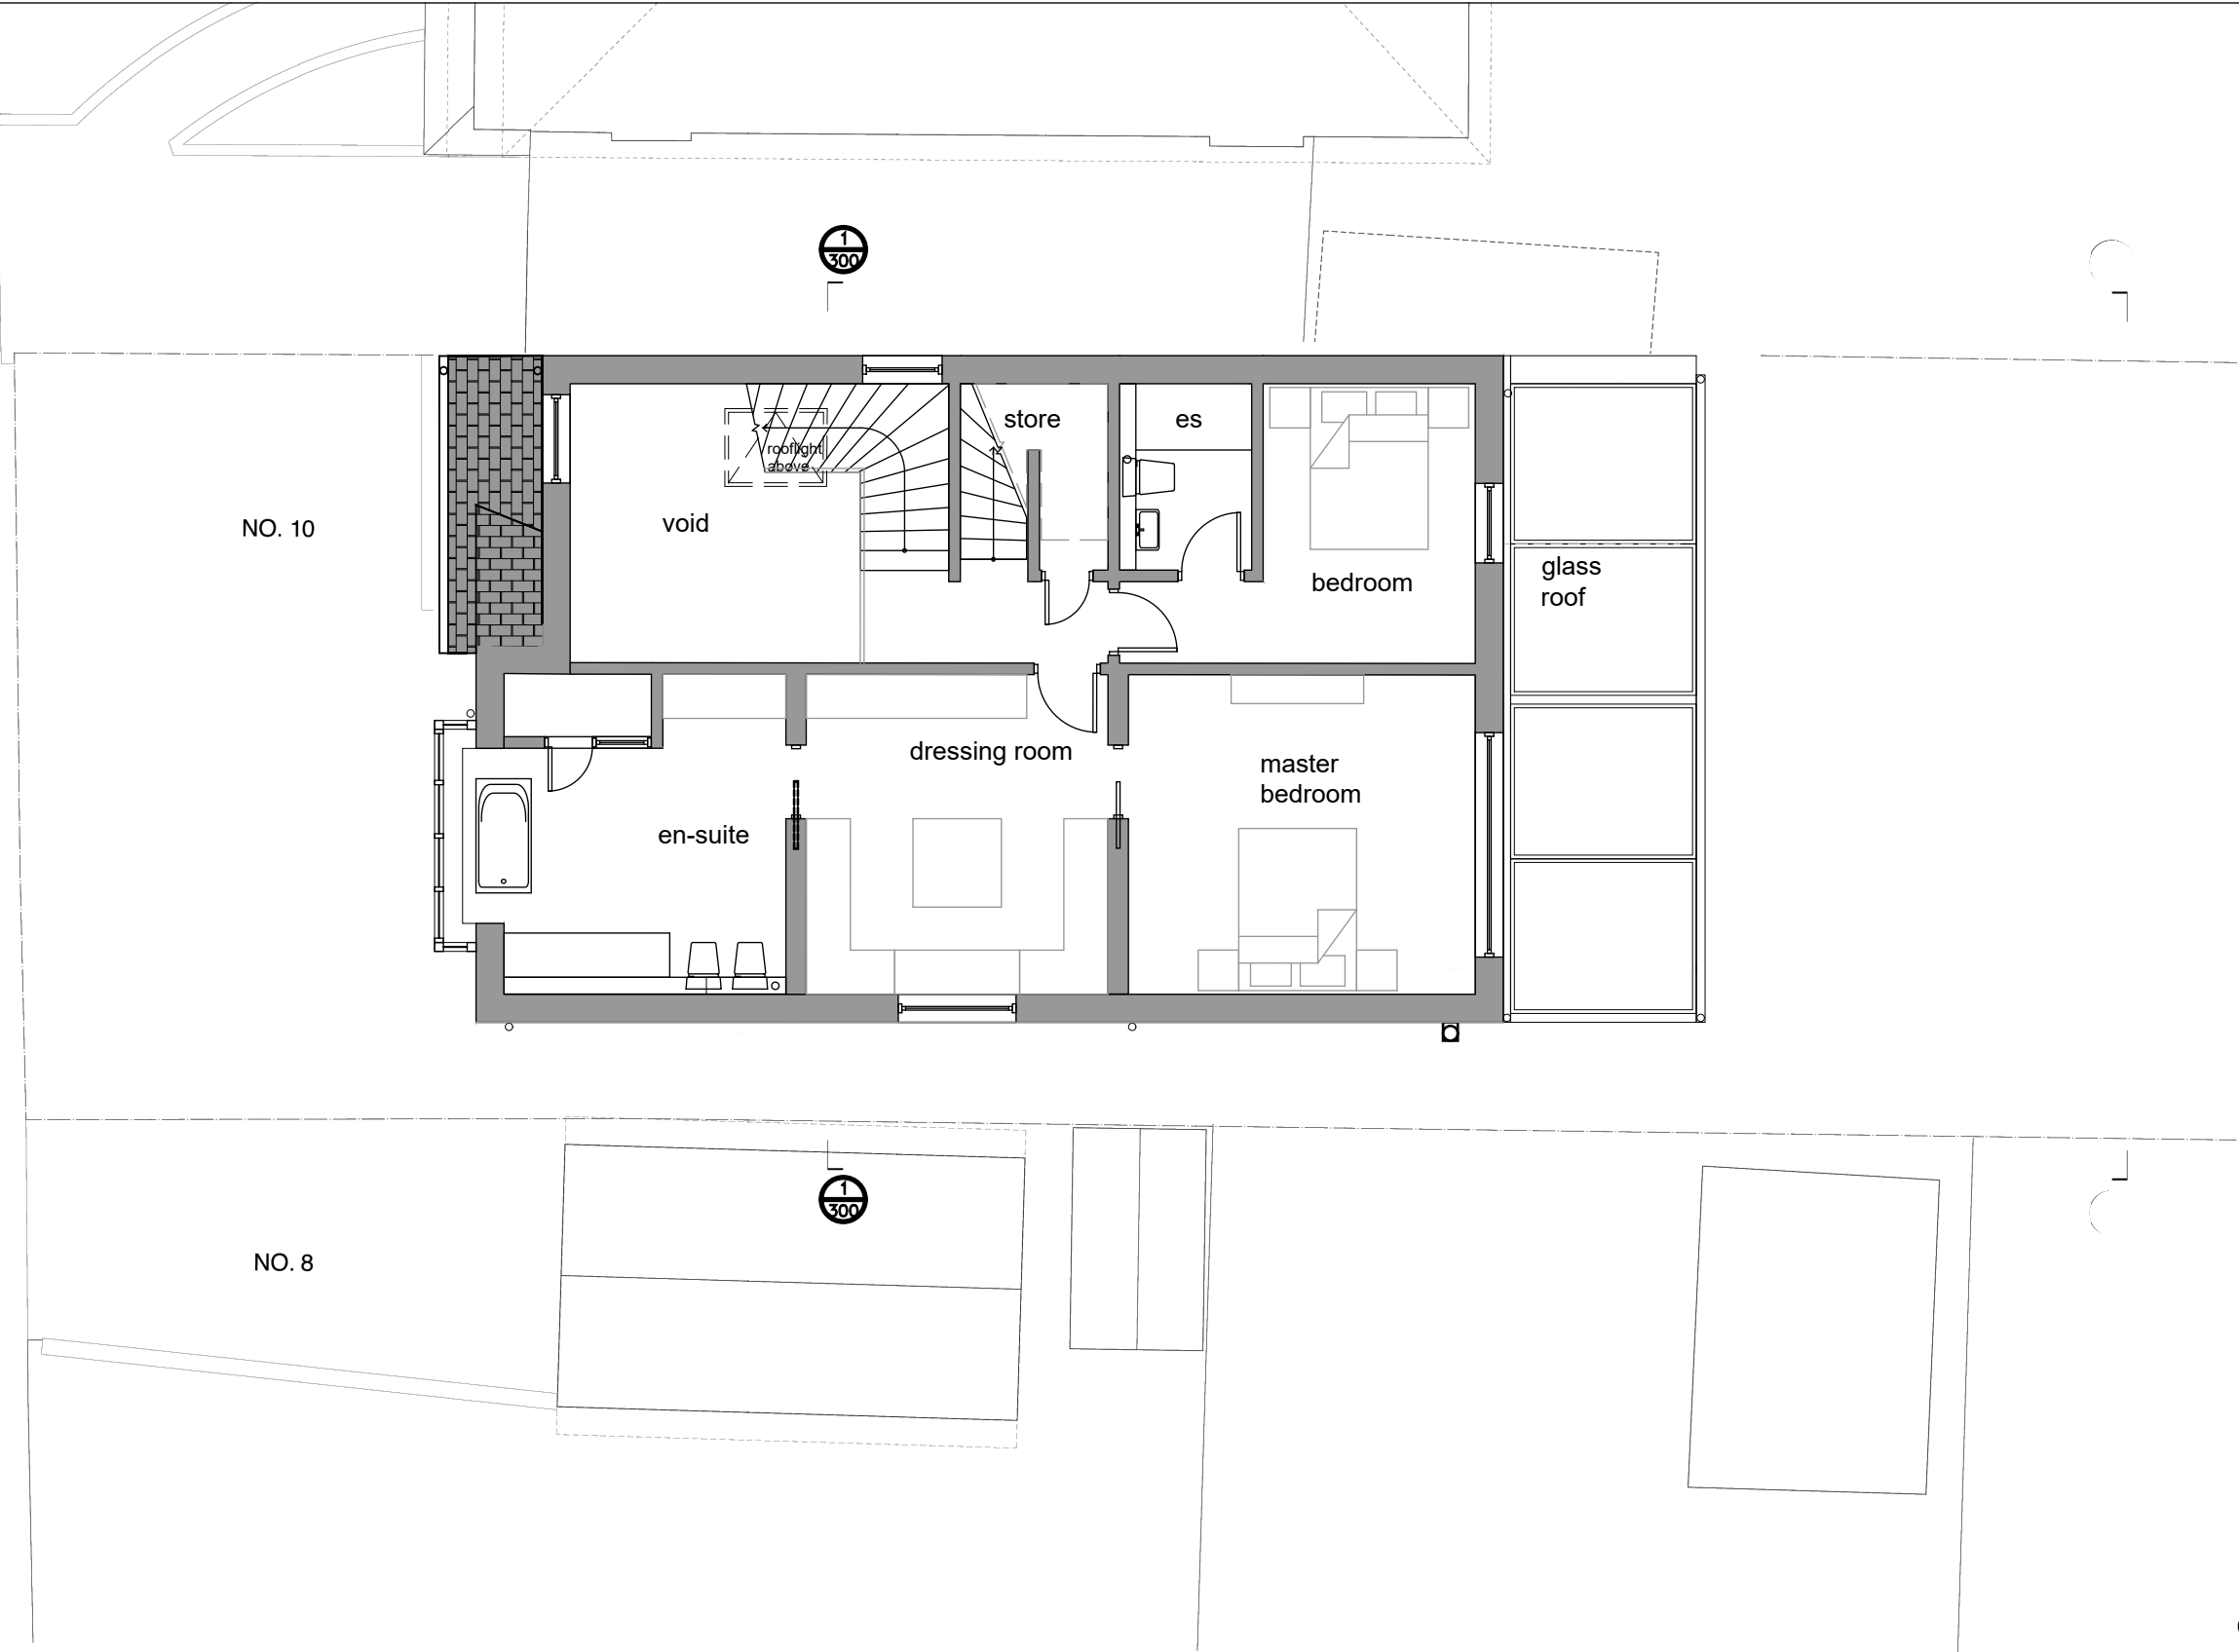

|   |                                                   |             |                                                                |
|---|---------------------------------------------------|-------------|----------------------------------------------------------------|
| <div>THE HOUSE DESIGNERS.</div> <div>c/o Baufritz (UK) Ltd<br/>The Workplace, Oakington Road,<br/>Cambridge CB3 0QH<br/>T: 01223 235 632 E: studio@thehousedesigners.eu</div> | PROJECT<br>REPLACEMENT DWELLING "HIGHGATE HOUSE"  |             | ISSUE<br>RIBA WORKSTAGE 3 - PLANNING<br>APPLICATION SUBMISSION |
|   | SITE ADDRESS<br>10 FORDINTON ROAD, LONDON, N6 4TJ |             | DRAWING TITLE<br>PROPOSED FIRST FLOOR PLAN                     |
|   | REV                                               | DESCRIPTION | DATE                                                           |
|   | ~                                                 | -           |                                                                |
|   |                                                   |             |                                                                |
| PROJECT NO: 374   |                                                   |             | DRAWING NO<br>374 - 102                                        |
| DATE: 7 October 2022   |                                                   |             | REVISION<br>~                                                  |
| SCALE: 1:100 @ A3   |                                                   |             |                                                                |
| DRAWN BY: ARCI   |                                                   | 18/04/14    |                                                                |