




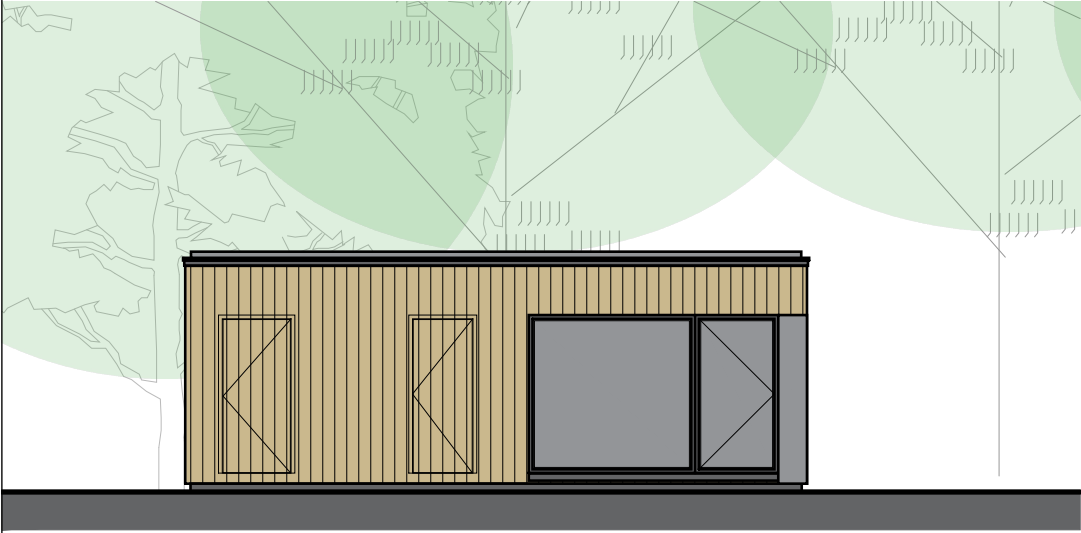


NORTH WEST ELEVATION

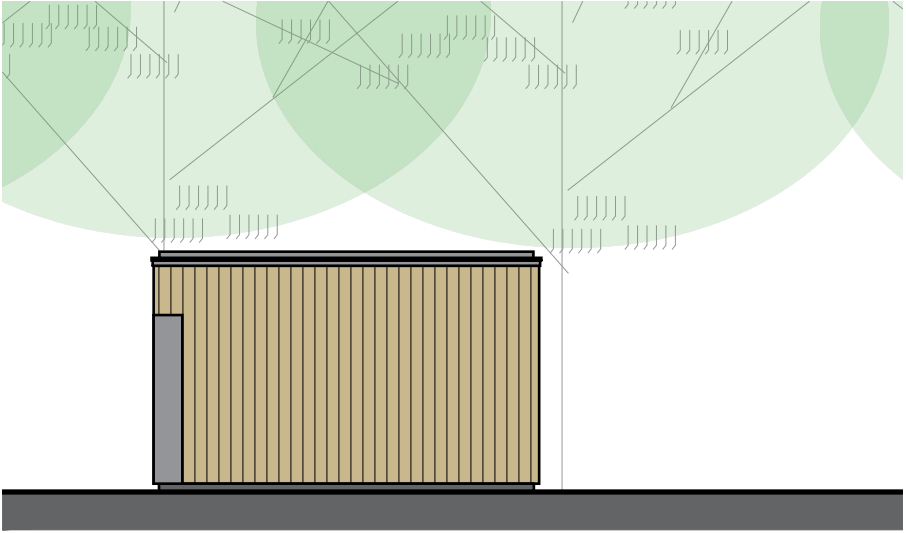


NORTH EAST ELEVATION

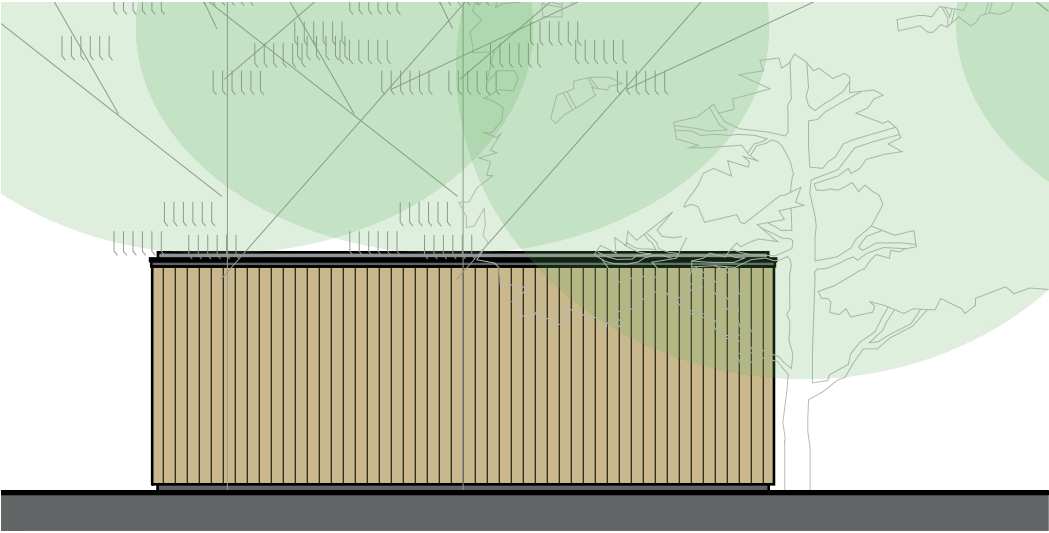

SOUTH EAST ELEVATION

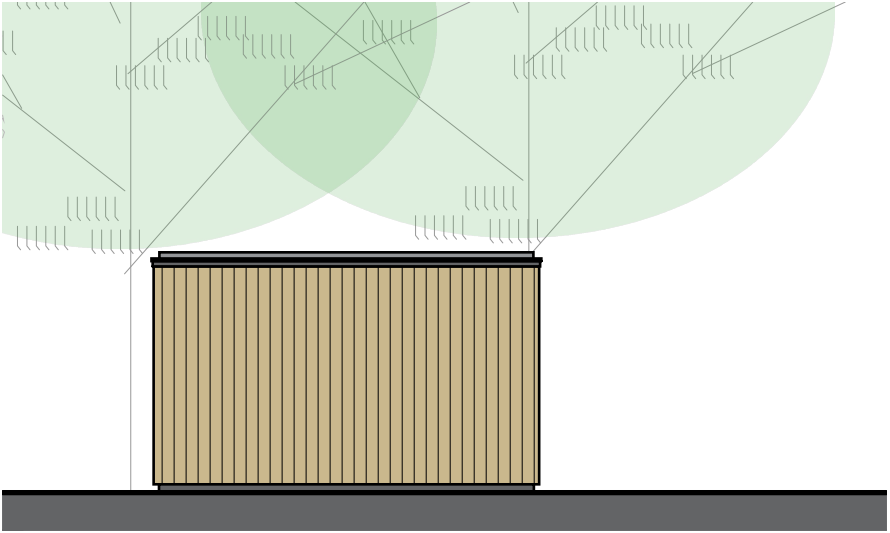

SOUTH WEST ELEVATION

 

1:100 @ A3

1:100 @ A3

THE HOUSE DESIGNERS. c/o Baufritz (UK) Ltd The Workplace, Oakington Road, Cambridge CB3 0QH T: 01223 235 632 E: studio@thehousedesigners.eu	PROJECT REPLACEMENT DWELLING "HIGHGATE HOUSE"	ISSUE RIBA WORKSTAGE 3 - PLANNING APPLICATION SUBMISSION	
		DRAWING TITLE PAVILLION - PROPOSED ELEVATIONS	
		DRAWING NO 374 - 220	
		REVISION ~	
PROJECT NO: 374 DATE: 30 October 2022 SCALE: 1:100 @ A3 DRAWN BY: ARC	SITE ADDRESS 10 FORDINTON ROAD, LONDON, N6 4TJ	REV	DESCRIPTION
	DATE		
		30/10/22	