

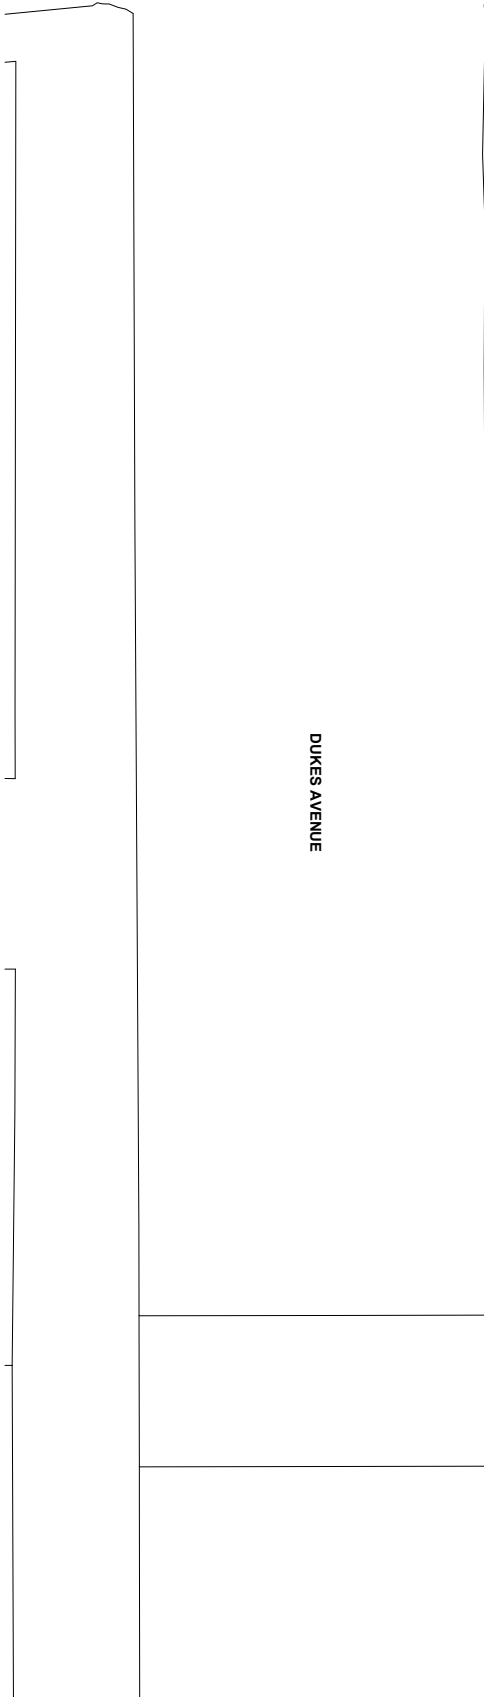


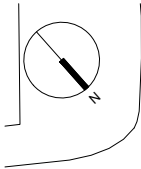


DUKES AVENUE

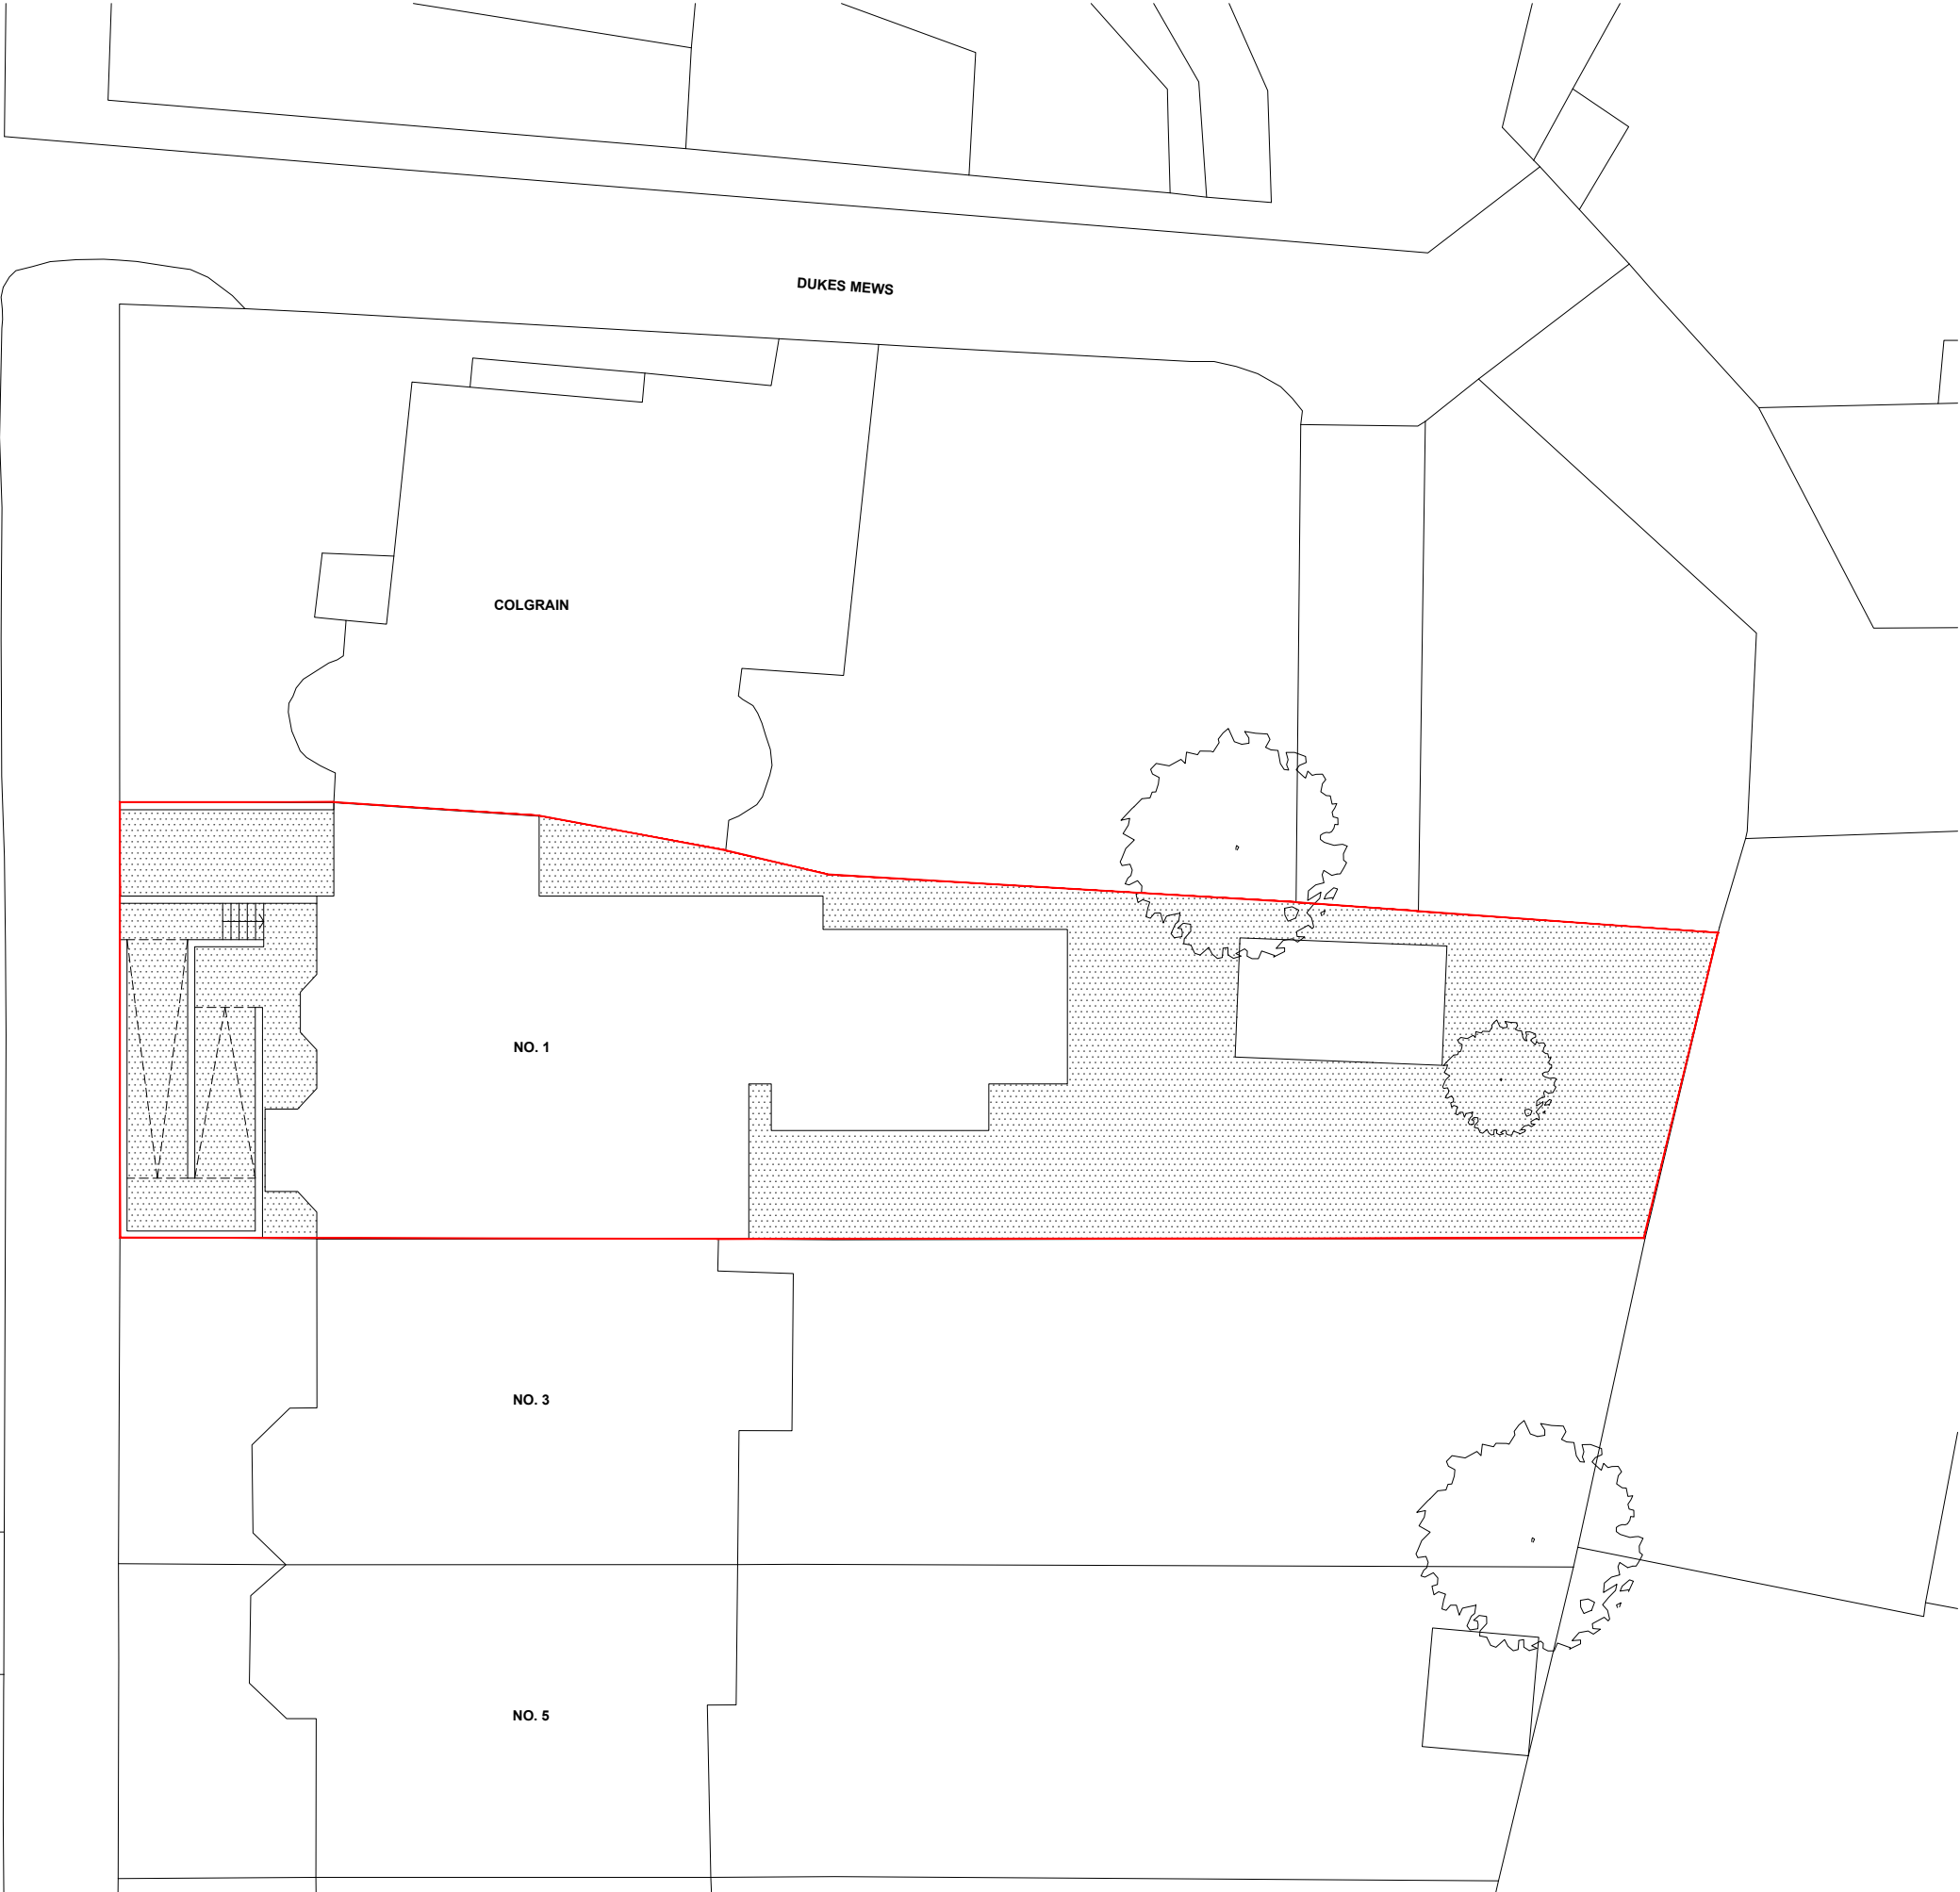

DRAWING KEY

SITE: 450 m²
GIA: 327 m²

 

ISSUE	
PLANNING	
DATE	07.09.2022
REVISION	N/A

DRAWING TITLE	
EXISTING SITE PLAN	
DWG REF	5056_KW_PL_DR_02-01
SCALE	1:200 (A3)
PROJECT	1 Dukes Avenue, Muswell Hill London, N10 2PS