

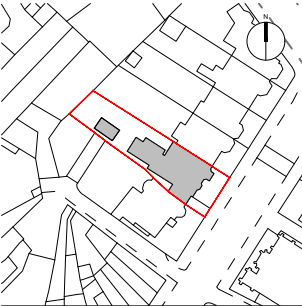


 

DRAWING KEY

SITE: 450 m²
GIA: 327 m²

EXISTING WALL

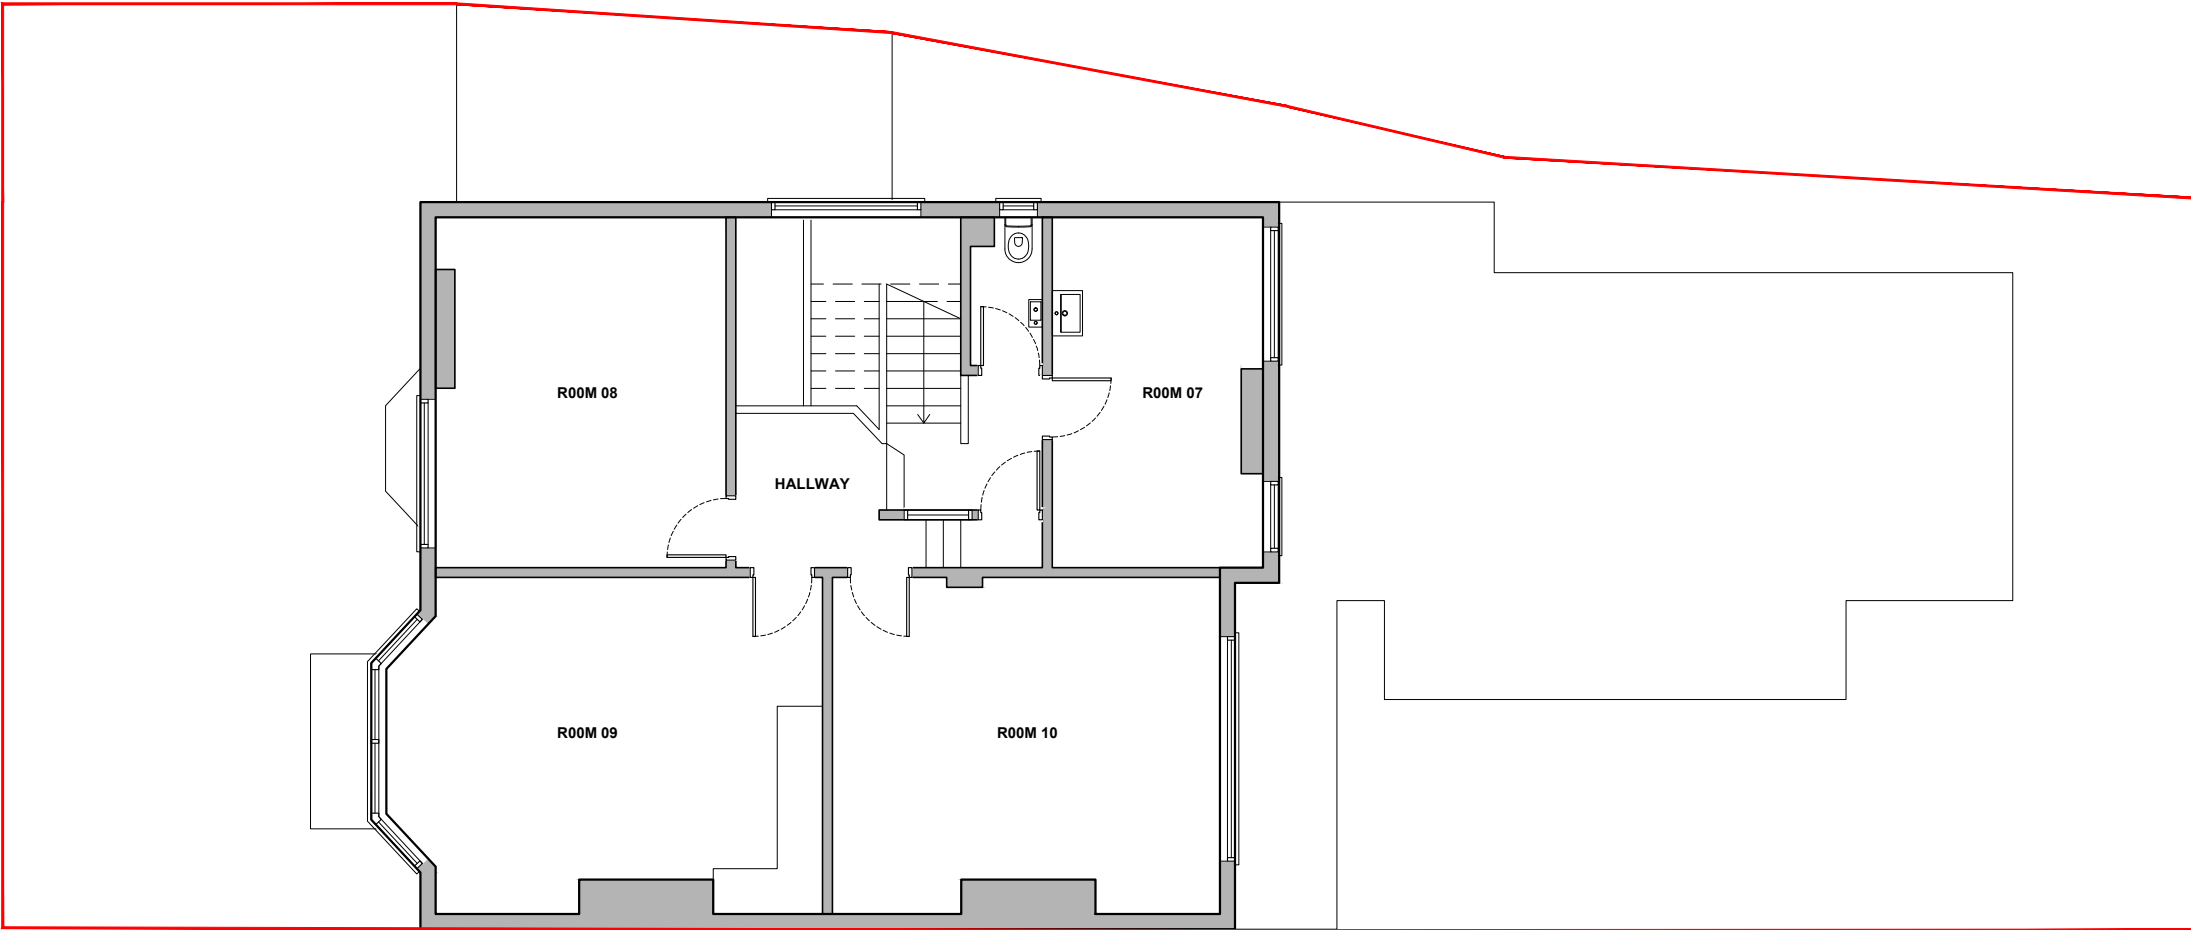

ISSUE	
PLANNING	
DATE	07.09.2022
REVISION	N/A

DRAWING TITLE	
EXISTING 1ST FLOOR PLAN	
DWG REF	5056_KW_PL_DR_11-02
SCALE	1:100 (A3)
PROJECT	1 Dukes Avenue, Muswell Hill London, N10 2PS