

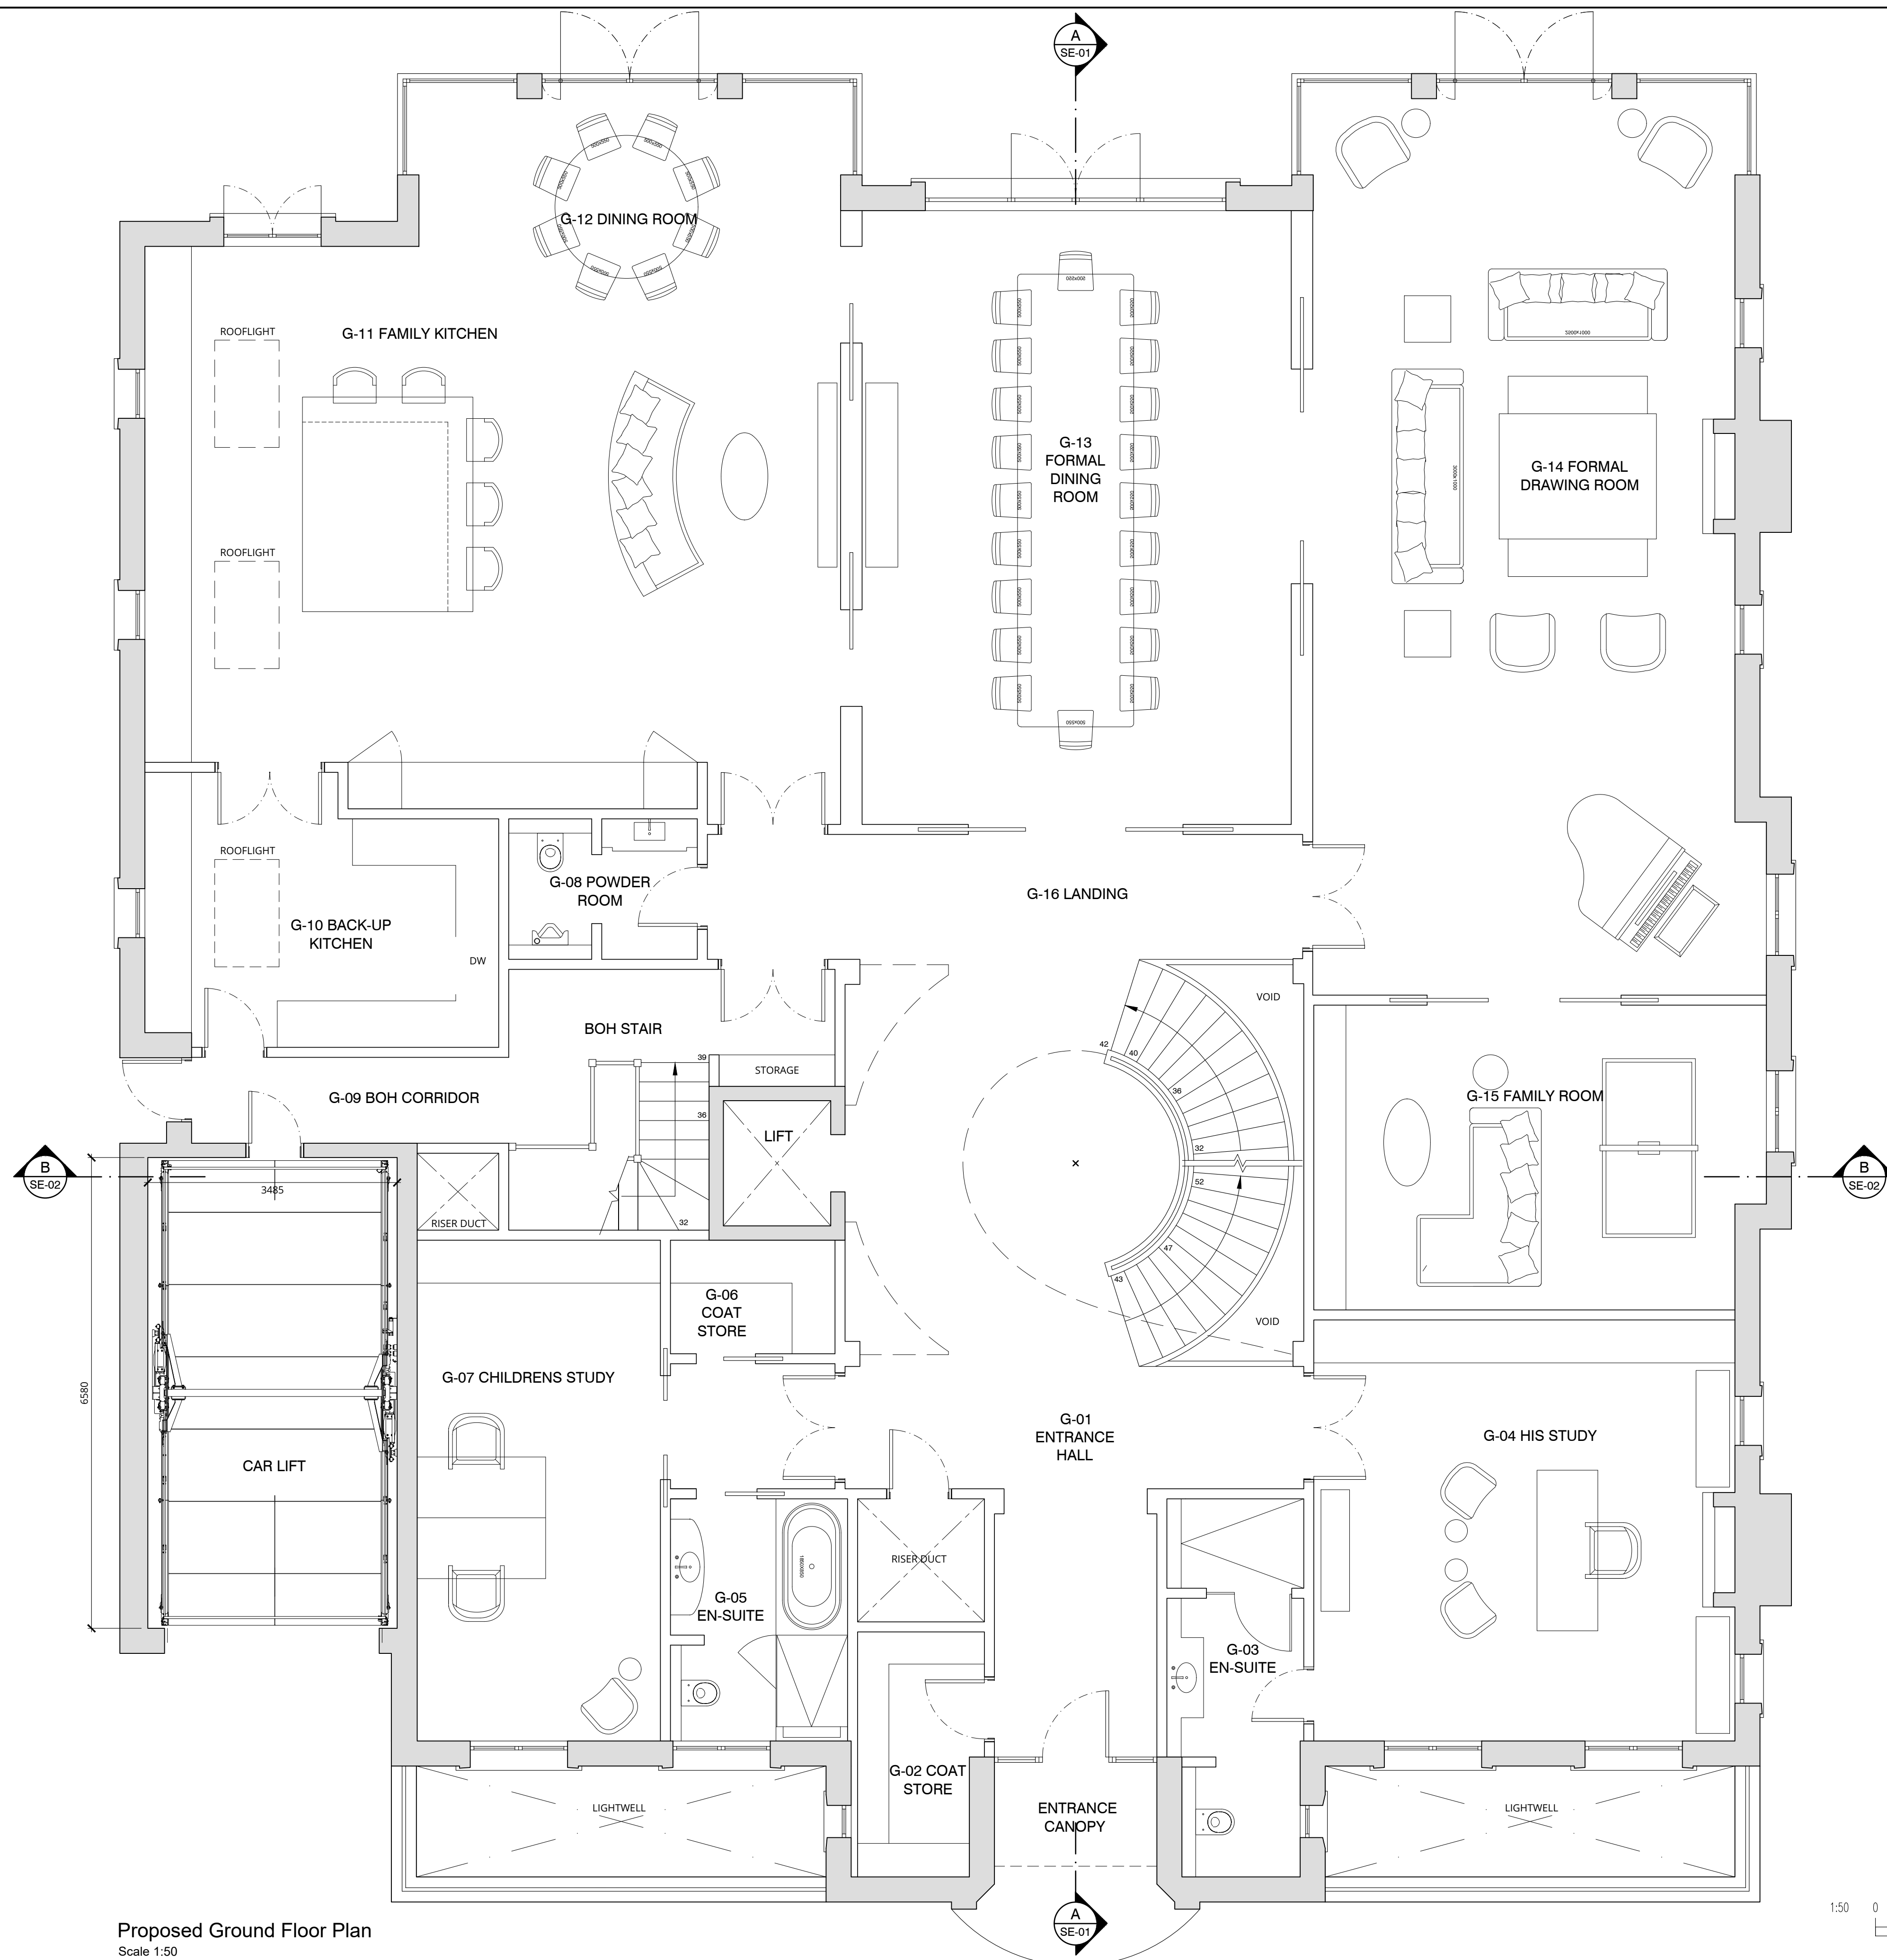


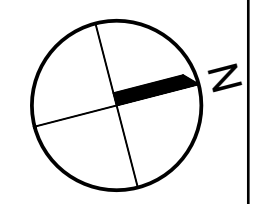

Proposed Ground Floor Plan
Scale 1:50

 

- Notes :
- Dimensions are to be checked on site before fabrication and construction
 - Any discrepancies are to be immediately notified to the architects
 - Structural measurements are to be taken from the structural engineers drawings
 - Do not scale
 - Copyright reserved by GMA

Gross Internal Area - 496.9m²

DESCRIPTION		DATE	
DRAWING ISSUE STATUS			
planning			
GMA ARCHITECTURE Architects and Designers			
UK House 82 Heath Road Twickenham TW1 4BA Telephone 020 8891 5959 Fax 020 8607 9933 Email enquiries@gmaarchitecture.co.uk			
Client UWH Developments			
Project Nice Place Compton Avenue London N6 4LH			
Drawing Proposed Ground Floor Plan			
Scale 1:50 @A1	Date August '22	Drawn SJS	IL
Type 01	Client 228-16	PL-05 -	