



- Notes :
- Dimensions are to be checked on site before fabrication and construction
 - Any discrepancies are to be immediately notified to the architects
 - Structural measurements are to be taken from the structural engineers drawings
 - Do not scale
 - Copyright reserved by GMA

Gross Internal Area - 269.8m²

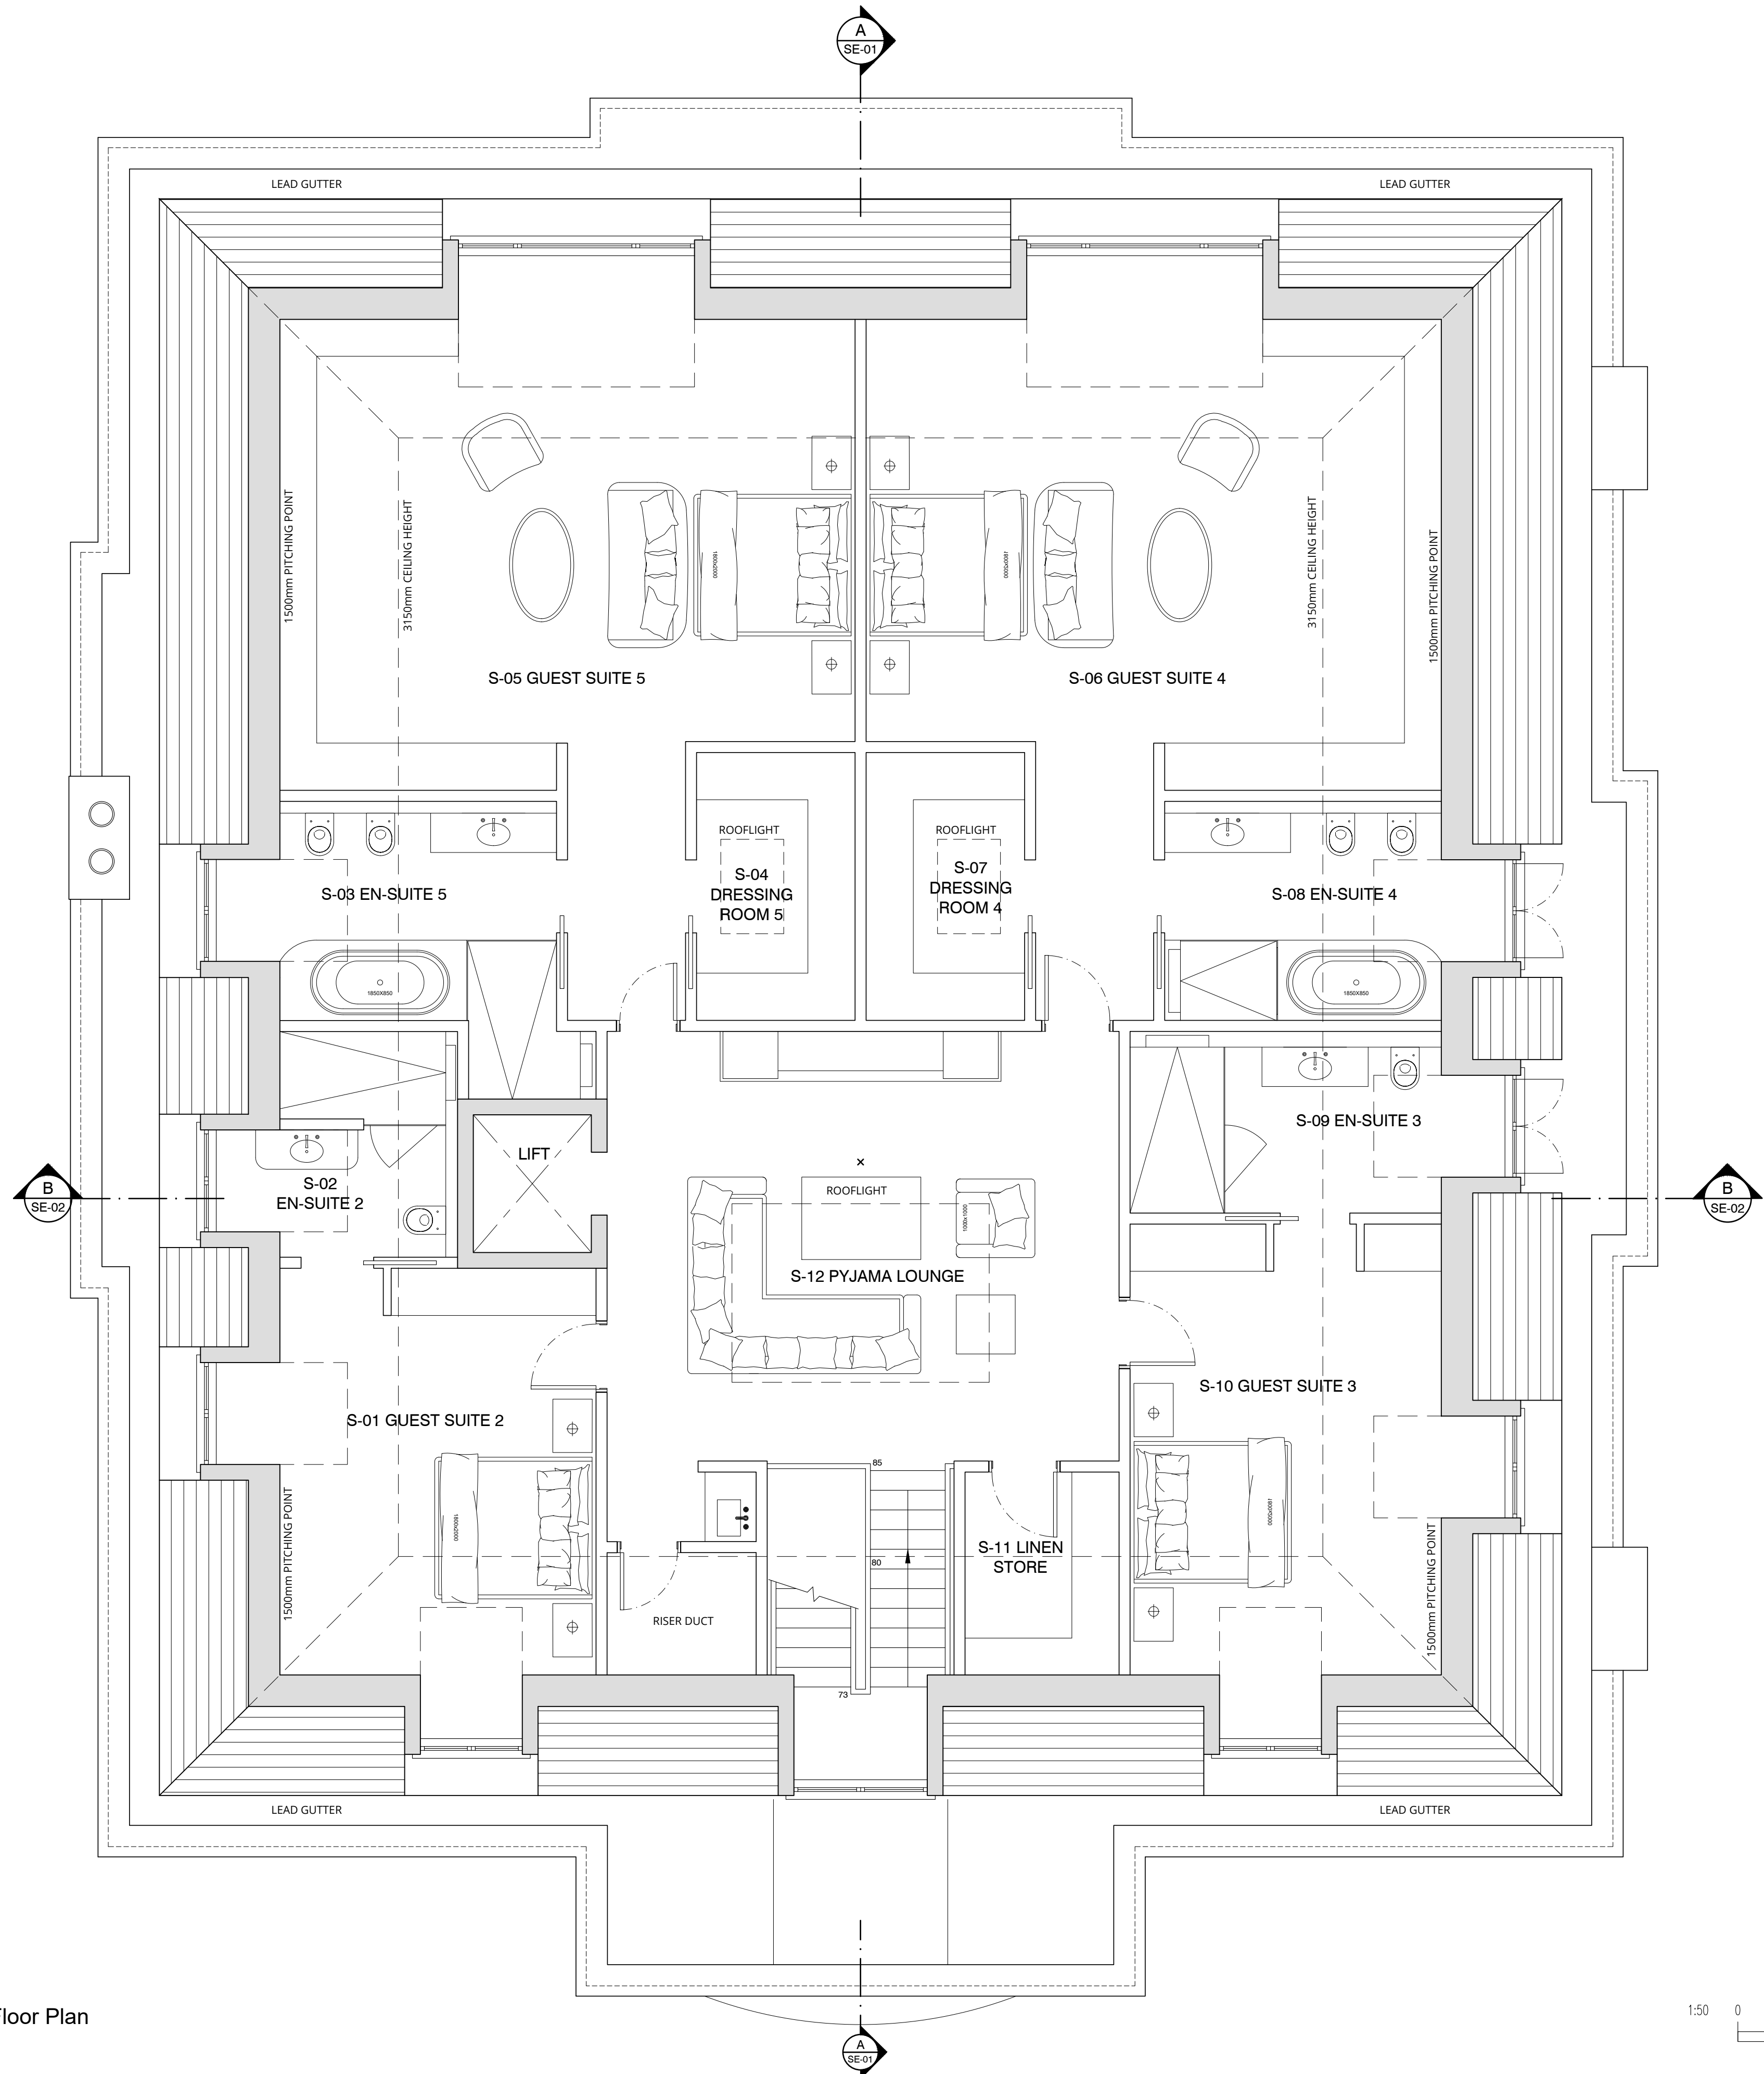

Proposed Second Floor Plan
Scale 1:50

 

K:\Argent\Compton Avenue N6 4LH 01-228-16\Drawings\planning\

DESCRIPTION DATE

DRAWING ISSUE STATUS

planning

GMA ARCHITECTURE
Architects and Designers

UK House 82 Heath Road Twickenham TW1 4BA
Telephone 020 8891 5959 Fax 020 8607 9933
Email enquiries@gmaarchitecture.co.uk

Client
UWH Developments

Project Nice Place
Compton Avenue
London
N6 4LH

Drawing
Proposed Second Floor Plan

Scale	Date	Drawn	IL
1:50 @A1	August '22	SJS	IL
Type	Client	PL-07 -	
01	228-16		