


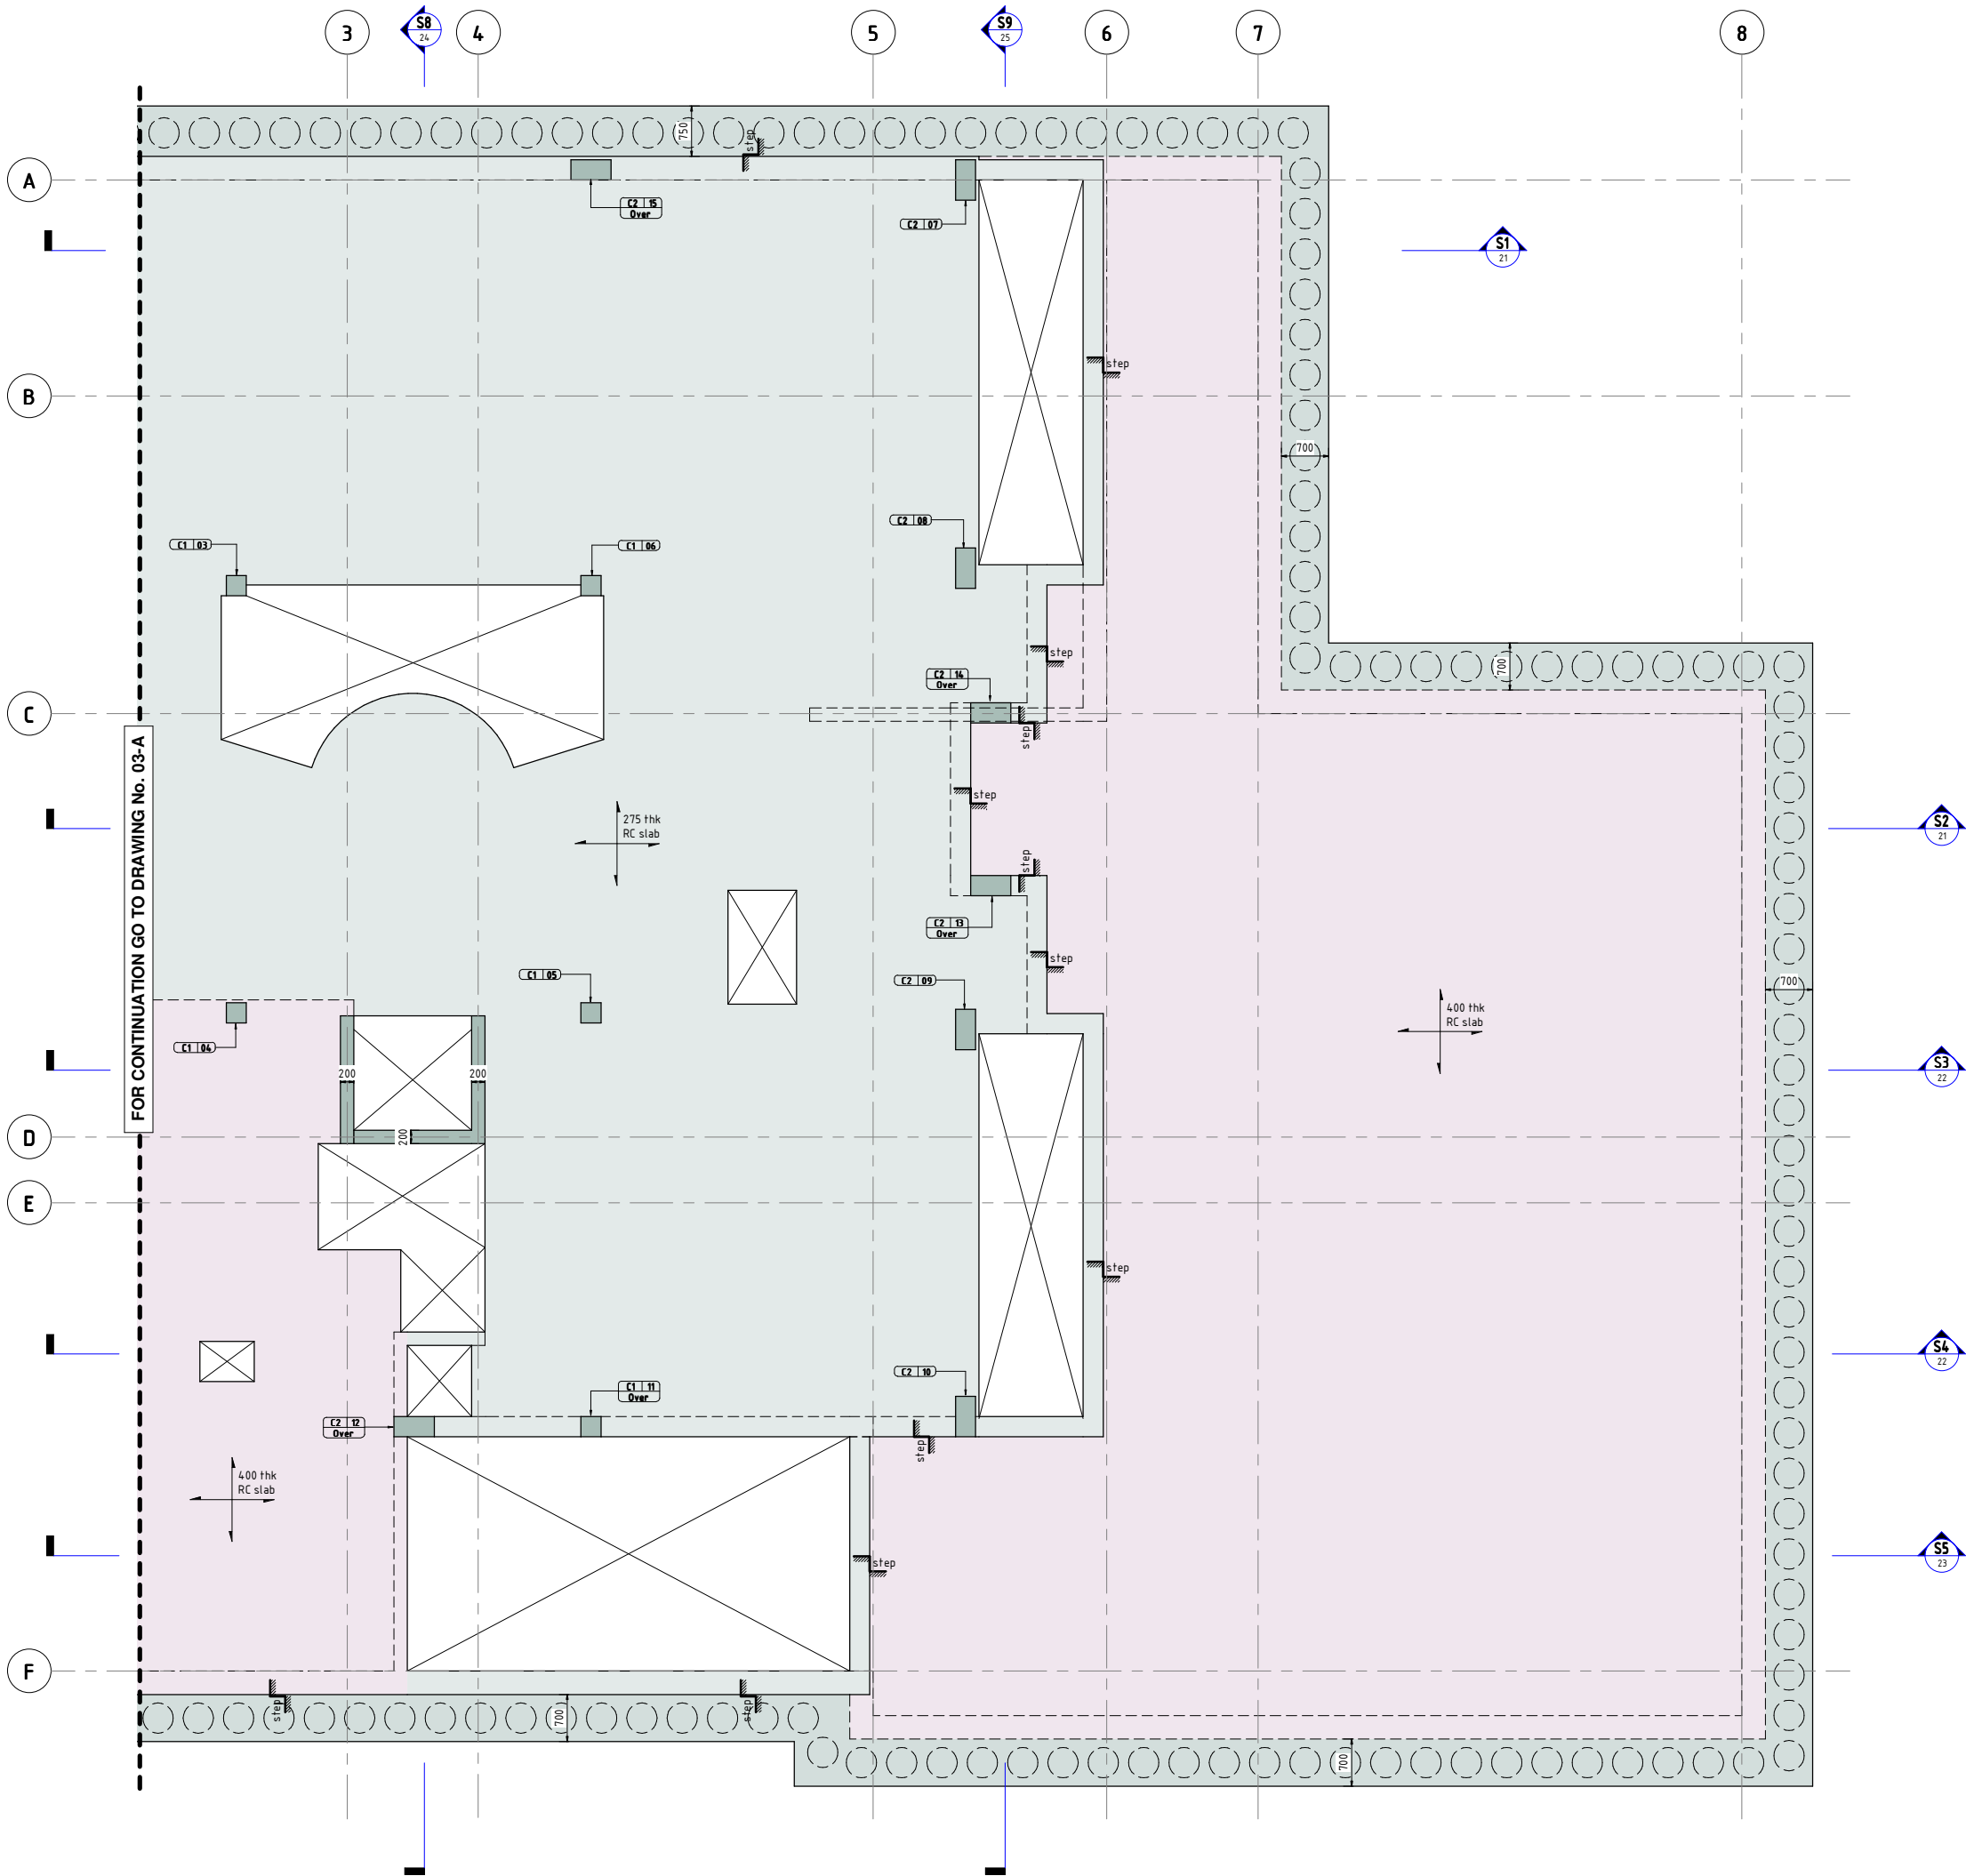

- Notes :
1. This drawing is to be read in conjunction with all relevant Architect's, Engineer's and Specialist's drawings and specifications.
 2. This drawing is the copyright of Constructure Ltd and is not to be used or reproduced without permission.
 3. Do not scale from this drawing in either paper or digital form. Use written dimensions only. To check drawing has been printed to the intended scale the width of the column should be 100mm wide @ A1 or 50mm wide @ A3.

- Legend :
- Existing structure.
 - Structure under.
 - Reinforced concrete section.
 - Reinforced concrete surface.
 - Mass concrete.
 - Blockwork.
 - Brickwork.

Status **DRAFT**

Rev Date Drawn Eng Amendment

Project

COMPTON AVENUE

GROUND FLOOR PLAN - SHEET 2

Drawing No. 1733 / 03-B Rev -

Scale @ A1 1:50 Scale @ A3 1:100

Drawn TC Engineer PL

constructure

Structural Designers

constructure.co.uk
office@constructure.co.uk
020 7403 7989