



Revision	Status	Date
PP1	PLANNING ISSUE	24 / 05 / 2011
PP2	PLANNING SUBMISSION	16 / 06 / 2014

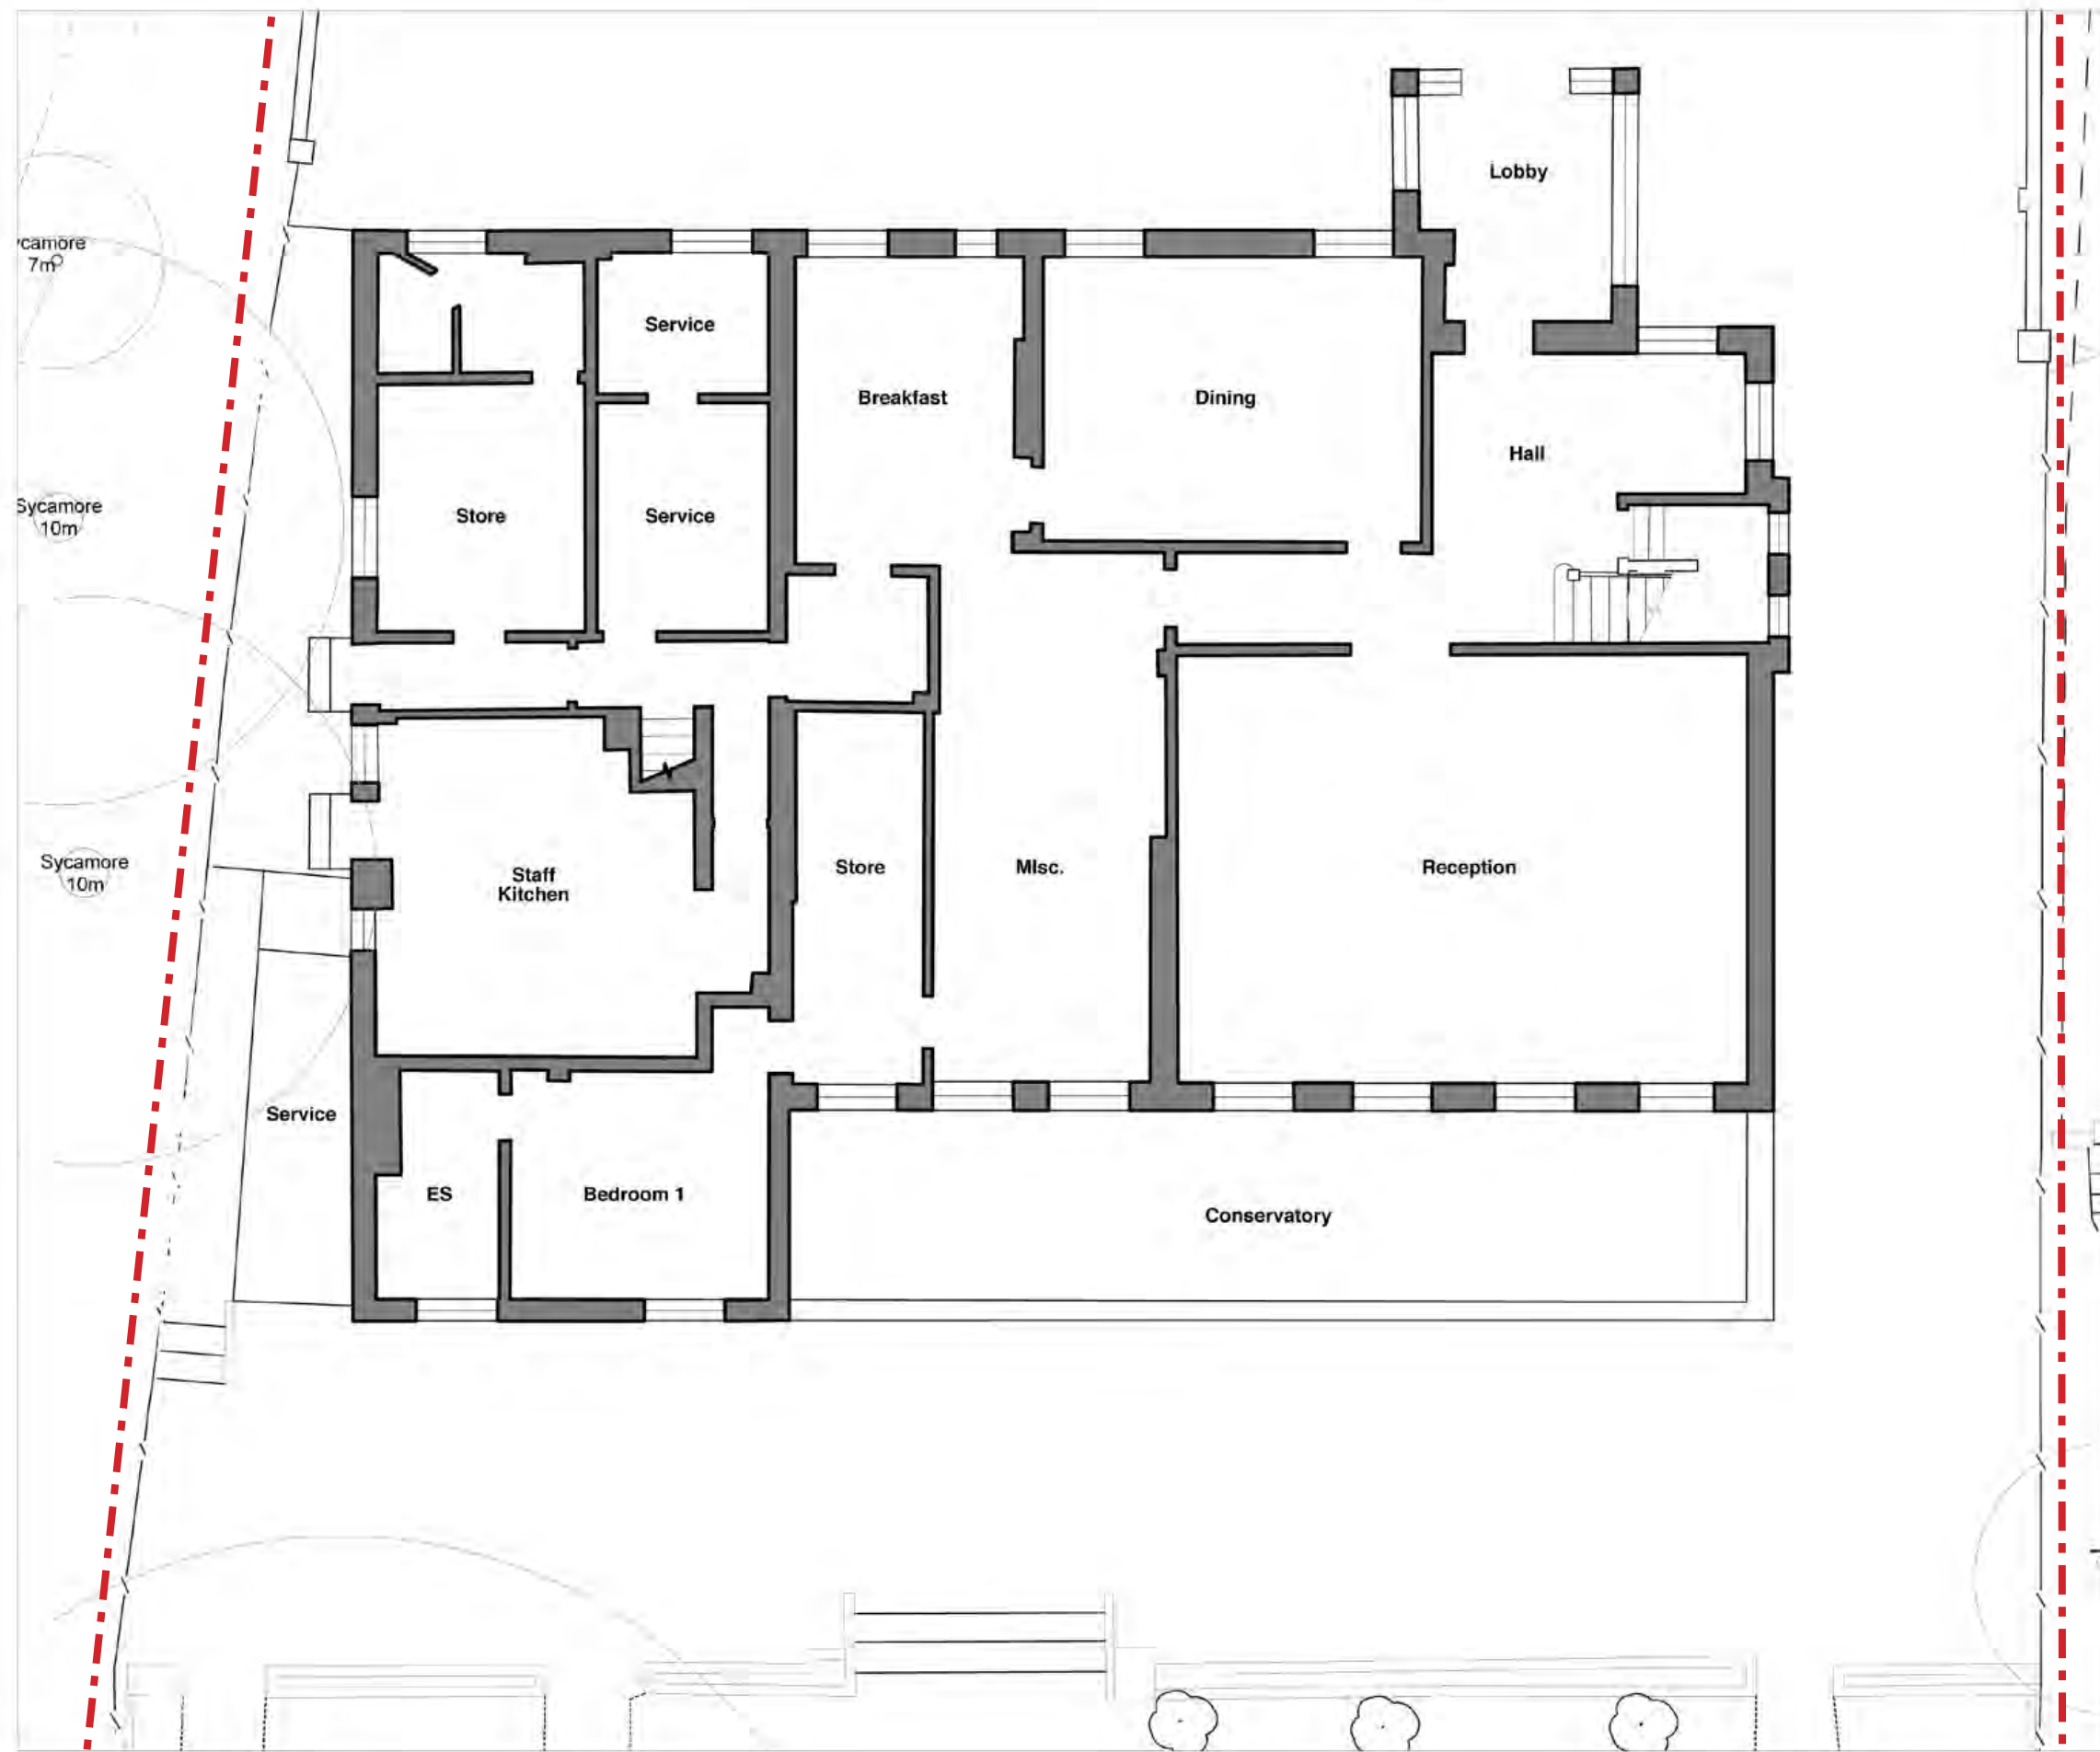

Ground Floor Plan

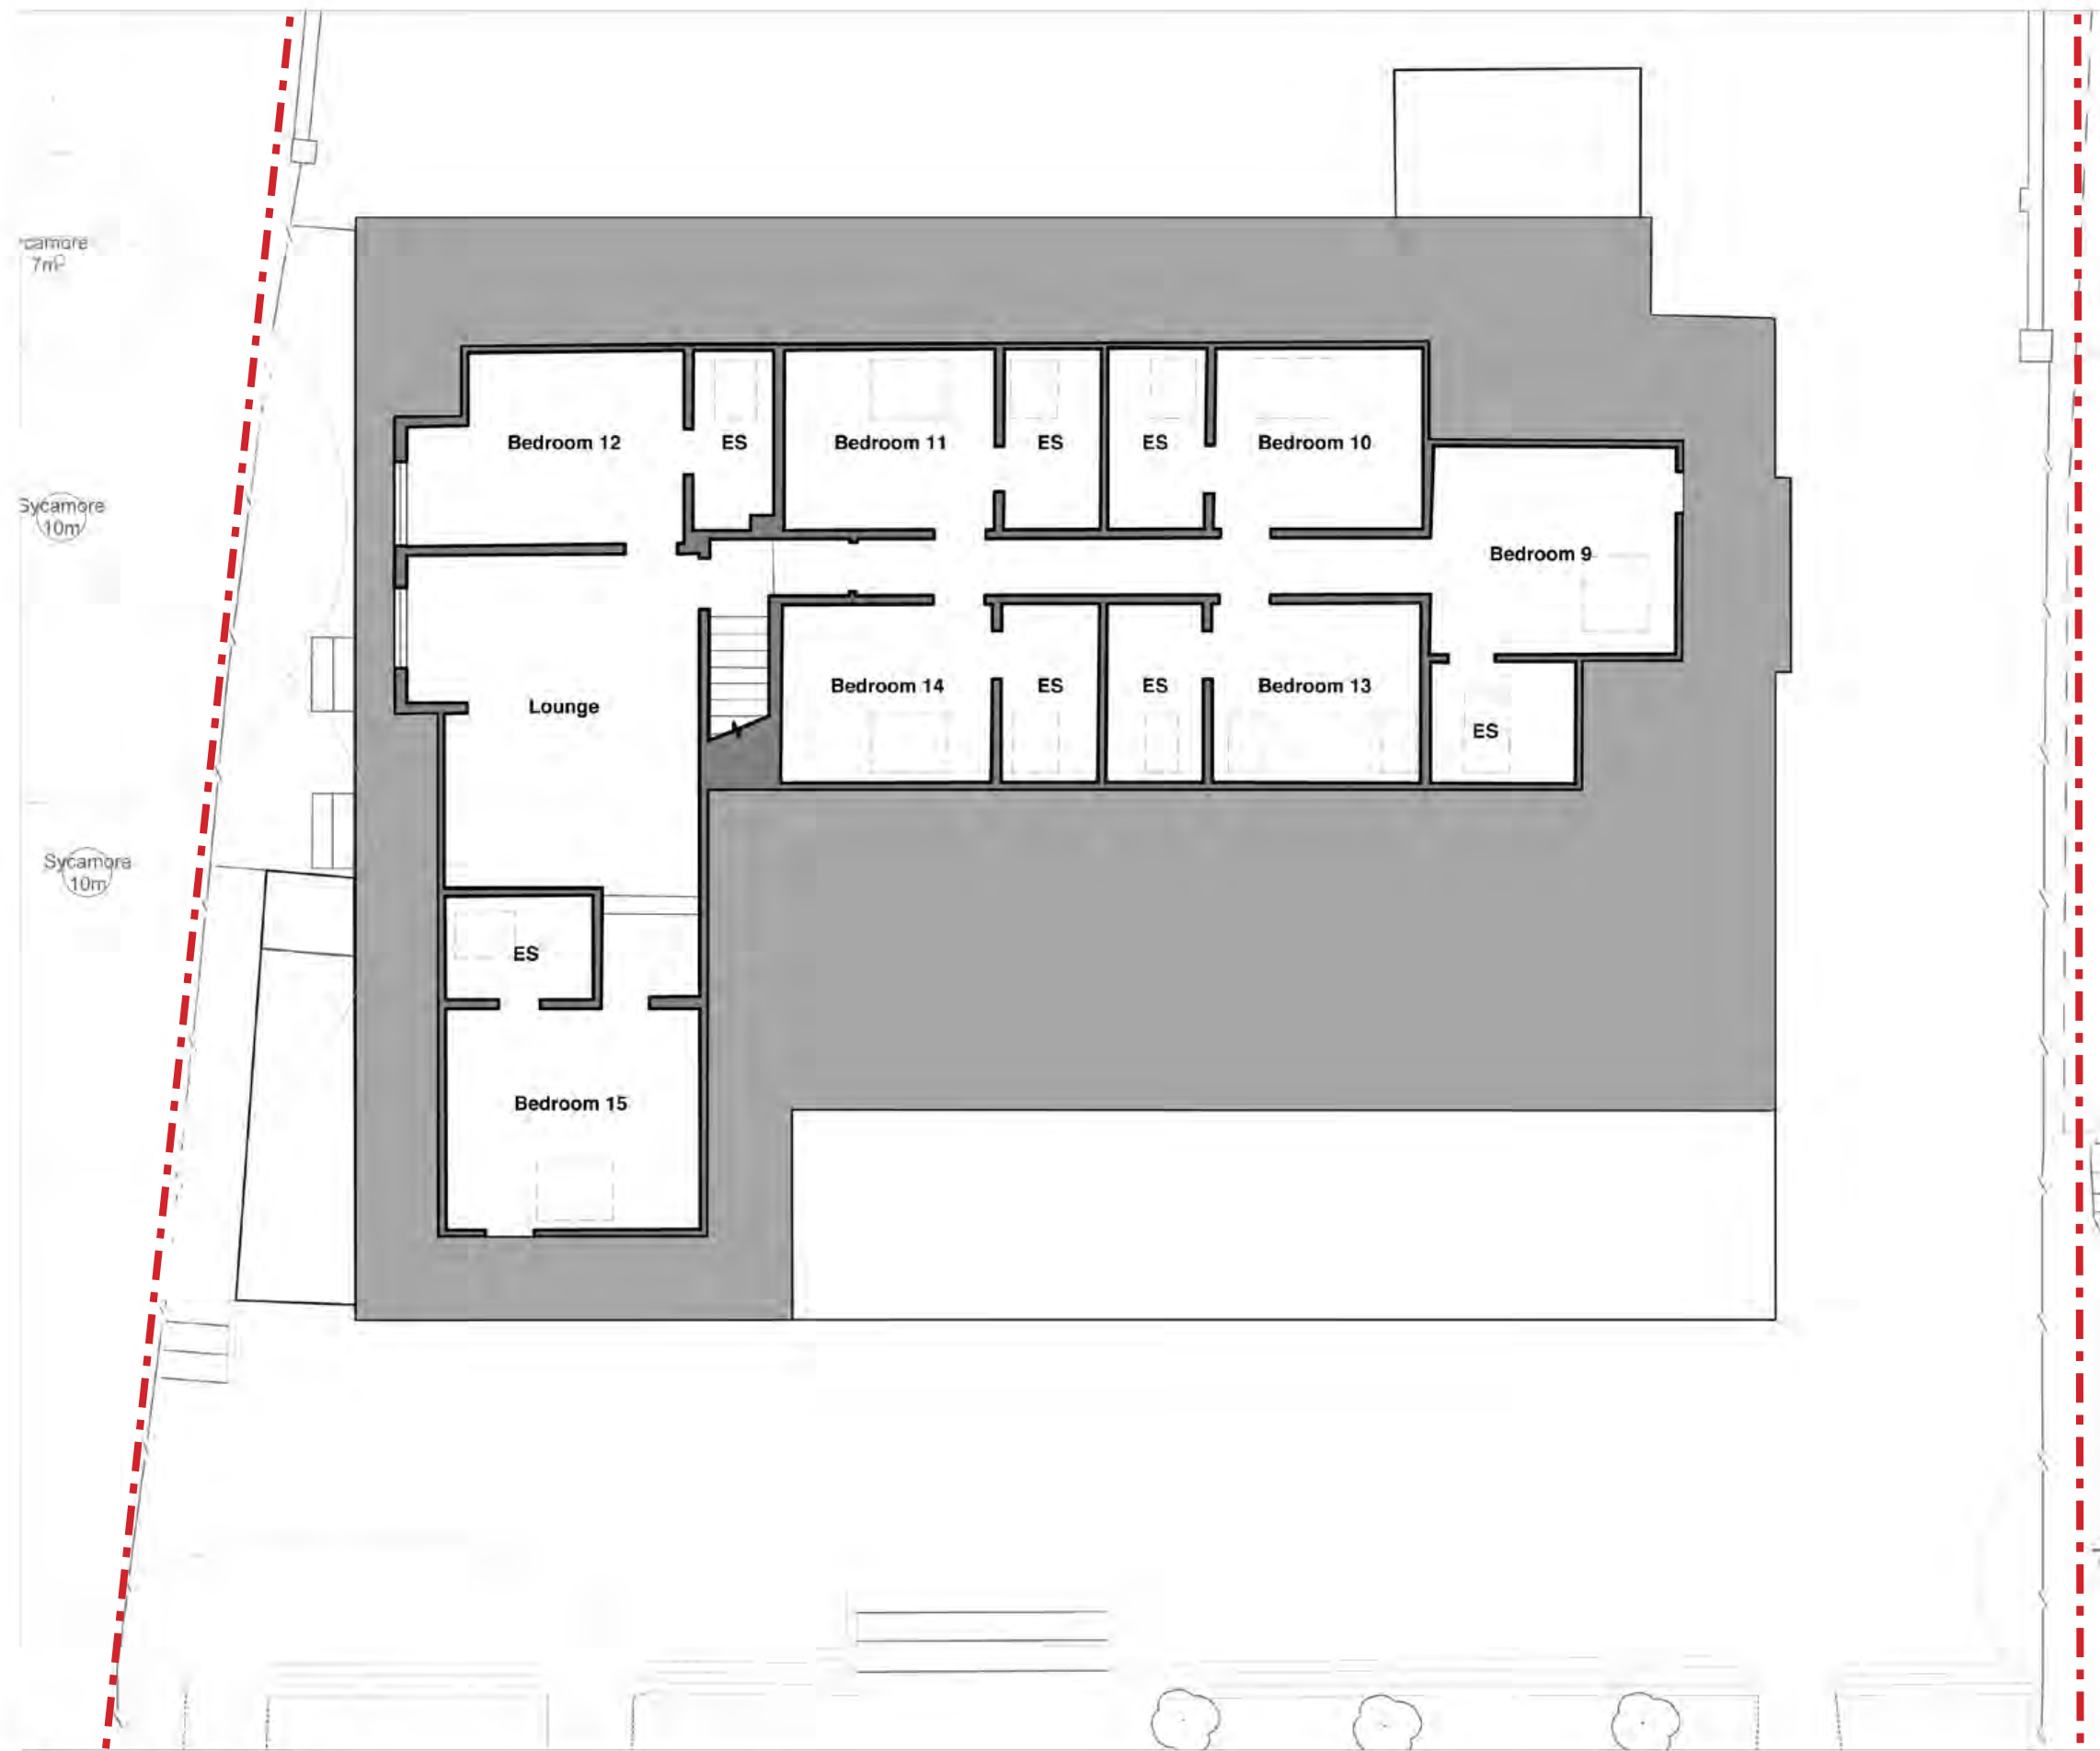


Second Floor Plan

HARINGEY COUNCIL
URBAN ENVIRONMENT
PLANNING & REGENERATION

Received date: 01/06/2011
Reference (HGV): 2011/1037 + 1038

- Existing Structure
- Proposed New Structure
- Site Boundary/Extent of Site

0m 1m 5m

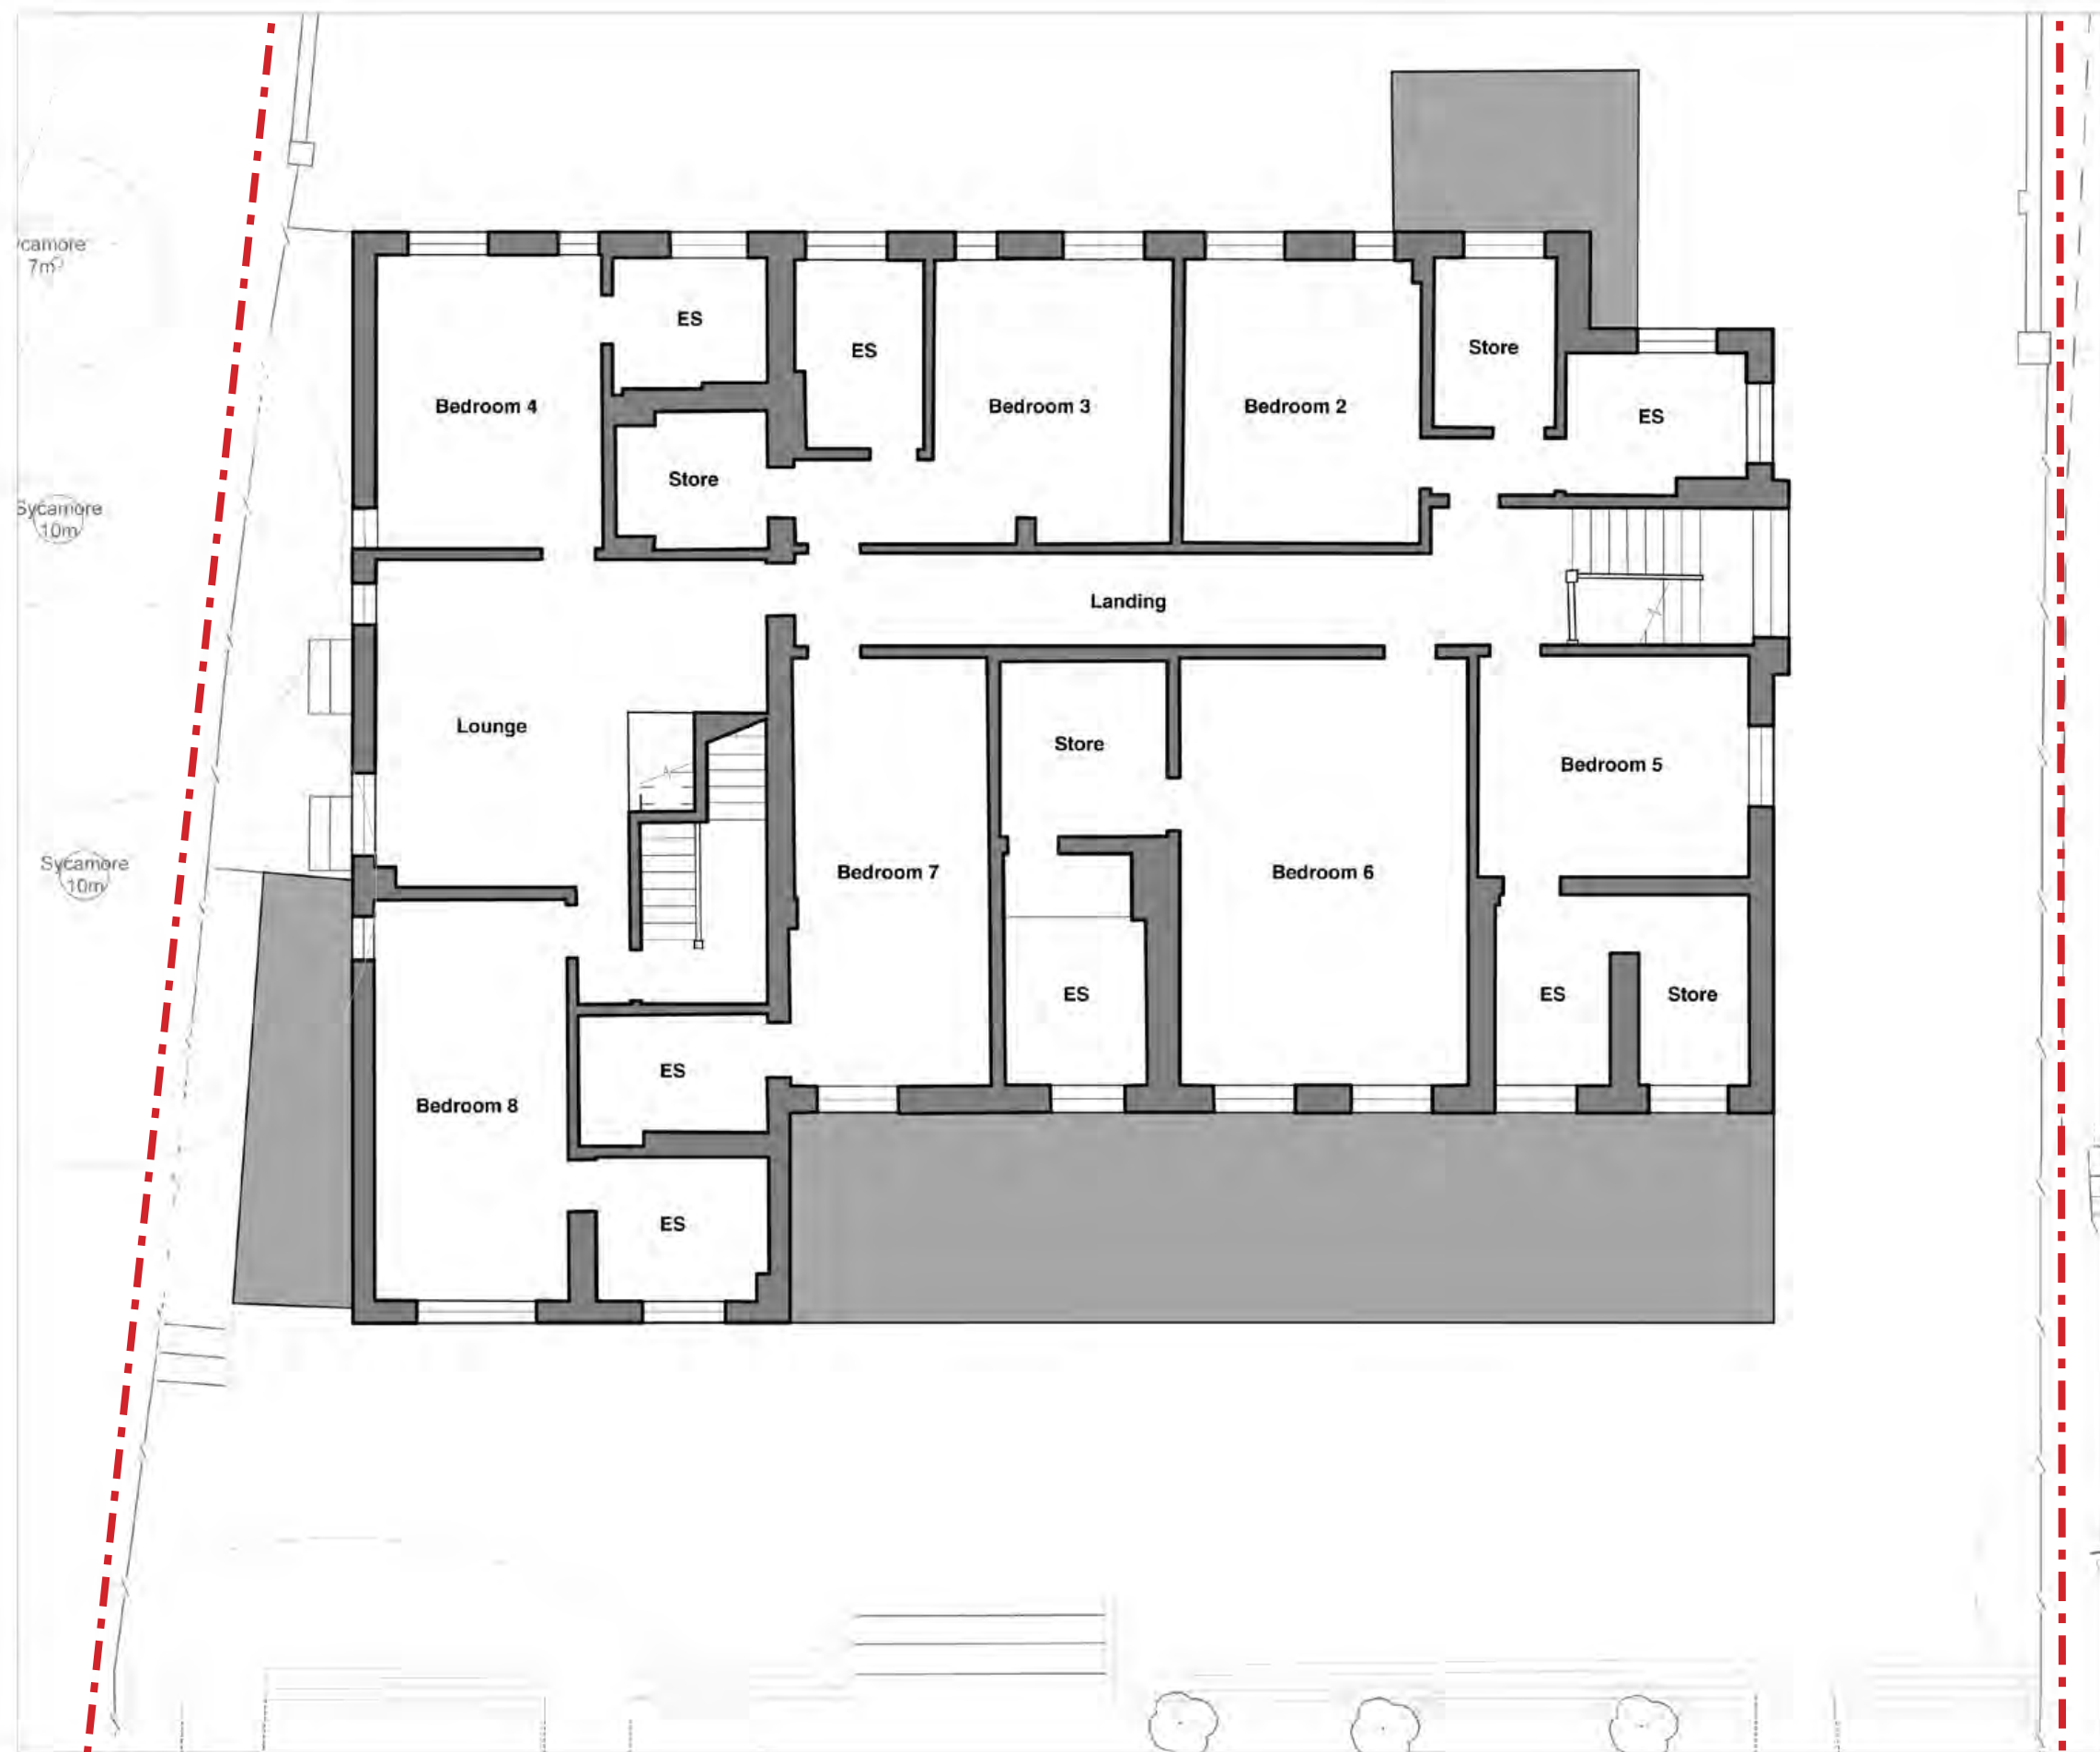

First Floor Plan

PROJECT TITLE
Nice Place
Compton Avenue N6 4LH

DRAWING TITLE
Nice Place Floor Plans
Existing

SCALE @ A1 SIZE
1:100

DATE
June 2014

DRAWING N°
011

STATUS & REVISION
P2

General Notes

This drawing is for planning purposes only.
All setting out must be checked on site.
All levels must be checked on site and refer to Ordnance Datum.
All fixings and weatherings must be checked on site.
All dimensions must be checked on site.
This drawing must be read in conjunction with all other relevant drawings.
This drawing must not be used for land transfer purposes.
Calculated areas in accordance with Pastor Real Estate Definition of Areas for Schedule of Areas.

Pastor Real Estate has prepared this document in accordance with the instructions of the Client under the agreed Terms of Appointment. This document is for the sole and specific use of the Client and Pastor Real Estate shall not be responsible for any use of its contents for any purpose other than that for which it was prepared and provided. Should the Client require to pass electronic copies of the document to other parties, this should be for co-ordination purposes only, the whole of the file should be so copied, but no professional liability or warranty shall be extended to other parties by Pastor Real Estate in this connection without the explicit written agreement thereto by Pastor Real Estate.