


Revision	Status	Date
PP1	Draft - Design Team Issue	04 / 03 / 2011
PP2	Draft - Design Team Issue	09 / 03 / 2011
PP3	Draft - Design Team Issue	14 / 03 / 2011
PP4	Draft - Design Team Issue	25 / 03 / 2011
PP5	Draft - Pre App Meeting Issue	31 / 03 / 2011
PP6	Draft - Design Team Issue	08 / 04 / 2011
PP7	Draft - Client Issue	04 / 05 / 2011
PP8	PLANNING ISSUE	24 / 05 / 2011
PP10	PLANNING SUBMISSION	16 / 06 / 2014



East Elevation - Compton Avenue

Far End

Nice Place

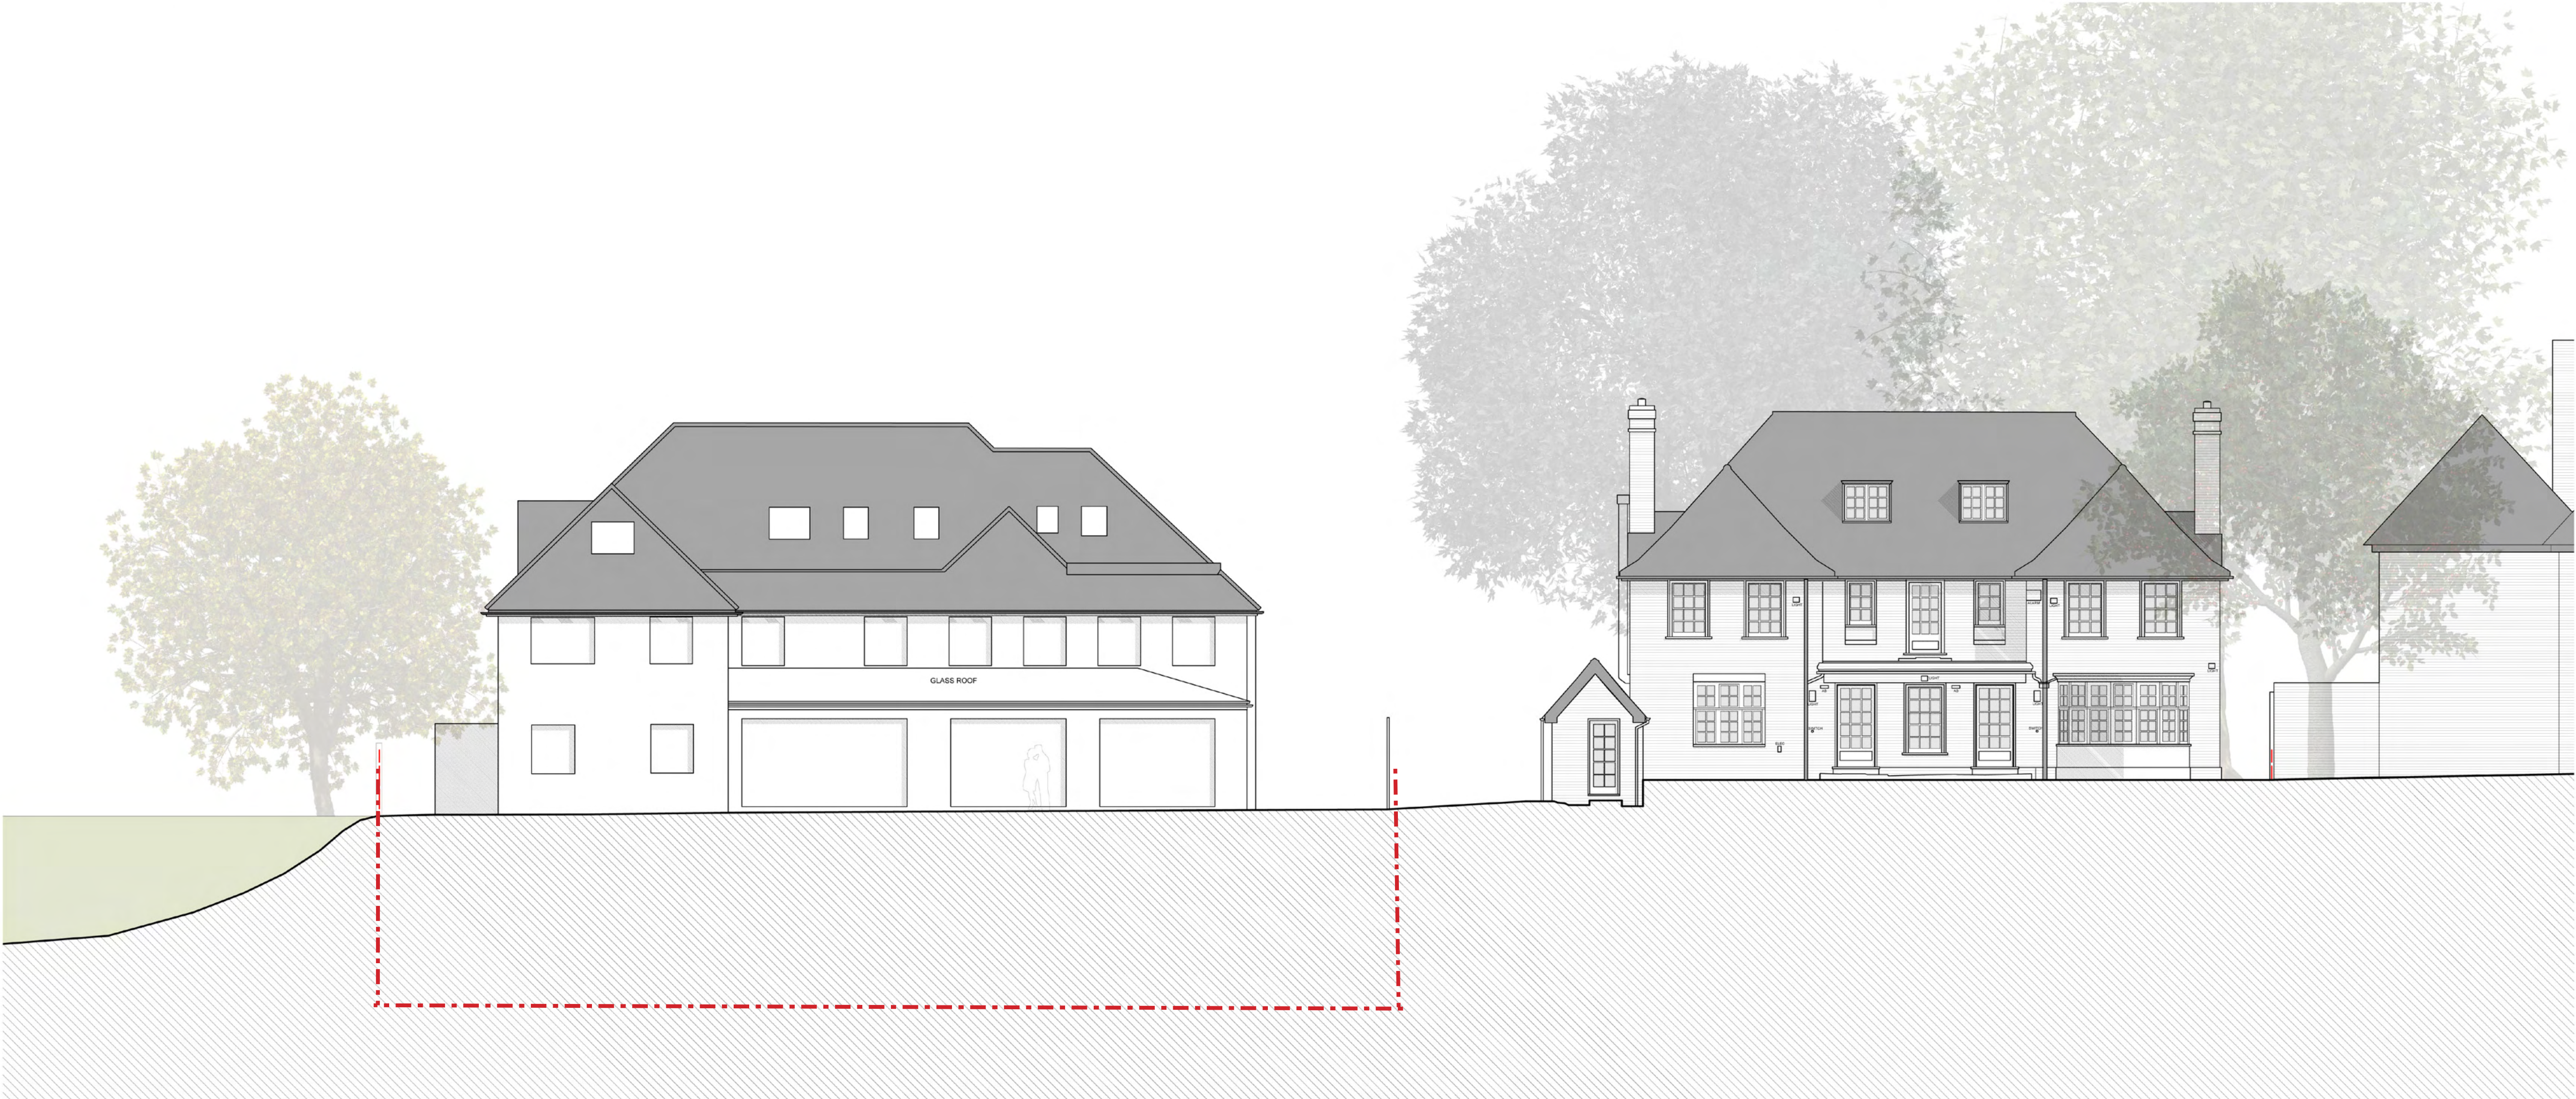

West Elevation - Garden

Nice Place

Far End

Site Boundary/Extent of Site

0m 1m 5m

PROJECT TITLE
Nice Place
Compton Avenue N6 4LH

DRAWING TITLE
East & West Elevations
Existing

SCALE @ A1 SIZE
1:100

DATE
June 2014

DRAWING N°
030

STATUS & REVISION
P10

General Notes

This drawing is for planning purposes only.
All setting out must be checked on site.
All levels must be checked on site and refer to Ordnance Datum.
All fixings and weathervings must be checked on site.
All dimensions must be checked on site.
This drawing must be read in conjunction with all other relevant drawings.
This drawing must not be used for land transfer purposes.
Calculated areas in accordance with Pastor Real Estate Definition of Areas for Schedule of Areas.
Pastor Real Estate has prepared this document in accordance with the instructions of the Client under the agreed Terms of Appointment. This document is for the sole and specific use of the Client and Pastor Real Estate shall not be responsible for any use of its contents for any purpose other than that for which it was prepared and provided. Should the Client require to pass electronic copies of the document to other parties, this should be for co-ordination purposes only, the whole of the file should be so copied, but no professional liability or warranty shall be extended to other parties by Pastor Real Estate in this connection without the explicit written agreement thereto by Pastor Real Estate.