



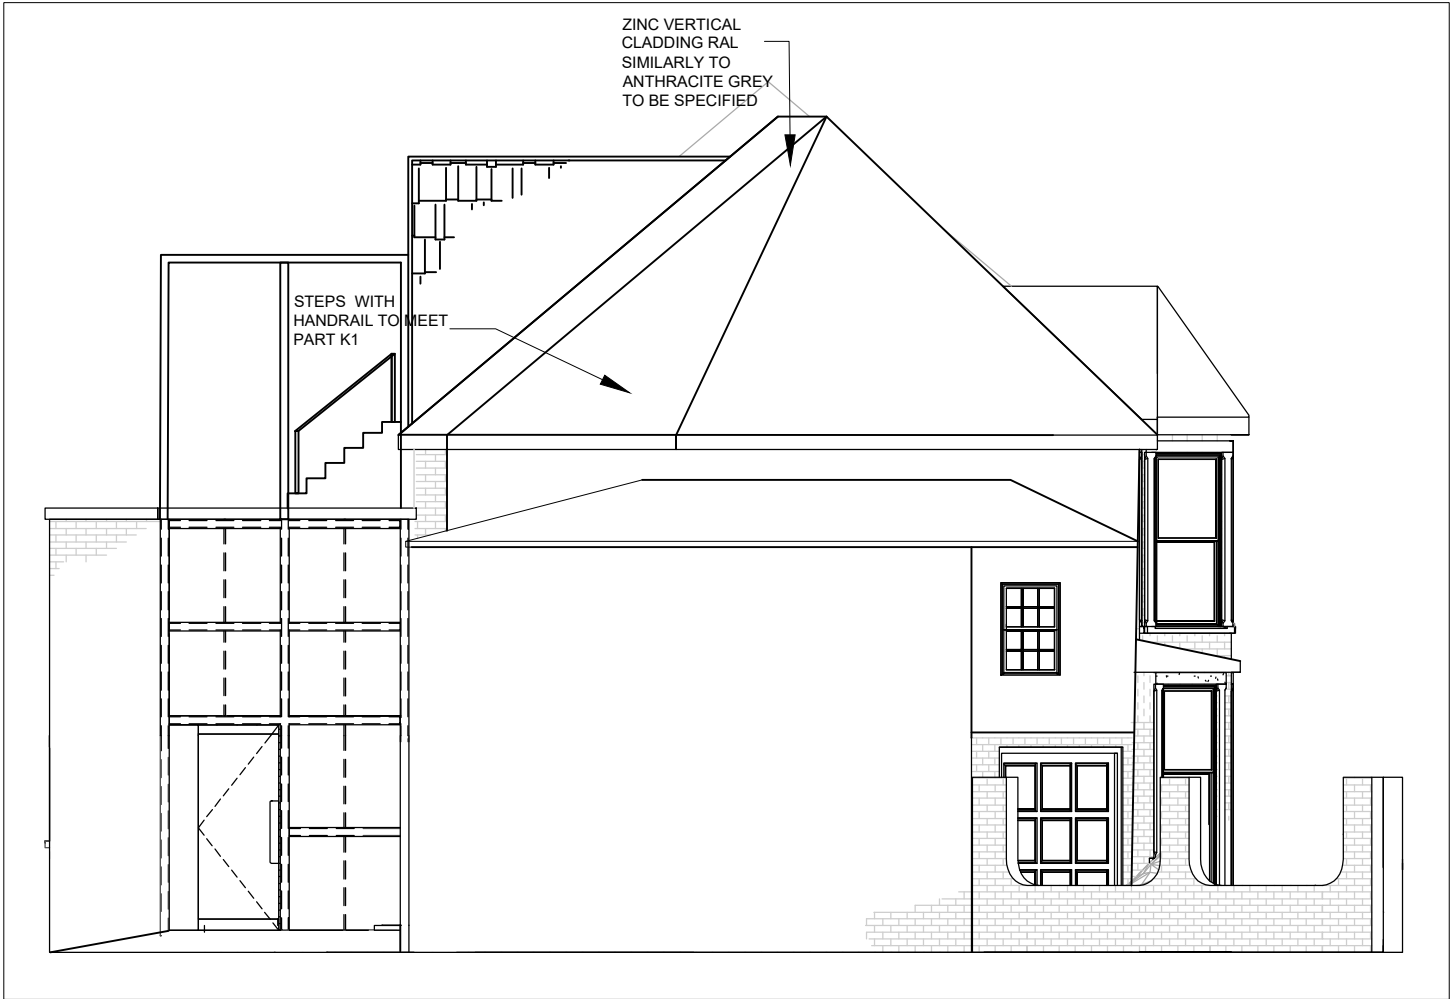

PROPOSED WEST ELEVATION

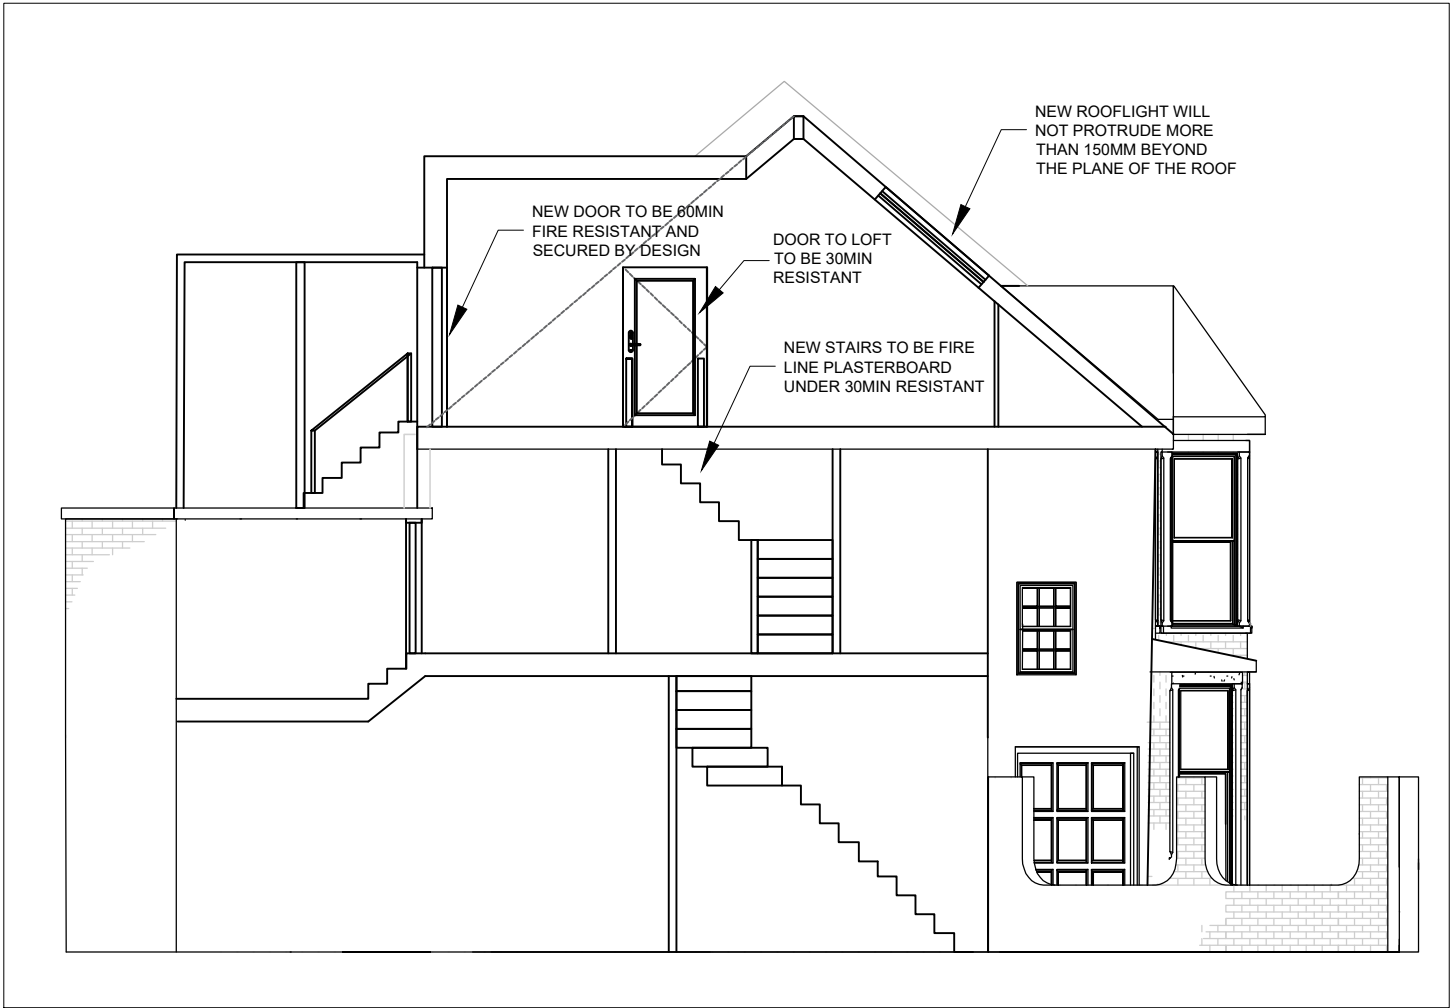

PROPOSED WEST SECTION

VOLUME OF DORMER:
3300 (HEIGHT)
5000 (WIDTH)
4000 (DEPTH)
 $3.3 \times 5 \times 4 = 66/2 = 33\text{M}^3$

VOLUME OF HIP TO GABLE:
3300 (HEIGHT)
4200 (WIDTH)
4700 (DEPTH)
 $3.3 \times 4.2 \times 4.7 = 65/2 = 32.5\text{M}^3$


VOLUME TOTAL: $33 \times 32.5 = 65.5\text{m}^3$

NOTES

Copyright of this drawing remains the property of SME Architecture and Landscape Ltd and should not be reproduced in full or parts or re-issued without written permission from SME Architecture and Landscape Ltd.

All dimensions shown are in millimetres, unless stated otherwise. Any use of these dimensions, other than for general reference, should be the subject of third party checking on site.

Any work that is carried out on the basis of this drawing should be carried out to all relevant British Standards and associated manufacturer's instructions / recommendations.

 

Revisions		
DATE	DESCRIPTION	
JOB:	1 Beechfield Road	
CLIENT:	Mr. Keith Empson	
TITLE:	WEST ELEVATION	
JOB NUMBER:	0826/08	DATE: 16-09-22
SCALE:	1:50 @ A3	
DRAWN:	SE	
DRAWING_NO: P105	STATUS: PLANNING	



SME ARCHITECTURE + LANDSCAPE LTD
CLINE ROAD, BOUNDS GREEN
LONDON, N11 2NG
TEL NO. 07394117198
hello@smearchitecture.com
Copyright Reserved