


Farrer Road

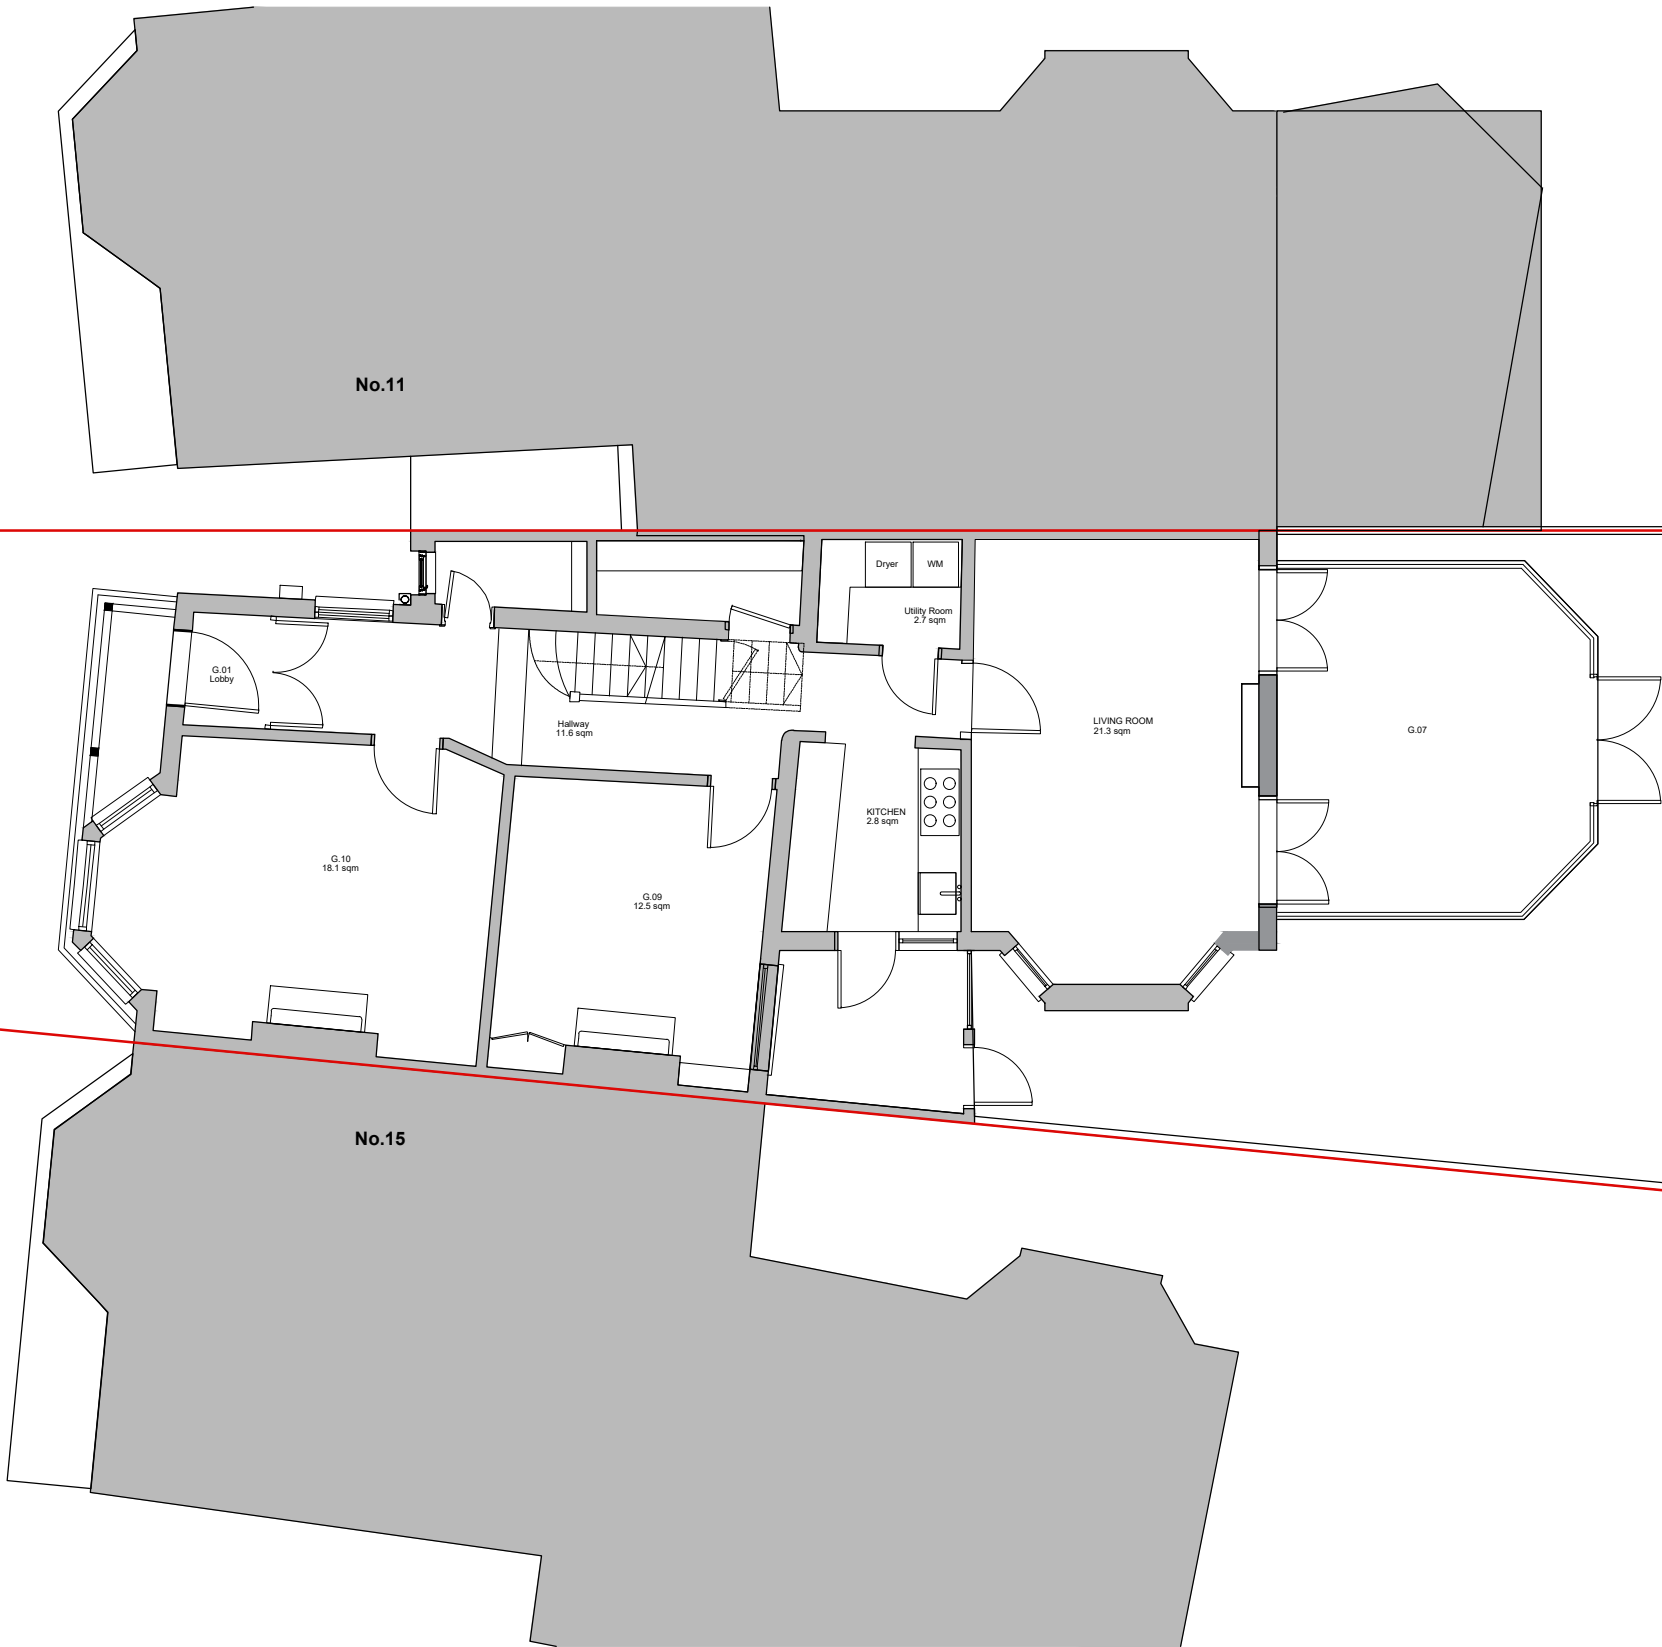

NOTE:
THE CONTRACTOR IS TO CHECK ALL
DIMENSIONS ON SITE.
THIS DRAWING IS PROPERTY OF NEW
IMAGES ARCHITECTS LTD, AND
IS NOT TO BE REPRODUCED OR
COPIED IN WHOLE OR IN PART
WITHOUT PERMISSION

REV	DATE	DESCRIPTION



Project: 13 Farrer Road, London, Haringey N8 8LD		
Drawing: EXISTING GROUND FLOOR PLAN		
Drawing SE	ISSUE DATE 09.2022	SCALE 1:100@A3
PROJECT CODE 1855	DRAWING NO P-01	

NEW IMAGES ARCHITECTS

Architecture | Design | Build

287 Regents Park Road N3 3JY
T: 020 8343 2113 M: 07903 399767
info@newimagesltd.co.uk
www.newimagesltd.co.uk



RIBA Chartered Practice