





FRONT ELEVATION

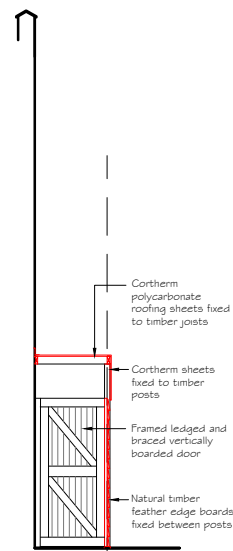


SECTION A

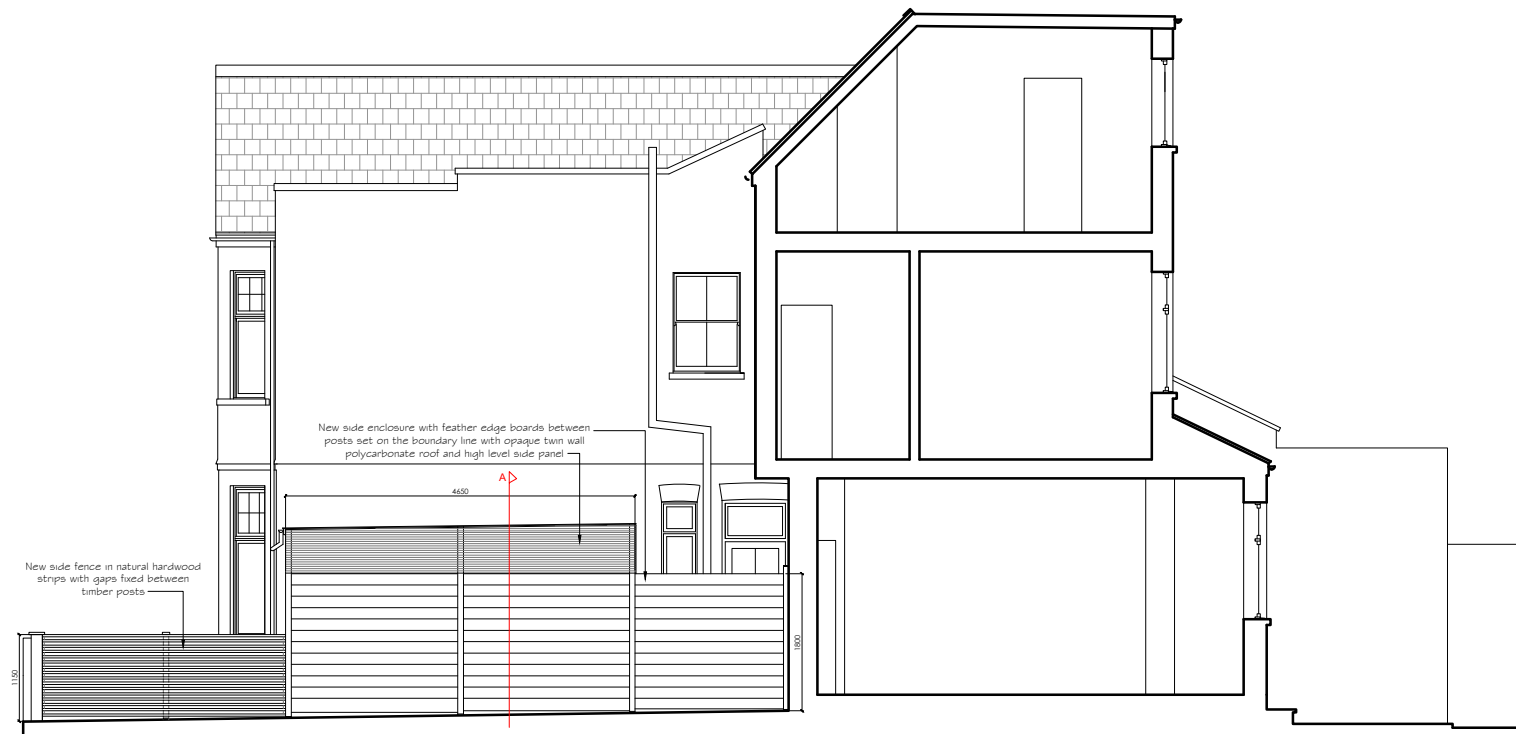

SECTIONAL SIDE ELEVATION



REAR ELEVATION

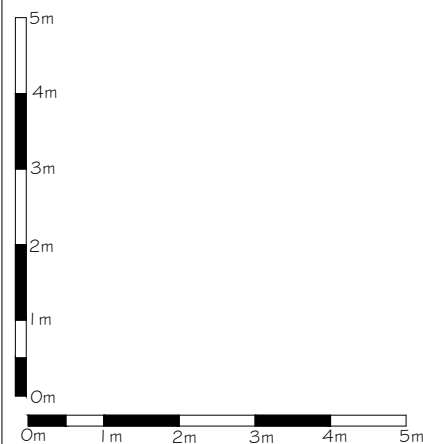

ARCHITECTURE + INTERIORS
DOWDEN DESIGNS
 RIBA CHARTERED ARCHITECT

WWW.DOWDENDESIGNS.CO.UK
 72A STANLAKE ROAD LONDON W12 7HL
 STUART@DOWDENDESIGNS.CO.UK
 +44 (0) 7834 196 920

PROJECT

**42 MIDHURST AVE.
 LONDON
 N10 3EN**

DRAWING

**PROPOSED ELEVATIONS
 & SECTION A**

DATE November 2022

SCALE 1:100 @ A3

JOB No. 1016

DWG No. TP02/ -

DRAWN SKD