
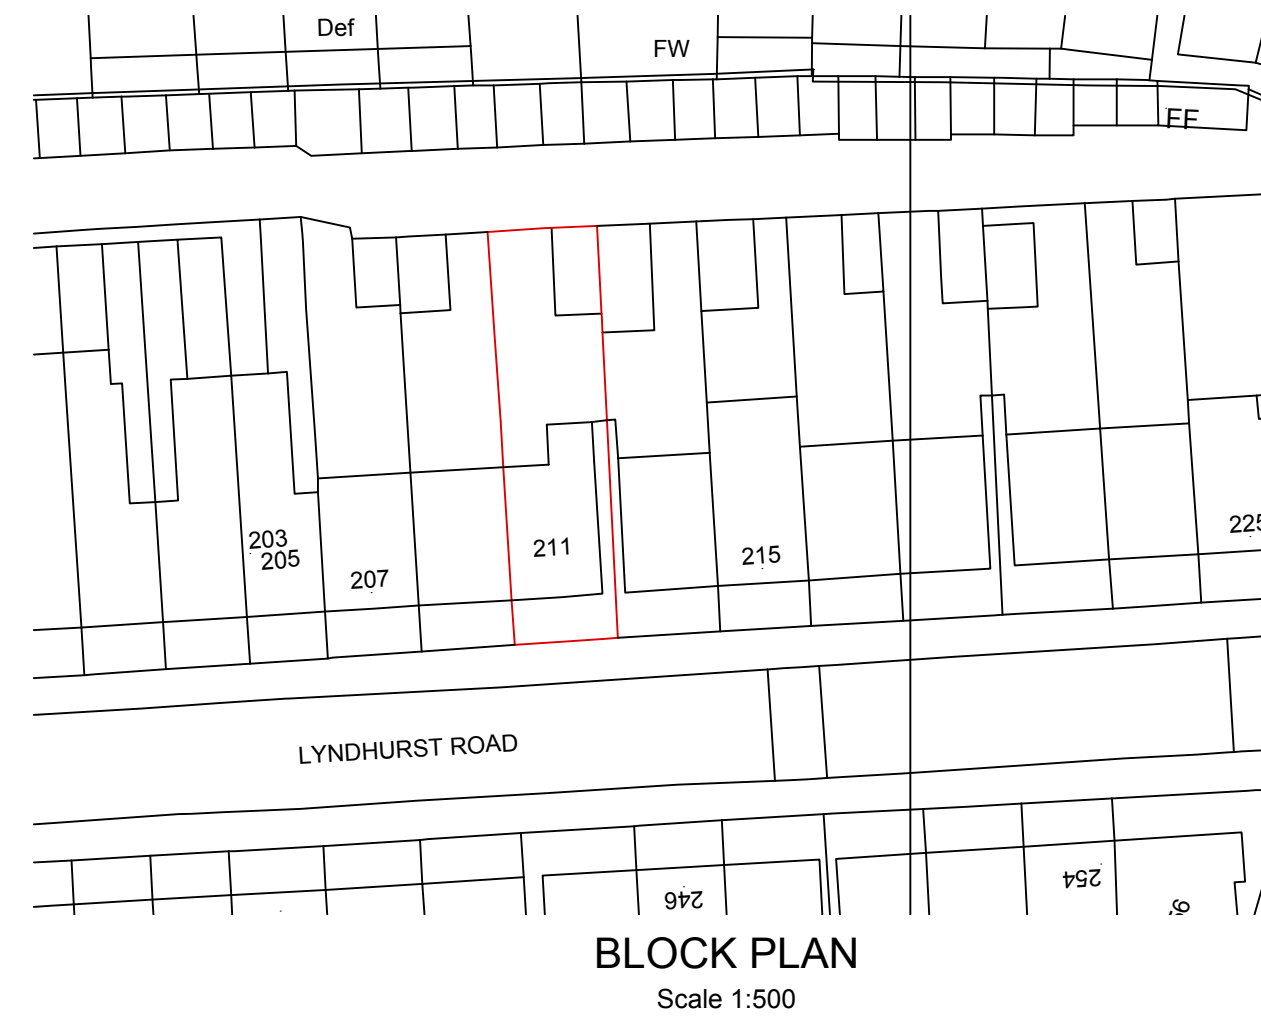
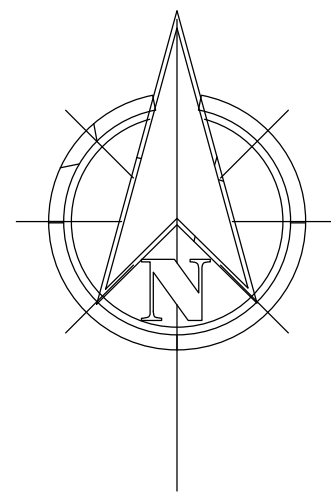
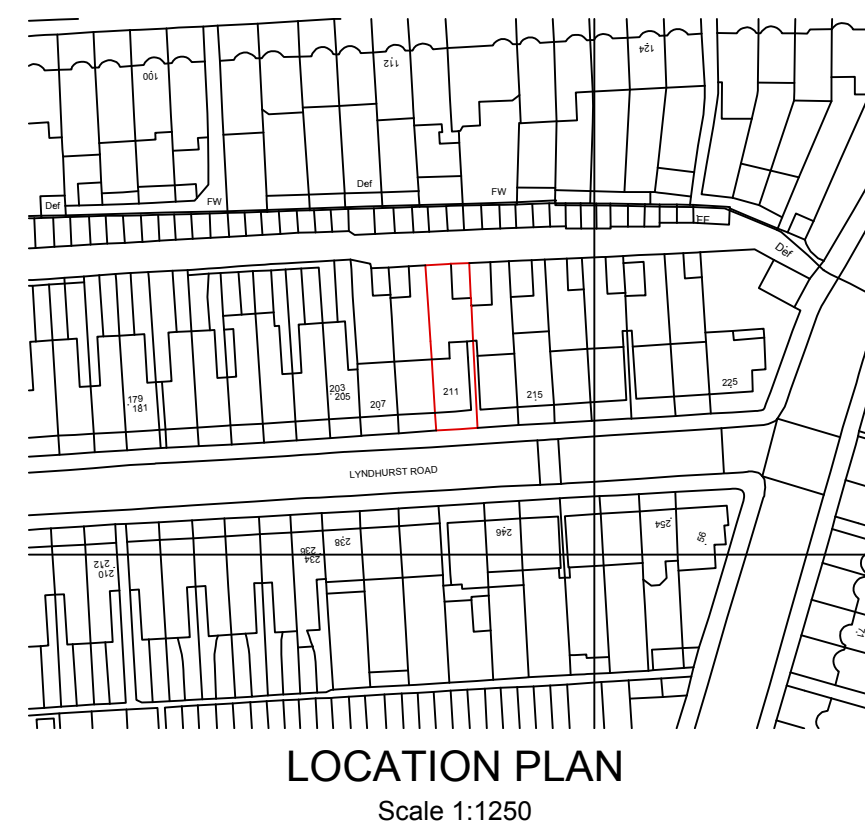
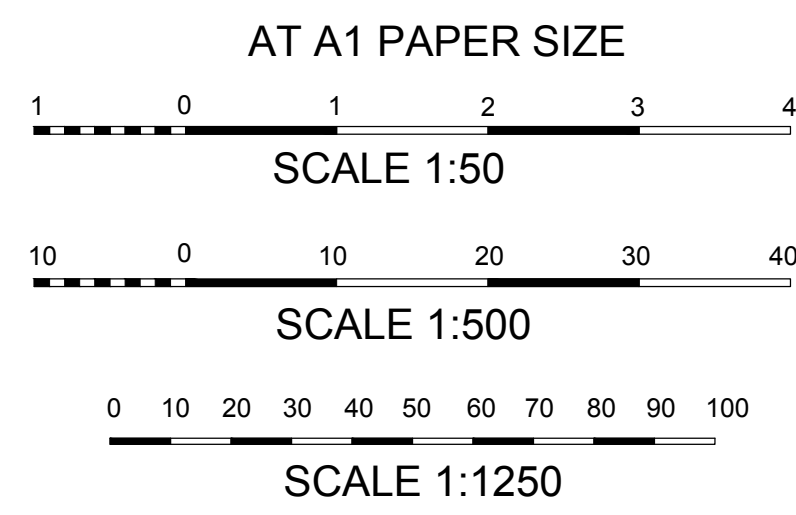
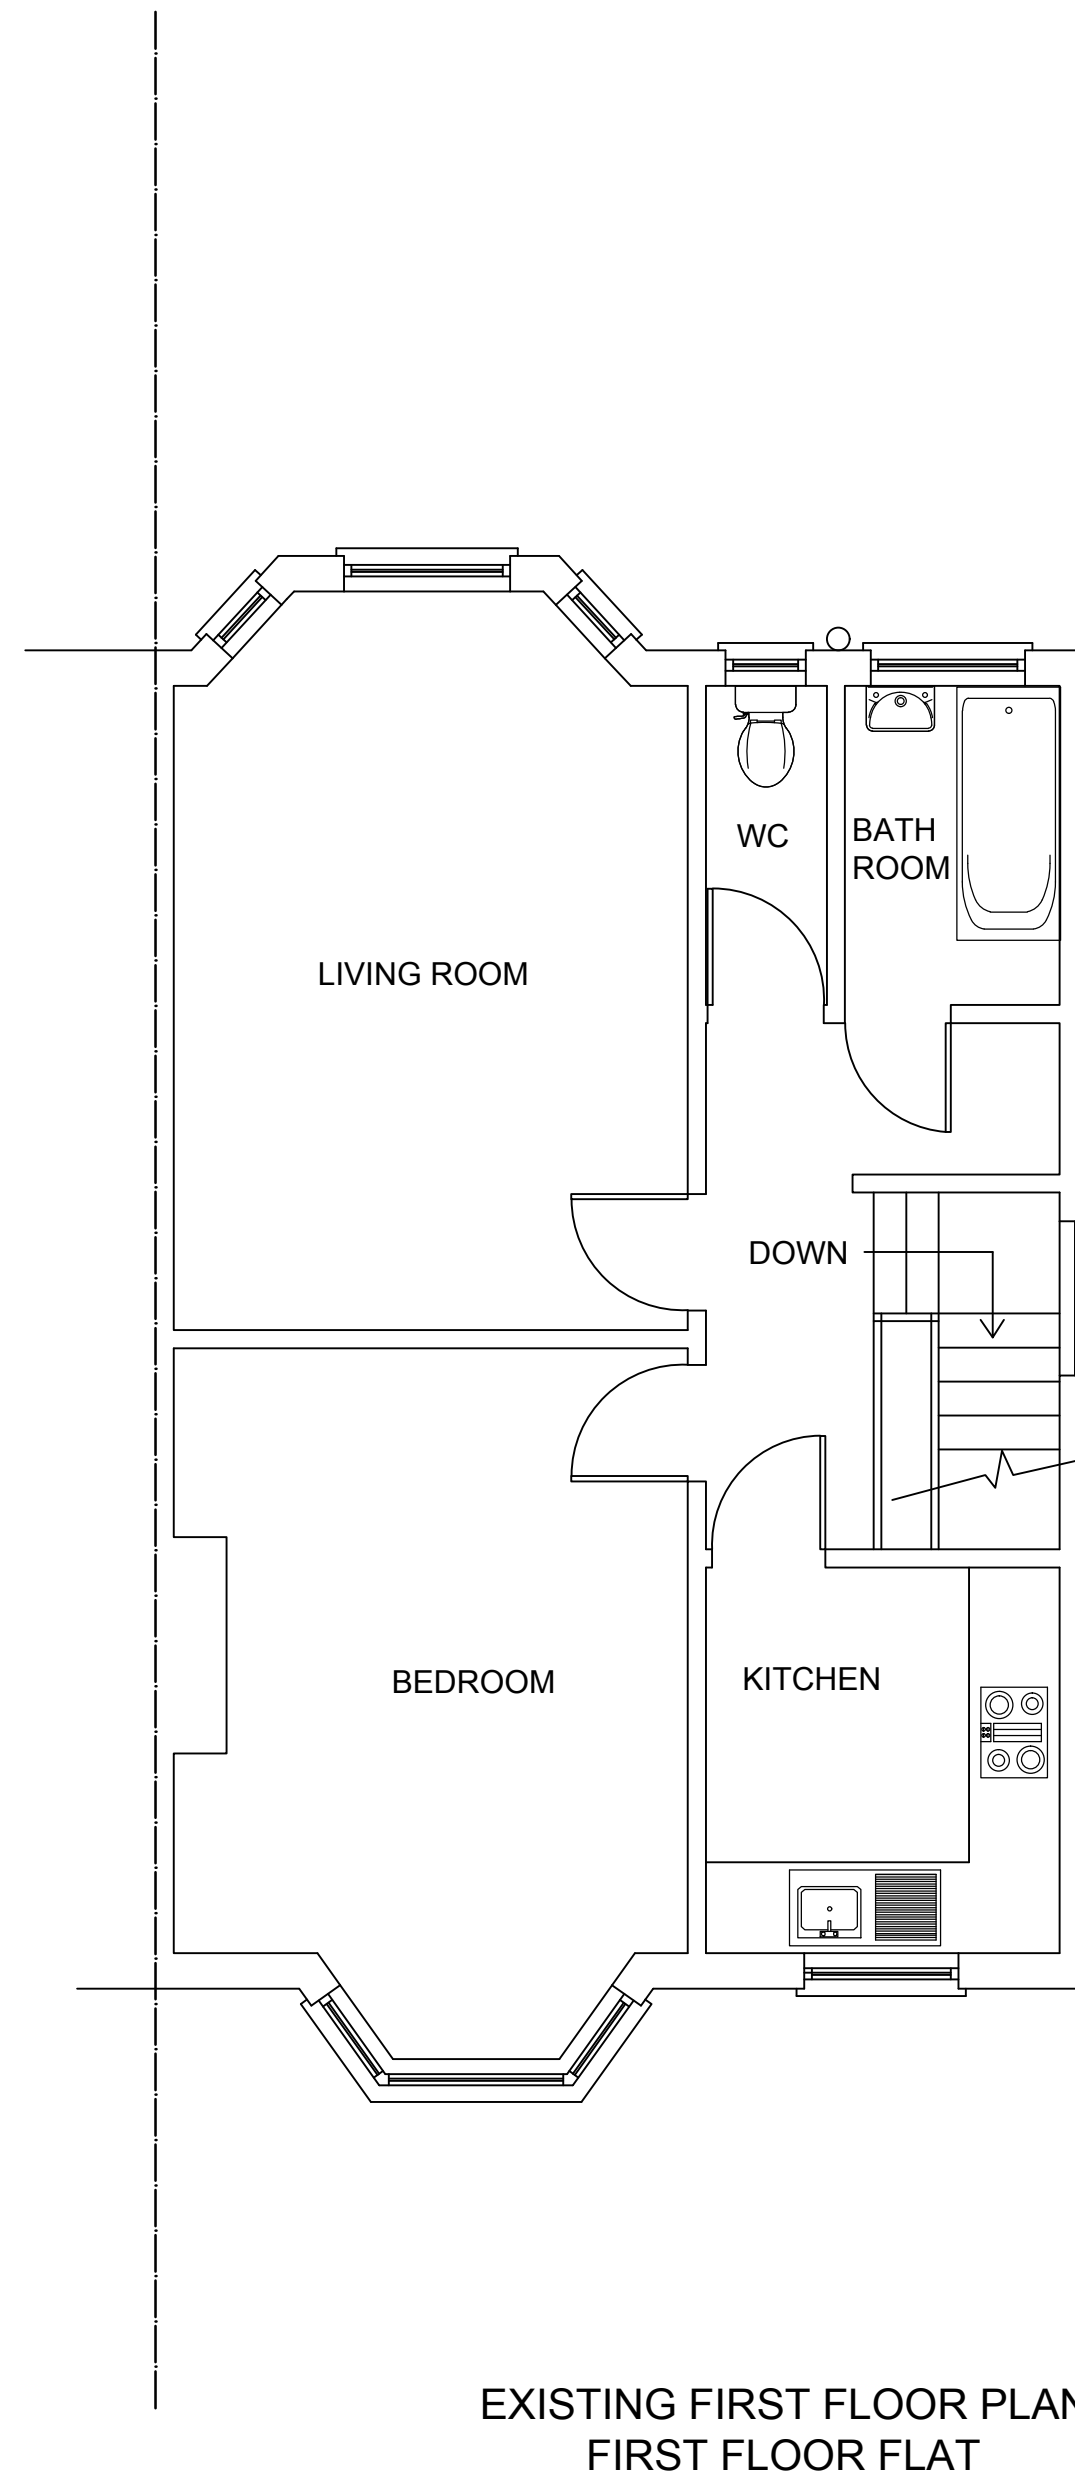


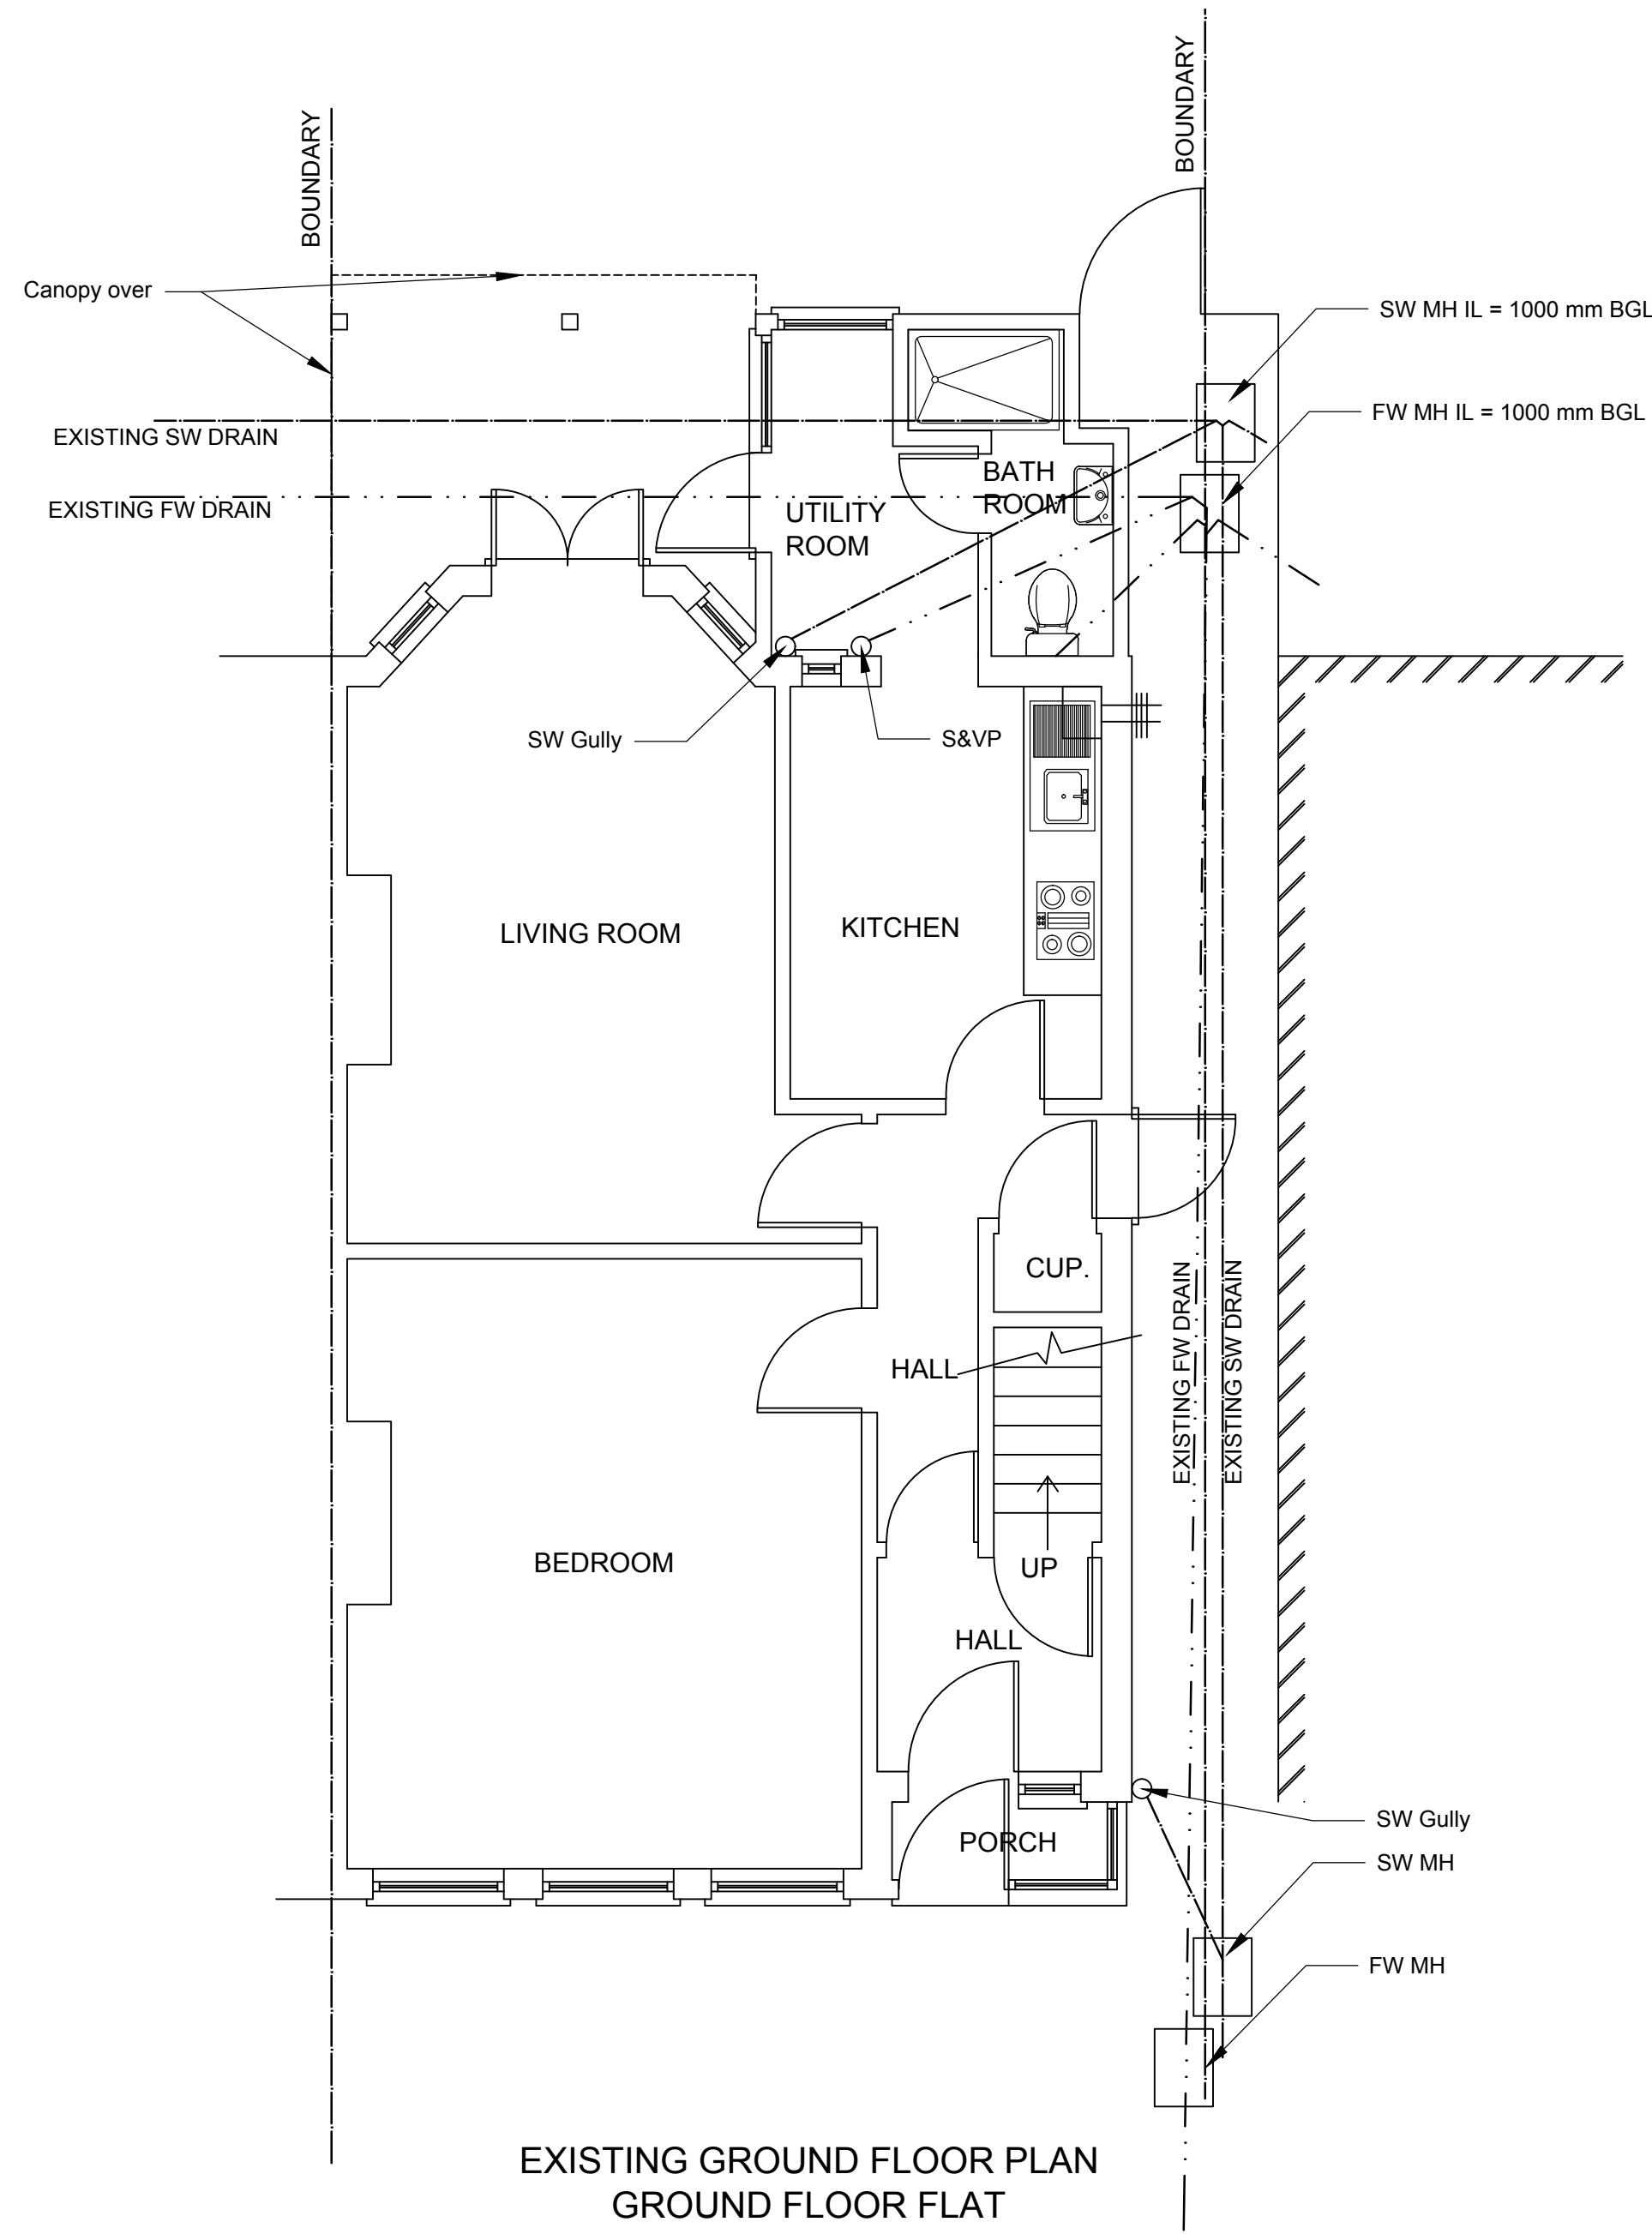

- NOTES
1. All dimensions are in millimeters unless shown otherwise.
 2. Discrepancies to be notified to Engineer prior to commencement of any work.

M CHRISTODOULOU ESTABLISHED USE APPLICATION 211 LYNDHURST ROAD, LONDON, N22 5AY EXISTING FLOOR PLANS		
DRAWING NO: LRH/CLD/C/1	SCALE: 1:50, 1:500, 1:1250	
J.A. IOANNOU B Sc (Eng), C Eng, FICE	CHARTERED ENGINEER	75 MINCHENDEN CRESCENT SOUTHGATE LONDON N14 7EP TEL: 0208886267 / MOB: 07985419990 EMAIL: joannou@aol.com
DATE: NOVEMBER 2022		