


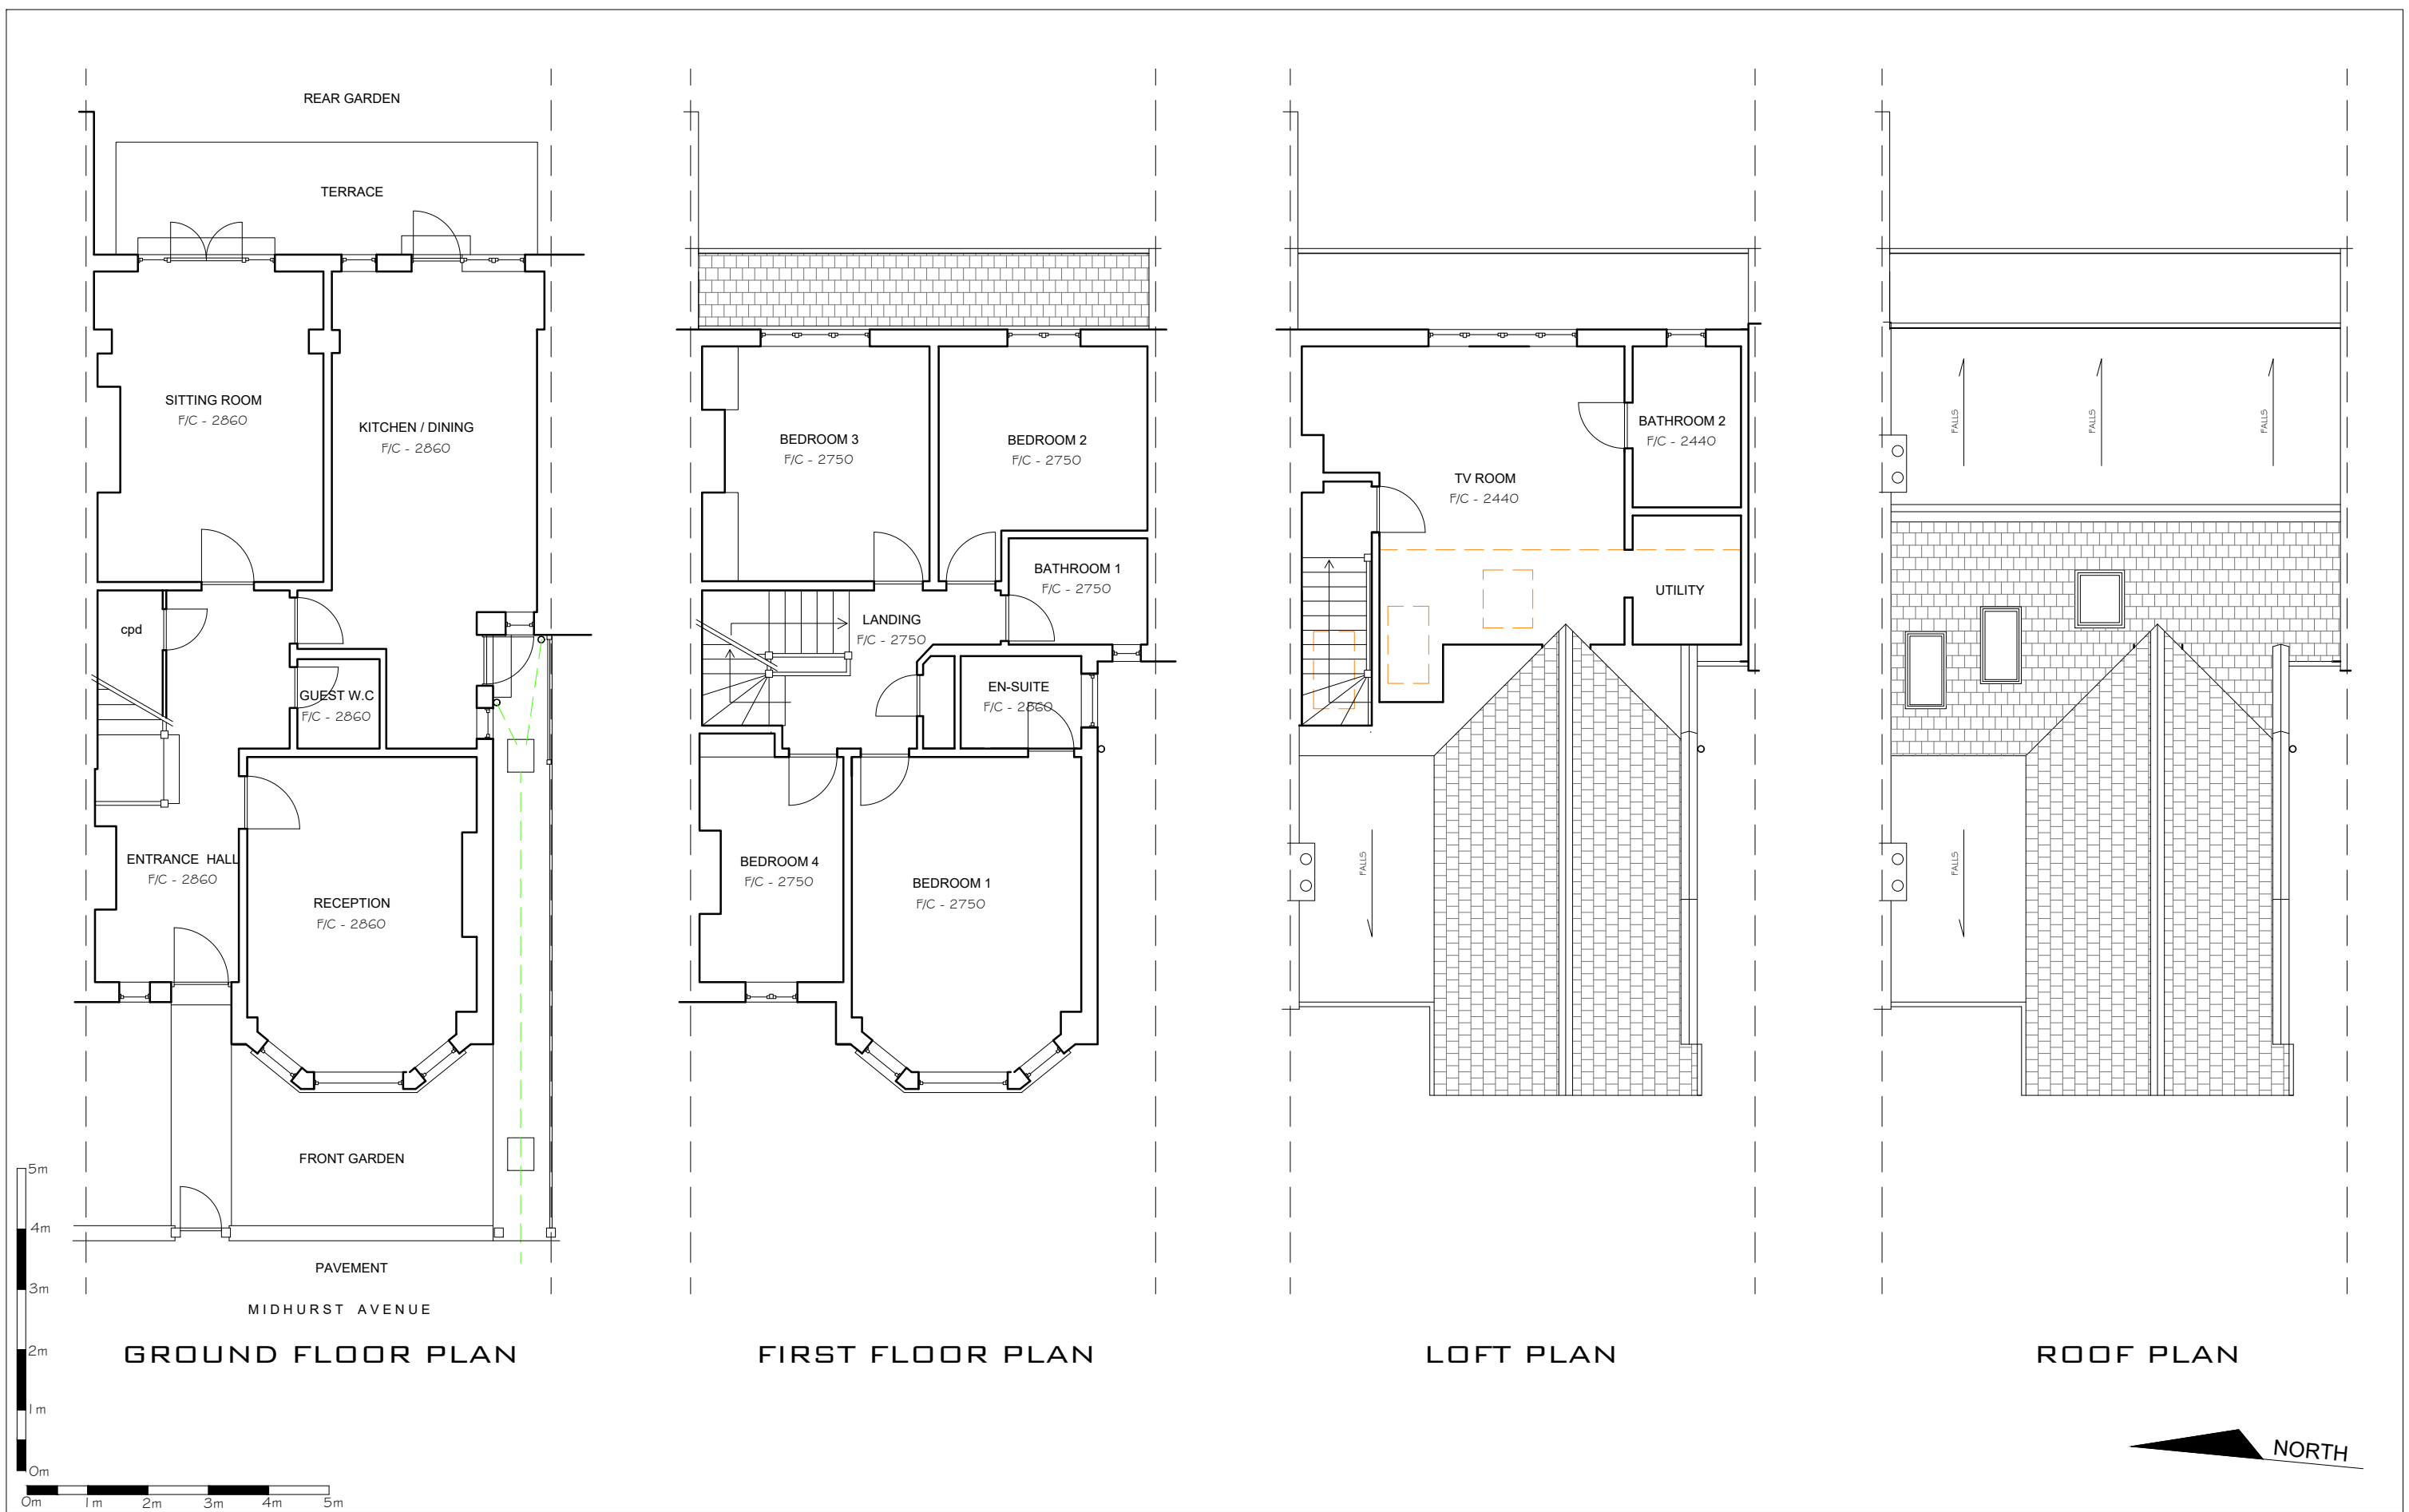



ARCHITECTURE + INTERIORS
DOWDEN DESIGNS
RIBA CHARTERED ARCHITECT

WWW.DOWDENDESIGNS.CO.UK
72A STANLAKE ROAD LONDON W12 7HL
STUART@DOWDENDESIGNS.CO.UK
+44 (0) 7834 196 920

PROJECT

**42 MIDHURST AVE.
LONDON
N10 3EN**

DRAWING

**EXISTING FLOOR PLANS
& ROOF PLAN**

DATE	November 2022
SCALE	1:100 @ A3
JOB No.	1016
DWG No.	S01/ -
DRAWN	SKD