


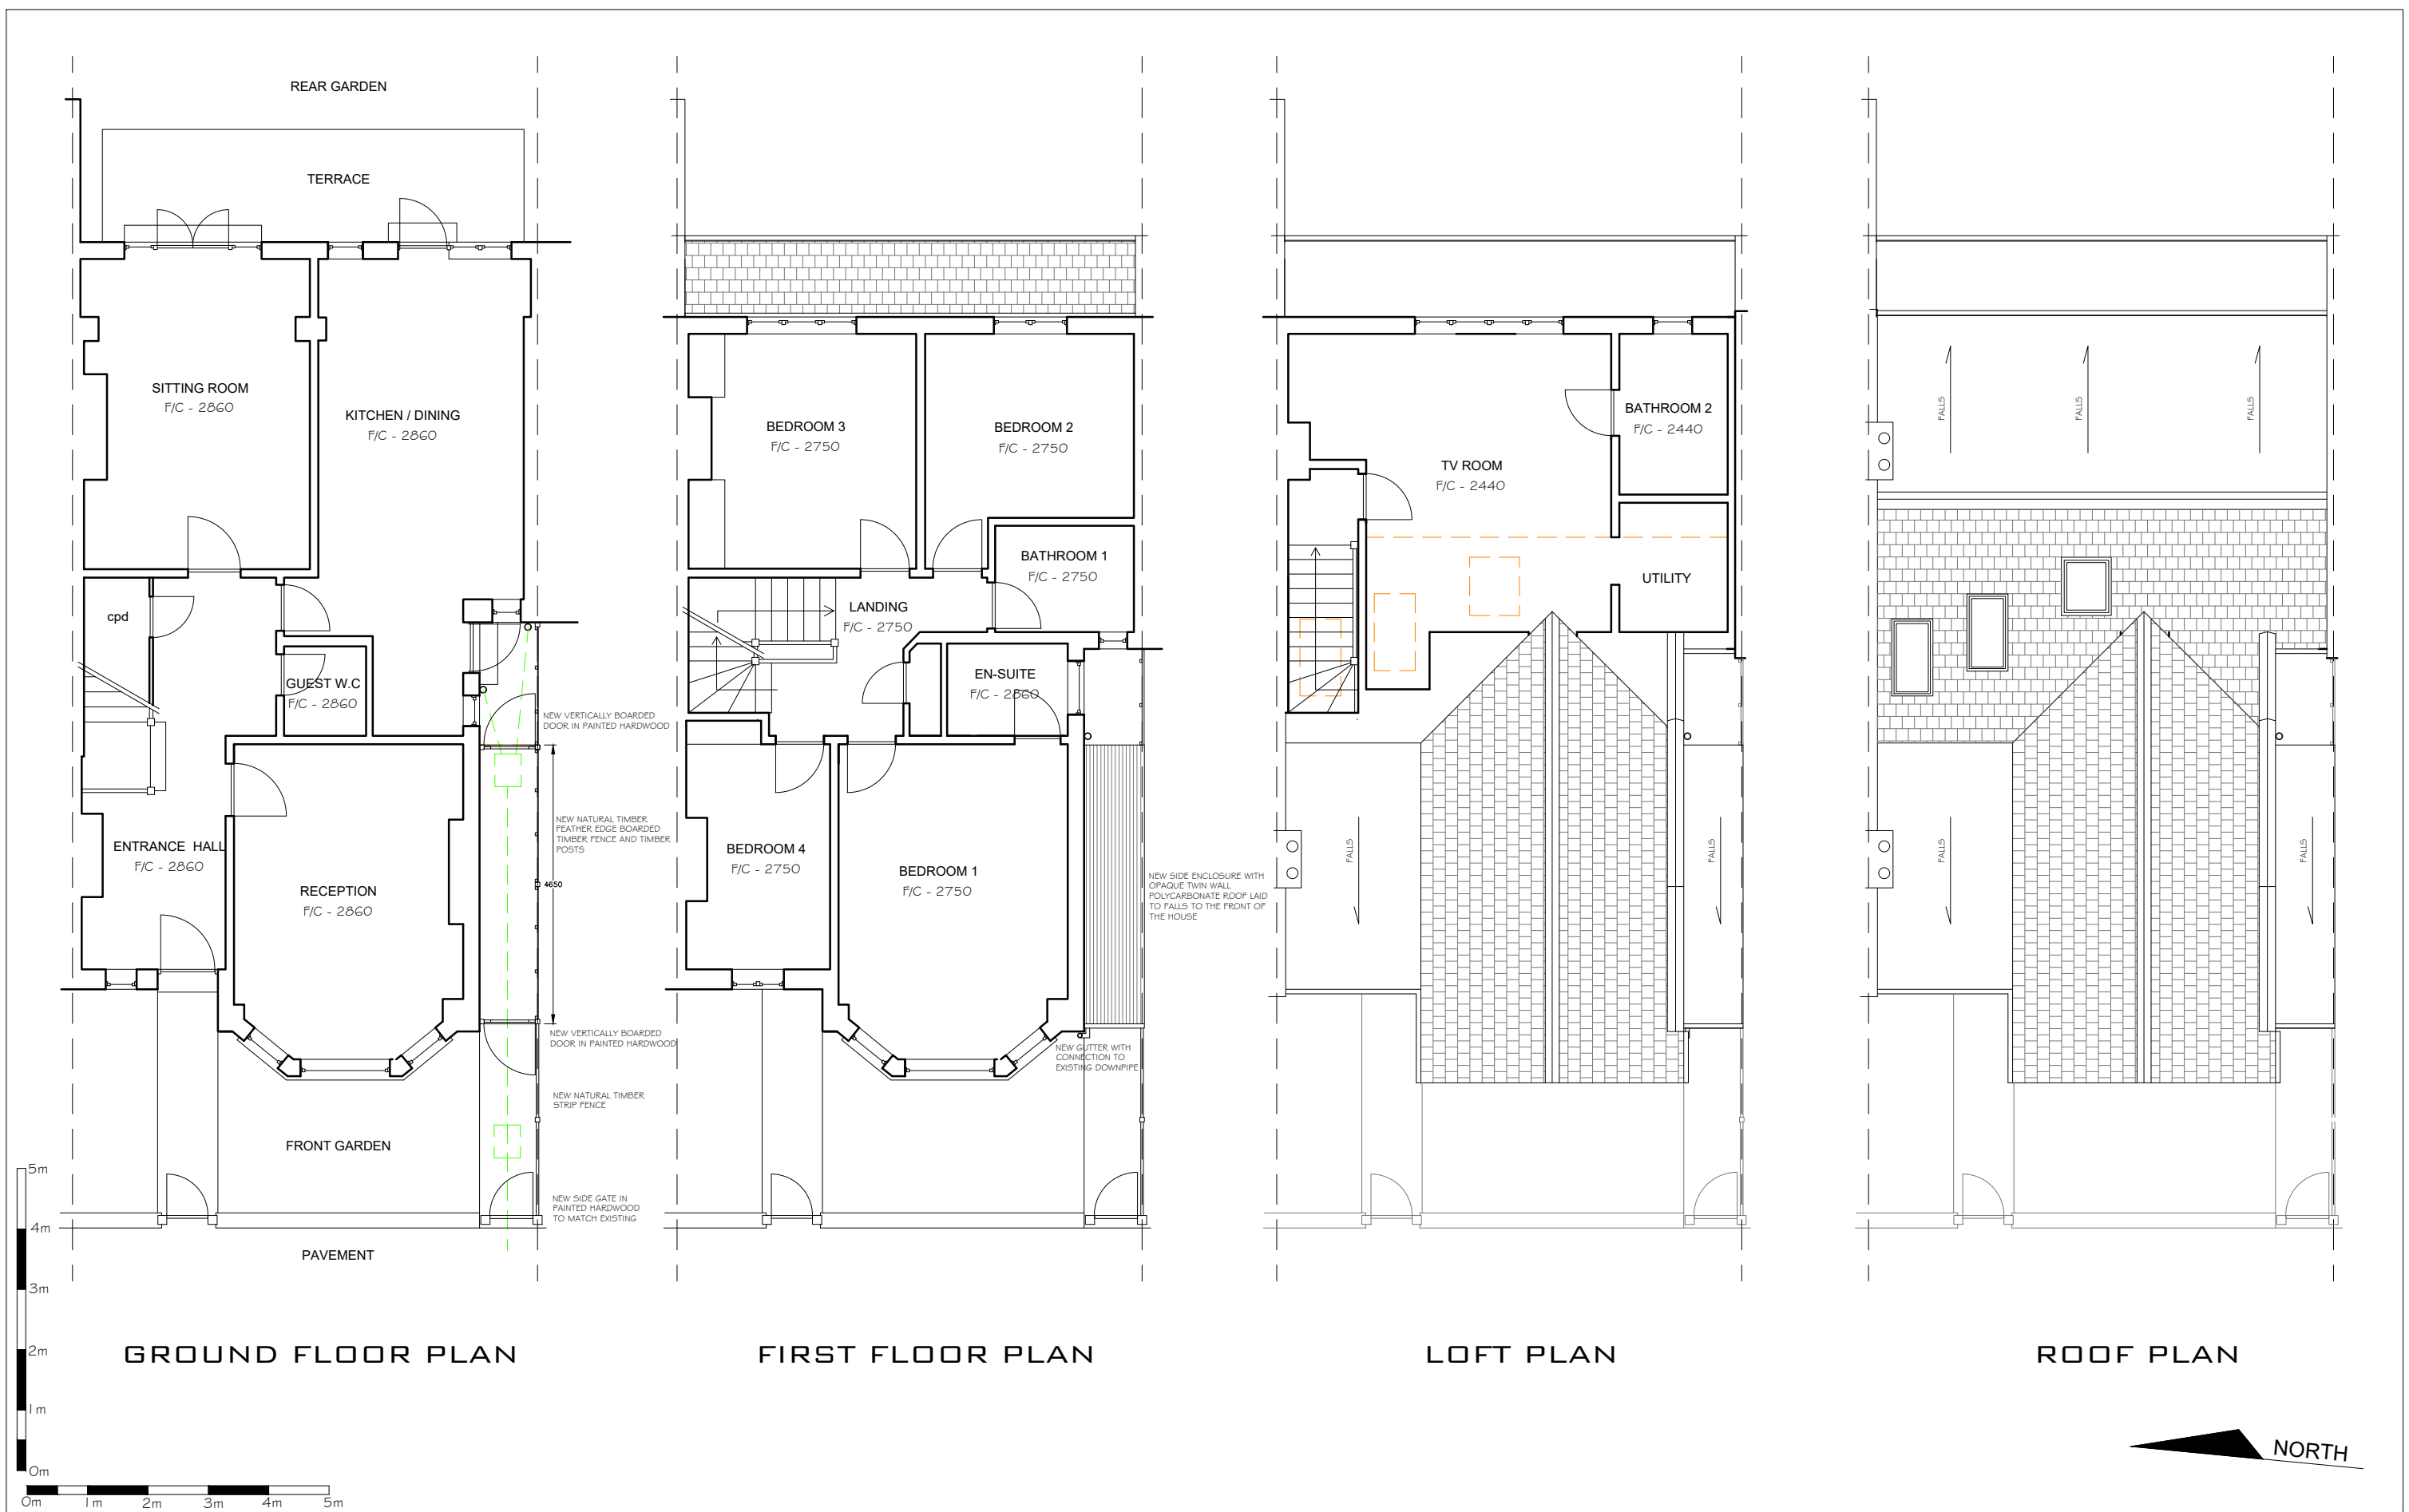



ARCHITECTURE + INTERIORS

DOWDEN DESIGNS

RIBA CHARTERED ARCHITECT

WWW.DOWDENDESIGNS.CO.UK

72A STANLAKE ROAD LONDON W12 7HL

STUART@DOWDENDESIGNS.CO.UK

+44 (0) 7834 196 920

PROJECT

42 MIDHURST AVE.
LONDON
N10 3EN

DRAWING

PROPOSED FLOOR PLANS

DATE	November 2022
SCALE	1:100 @ A3
JOB No.	1016
DWG No.	TP01/-
DRAWN	SKD