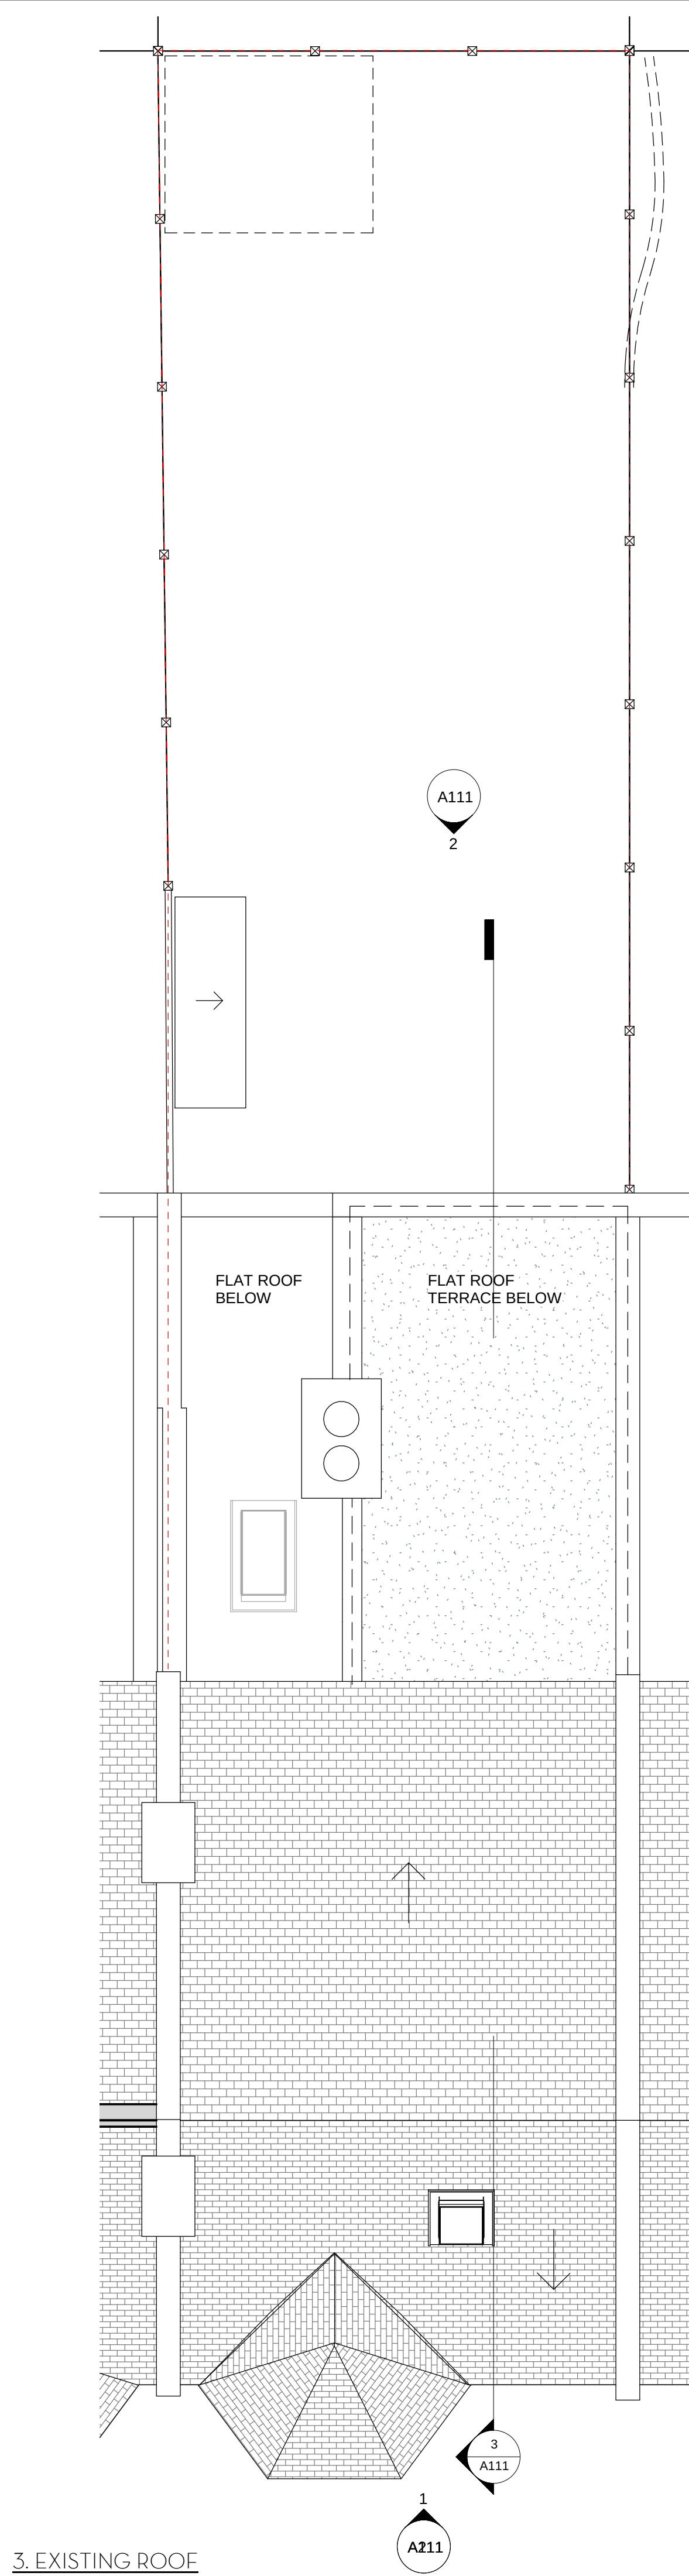
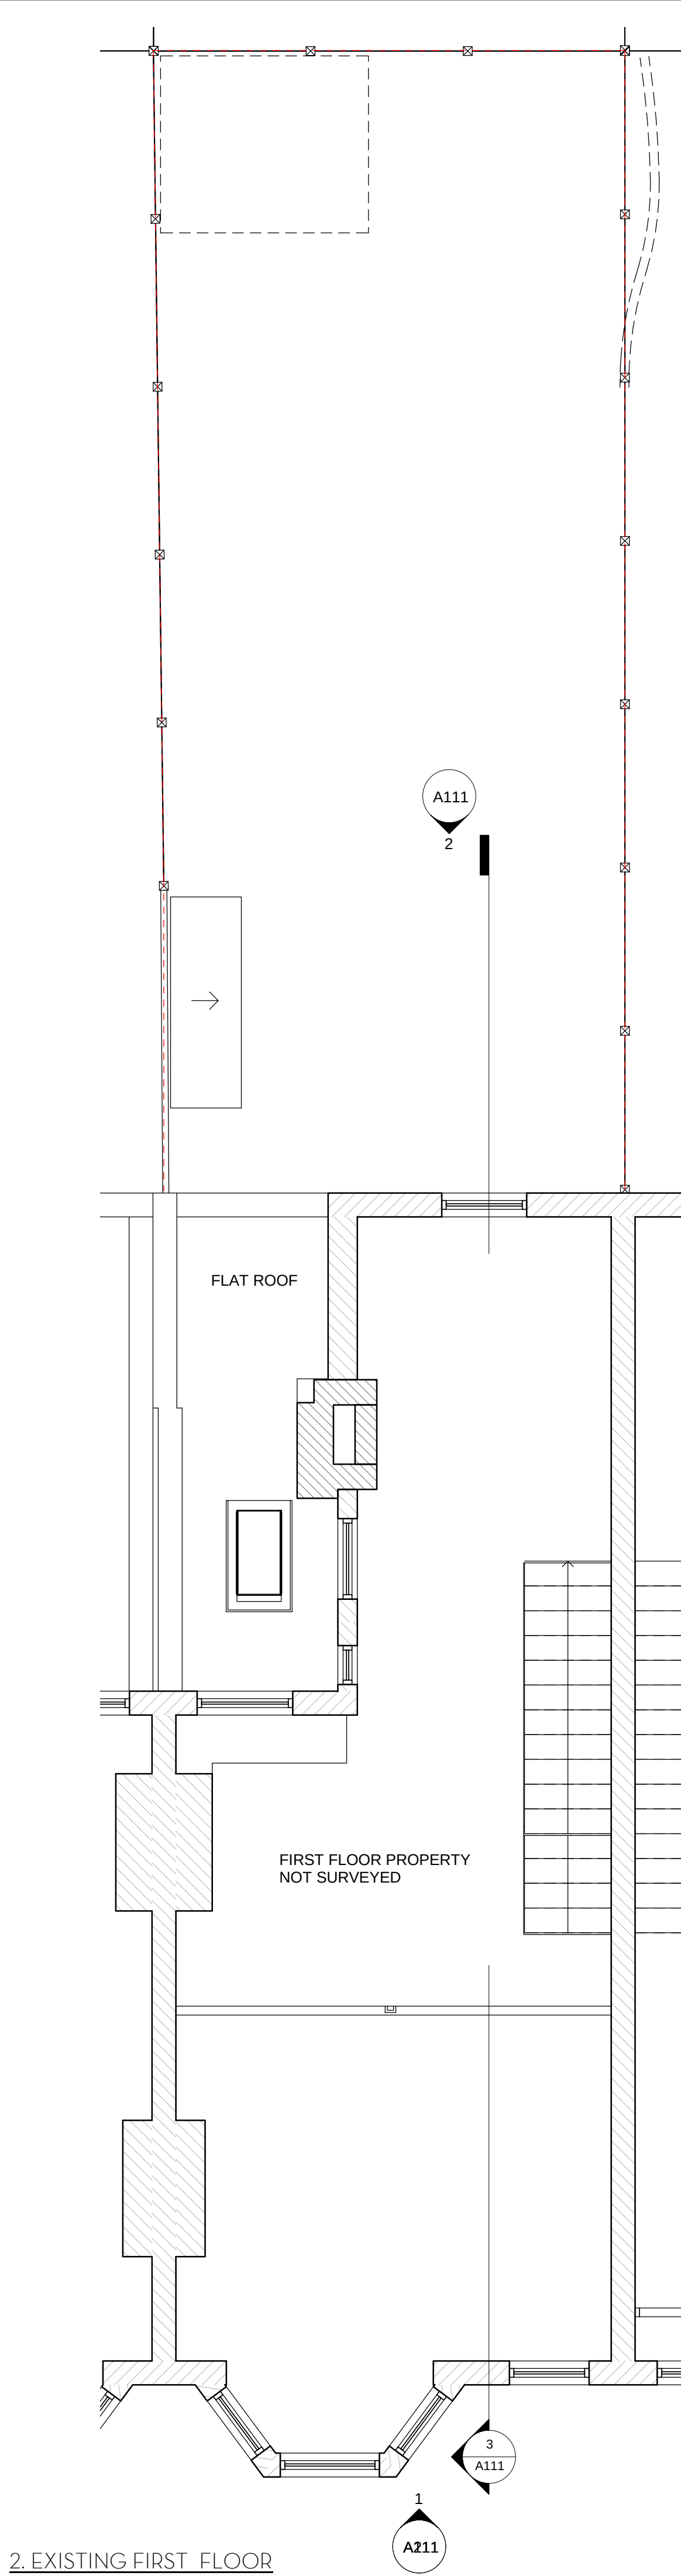
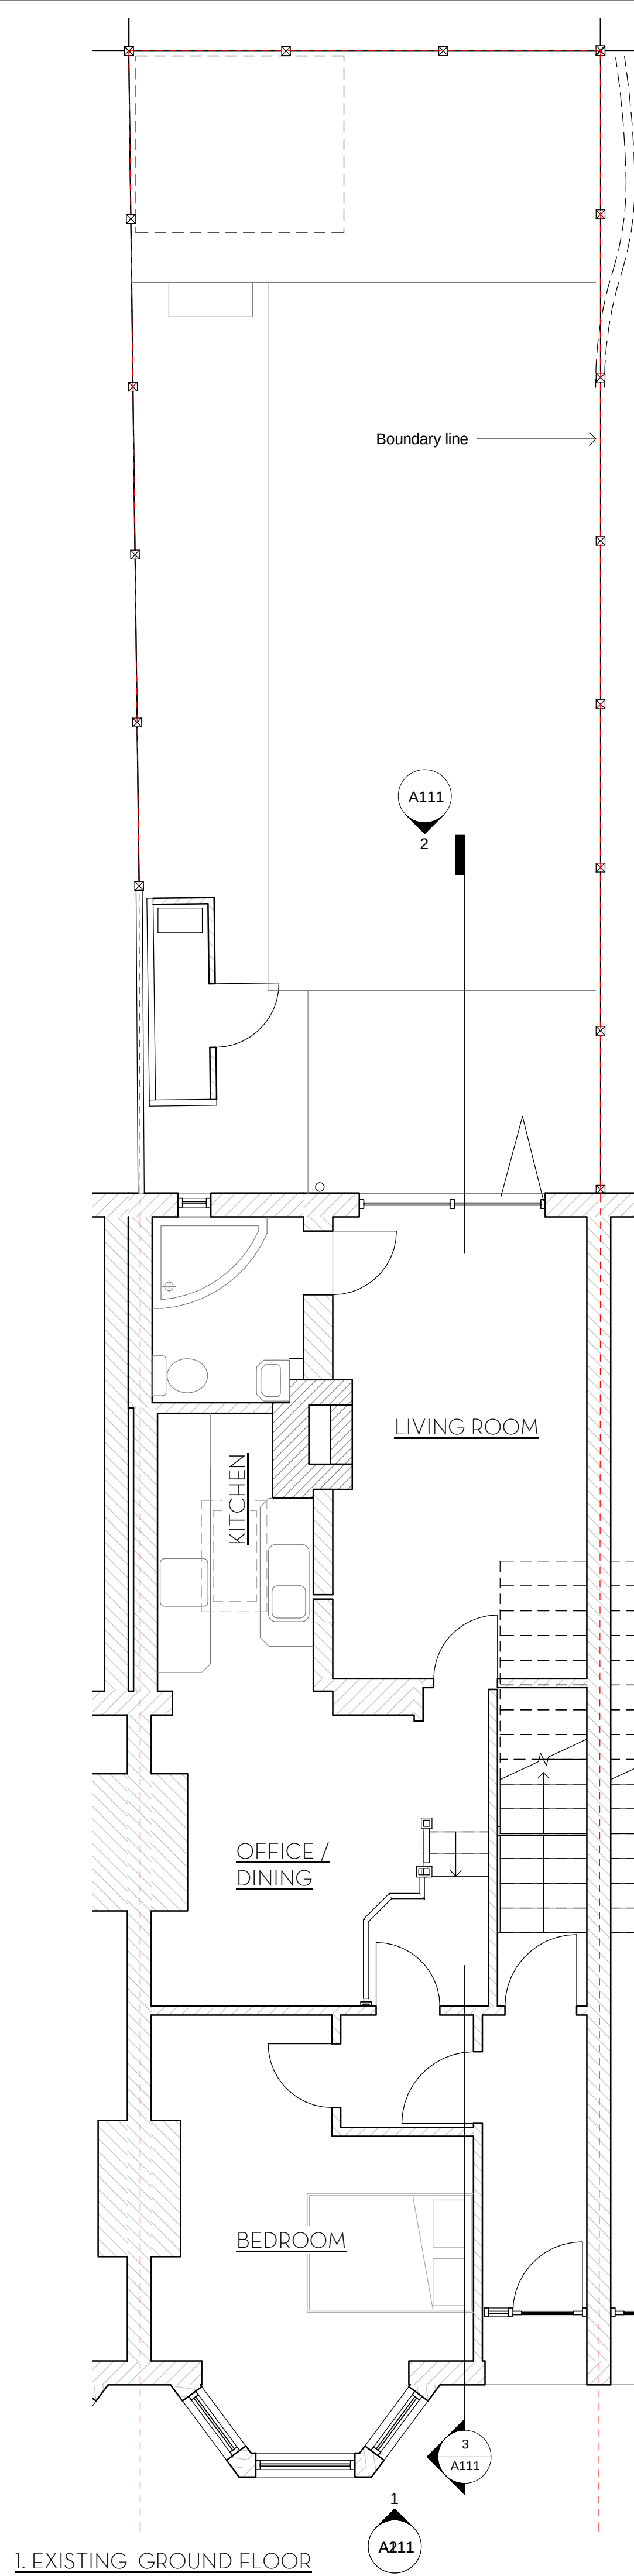


Drawings for information only. Do not scale dimensions from this drawing. All dimensions to be checked on site & any discrepancy reported immediately to the architects.
This drawings are for Planning purposes only, not for construction.
This drawing is copyright & should not be copied or duplicated in any way without the consent of CANO architects Ltd.
This drawing shall be read in conjunction with all other relevant drawings and specifications.

NOTE: 2nd floor not surveyed.

Date	Issue	Rev
53a Nelson Road		
Existing Floor Plans		
Project number	22020	
Date	10.05.2022	
Drawn by	hr	
A110		
Scale @ A1	1 : 50	