




1. PROPOSED FRONT ELEVATION



3. PROPOSED SECTION AA'



2. PROPOSED REAR ELEVATION

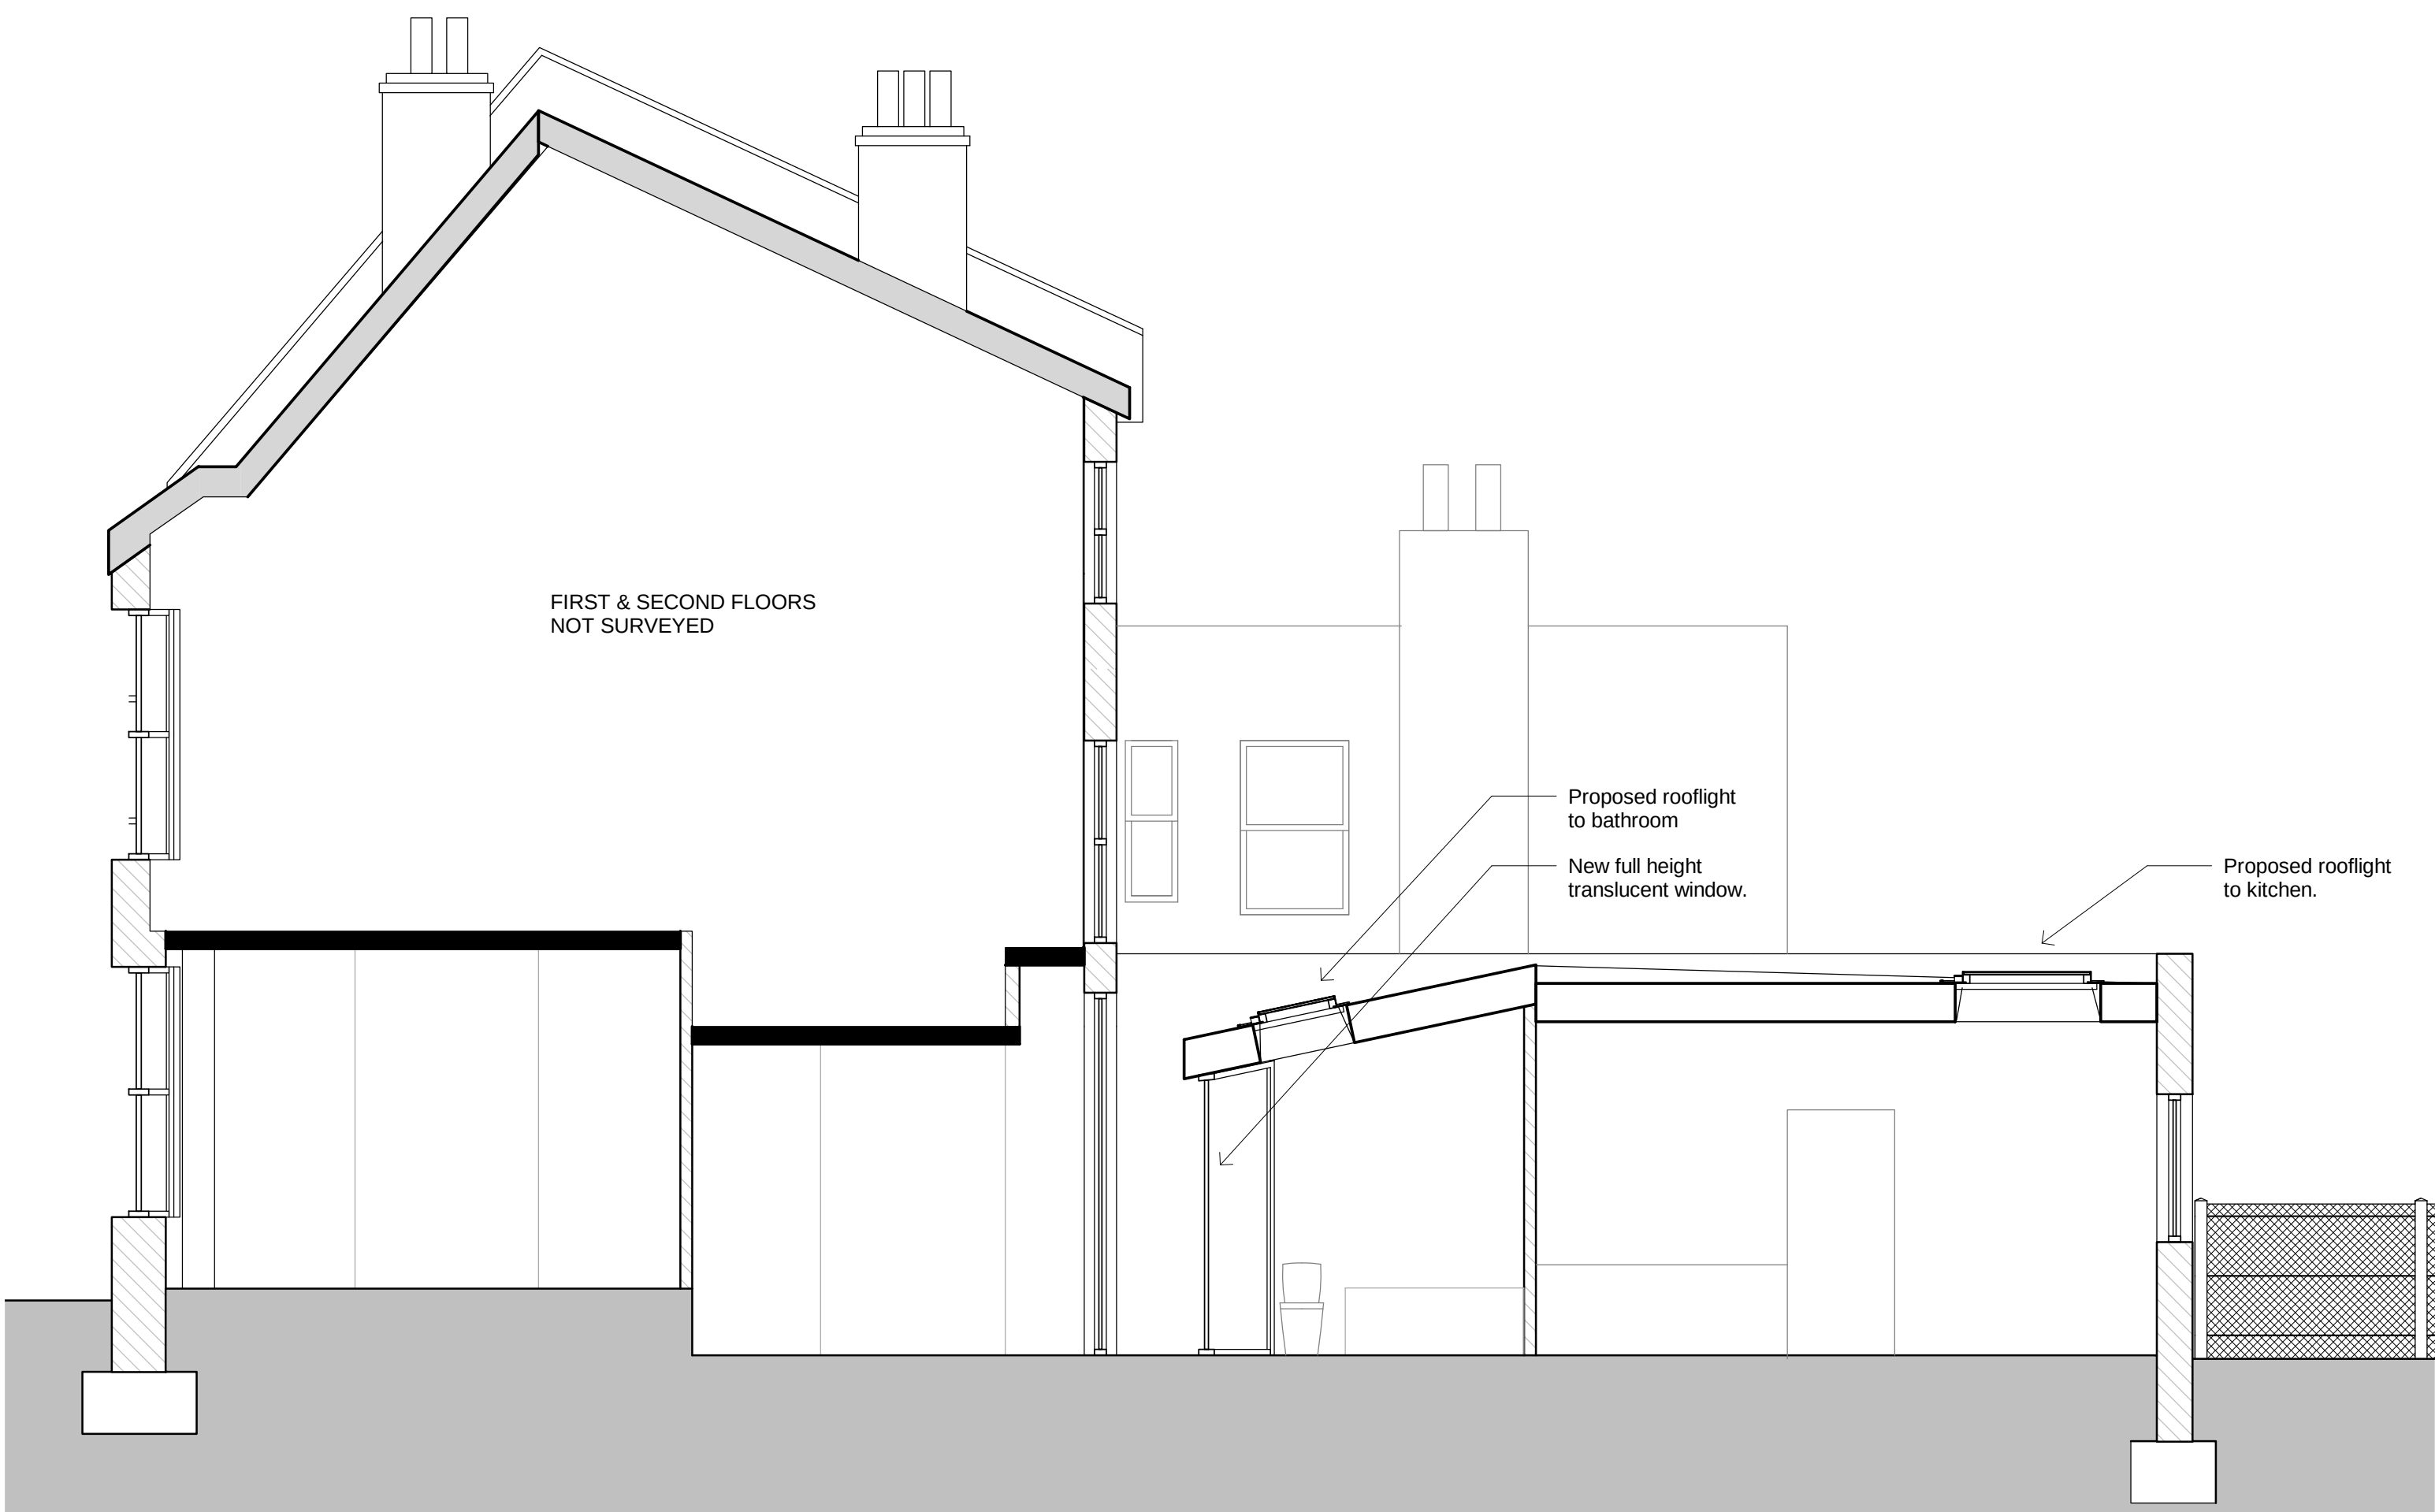

4. PROPOSED SECTION BB'



Date	Issue	Rev
------	-------	-----

53a Nelson Road

Proposed
Elevations &
Sections

Project number	22020
----------------	-------

Date	10.05.2022
------	------------

Drawn by	hr
----------	----

A211

Scale @ A1	1 : 50
------------	--------