


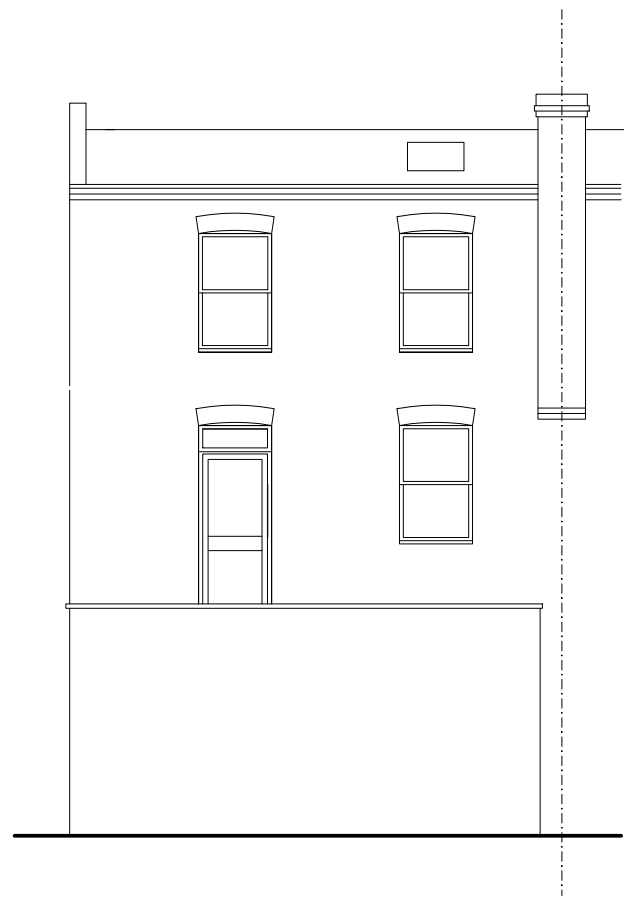


REAR ELEVATION




FRONT ELEVATION




SIDE ELEVATION

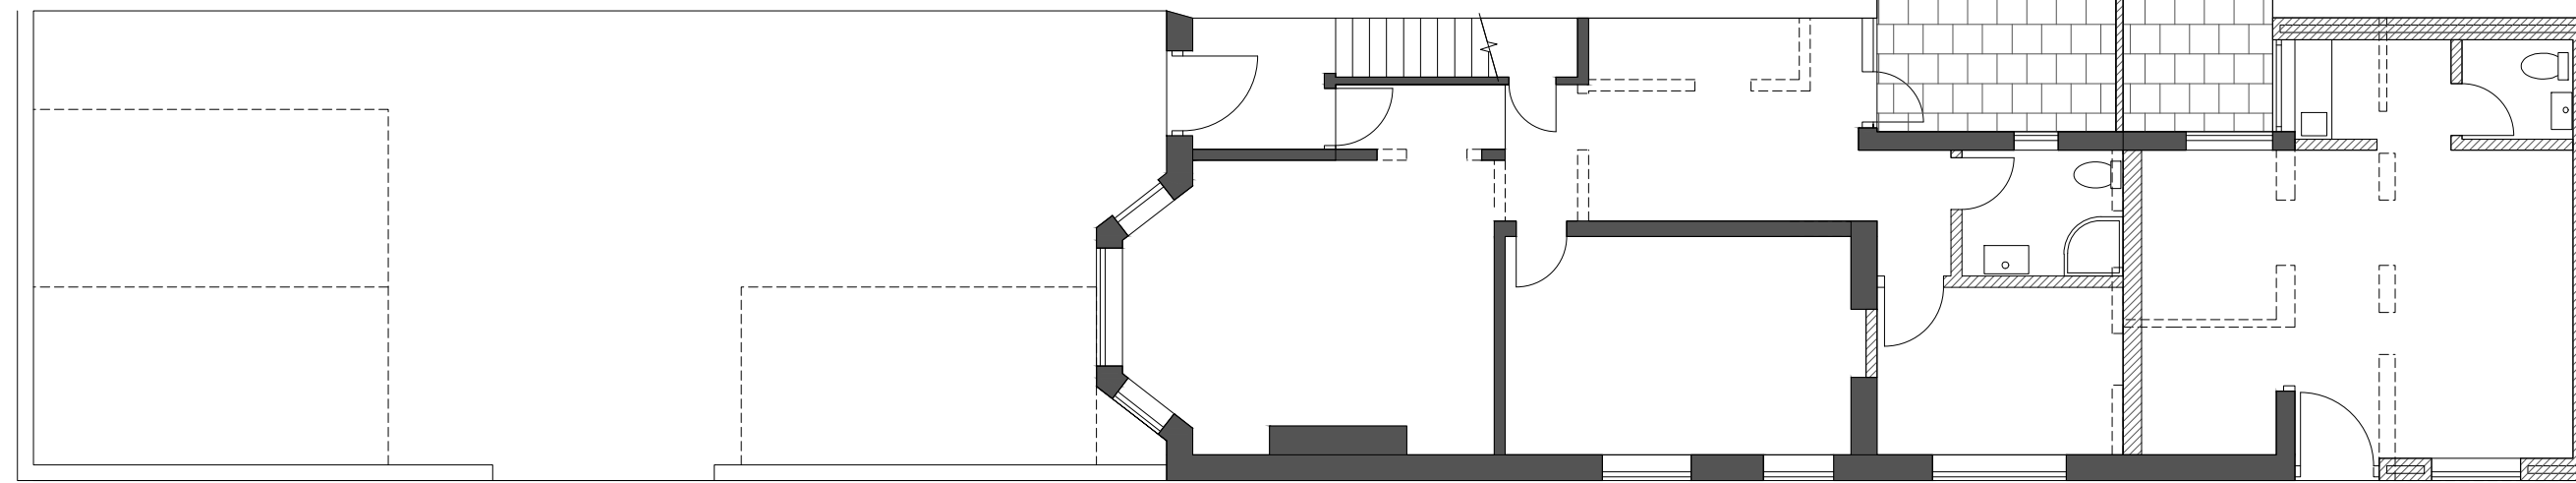

GROUND FLOOR PLAN

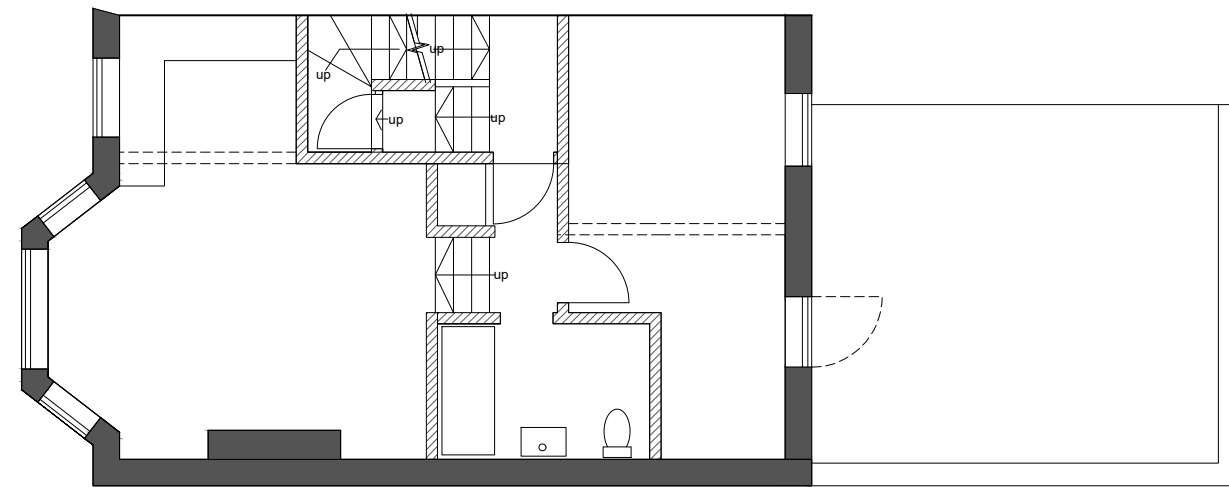

FIRST FLOOR PLAN

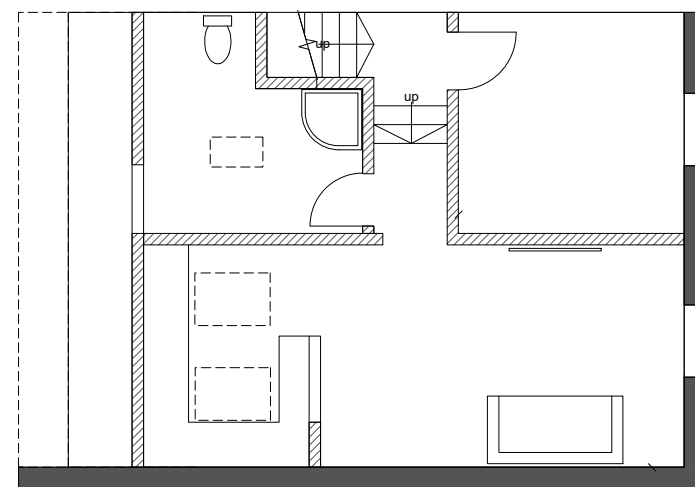

ROOF PLAN



PAD ARCHITECTURAL CONSULTANTS Ltd

71 St Marks Road, Enfield, London EN1 1BJ
02083420665 pad.aconsultants@gmail.com www.padconsultants.co.uk

TOWN PLANNING CONSULTANTS • BUILDING ENGINEERS • INTERIOR DESIGNERS • PARTY WALL SURVEYORS



Project

Client
638D GREEN LANES
LONDON
N8 0SD

Drawing Title
EXISTING PLANS AND ELEVATIONS

Scale 1:100 @ A1 SDS	Drawn NOV 2022	Checked --	Authorised --
----------------------------	-------------------	---------------	------------------

Drawing Number NOVEMBER2022_638GL_01	Rev -
---	----------