




PAD ARCHITECTURAL CONSULTANTS Ltd

71 St Marks Road, Enfield, London EN1 1BJ  
02083420665 padconsultants@gmail.com www.padconsultants.co.uk

TOWN PLANNING CONSULTANTS • BUILDING ENGINEERS • INTERIOR DESIGNERS • PARTY WALL SURVEYORS

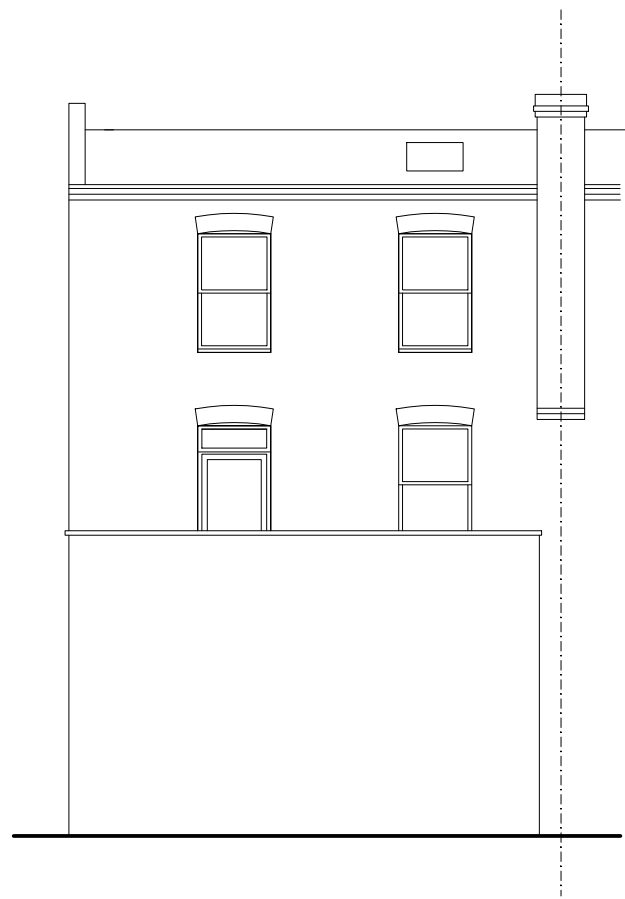


REAR ELEVATION





FRONT ELEVATION




SIDE ELEVATION

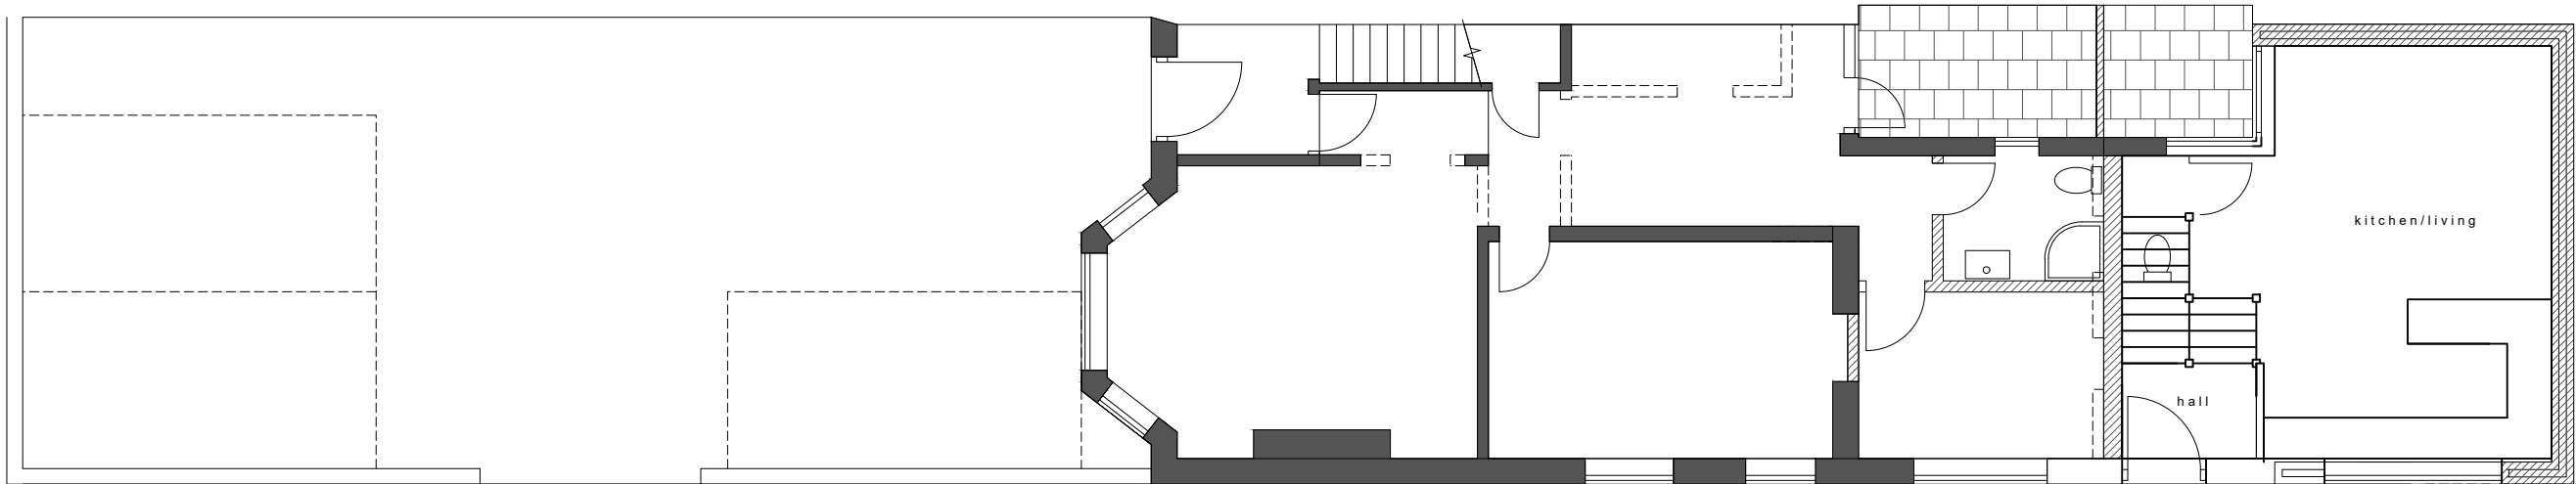

GROUND FLOOR PLAN

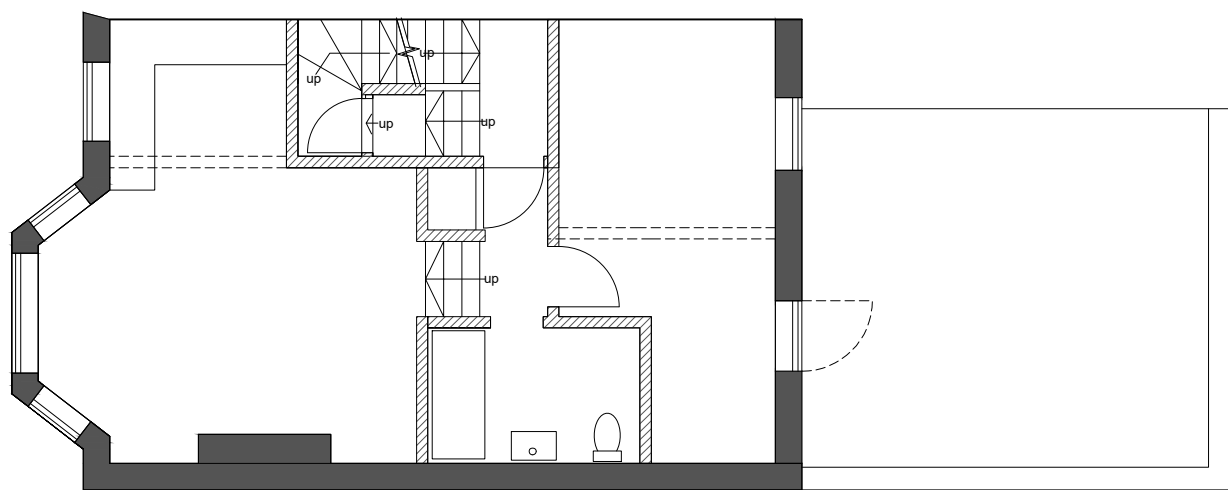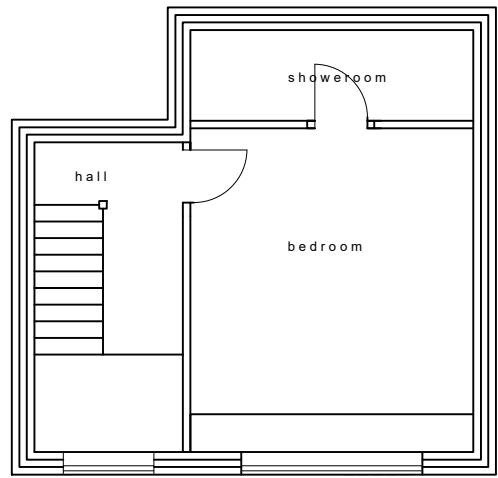

FIRST FLOOR PLAN

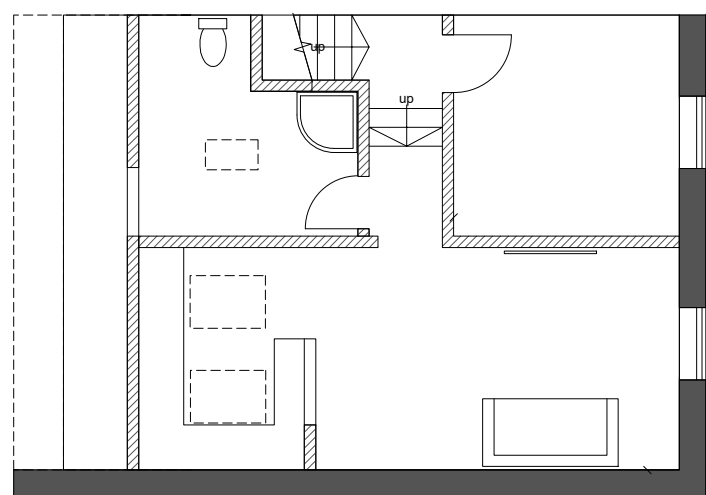

ROOF PLAN



Project

Client  
638D GREEN LANES  
LONDON  
N8 0SD

Drawing Title  
PROPOSED PLANS AND ELEVATIONS

|                            |                   |               |                  |
|----------------------------|-------------------|---------------|------------------|
| Scale<br>1:100<br>@ A1 SDS | Drawn<br>NOV 2022 | Checked<br>-- | Authorised<br>-- |
|----------------------------|-------------------|---------------|------------------|

|                                         |          |
|-----------------------------------------|----------|
| Drawing Number<br>NOVEMBER2022_638GL_01 | Rev<br>- |
|-----------------------------------------|----------|