


SURVEY

© Knott Architects
98B Tollington Park
London N4 3RB
tel: (020) 72638844
mail@knottarchitects.co.uk

Based on survey drawings by
others.

Revisions

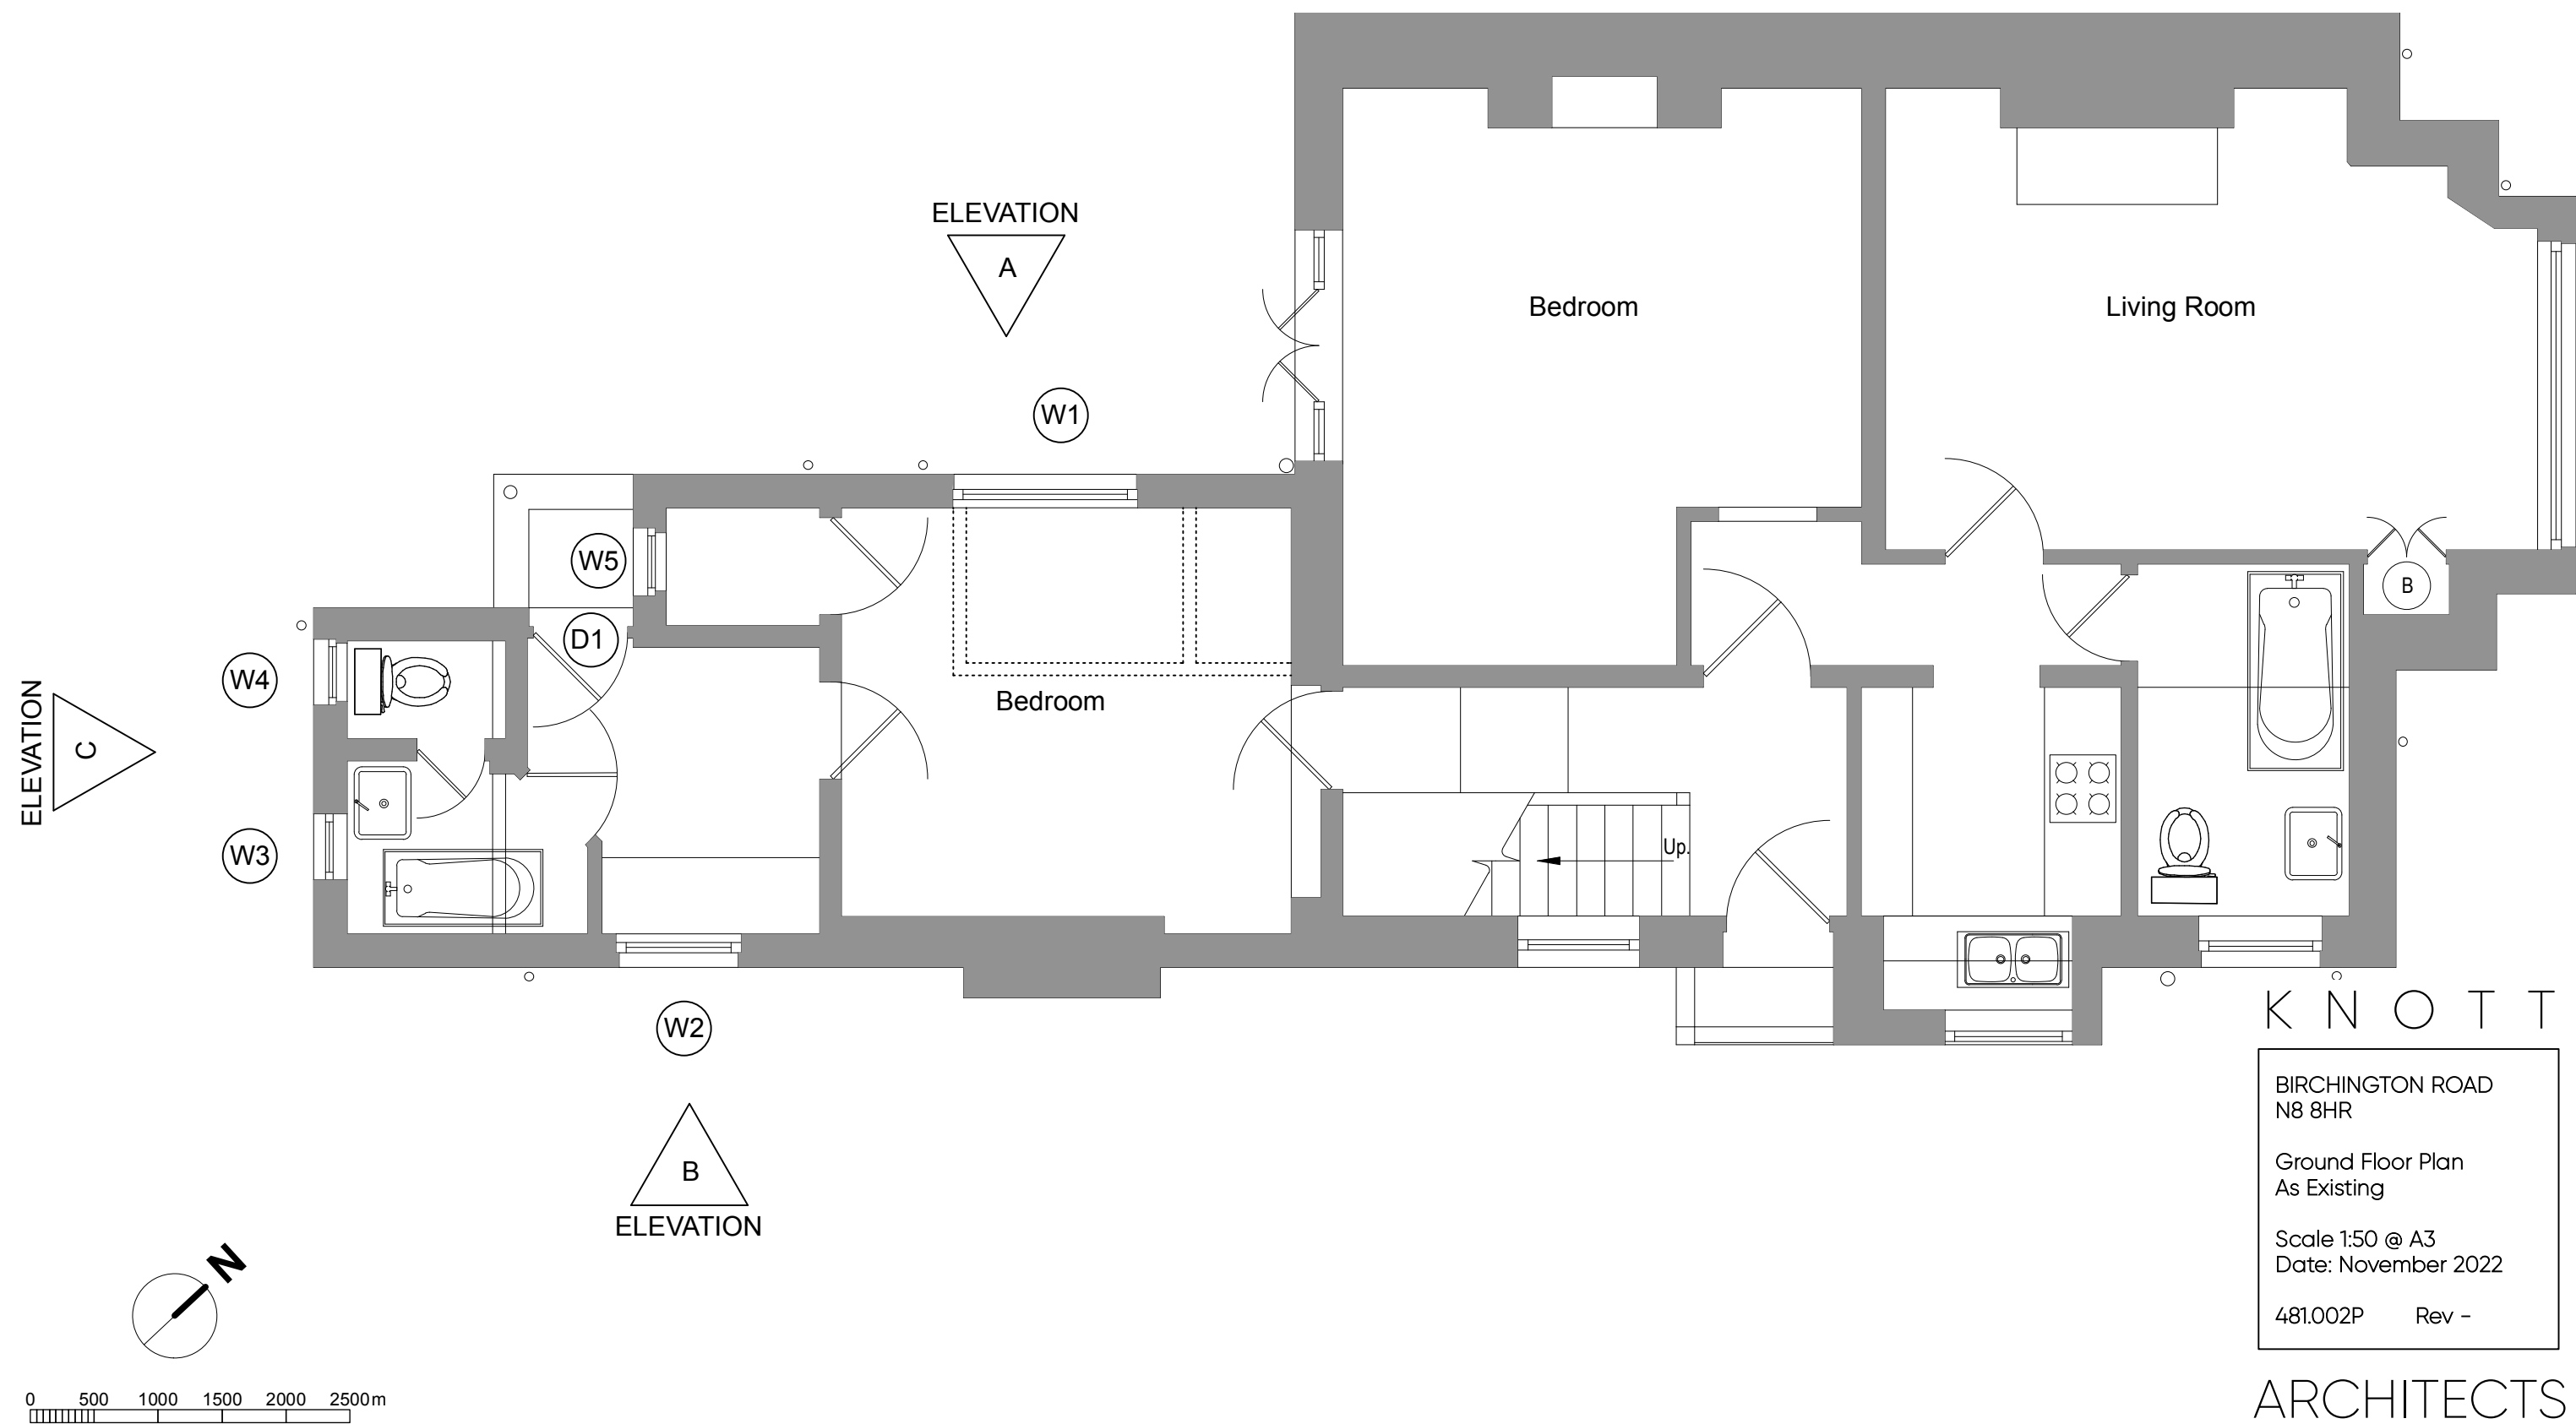

BIRCHINGTON ROAD
N8 8HR

Ground Floor Plan
As Existing

Scale 1:50 @ A3
Date: November 2022

481.002P Rev -

ARCHITECTS