


PROPOSED

© Knott Architects  
98B Tollington Park  
London N4 3RB  
tel: (020) 72638844  
mail@knottarchitects.co.uk

Based on survey drawings by  
others.

Revisions

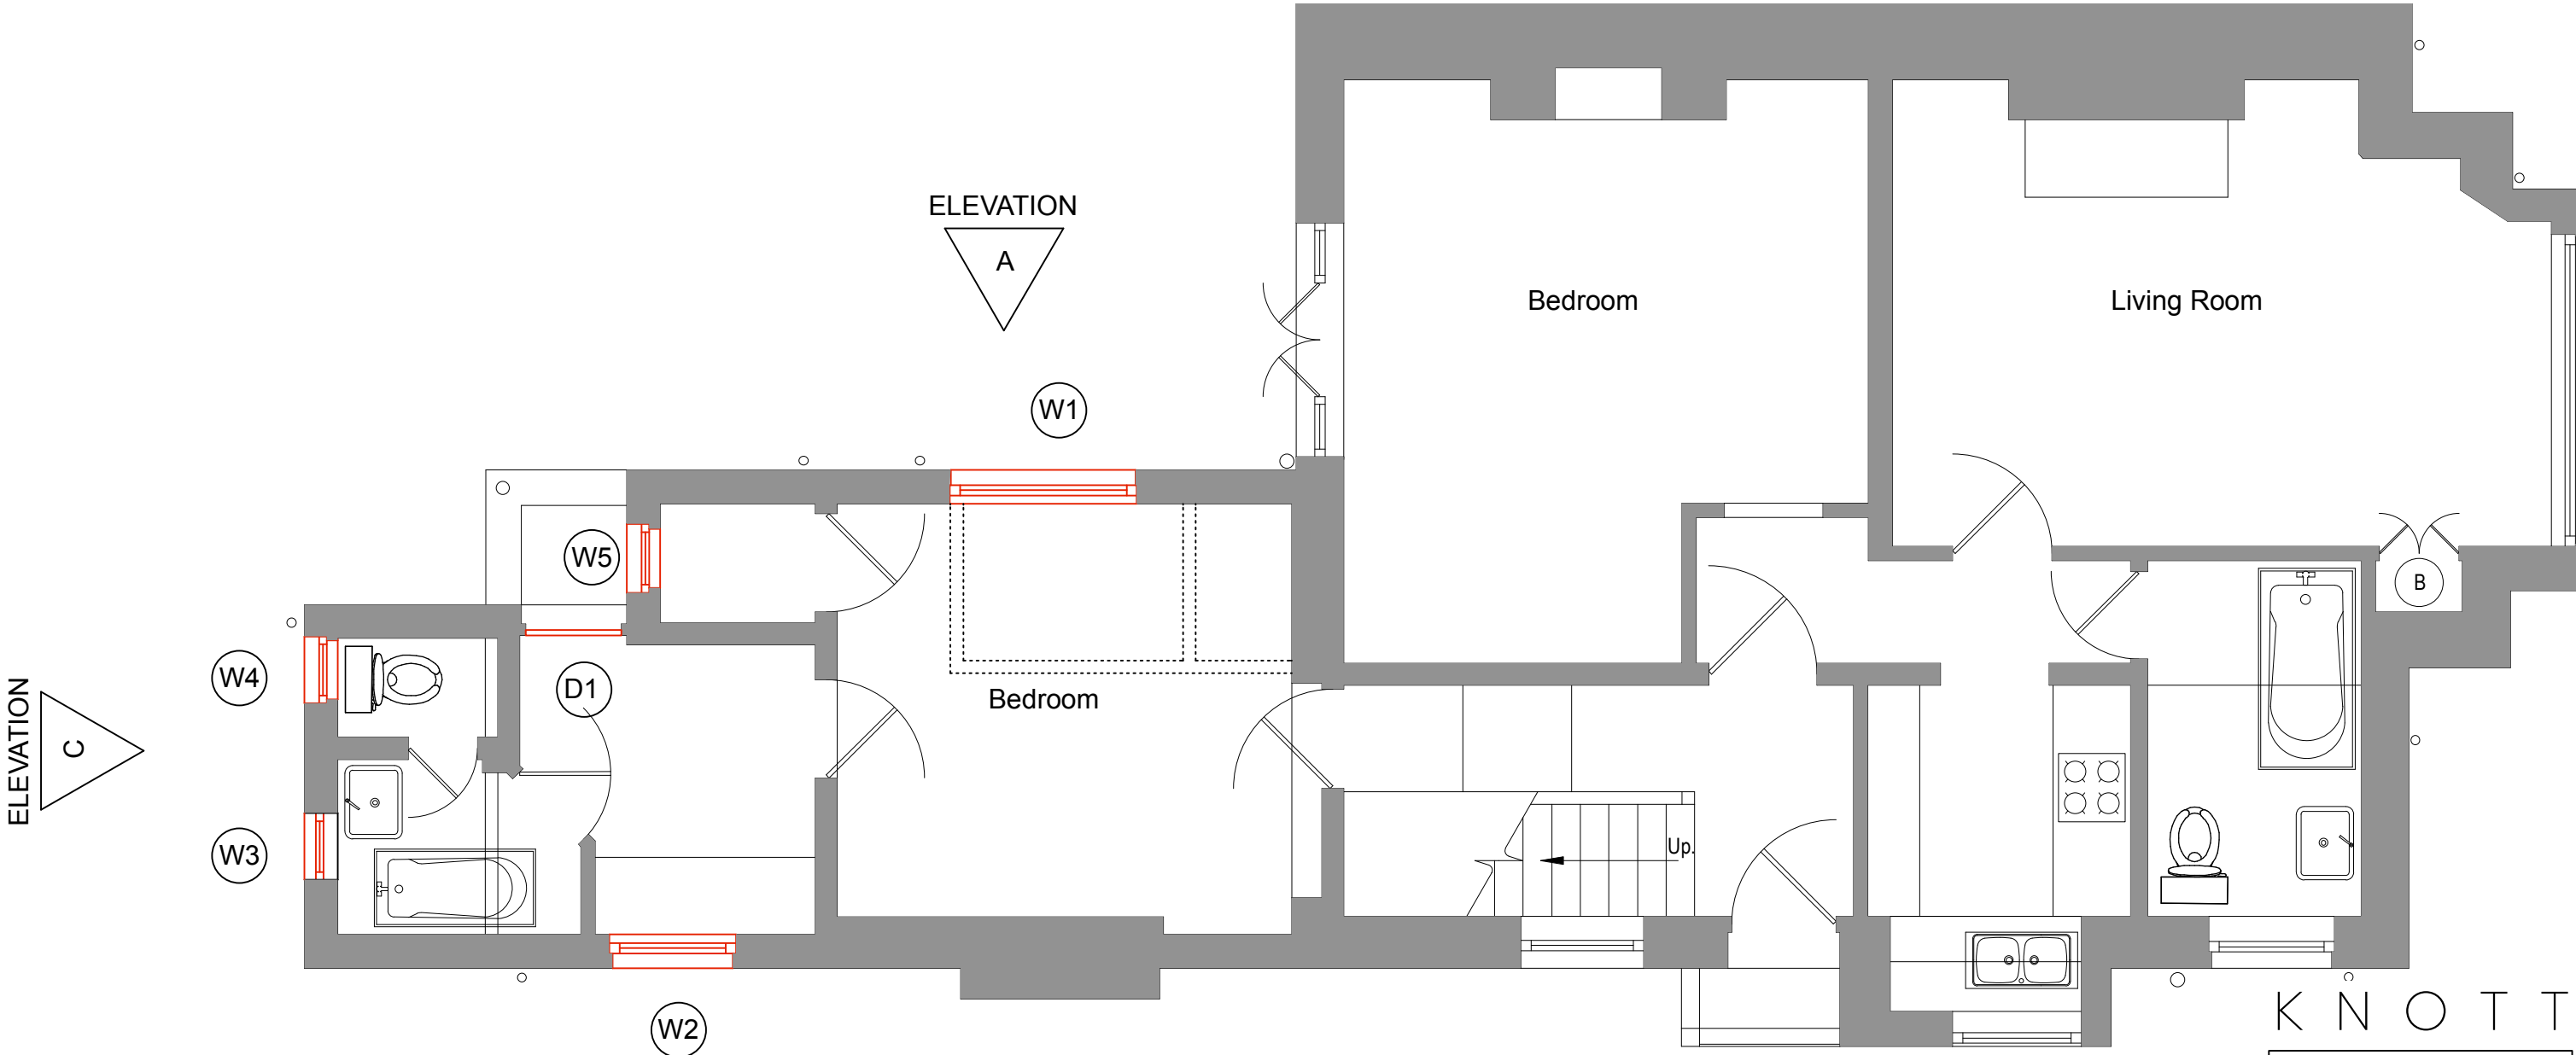

ELEVATION  
C

ELEVATION  
A

ELEVATION  
B

K N O T T

BIRCHINGTON ROAD  
N8 8HR

Ground Floor Plan  
As Proposed

Scale 1:50 @ A3  
Date: November 2022

481.052P      Rev -

ARCHITECTS

