




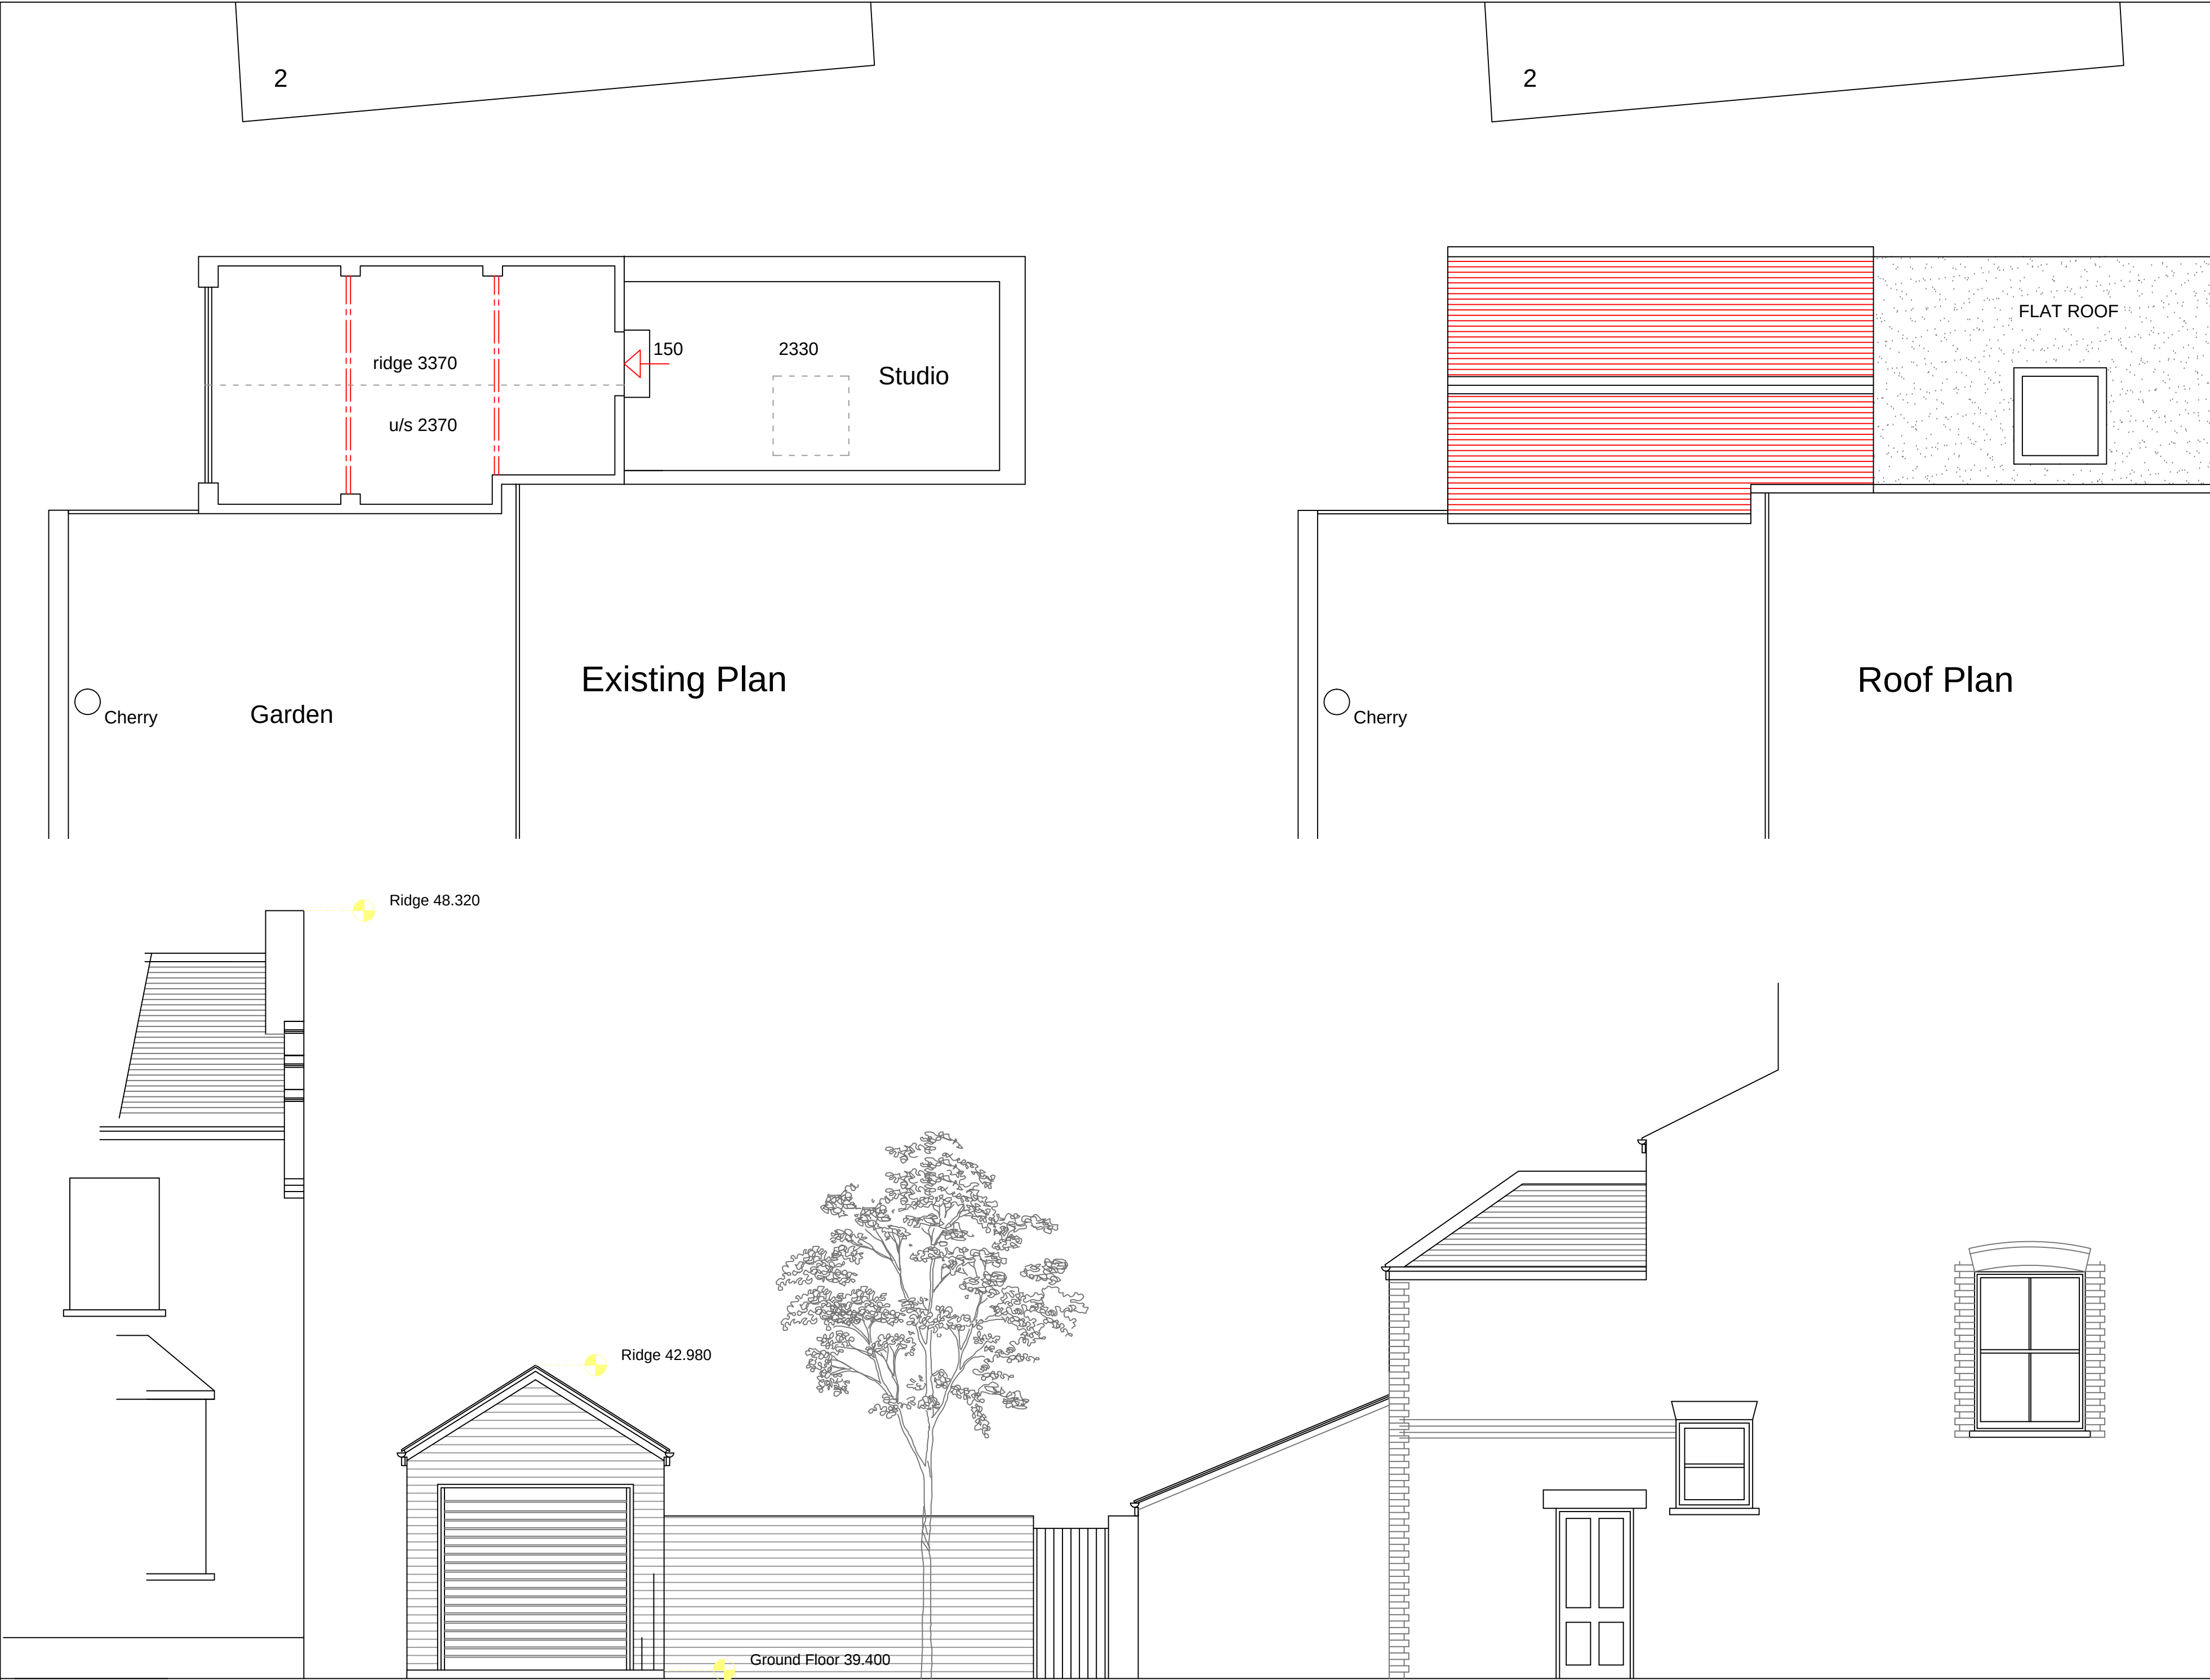

REVISION No.	REVISION NOTES	DATE
-	-	-

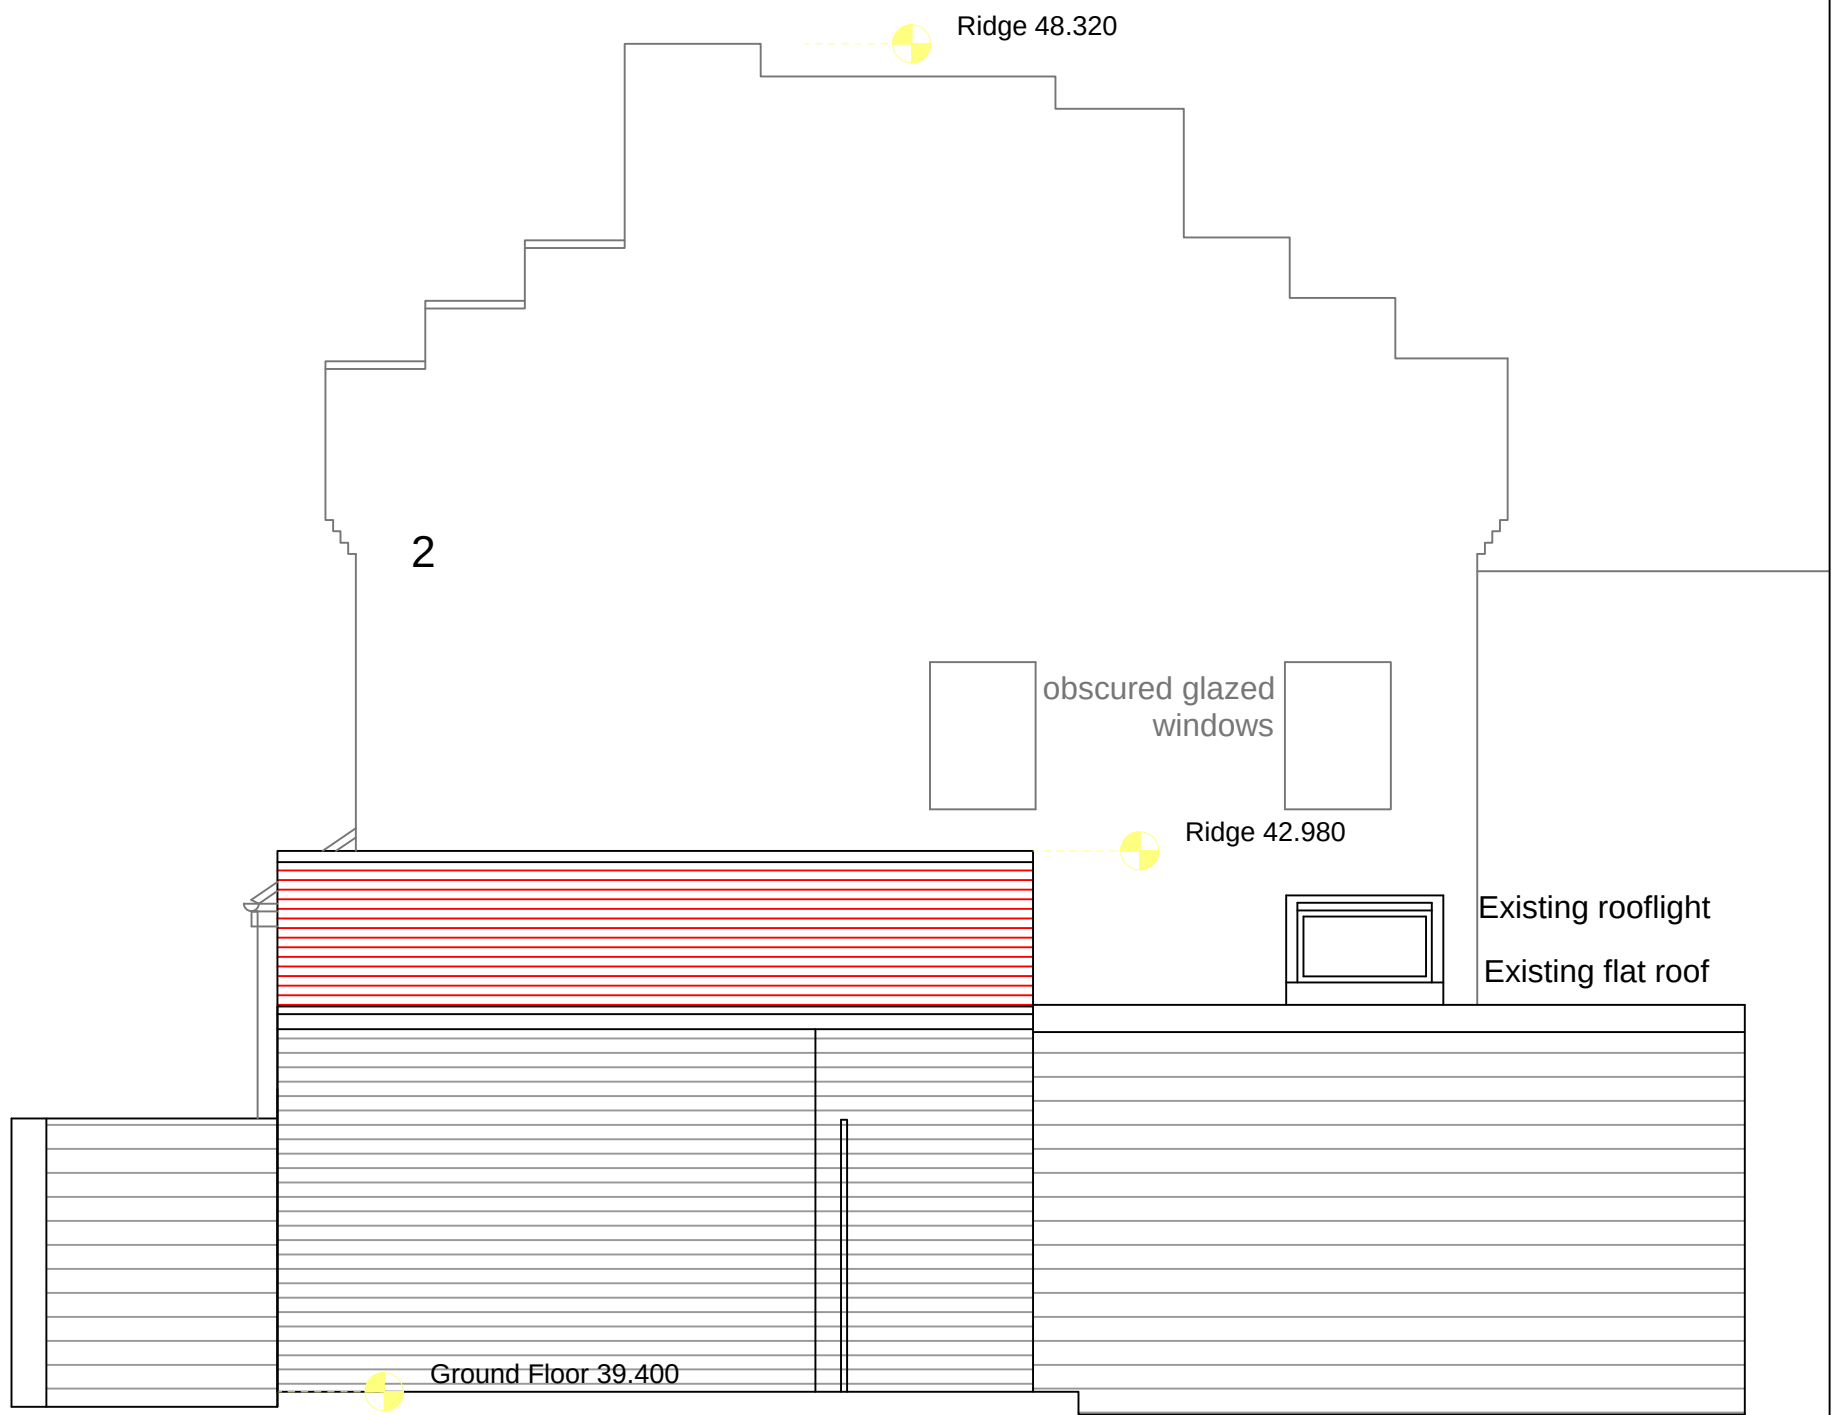

South Elevation

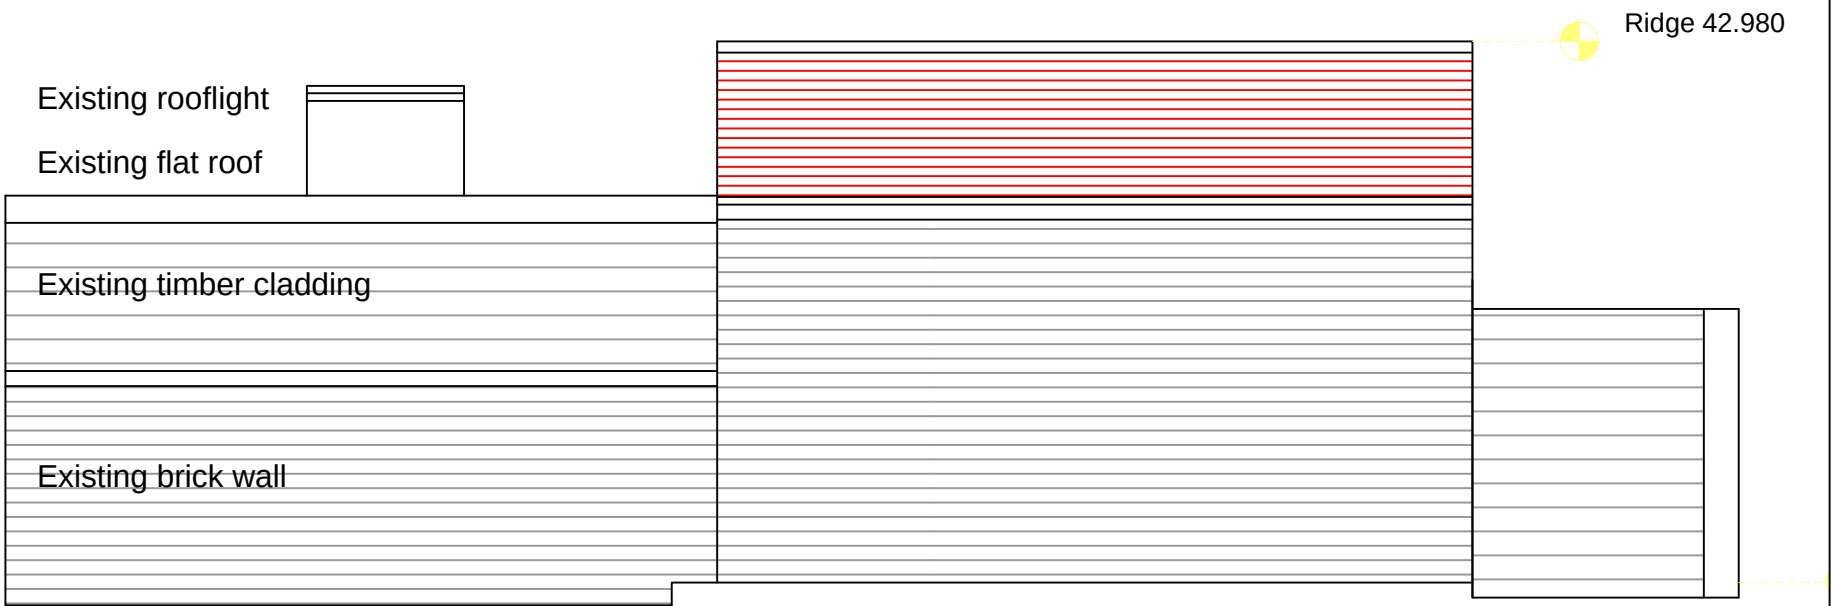

North Elevation

PLANNING ISSUE - 09/11/22
PLANNING APPROVED HGY/----/---- - --/--
BUILDING REGULATIONS ISSUE - --/--/--


PROJECT: LAND & BUILDINGS ON NORTH EAST SIDE
OF TERRICK ROAD TO REAR OF
7 ST MICHAELS TERRACE LONDON N22 7SJ
CLIENT: M. TONGE & J. ALLEN

DESCRIPTION: EXISTING SITE PLAN & ELEVATIONS


DRAWING No. 2225 - 01 SCALE. 1:50 @ A1
REVISION. - DATE. 31/10/22

Bryan Connor Associates Limited
DESIGN & PLANNING CONSULTANTS
THE COTTAGE 2 TREGARON AVENUE LONDON N8 9EY Tel/Fax: 020 8340 9294
Email: bryan.connor@outlook.com
THIS DRAWING IS THE PROPERTY OF BRYAN CONNOR ASSOCIATES LTD AND MAY NOT BE REPRODUCED WITHOUT WRITTEN CONSENT



Terrick Road Elevation

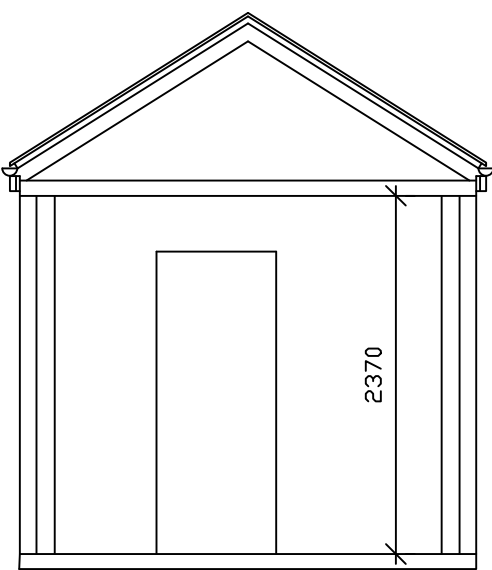

Short Section

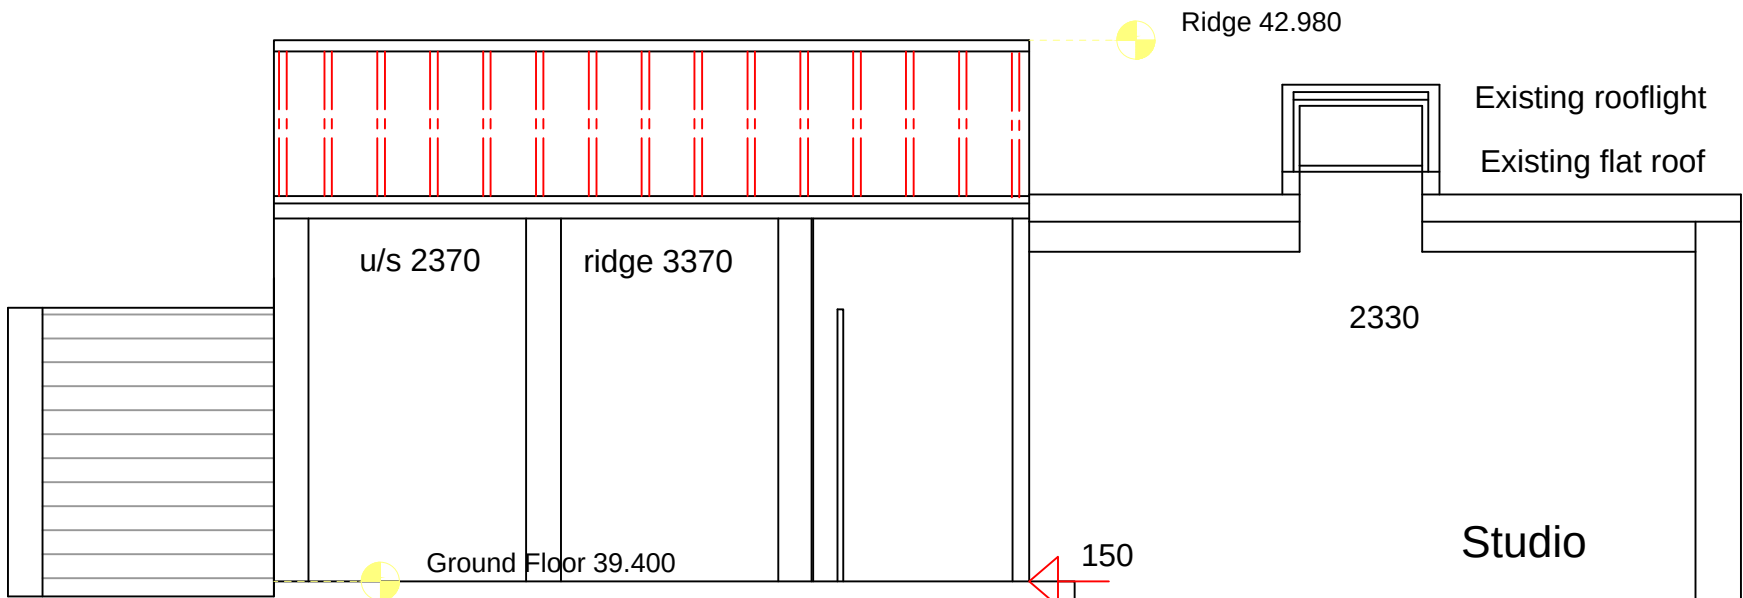

Long Section

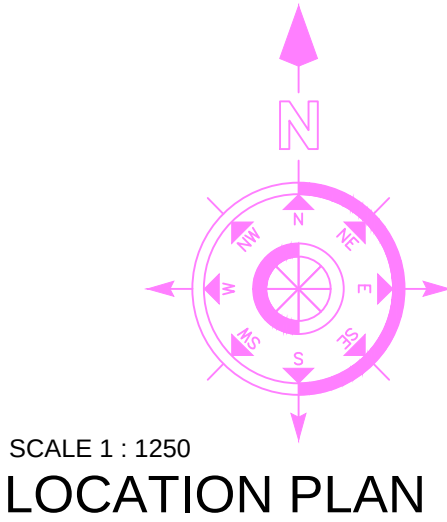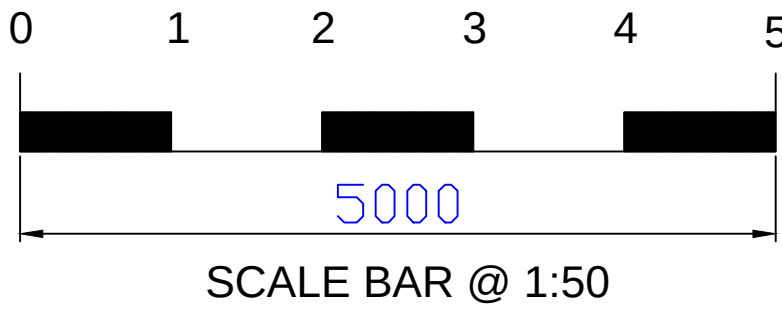

LOCATION PLAN