


proposed walls

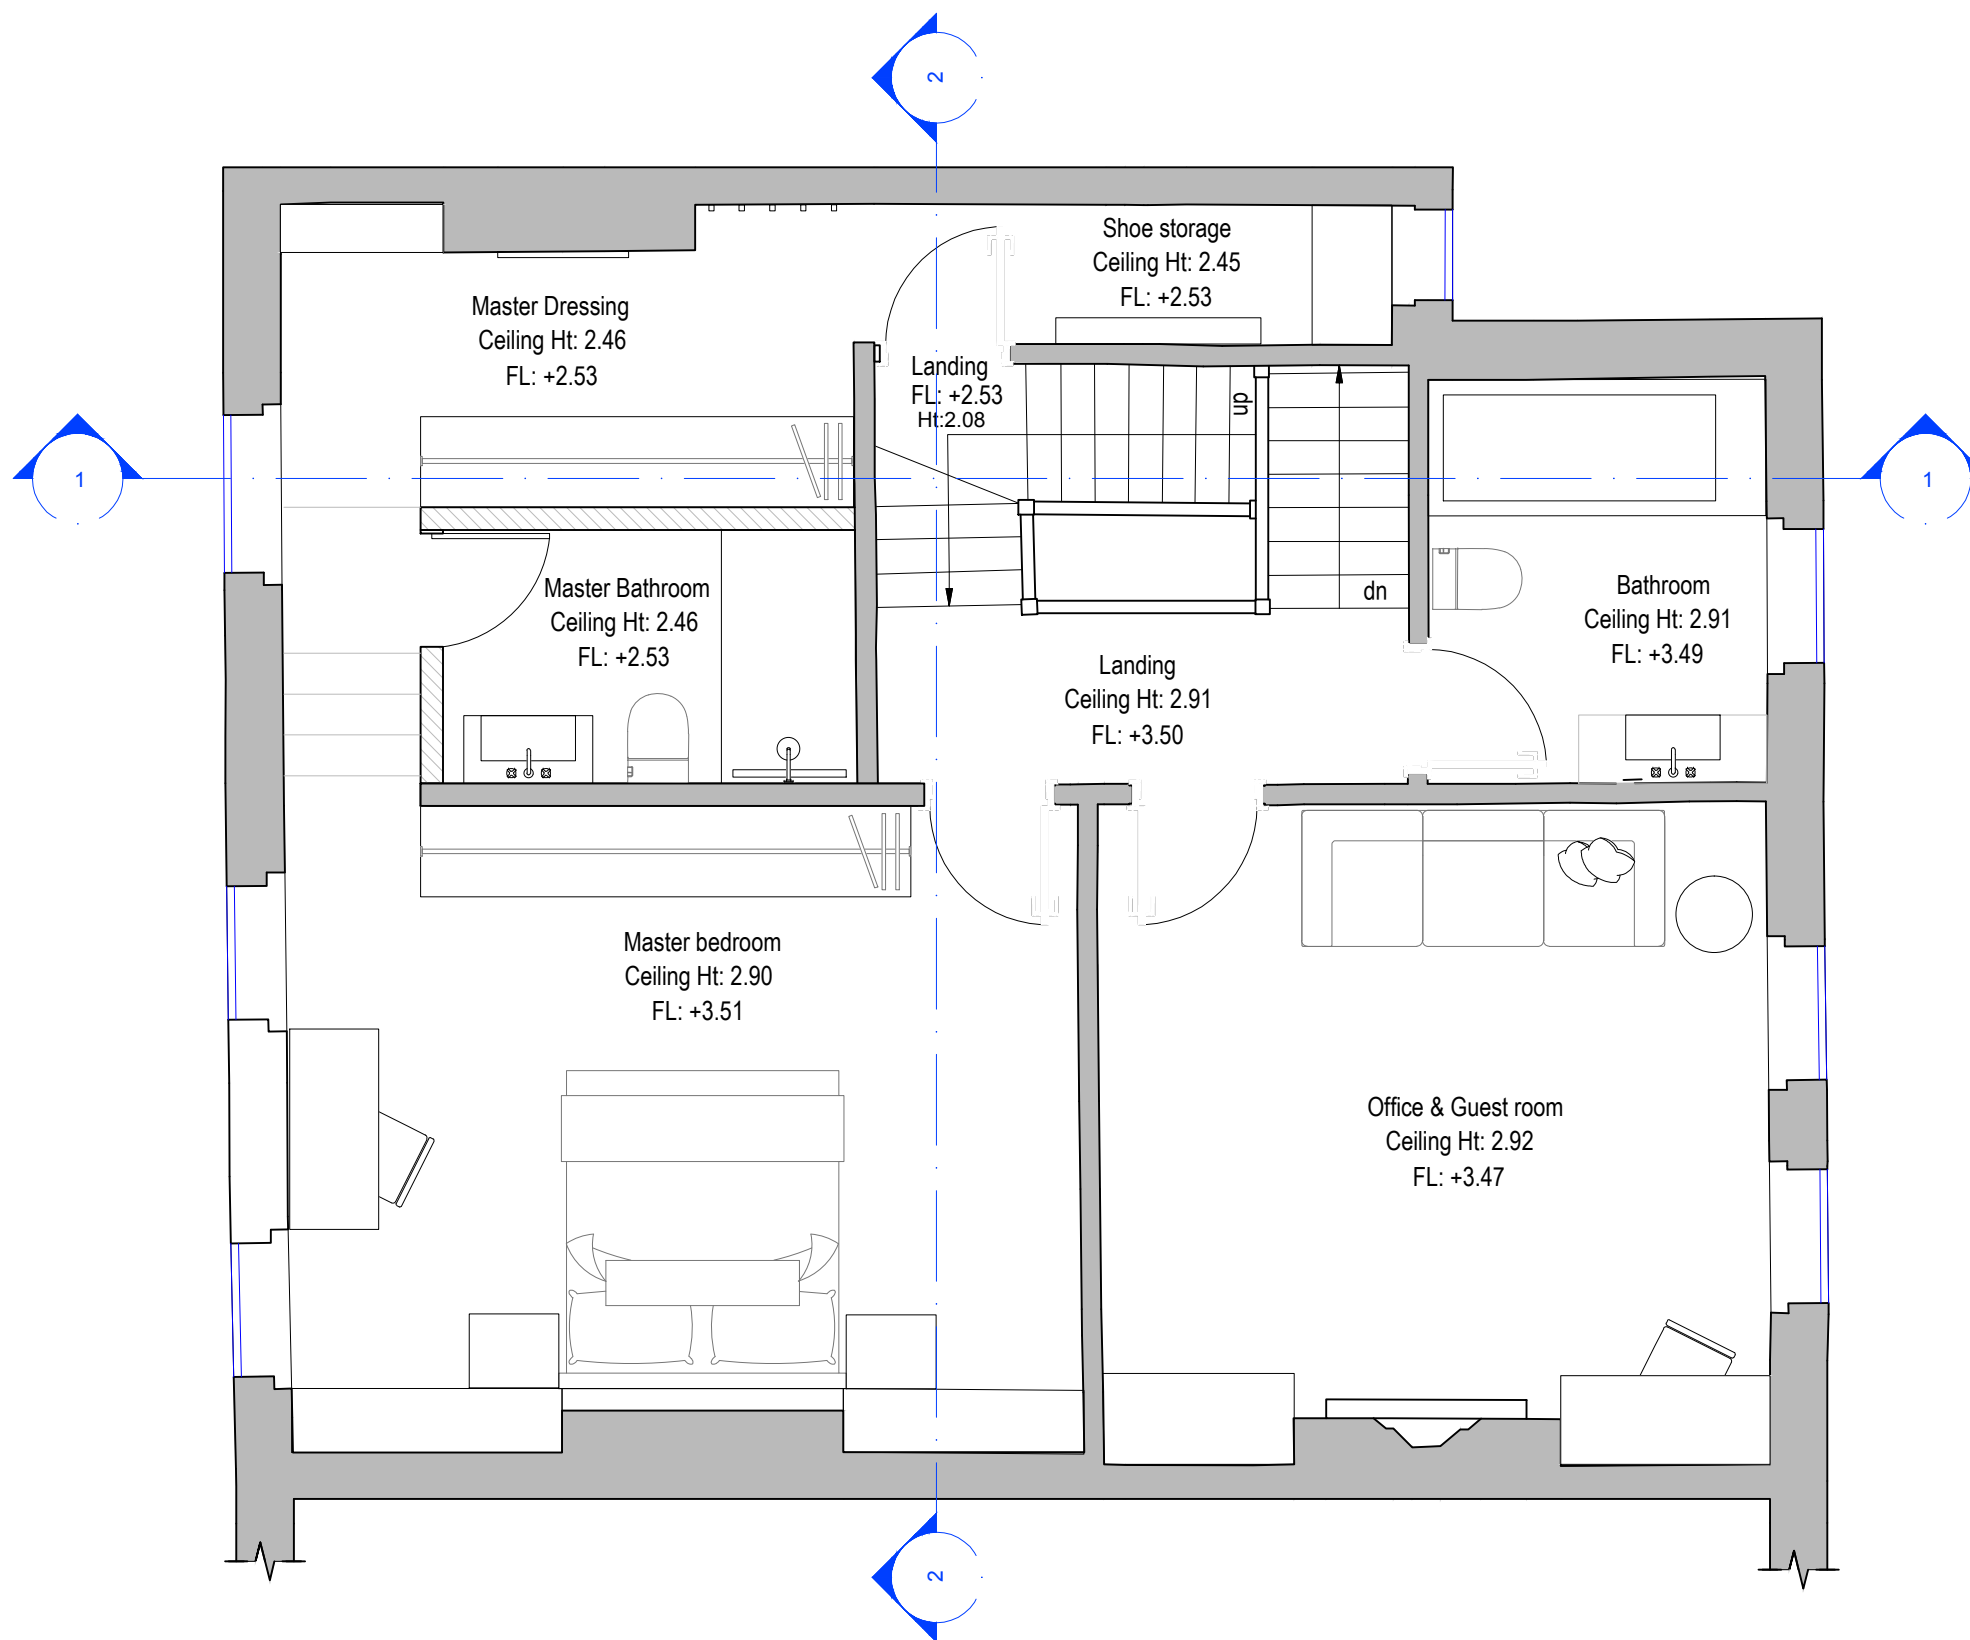

GENERAL NOTES

This Drawing is not to be scaled. The contractor must verify all dimensions including tolerances on site prior to commencing works. Any errors or discrepancies found should be reported to OWN immediately. All dimensions shown are in mm unless indicated otherwise. This drawing is to be read in conjunction with the relevant schedule and specifications. For all structural engineering details, foundations and steelwork specifications refer to drawings by the Structural engineer. All work and materials to be in accordance with current applicable Statutory Legislation and to comply with all relevant Codes of Practice and British Standards.

PROJECT
Copyright ©2020 OWN Projects Ltd.

6 Clifton Road
London
N8 8HY

CLIENT
Effie Anastasiadi & Vagelis Kollintzas

DRAWING TITLE
Proposed First floor plan

PROJECT NUMBER
PJ006

STATUS
for information

SCALE
1:50@A3

DRAWING No
PJ006_PP_01

DATE DRAWN BY
08/11/22 KA

CHECKED BY	APPROVED
NAME	NAME

[illegible]

OWN LONDON

Third Floor, 24-25 New Bond
St
London, W1S 2RR
T: 0208 968 4746
E: info@ownlondon.co.uk

