



GENERAL NOTES

This Drawing is not to be scaled. The contractor must verify all dimensions including tolerances on site prior to commencing works. Any errors or discrepancies found should be reported to OWN immediately. All dimensions shown are in mm unless indicated otherwise. This drawing is to be read in conjunction with the relevant schedule and specifications. For all structural engineering details, foundations and steelwork specifications refer to drawings by the Structural engineer. All work and materials to be in accordance with current applicable Statutory Legislation and to comply with all relevant Codes of Practice and British Standards.

PROJECT

PROJECT
Copyright ©2020 OWN Projects Ltd.

6 Clifton Road
London
N8 8HY

CLIENT

Effie Anastasiadi & Vagelis Kollintzas

DRAWING TITLE

Proposed Rear Elevation

PROJECT NUMBER

PJ006

STATUS

for information

SCALE

1:50@A3

DRAWING No.

PJ006_PPS_04

DATE
8/11/22

DRAWN BY
KA


CHECKED BY
NAME

APPROVED
NAME

[illegible]

OWN LONDON

Third Floor, 24-25 New Bond
St
London, W1S 2RR
T: 0208 968 4746
E: info@ownlondon.co.uk

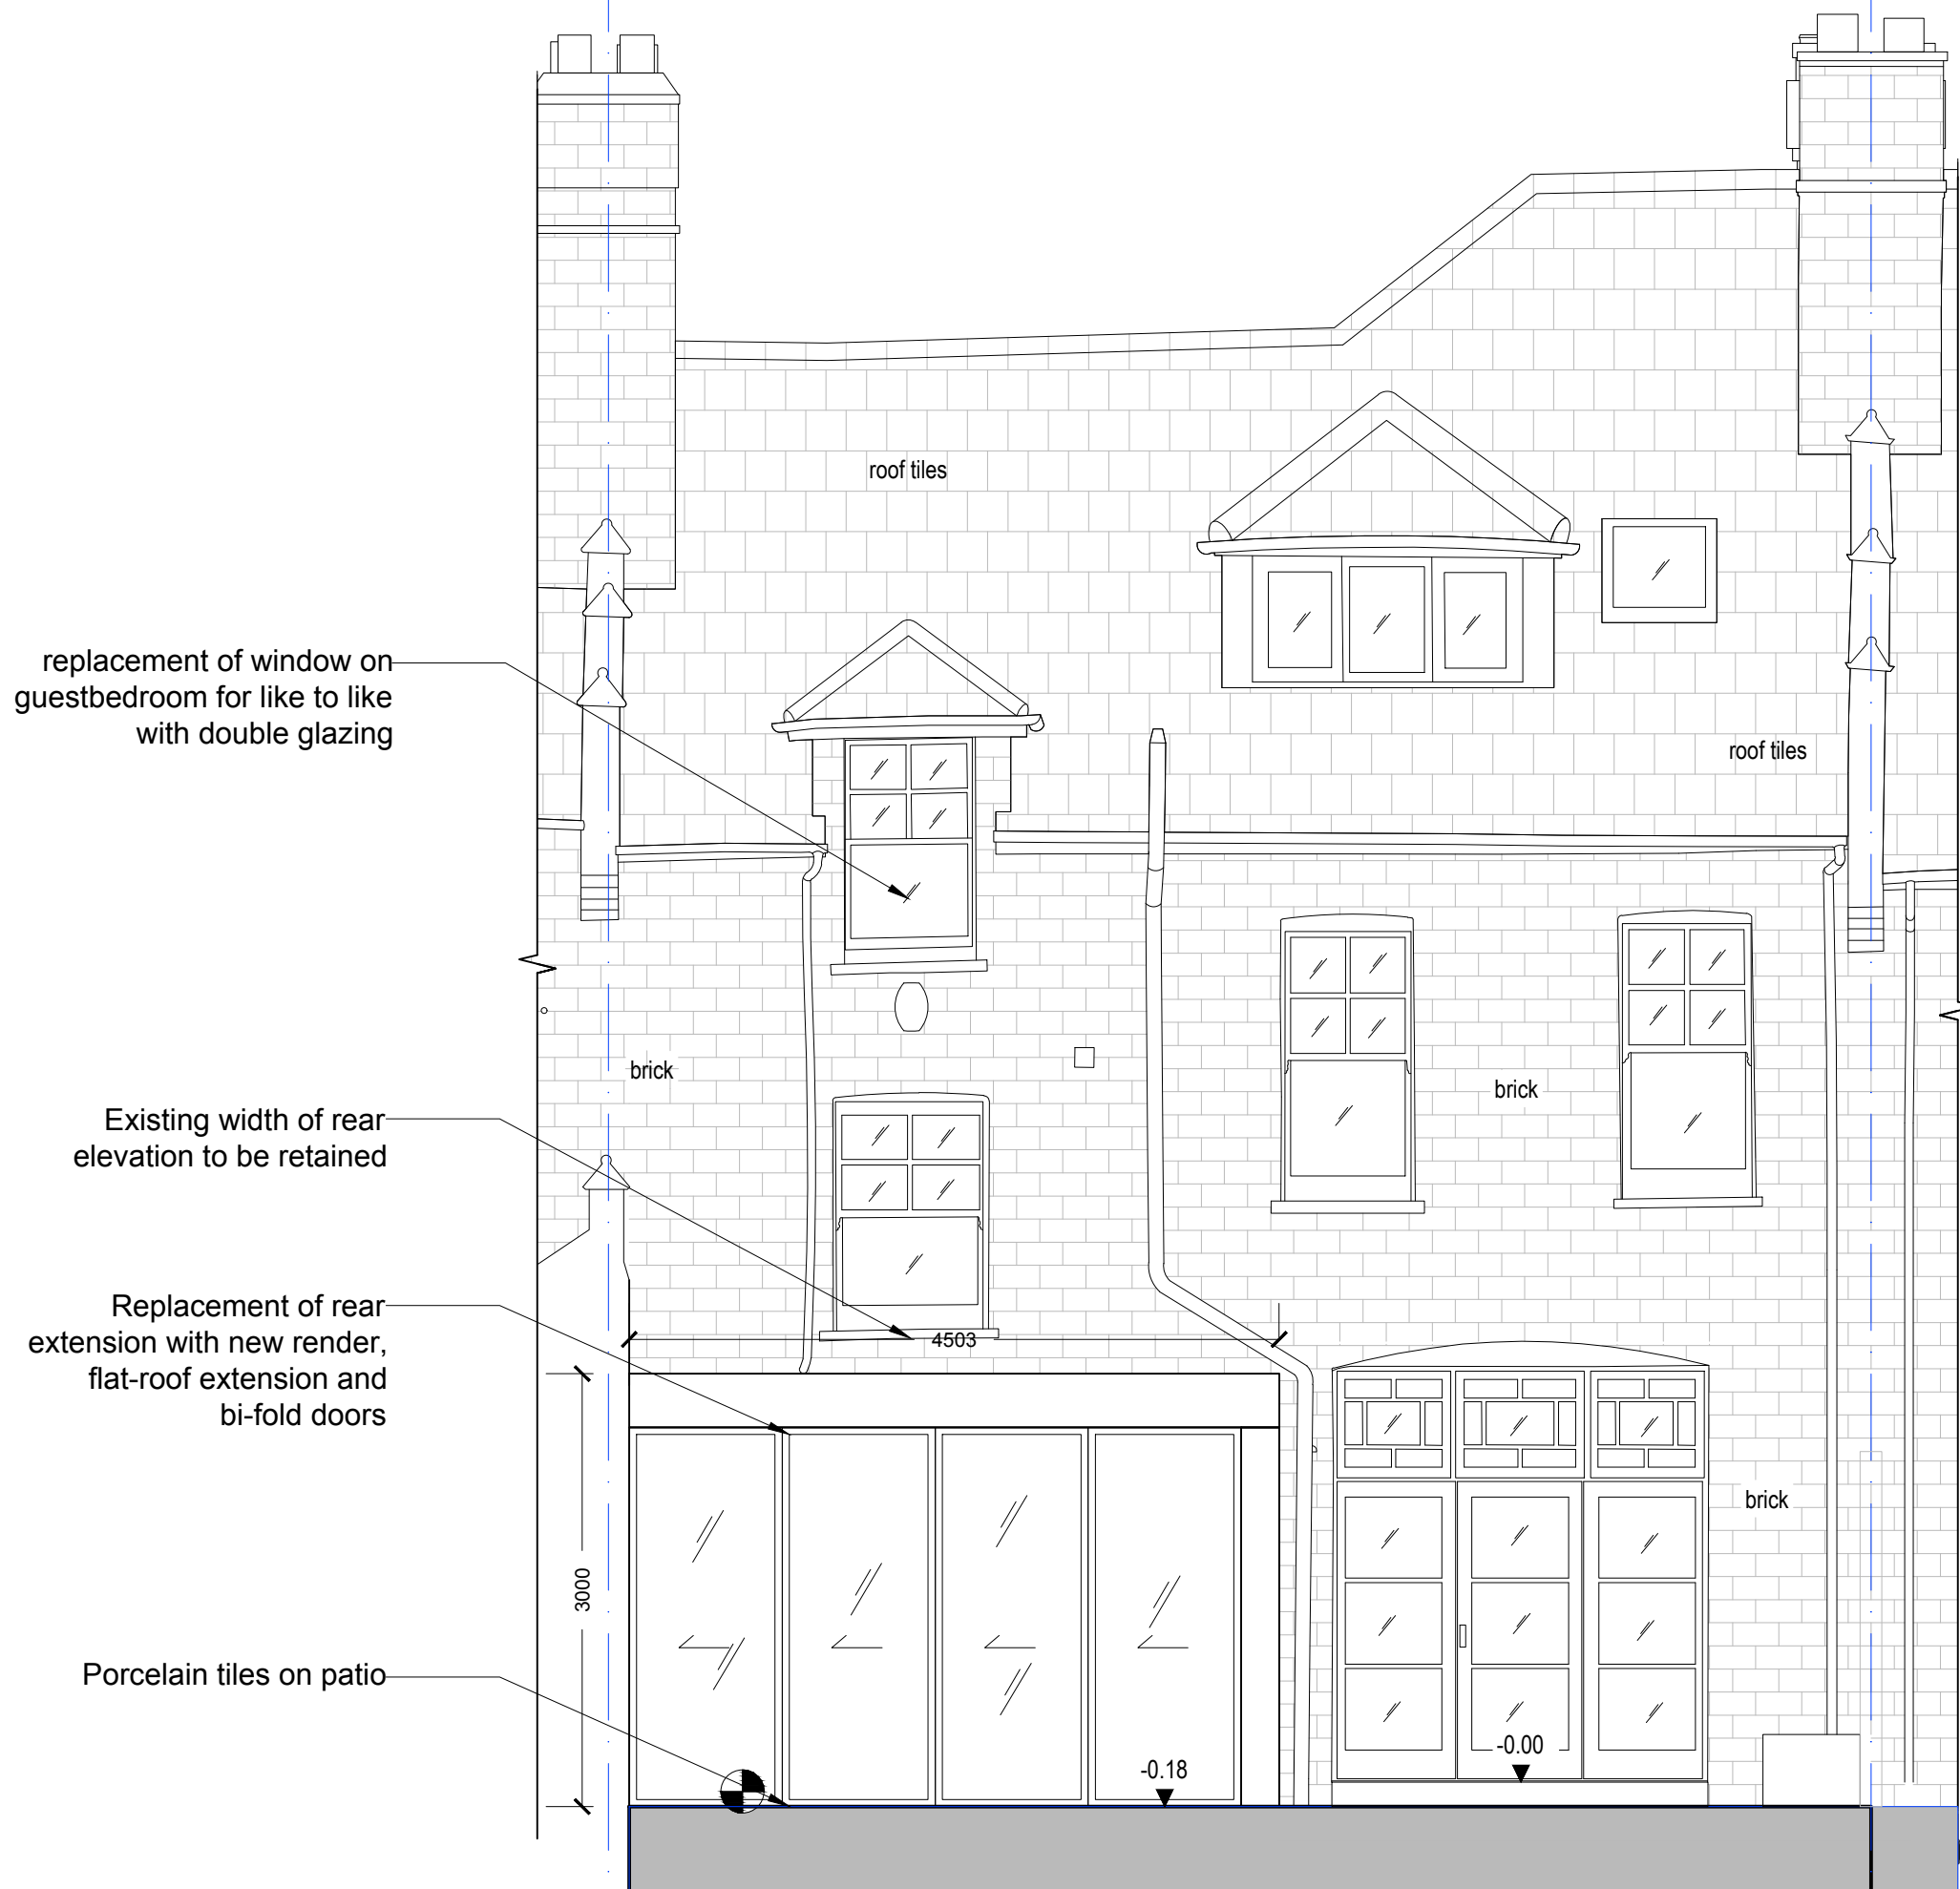

REAR ELEVATION

