


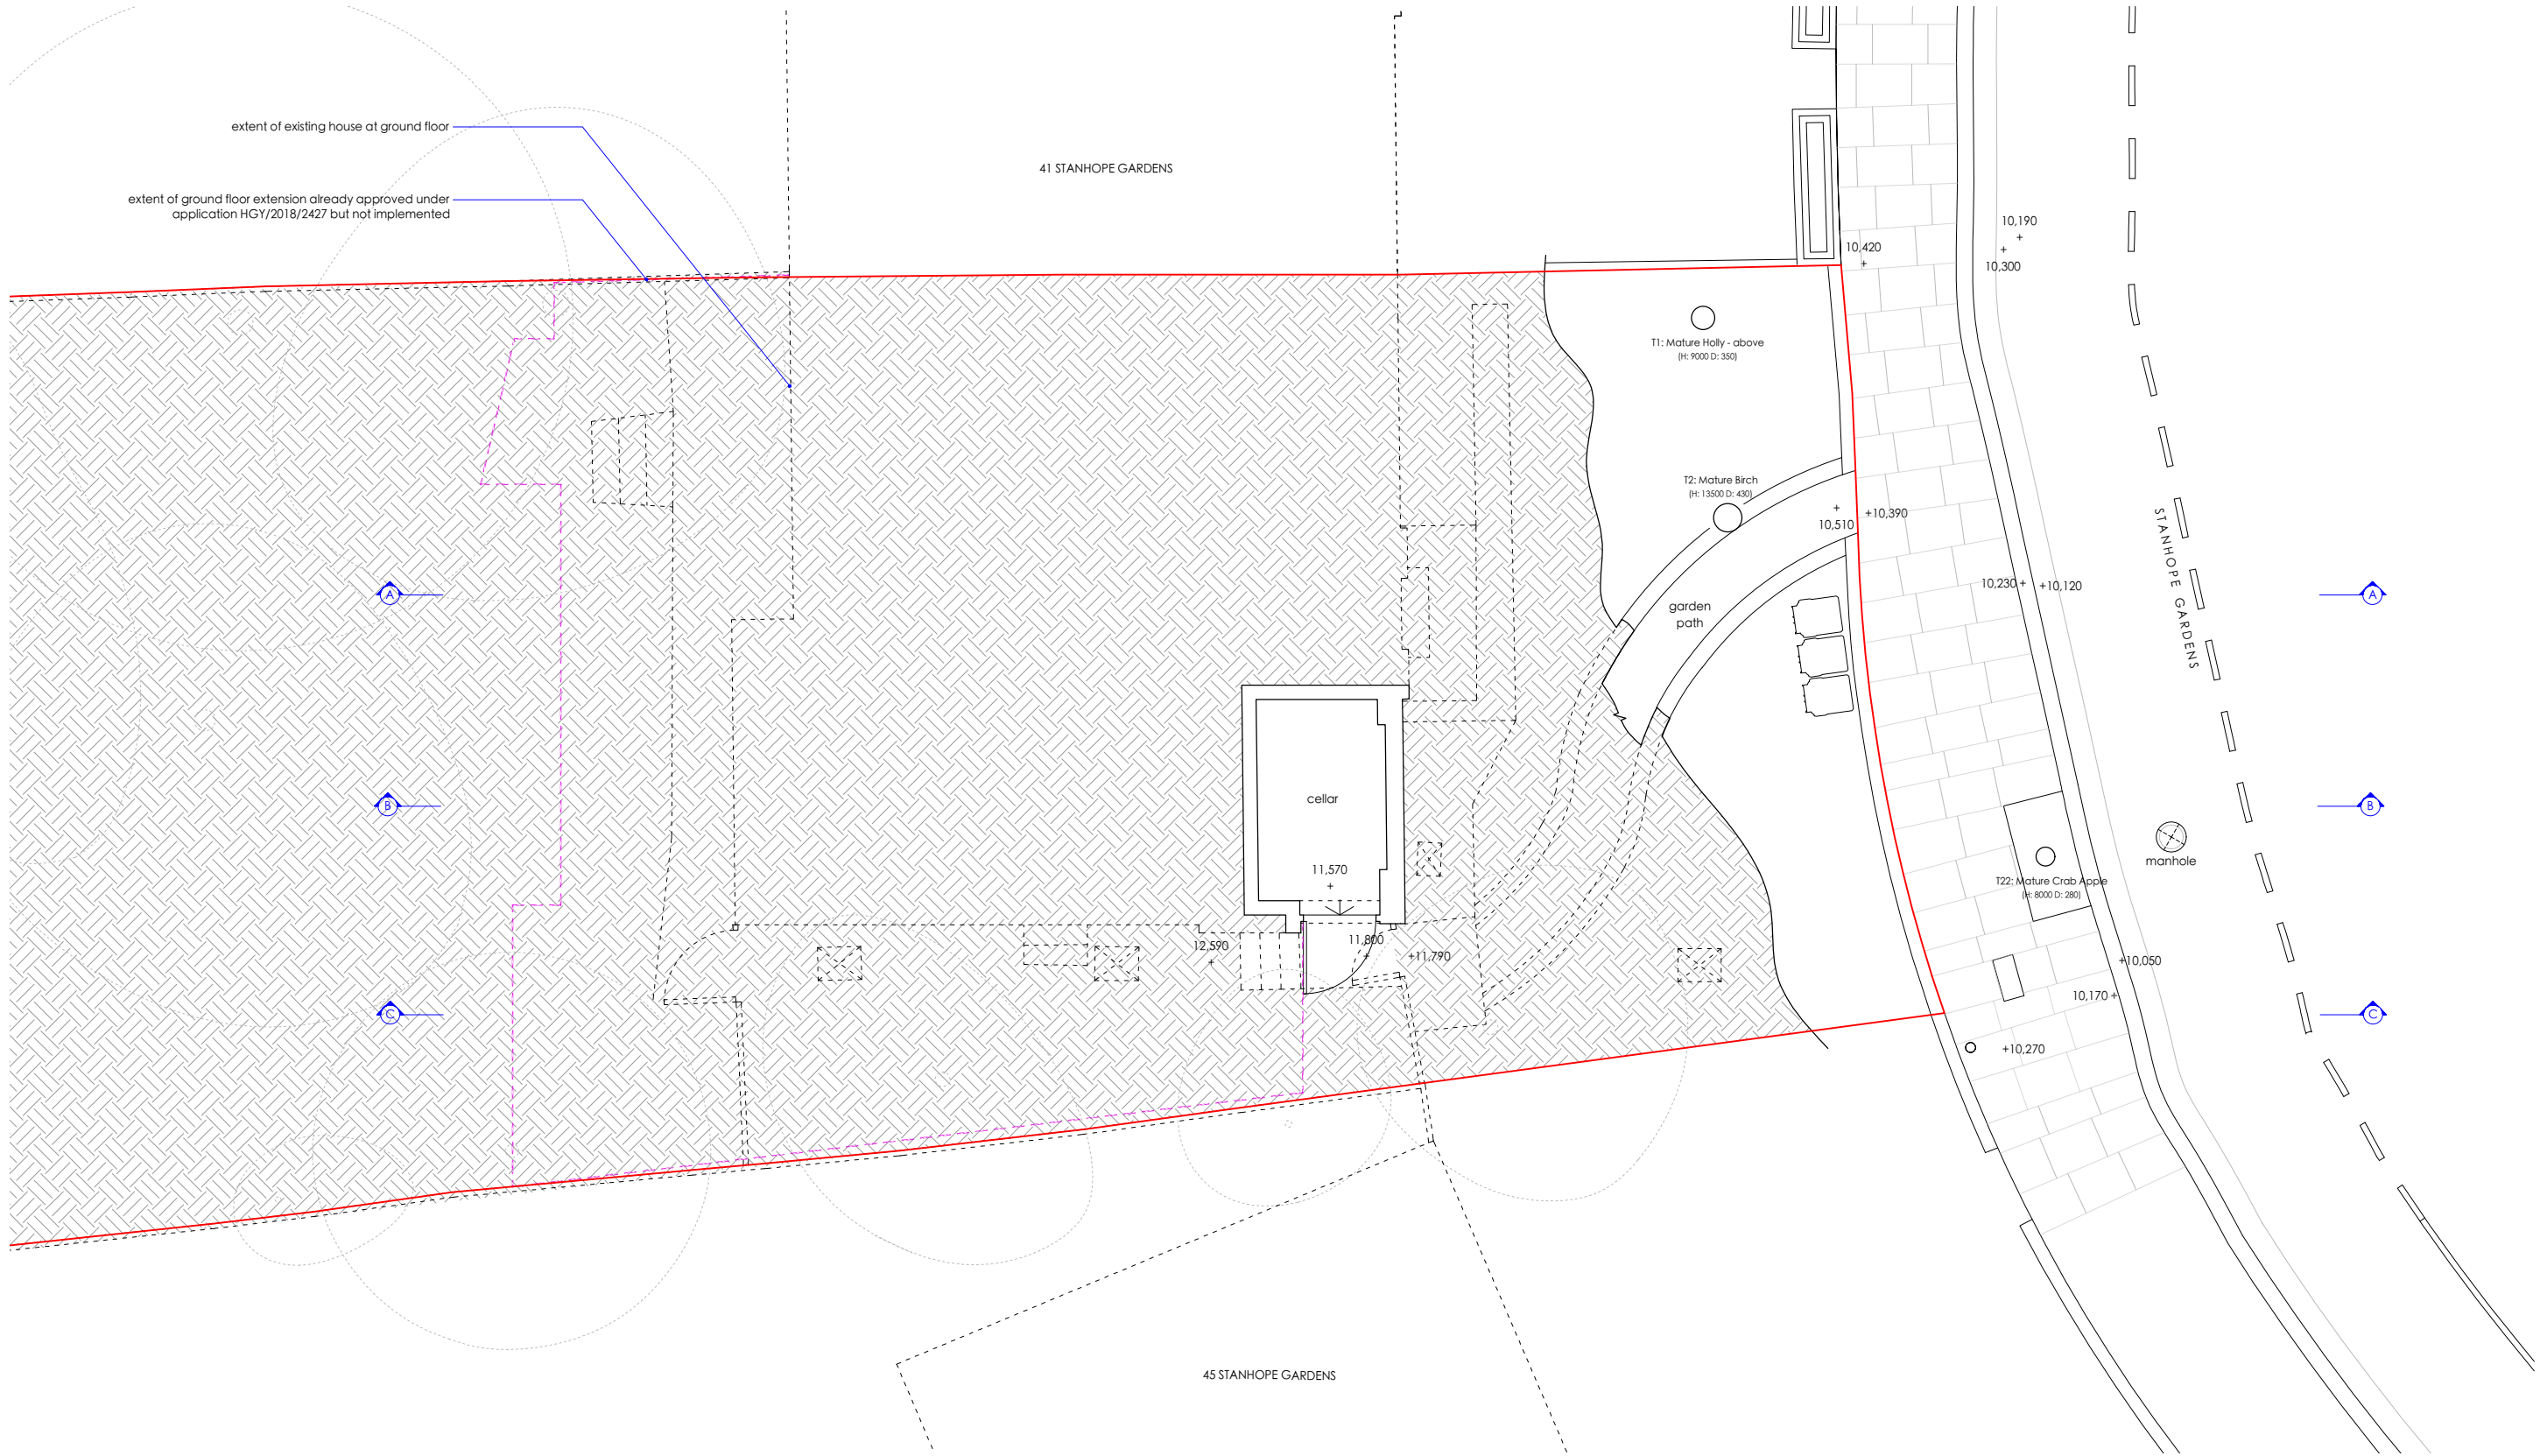



MICHAEL JONES ARCHITECTS
020 8948 1863 | 129 Kew Road, Richmond, TW9 2PN
www.mjarchitects.co.uk | studio@mjarchitects.co.uk


job title
43 Stanhope Gardens, Highgate, N6 5TT

client
Sophia Marinkov Jones and Gideon Simeloff

drawing title	scale	1:100 at A3
drawing number	date	Oct 2022
rev	drawn by	AMP
-	checked by	AB

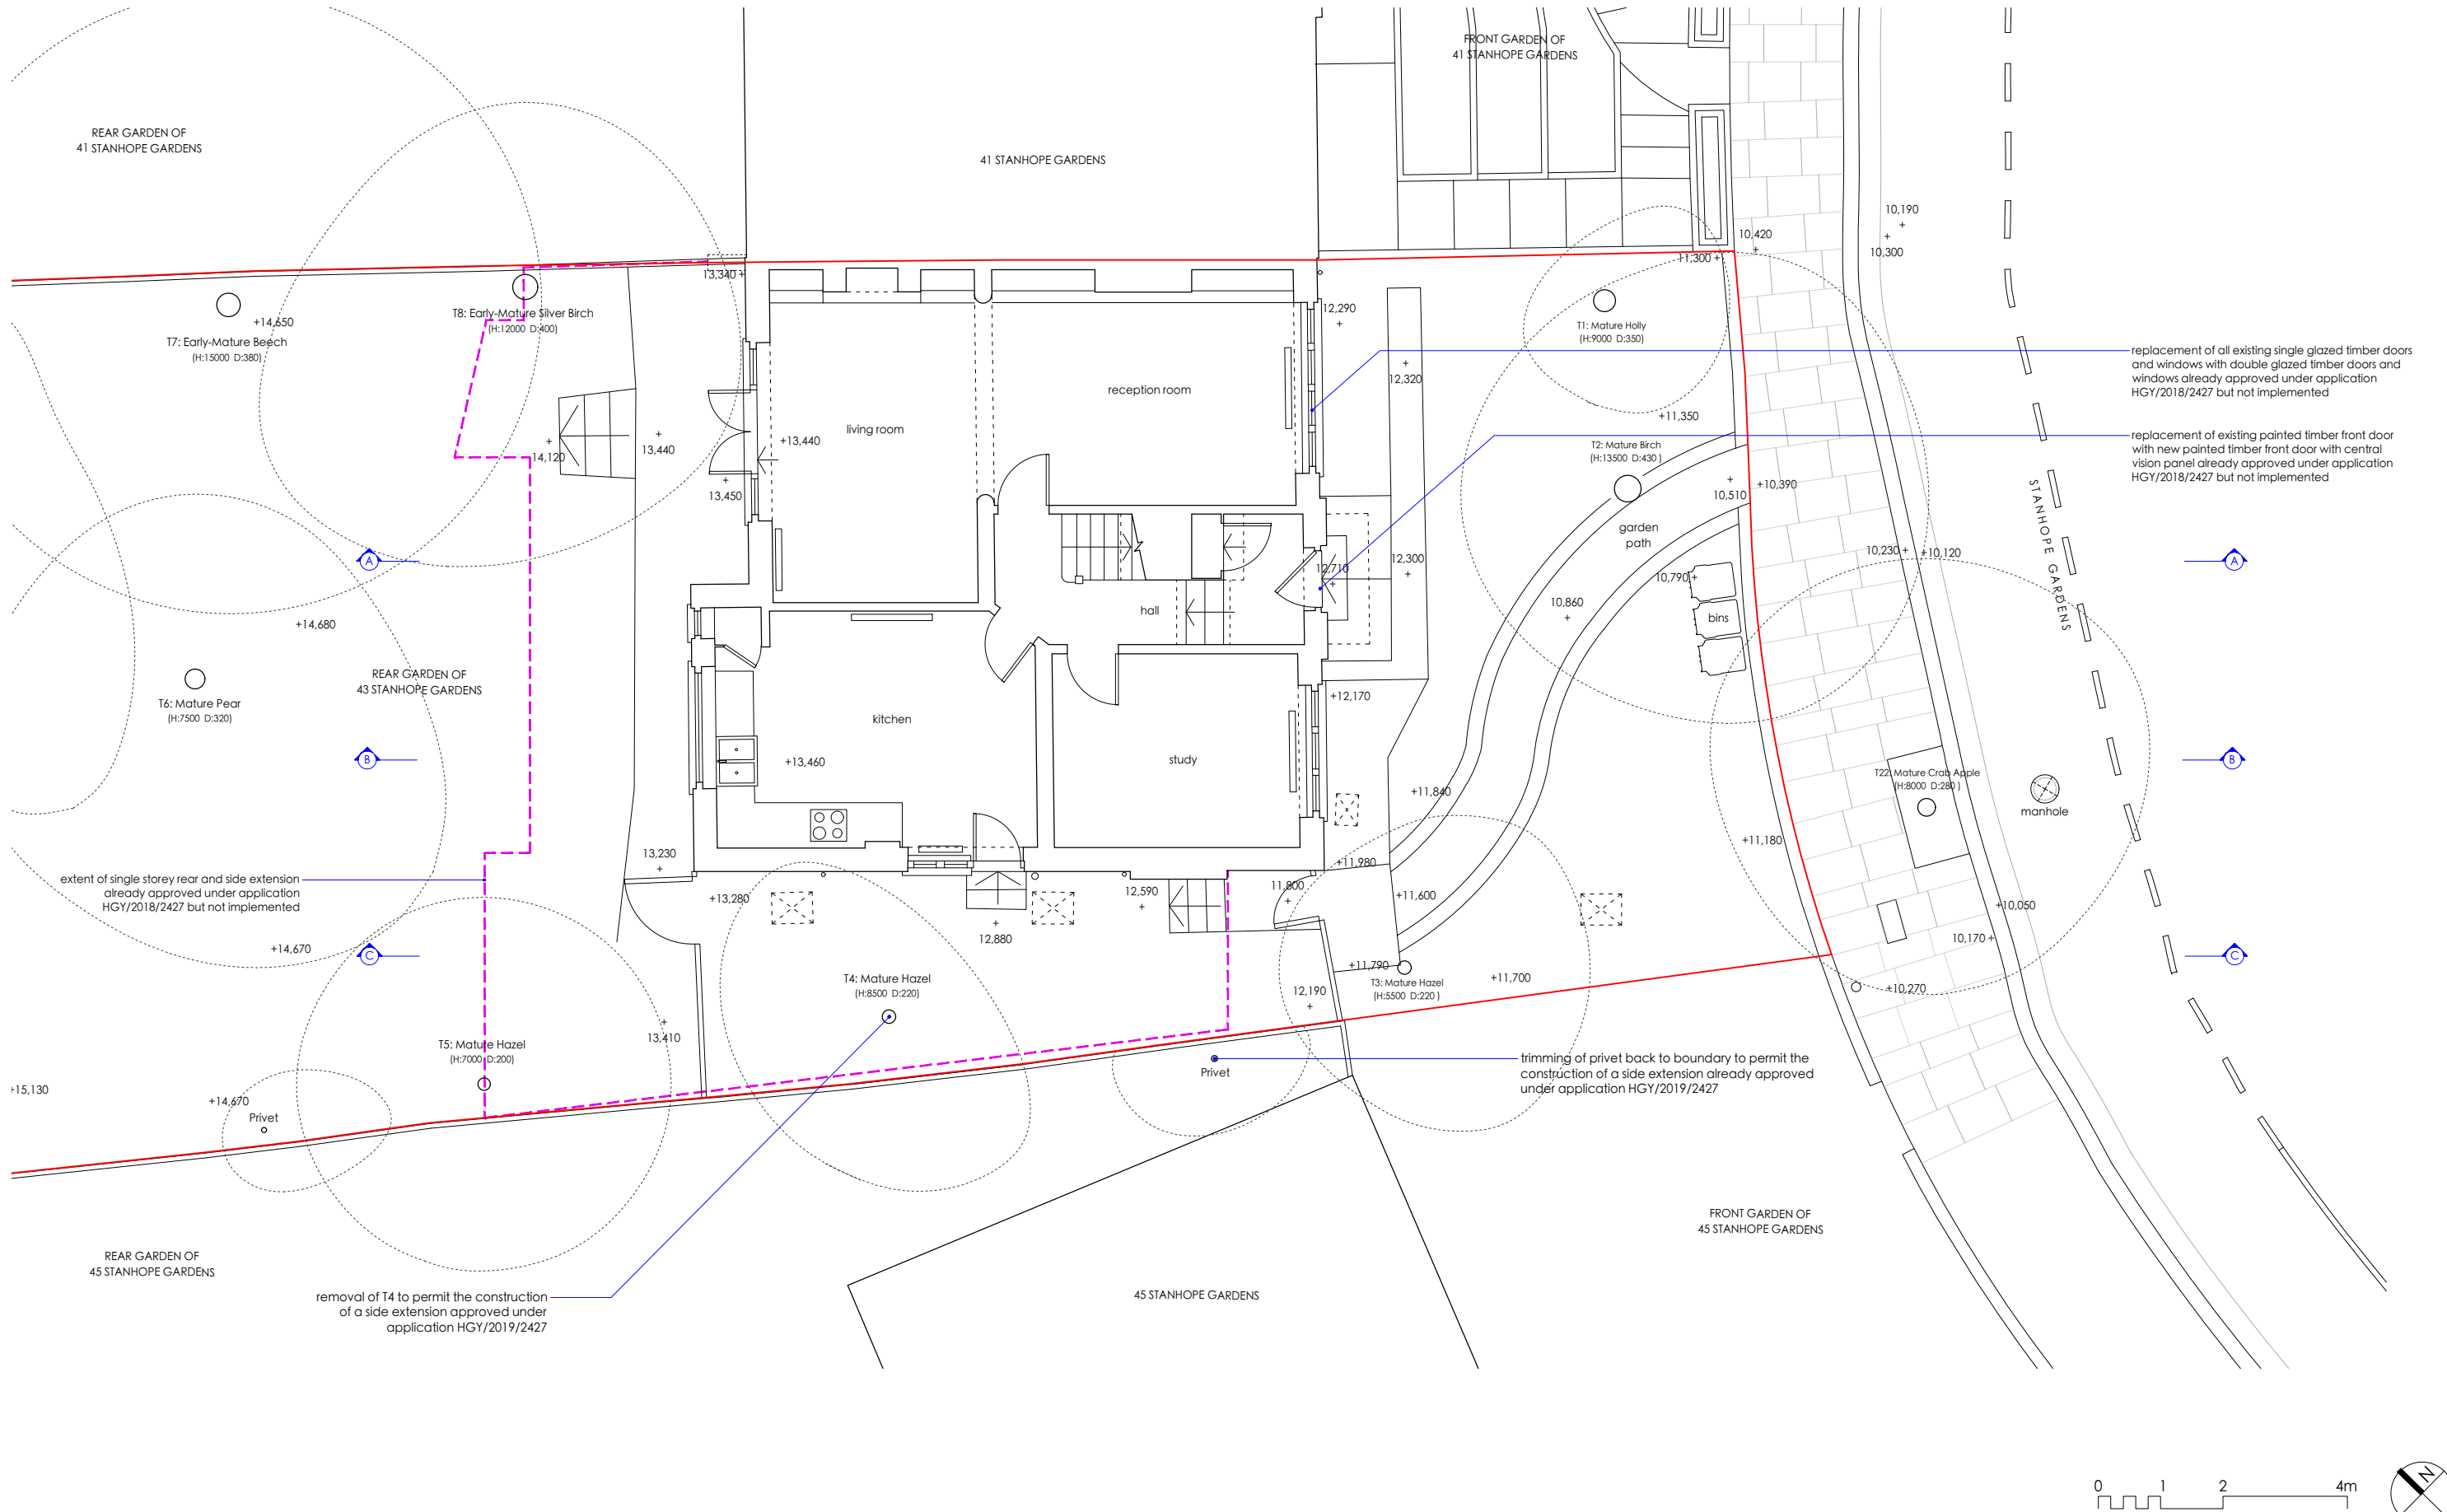

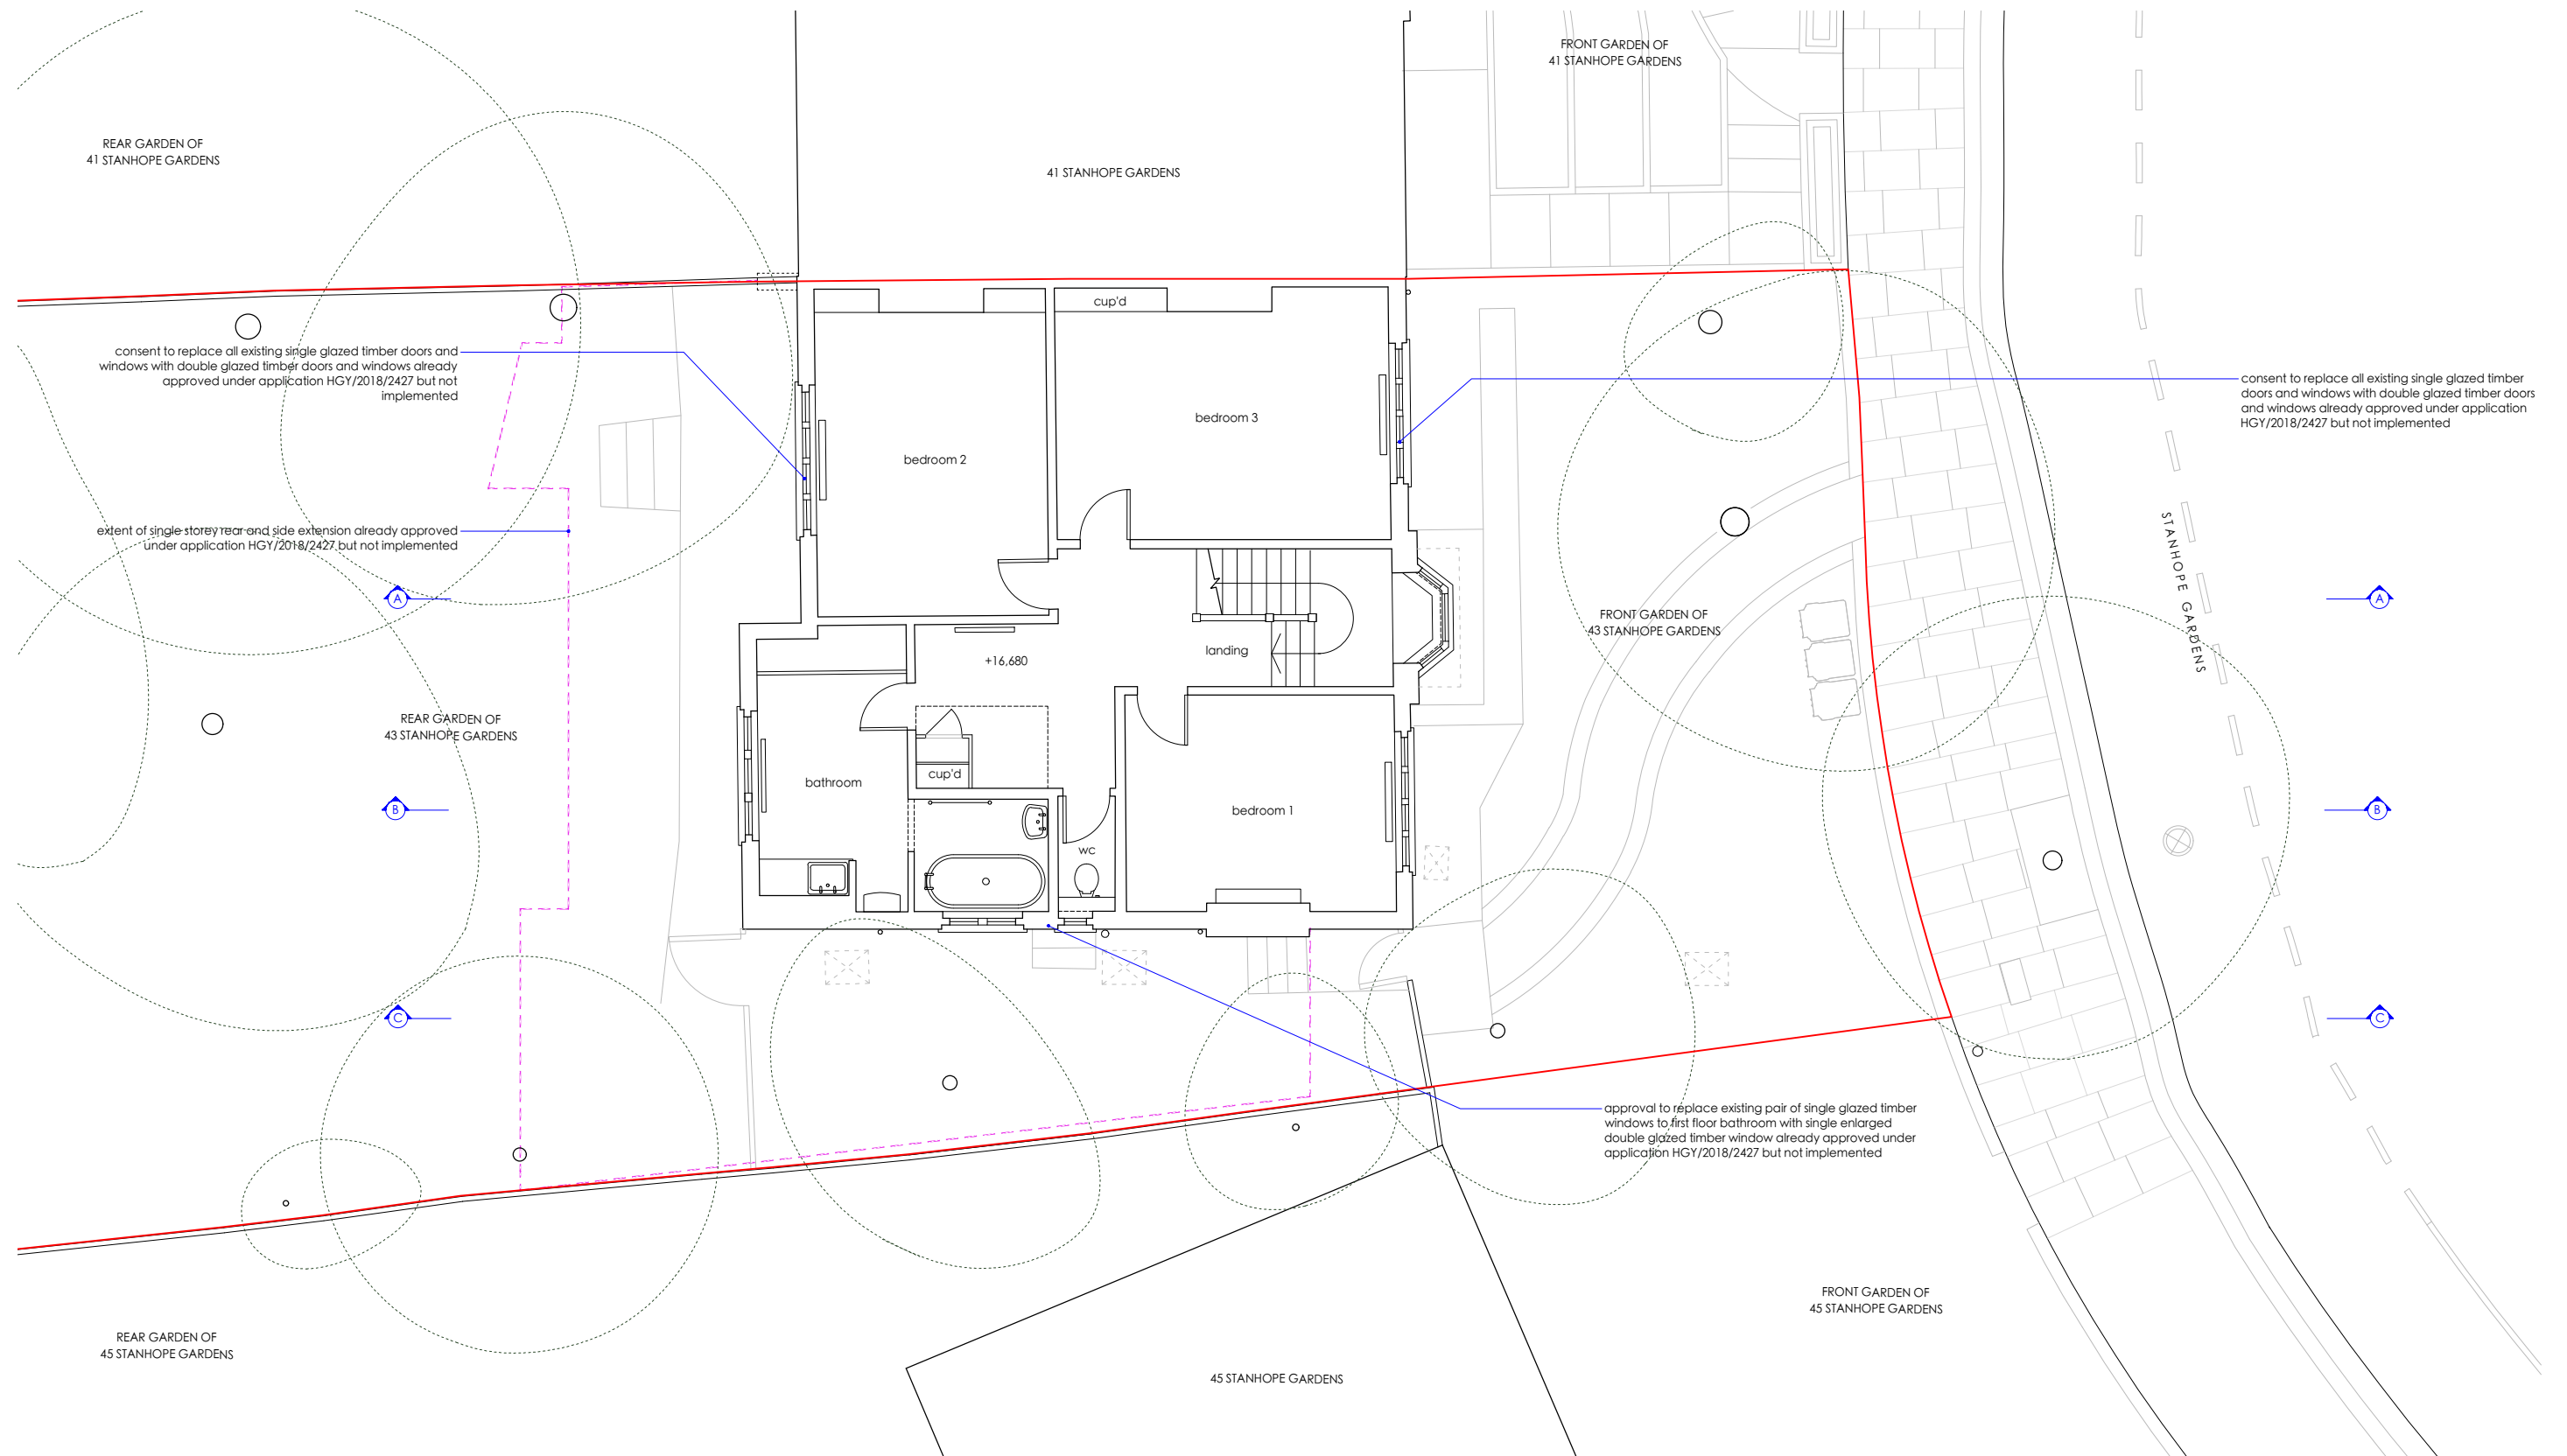


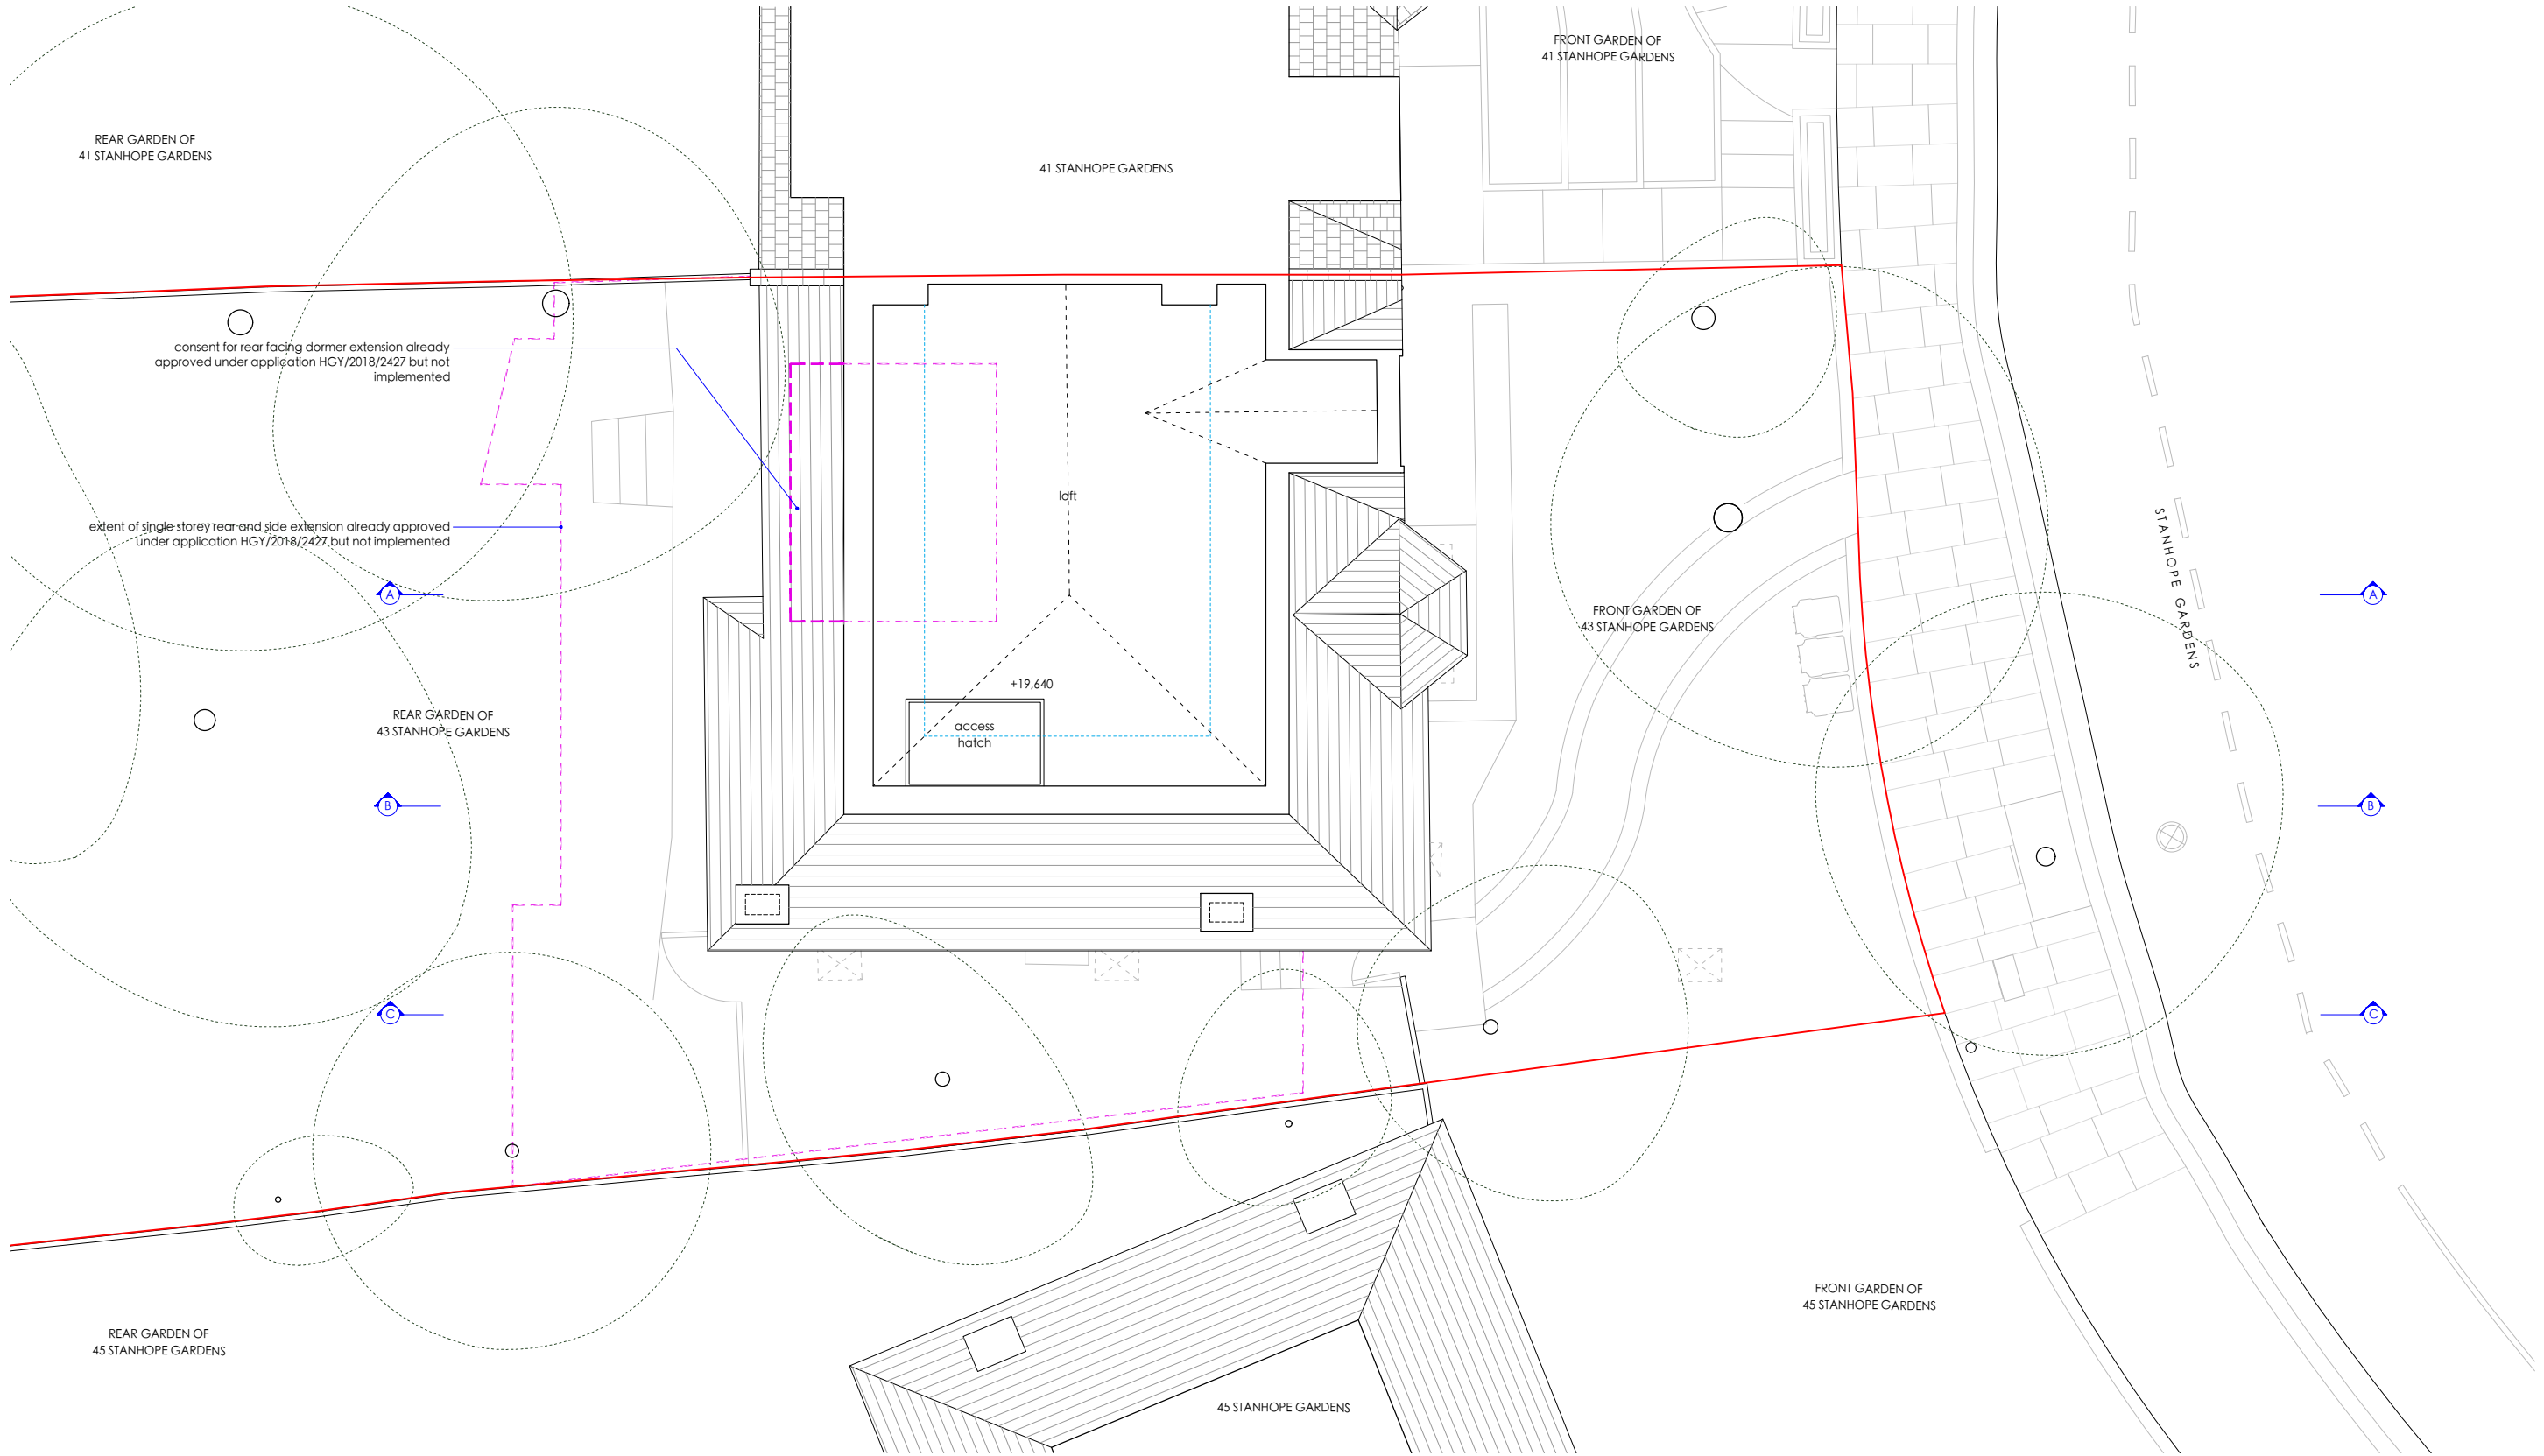



MICHAEL JONES ARCHITECTS
020 8948 1863 | 129 Kew Road, Richmond, TW9 2PN
www.mjarchitects.co.uk | studio@mjarchitects.co.uk

job title
43 Stanhope Gardens, Highgate, N6 5TT

client
Sophia Marinkov Jones and Gideon Simeloff

drawing title Existing Loft Plan	scale 1:100 at A3
drawing number 1423.01.03.Exg02.024	date Oct 2022
	drawn by AMP
rev -	checked by AB

 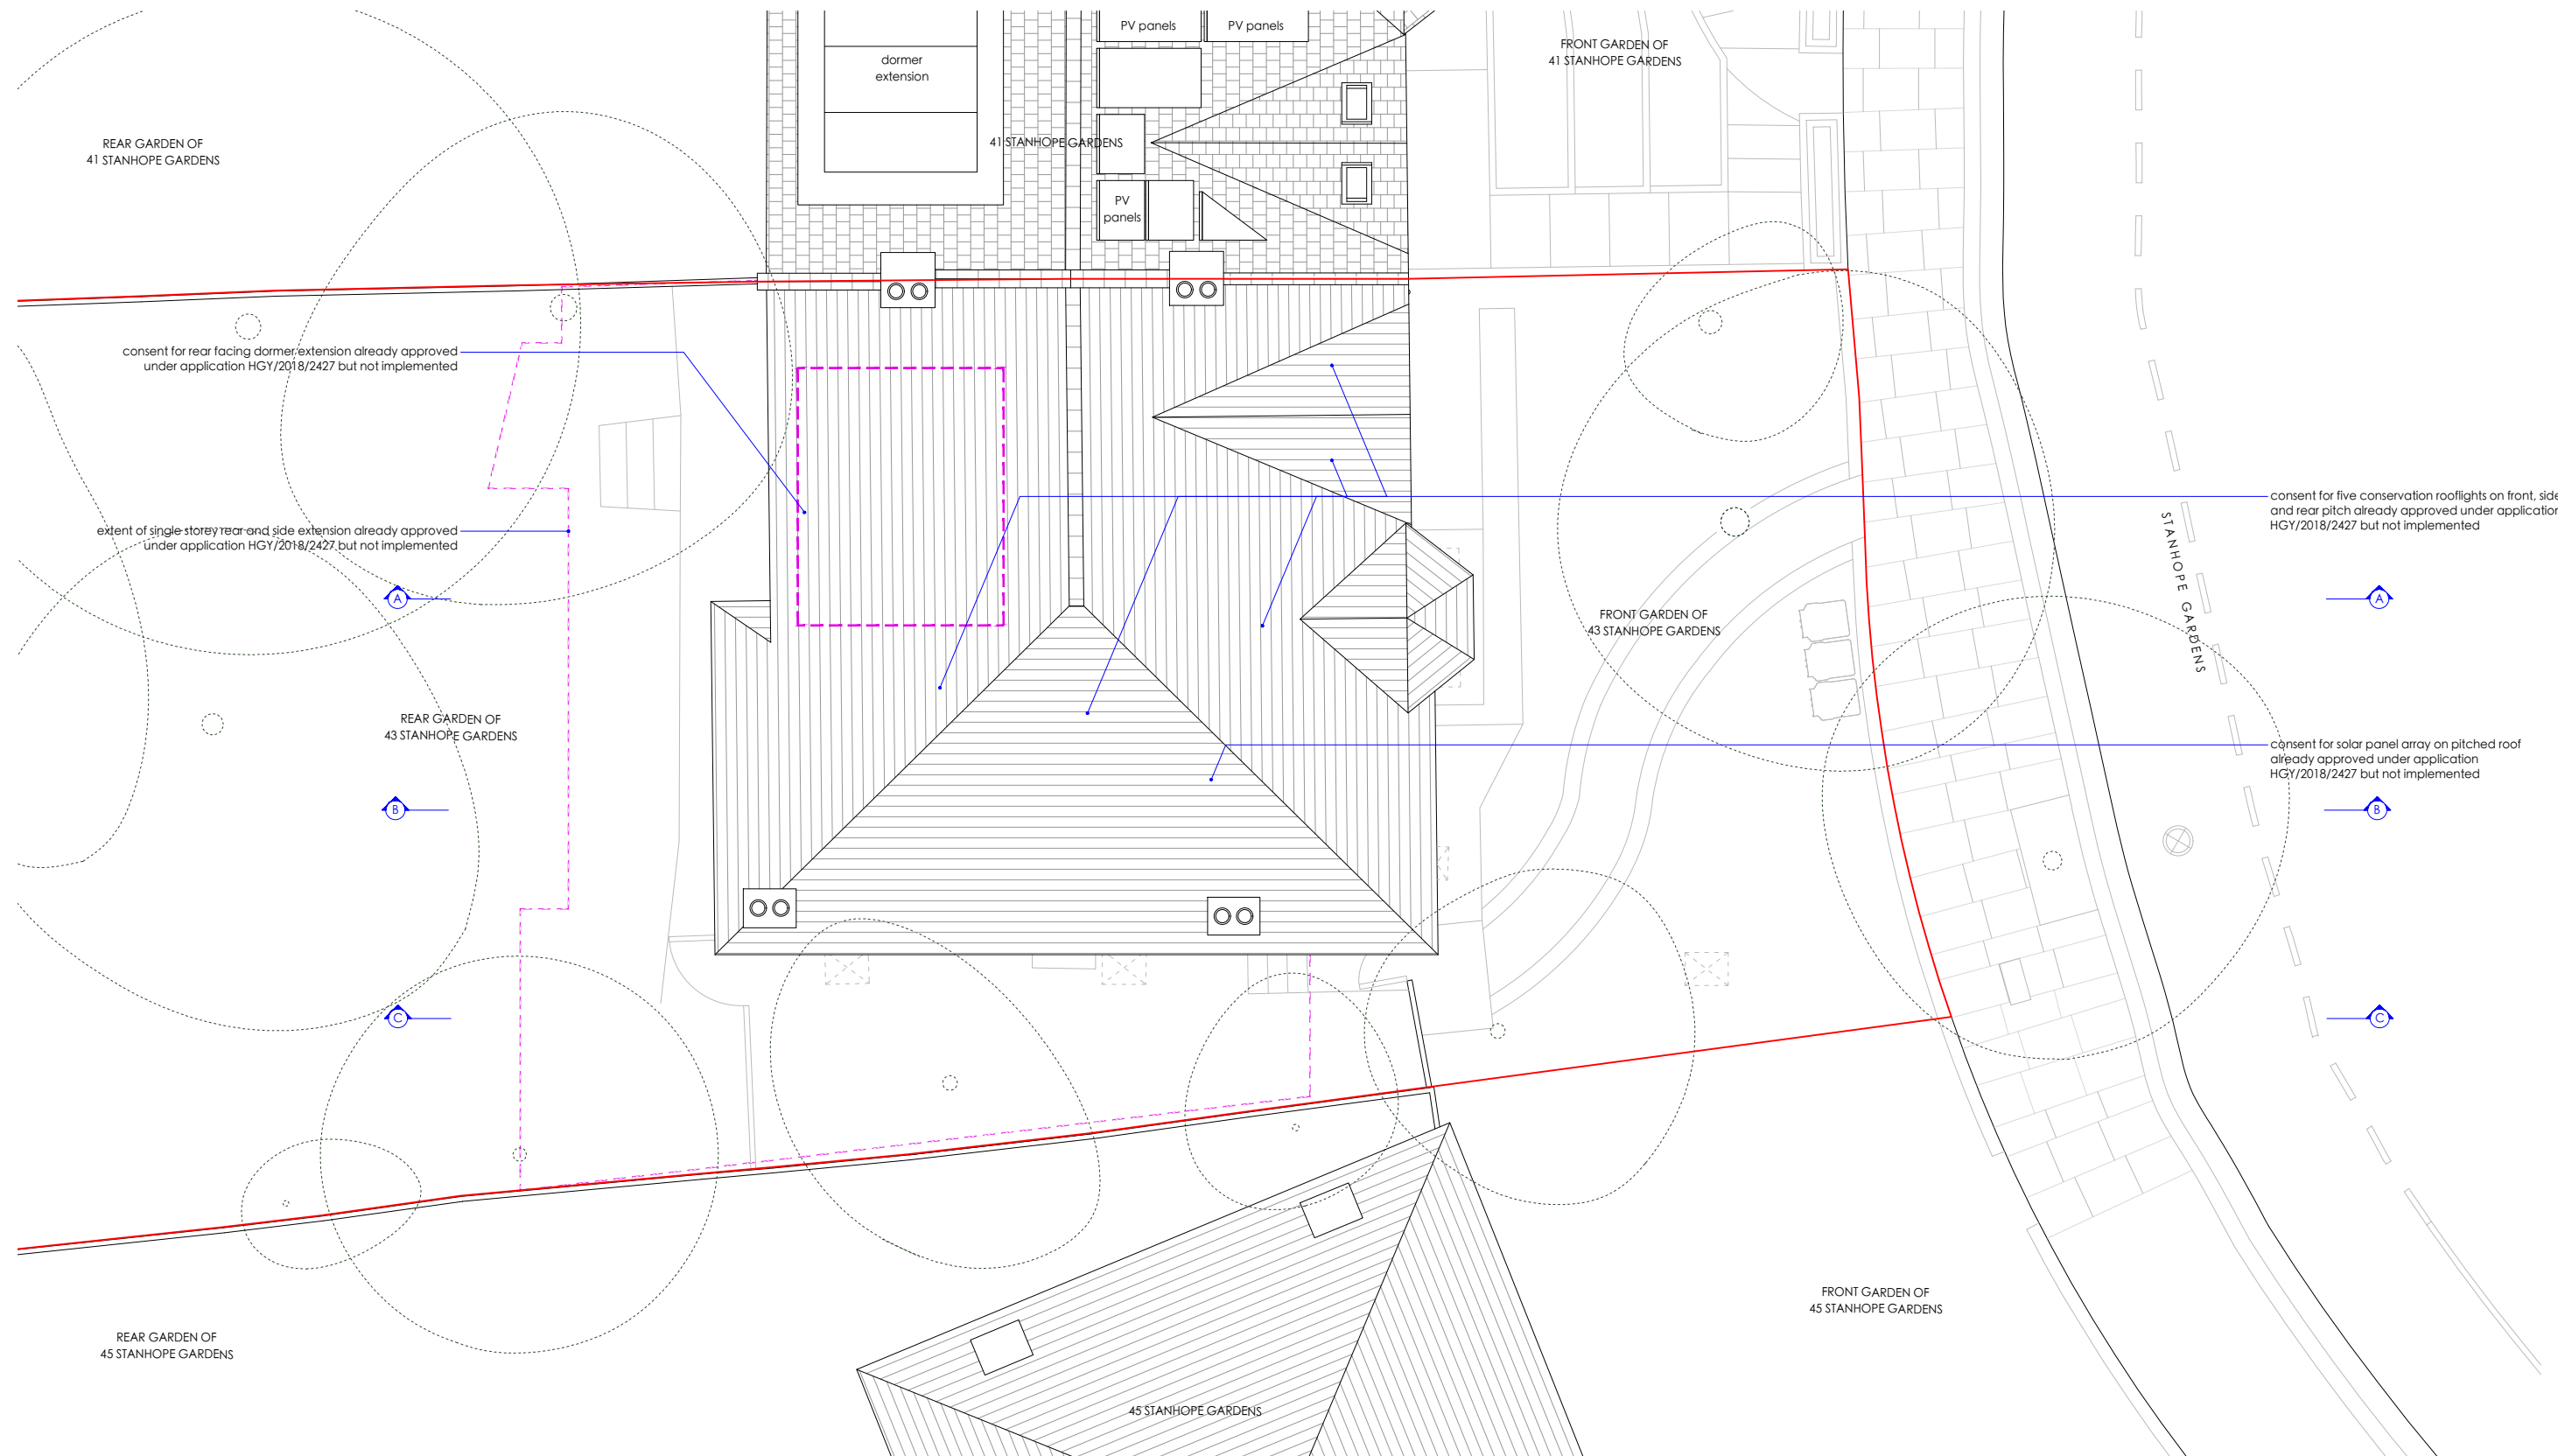

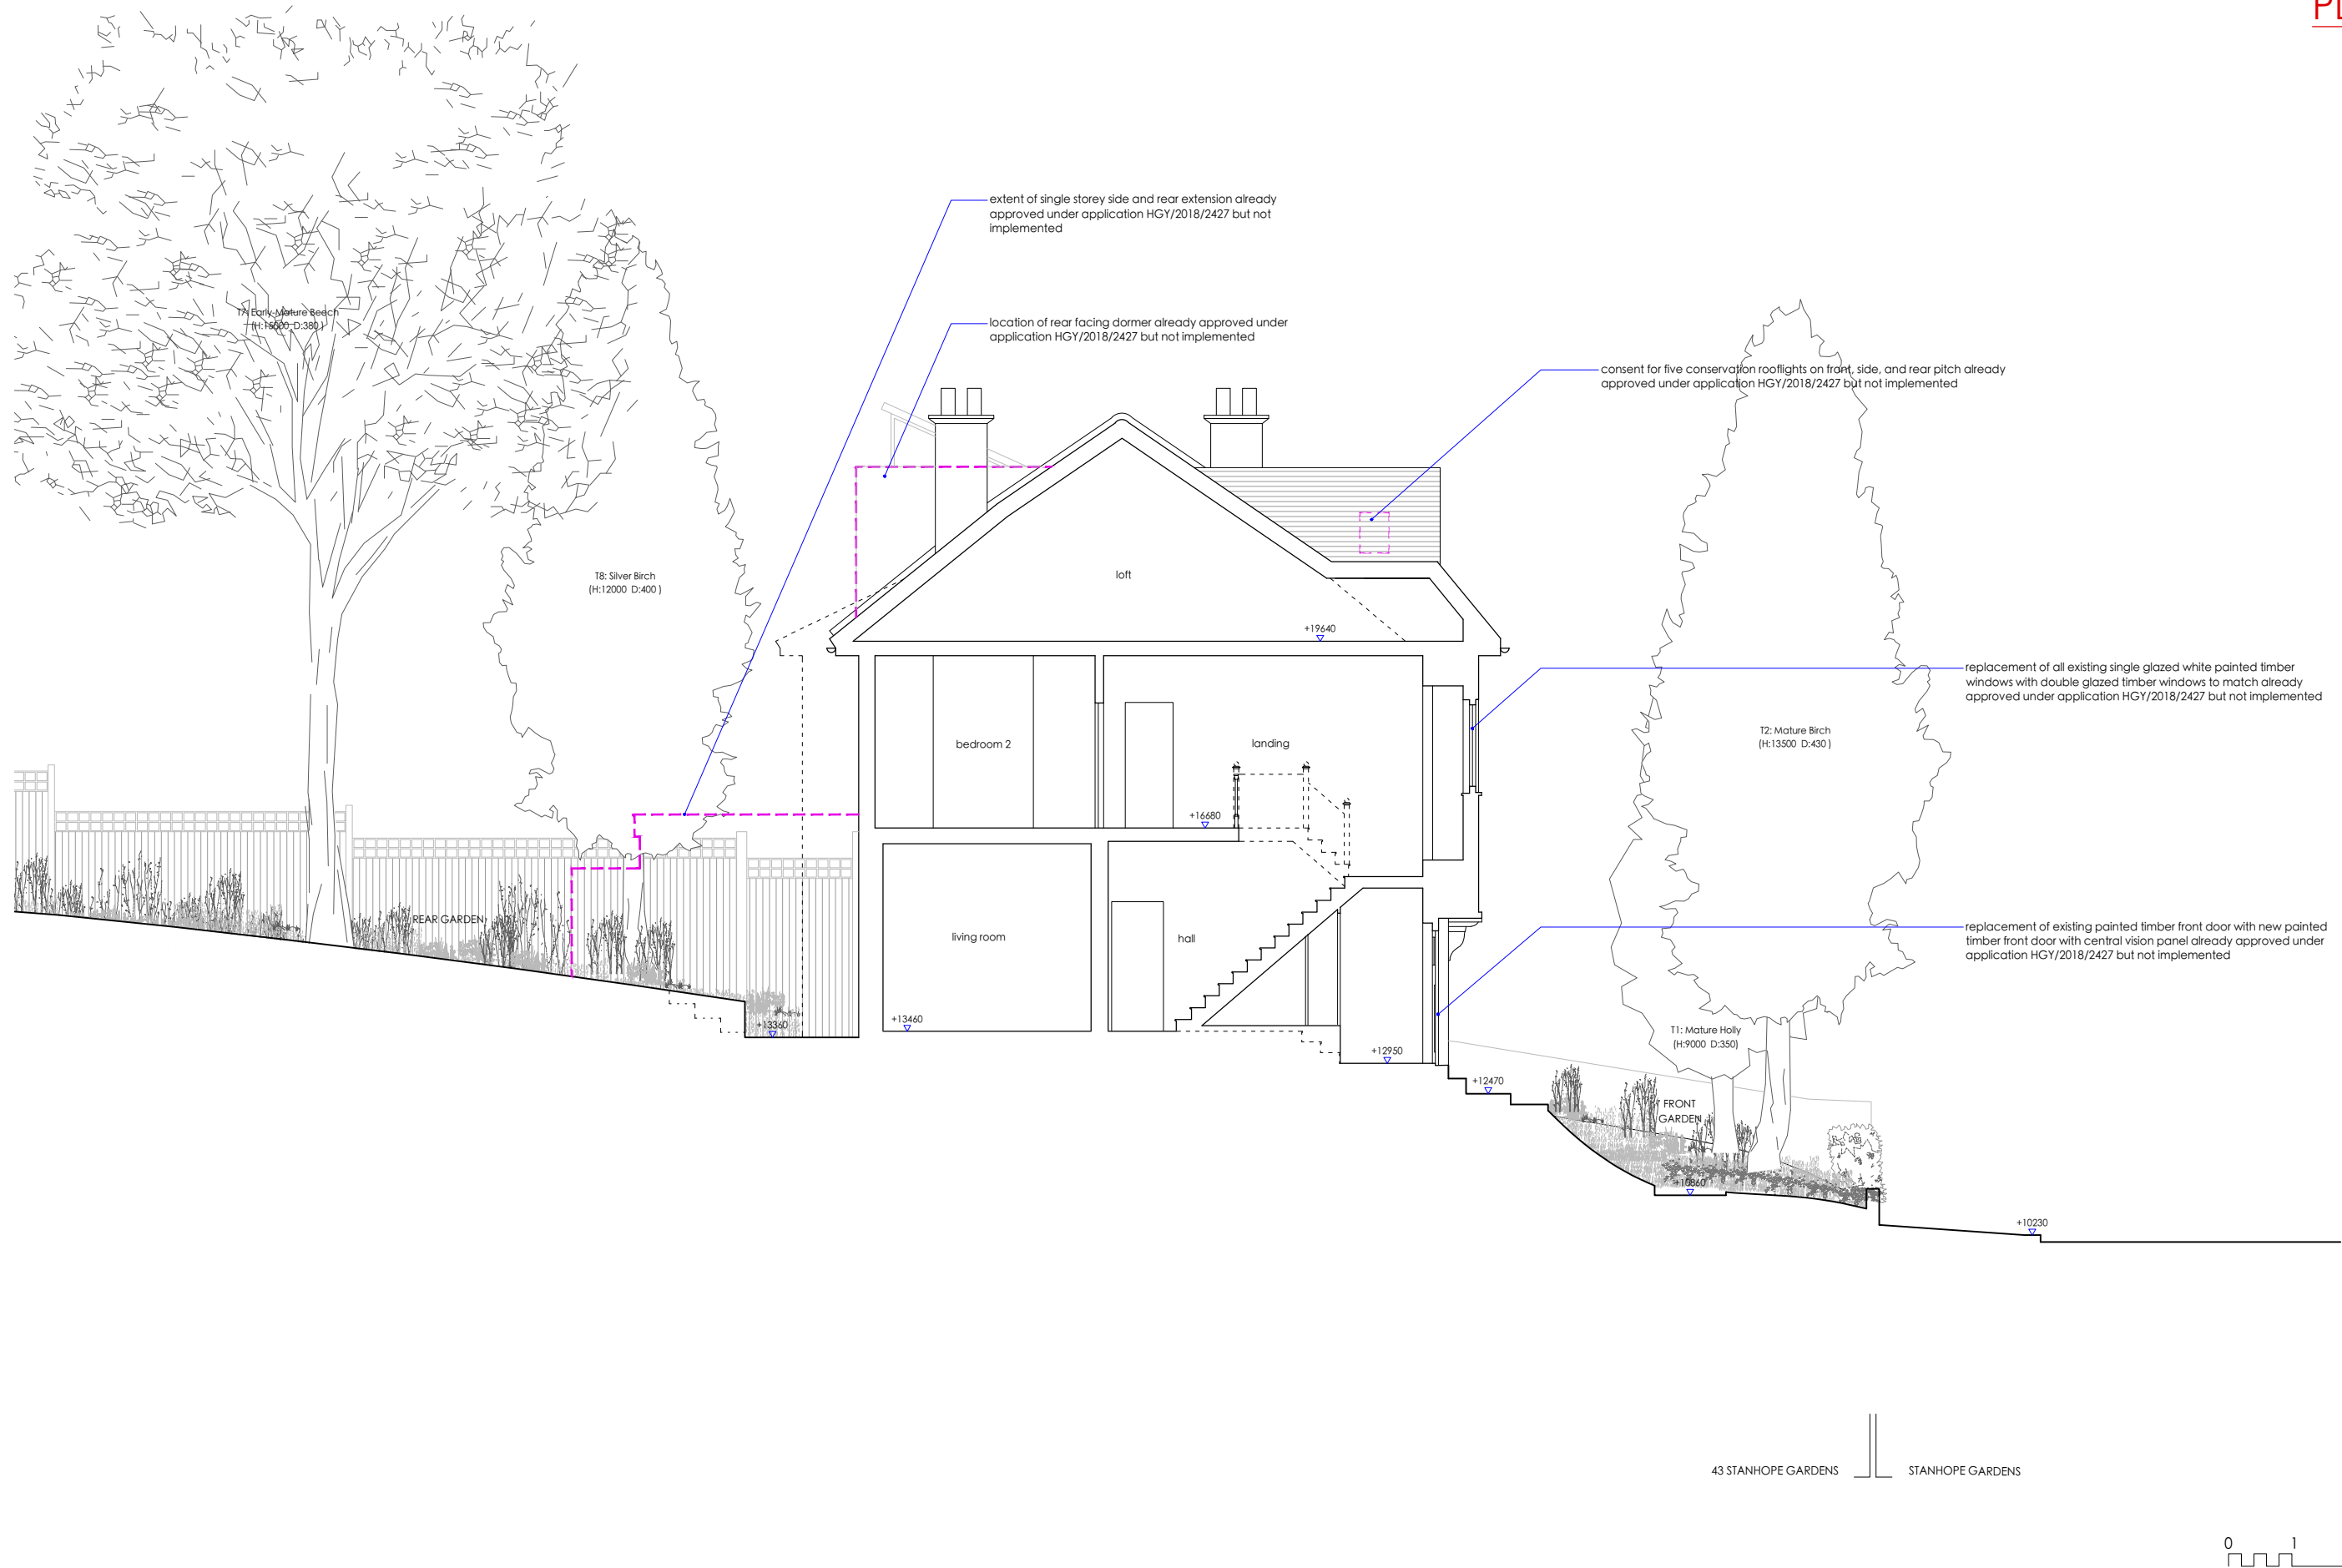


MICHAEL JONES ARCHITECTS
020 8948 1863 | 129 Kew Road, Richmond, TW9 2PN
www.mjarchitects.co.uk | studio@mjarchitects.co.uk

job title
43 Stanhope Gardens, Highgate, N6 5TT

client
Sophia Marinkov Jones and Gideon Simeloff

drawing title Existing Section AA	scale 1:100 at A3
drawing number 1423.01.03.Exg02.040	date Oct 2022
	drawn by AMP
	checked by AB

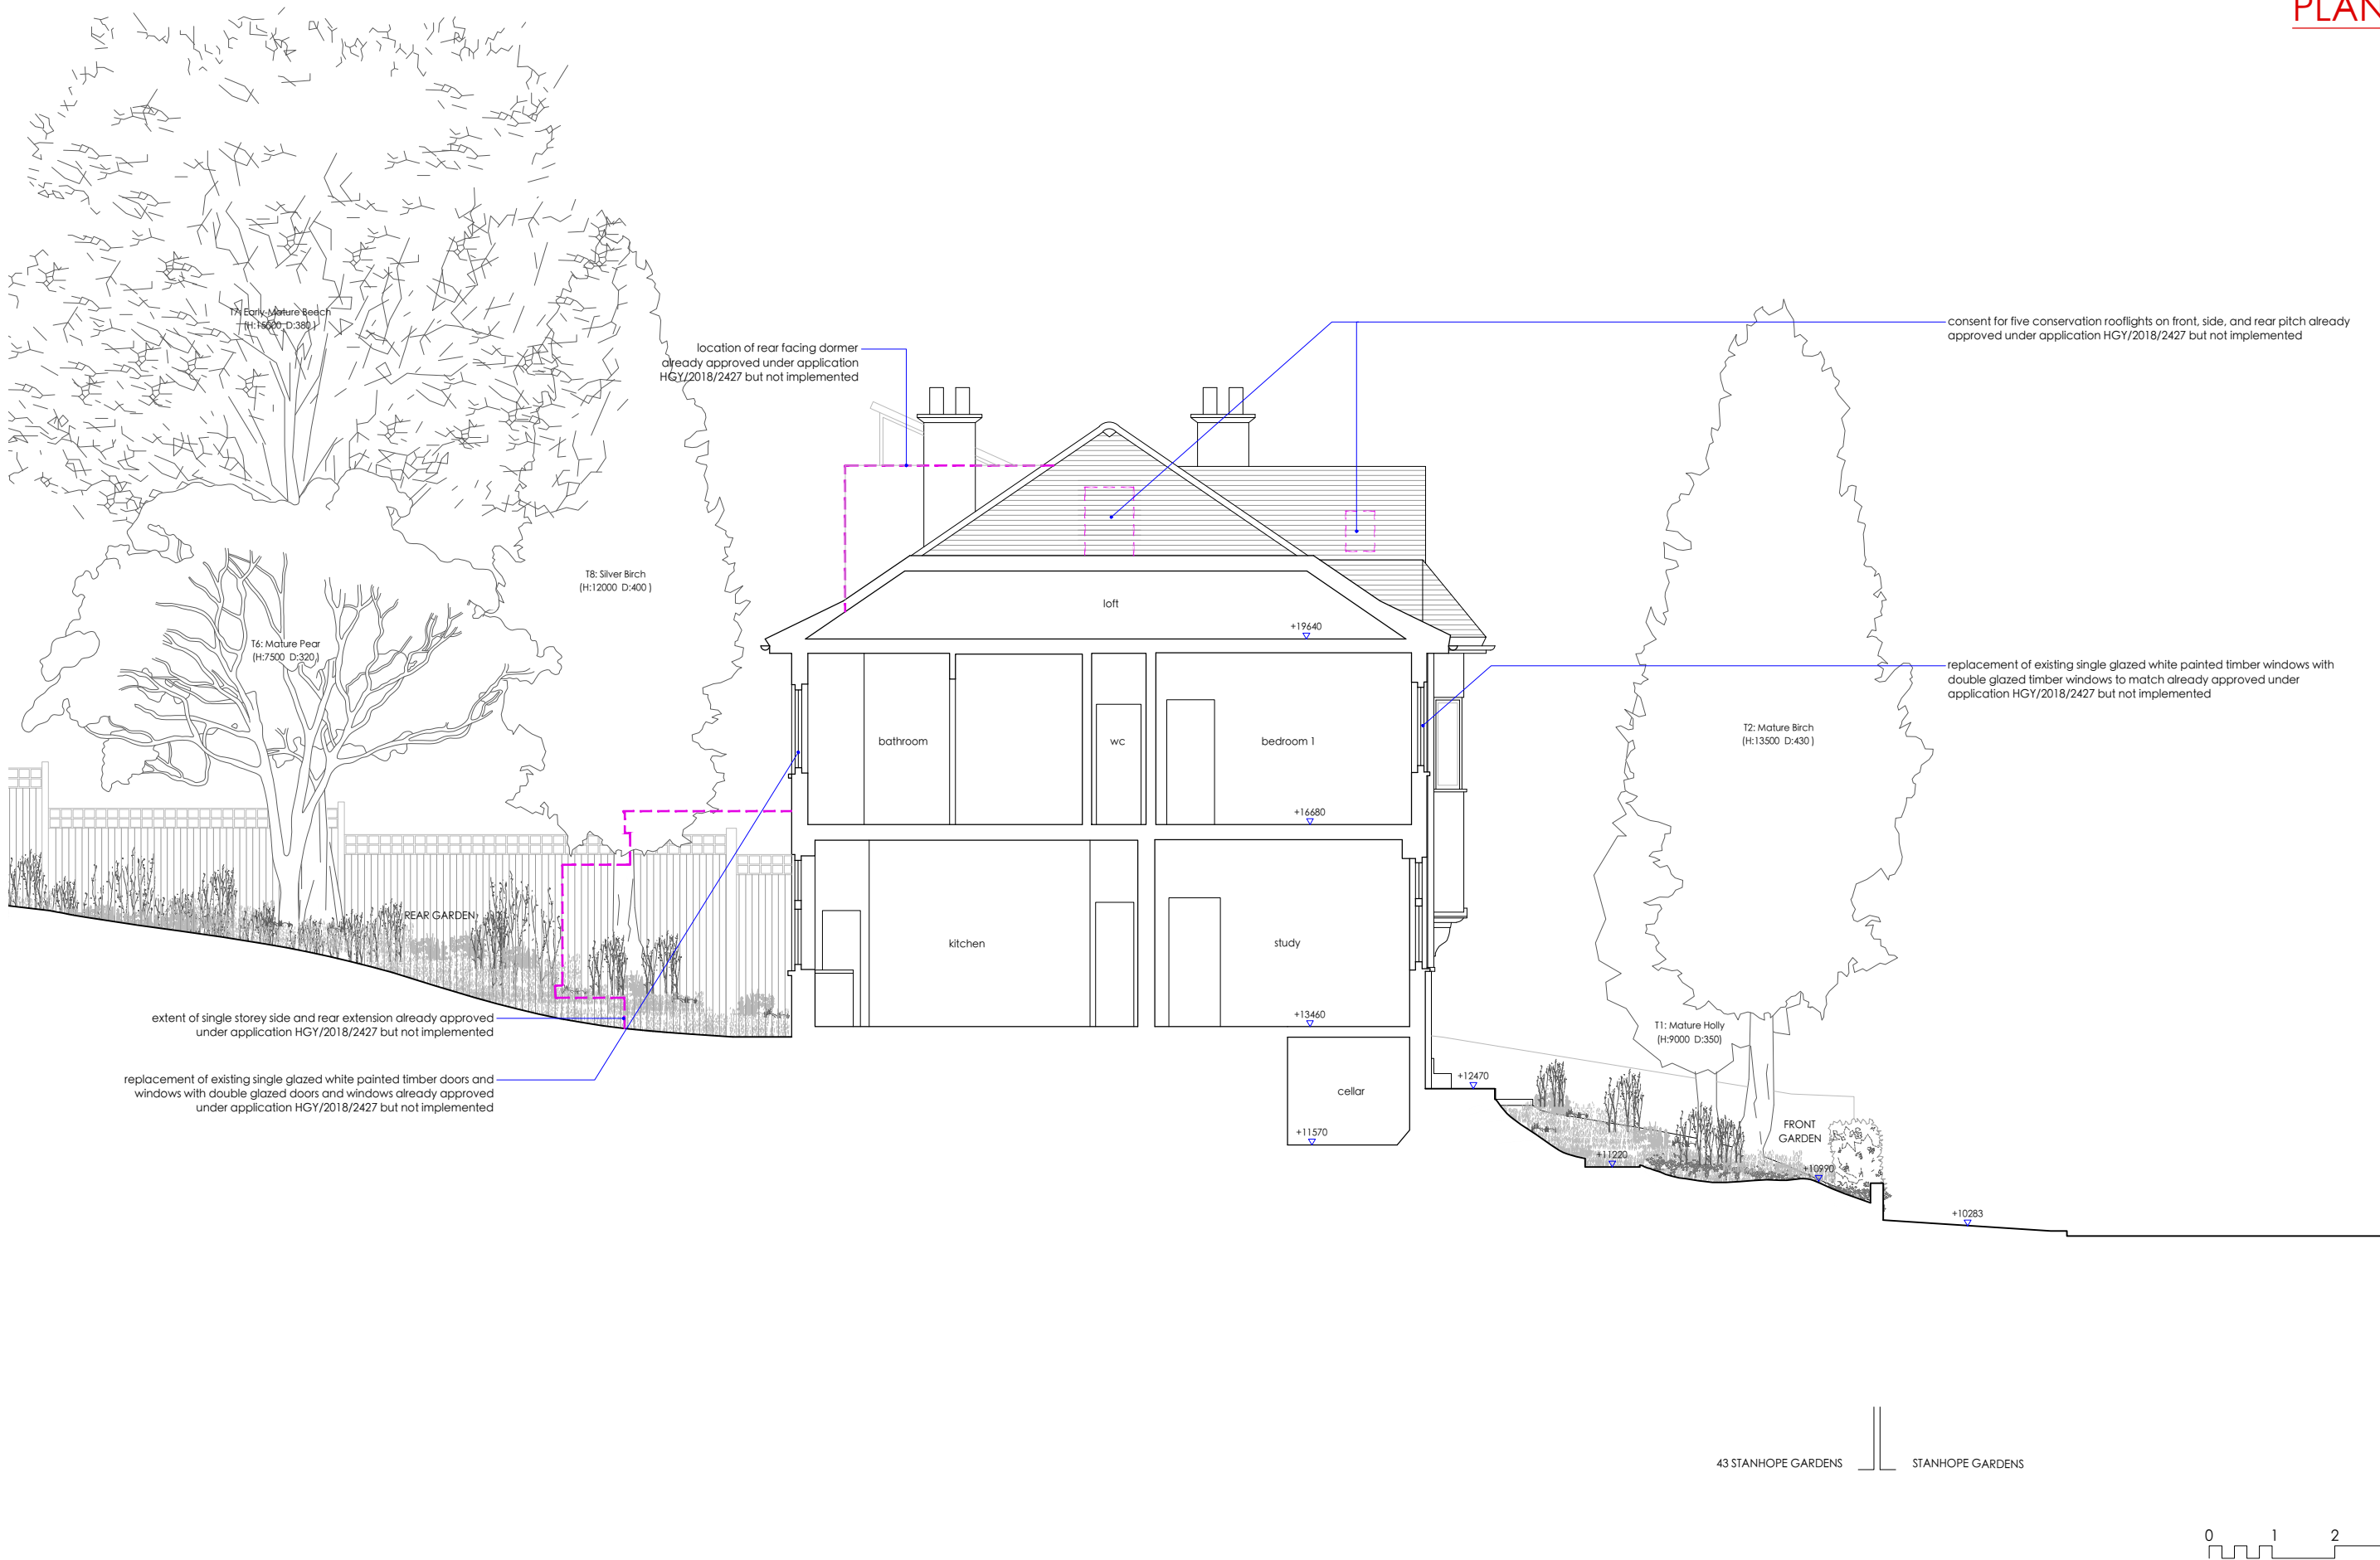

MICHAEL JONES ARCHITECTS
020 8948 1863 | 129 Kew Road, Richmond, TW9 2PN
www.mjarchitects.co.uk | studio@mjarchitects.co.uk

job title
43 Stanhope Gardens, Highgate, N6 5TT
client
Sophia Marinkov Jones and Gideon Simeloff

drawing title Existing Section BB	scale	1:100 at A3
	date	Oct 2022
drawing number 1423.01.03.Exg02.041	rev	drawn by AMP
	-	checked by AB



MICHAEL JONES ARCHITECTS
020 8948 1863 | 129 Kew Road, Richmond, TW9 2PN
www.mjarchitects.co.uk | studio@mjarchitects.co.uk

job title
43 Stanhope Gardens, Highgate, N6 5TT
client
Sophia Marinkov Jones and Gideon Simeloff

drawing title Existing Section CC	scale 1:100 at A3	date Oct 2022
drawing number 1423.01.03.Exg02.042	rev -	drawn by AMP
		checked by AB



45 STANHOPE GARDENS

43 STANHOPE GARDENS

43 STANHOPE GARDENS

41 STANHOPE GARDENS

0 1 2 4m

MICHAEL JONES ARCHITECTS

020 8948 1863 | 129 Kew Road, Richmond, TW9 2PN
www.mjarchitects.co.uk | studio@mjarchitects.co.uk

job title

43 Stanhope Gardens, Highgate, N6 5TT

client

Sophia Marinkov Jones and Gideon Simeloff

drawing title

Existing Street Elevation

drawing number


1423.01.03.Exg02.060


scale 1:100 at A3

date Oct 2022

rev drawn by AMP

checked by AB

 

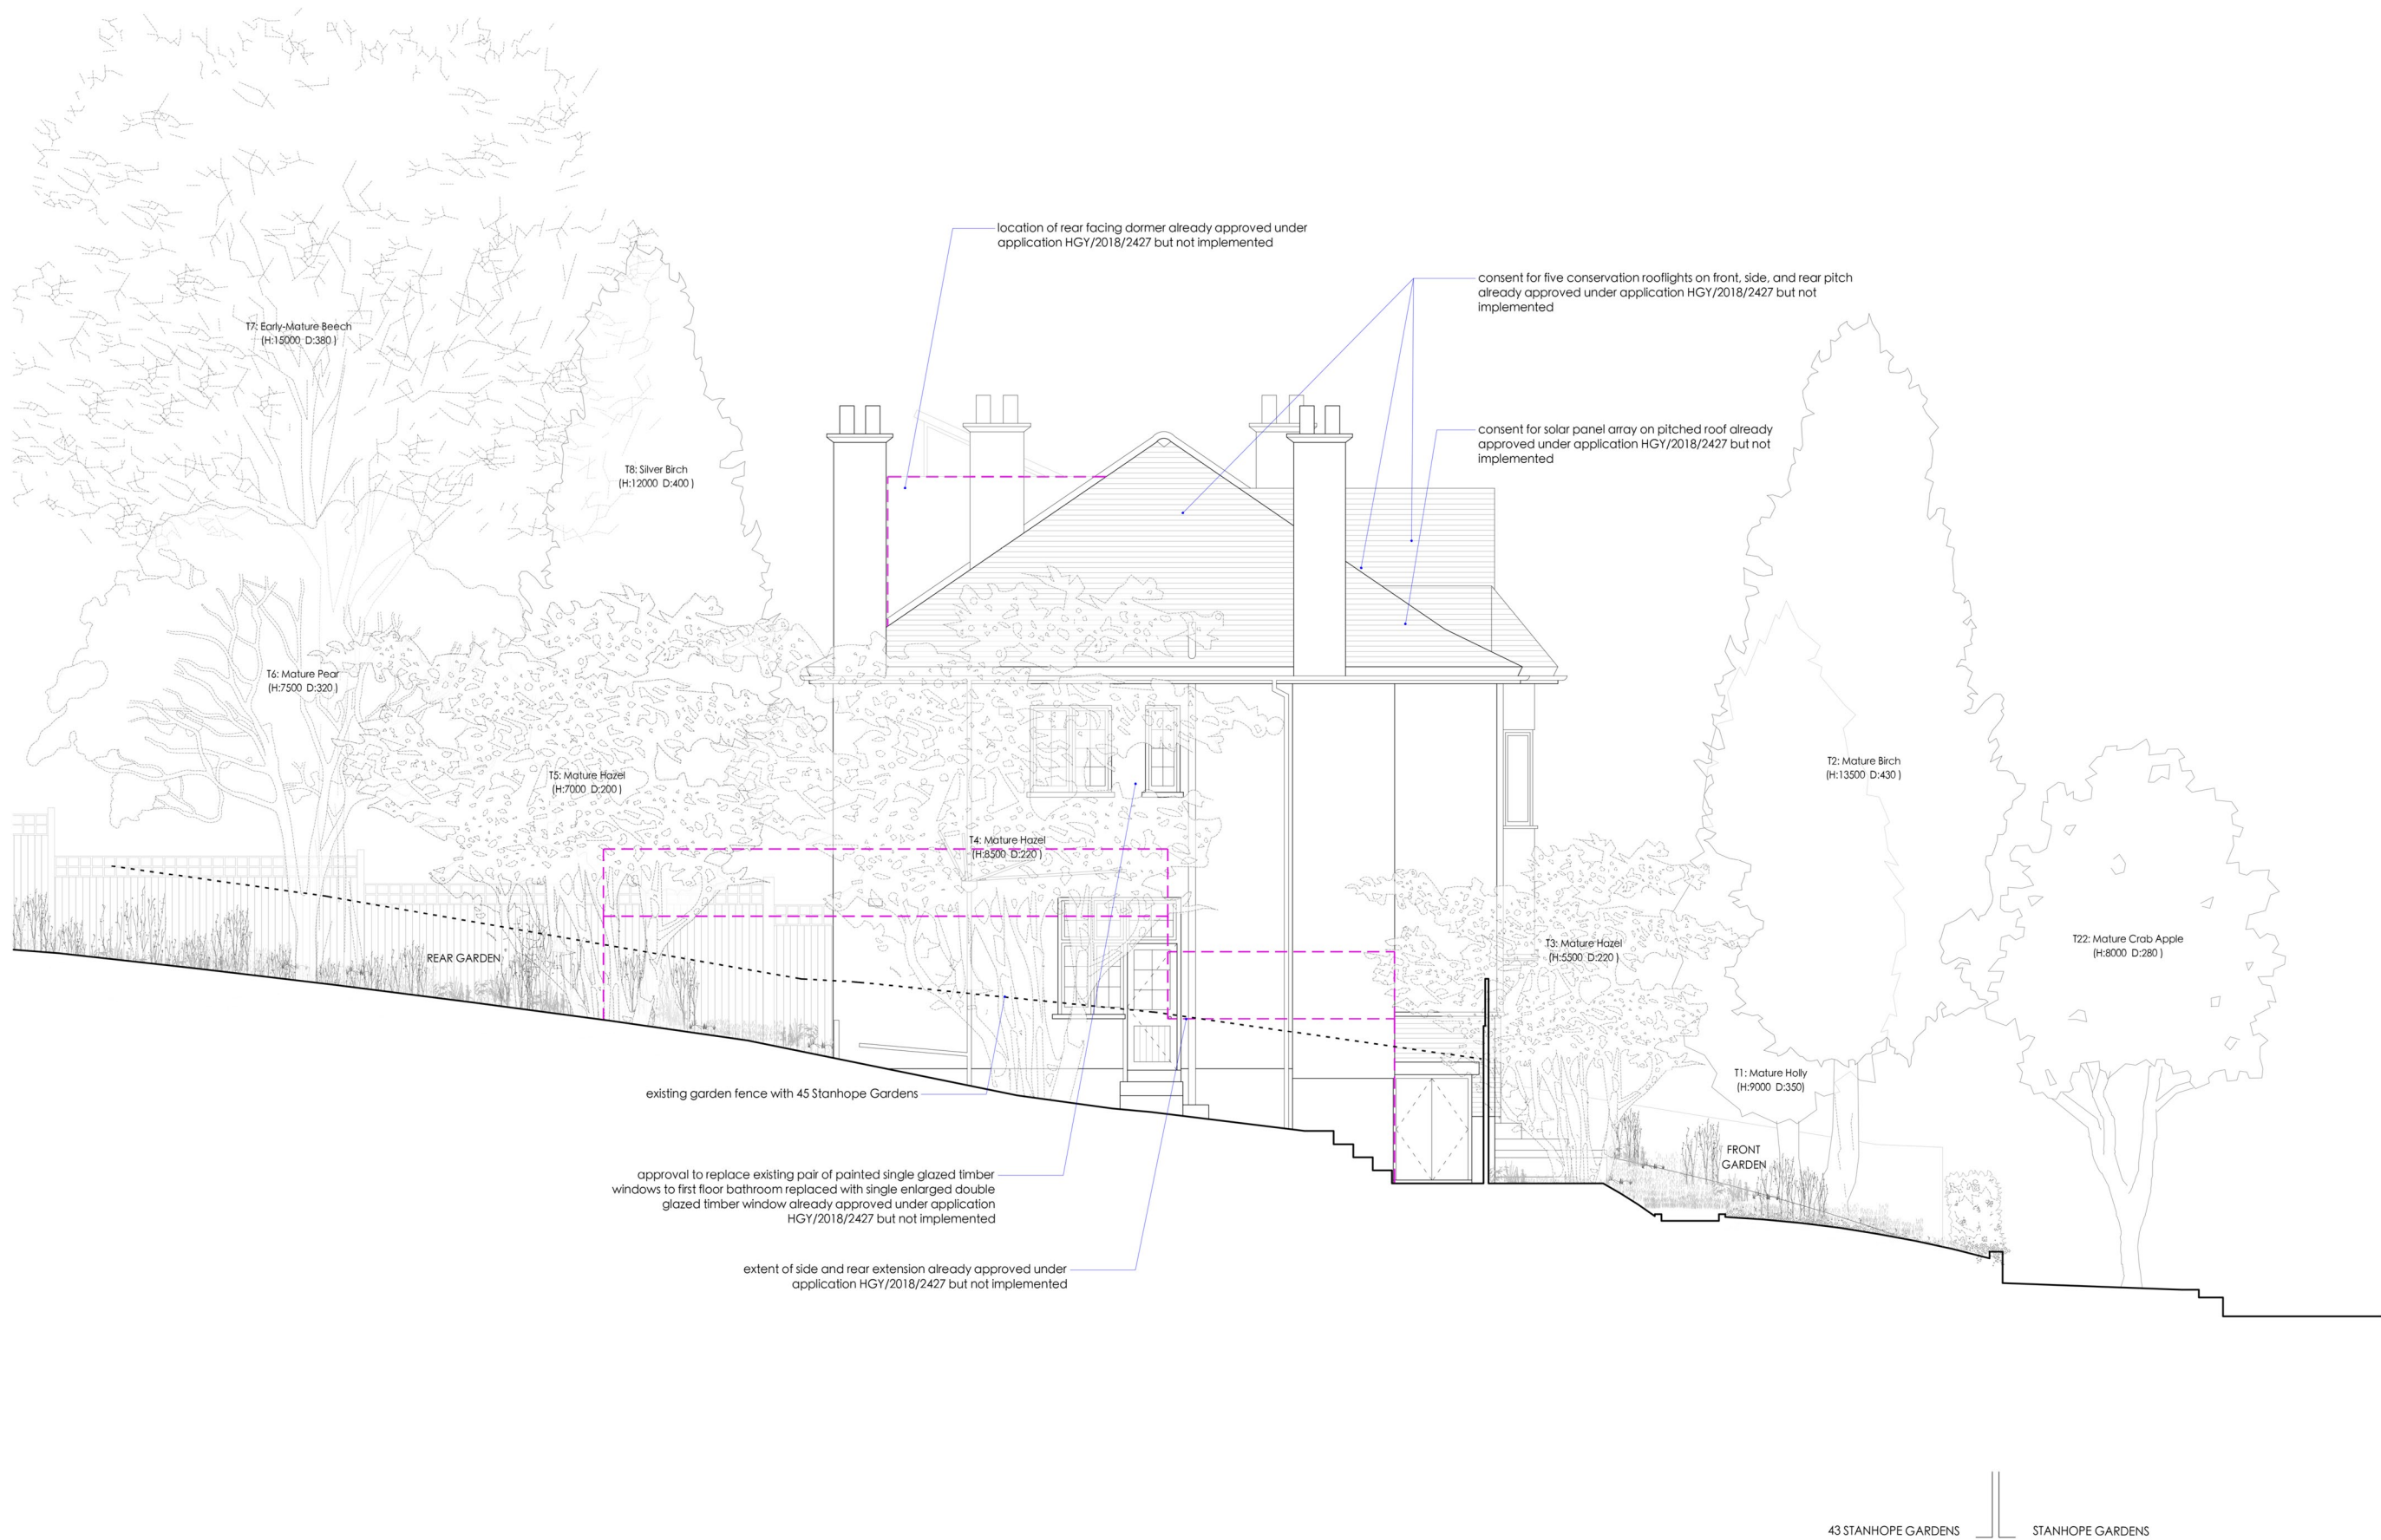


MICHAEL JONES ARCHITECTS
020 8948 1863 | 129 Kew Road, Richmond, TW9 2PN
www.mjarchitects.co.uk | studio@mjarchitects.co.uk

job title
43 Stanhope Gardens, Highgate, N6 5TT
client
Sophia Marinkov Jones and Gideon Simeloff

drawing title
Existing Side Elevation
drawing number
1423.01.03.Exg02.062

scale	1:100 at A3
date	Oct 2022
rev	drawn by AMP
—	checked by AB

 

MICHAEL JONES ARCHITECTS
020 8948 1863 | 129 Kew Road, Richmond, TW9 2PN
www.mjarchitects.co.uk | studio@mjarchitects.co.uk

job title
43 Stanhope Gardens, Highgate, N6 5TT

client
Sophia Marinkov Jones and Gideon Simeloff

drawing title
Existing Rear Elevation

drawing number
1423.01.03.Exg02.063

scale	1:100 at A3
date	Oct 2022
rev	drawn by AMP
—	checked by AB

