

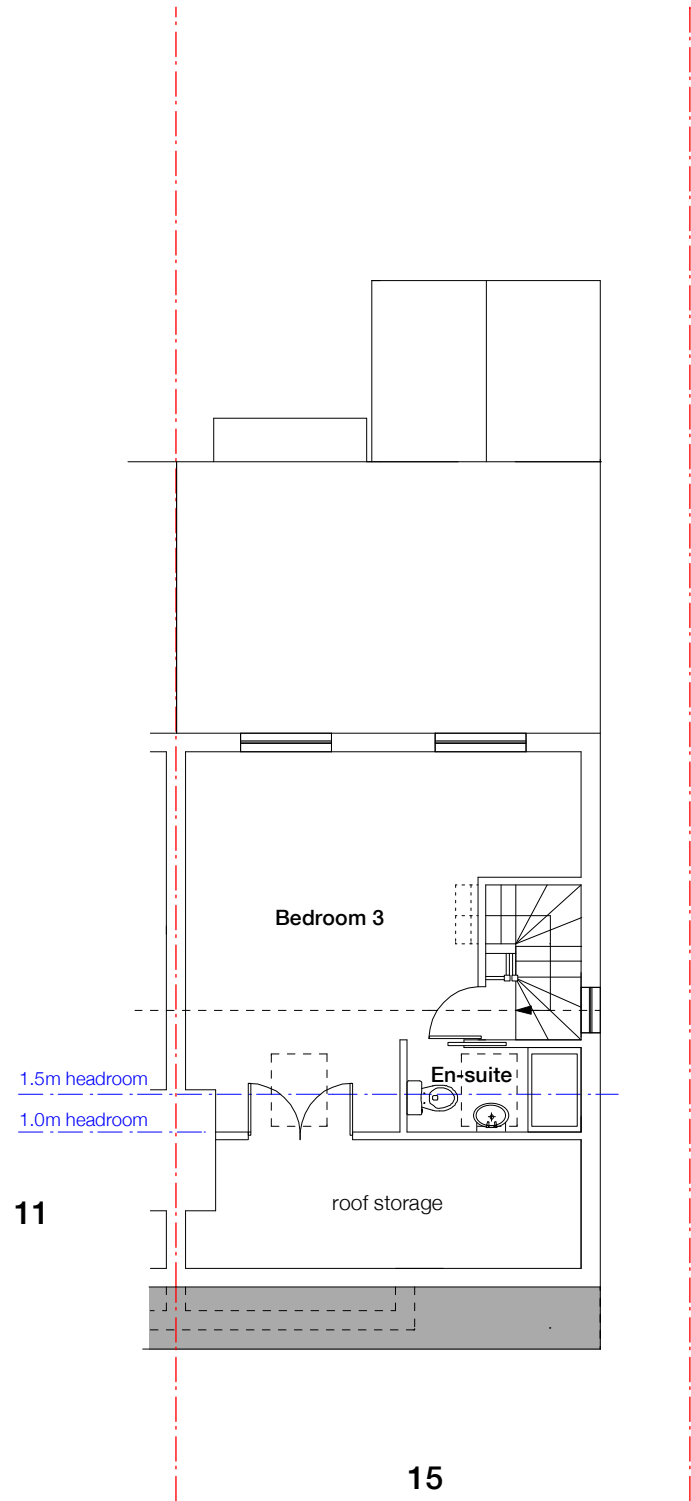


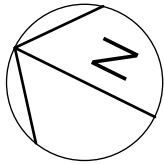

Proposed Loft Plan

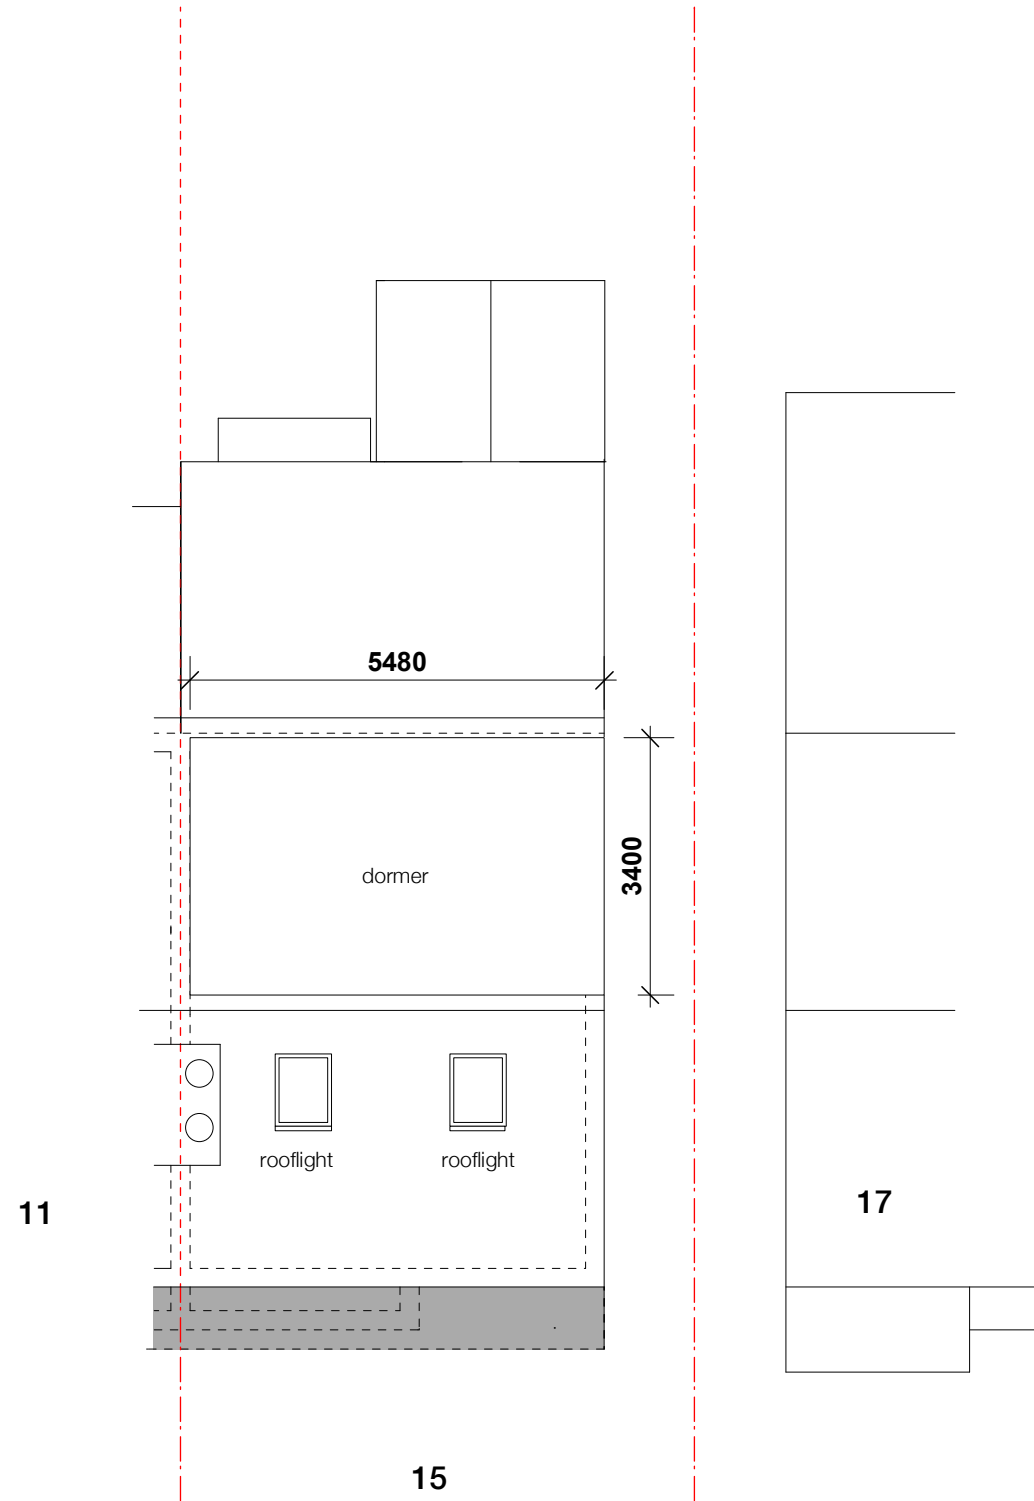

Proposed Roof Plan

Project 15 Coombe Road, London, N22 5LB		Notes Do not scale from this drawing.	Scale Bar  1:100@A3 Paper Size	Revision		Date	Title Proposed Loft Floor Plan & Roof Plans		DWG No	P004	
							Drawn By	Date November 2022	Scale	1:100	
							Project No	22888	Revision	Paper Size	A3