


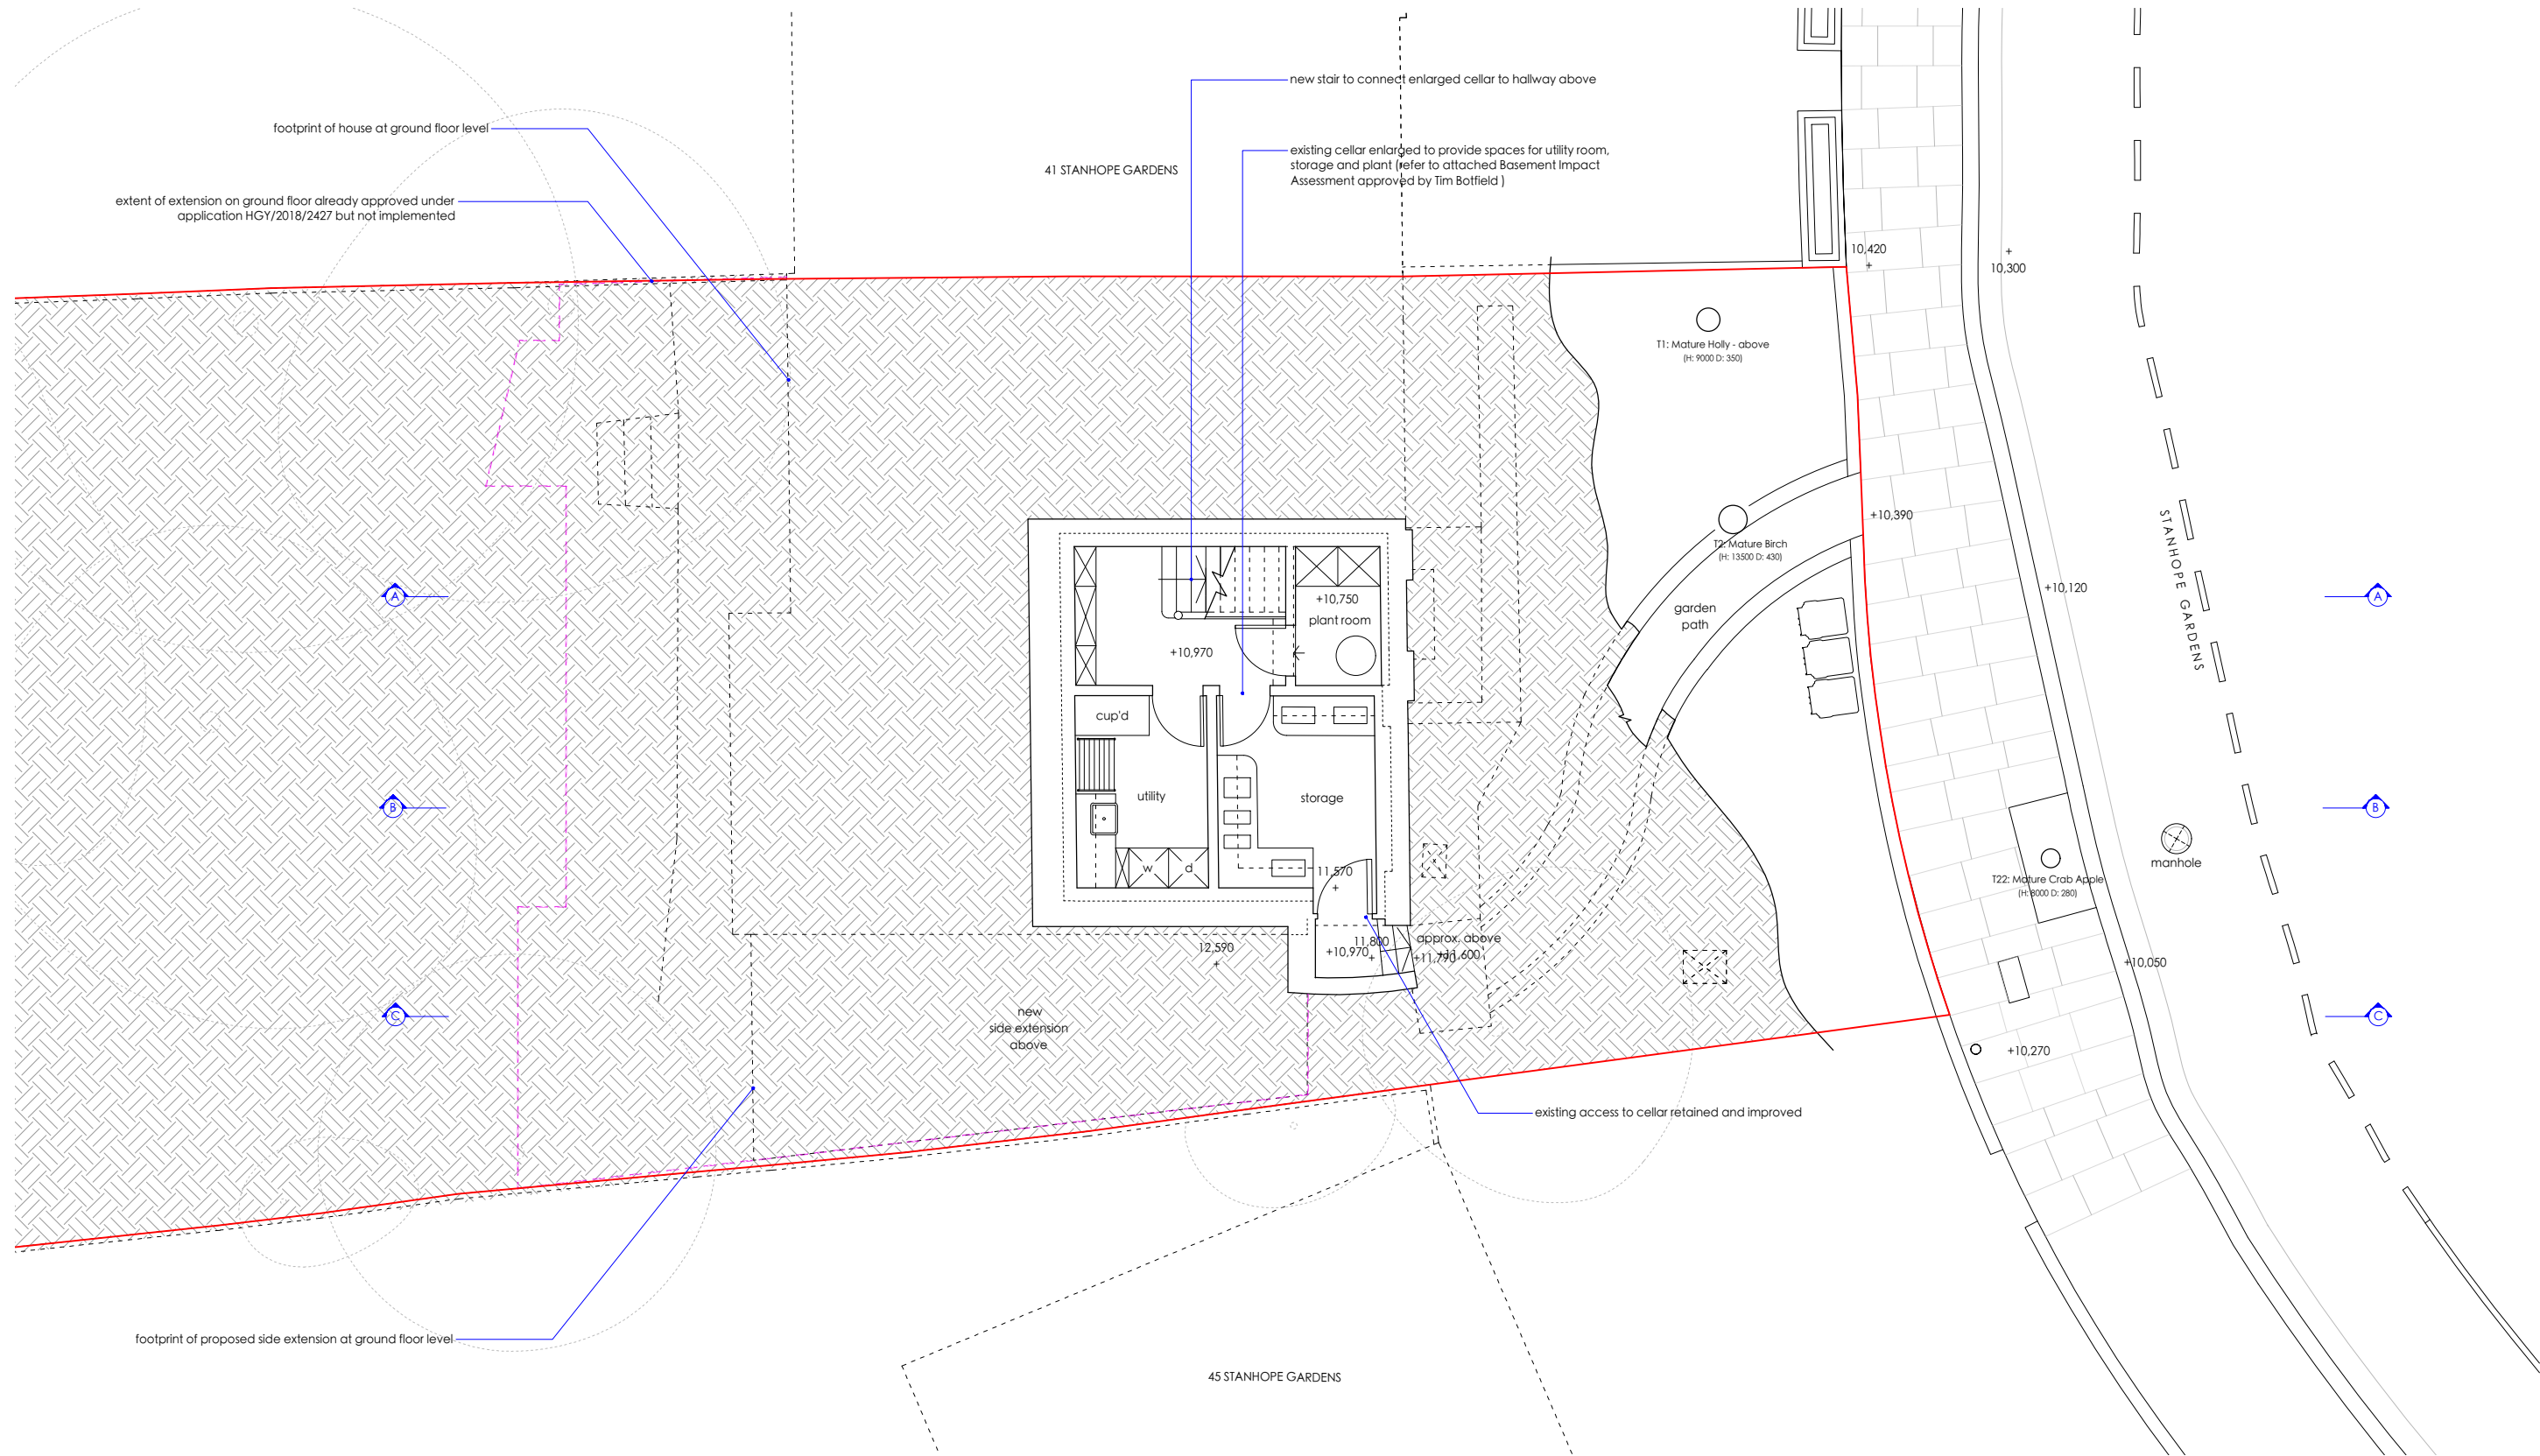

MICHAEL JONES ARCHITECTS
020 8948 1863 | 129 Kew Road, Richmond, TW9 2PN
www.mjarchitects.co.uk | studio@mjarchitects.co.uk

job title
43 Stanhope Gardens, Highgate, N6 5TT

client
Sophia Marinkov Jones and Gideon Simeloff

drawing title
Proposed Cellar Plan


drawing number
1423.03.03.Pl02.021


scale
1:100 at A3

date
Oct 2022

drawn by
AMP

checked by
AB


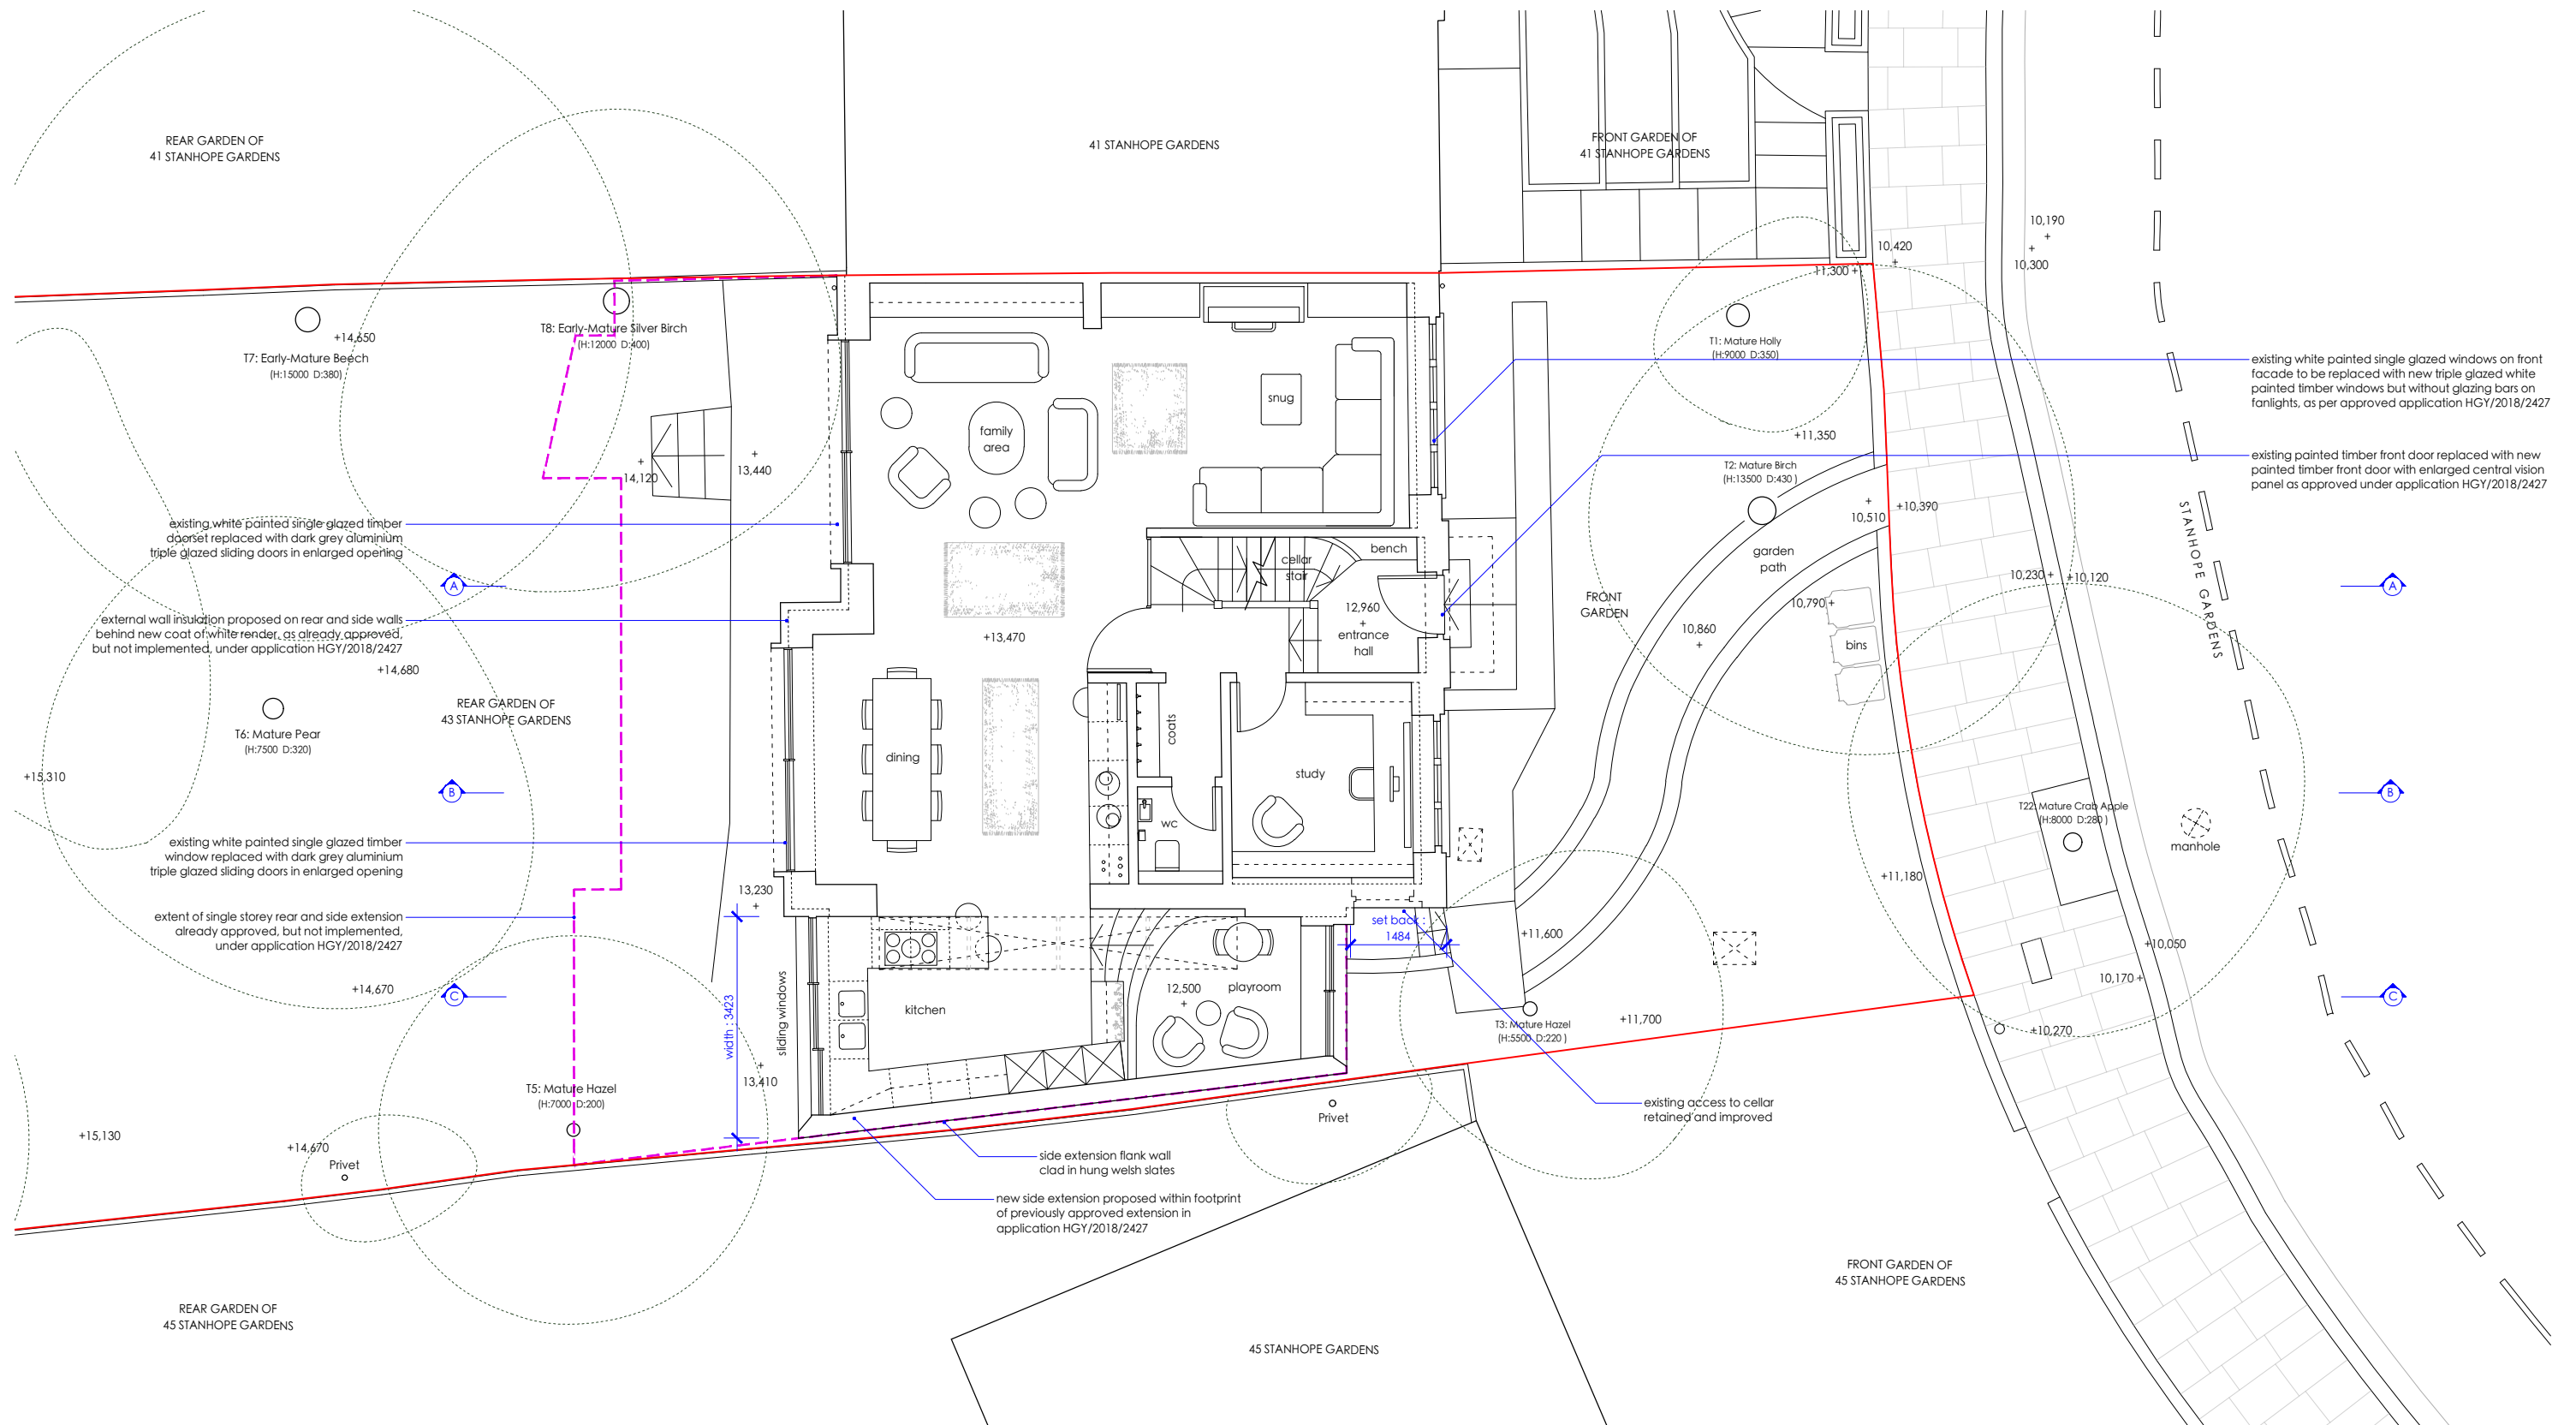


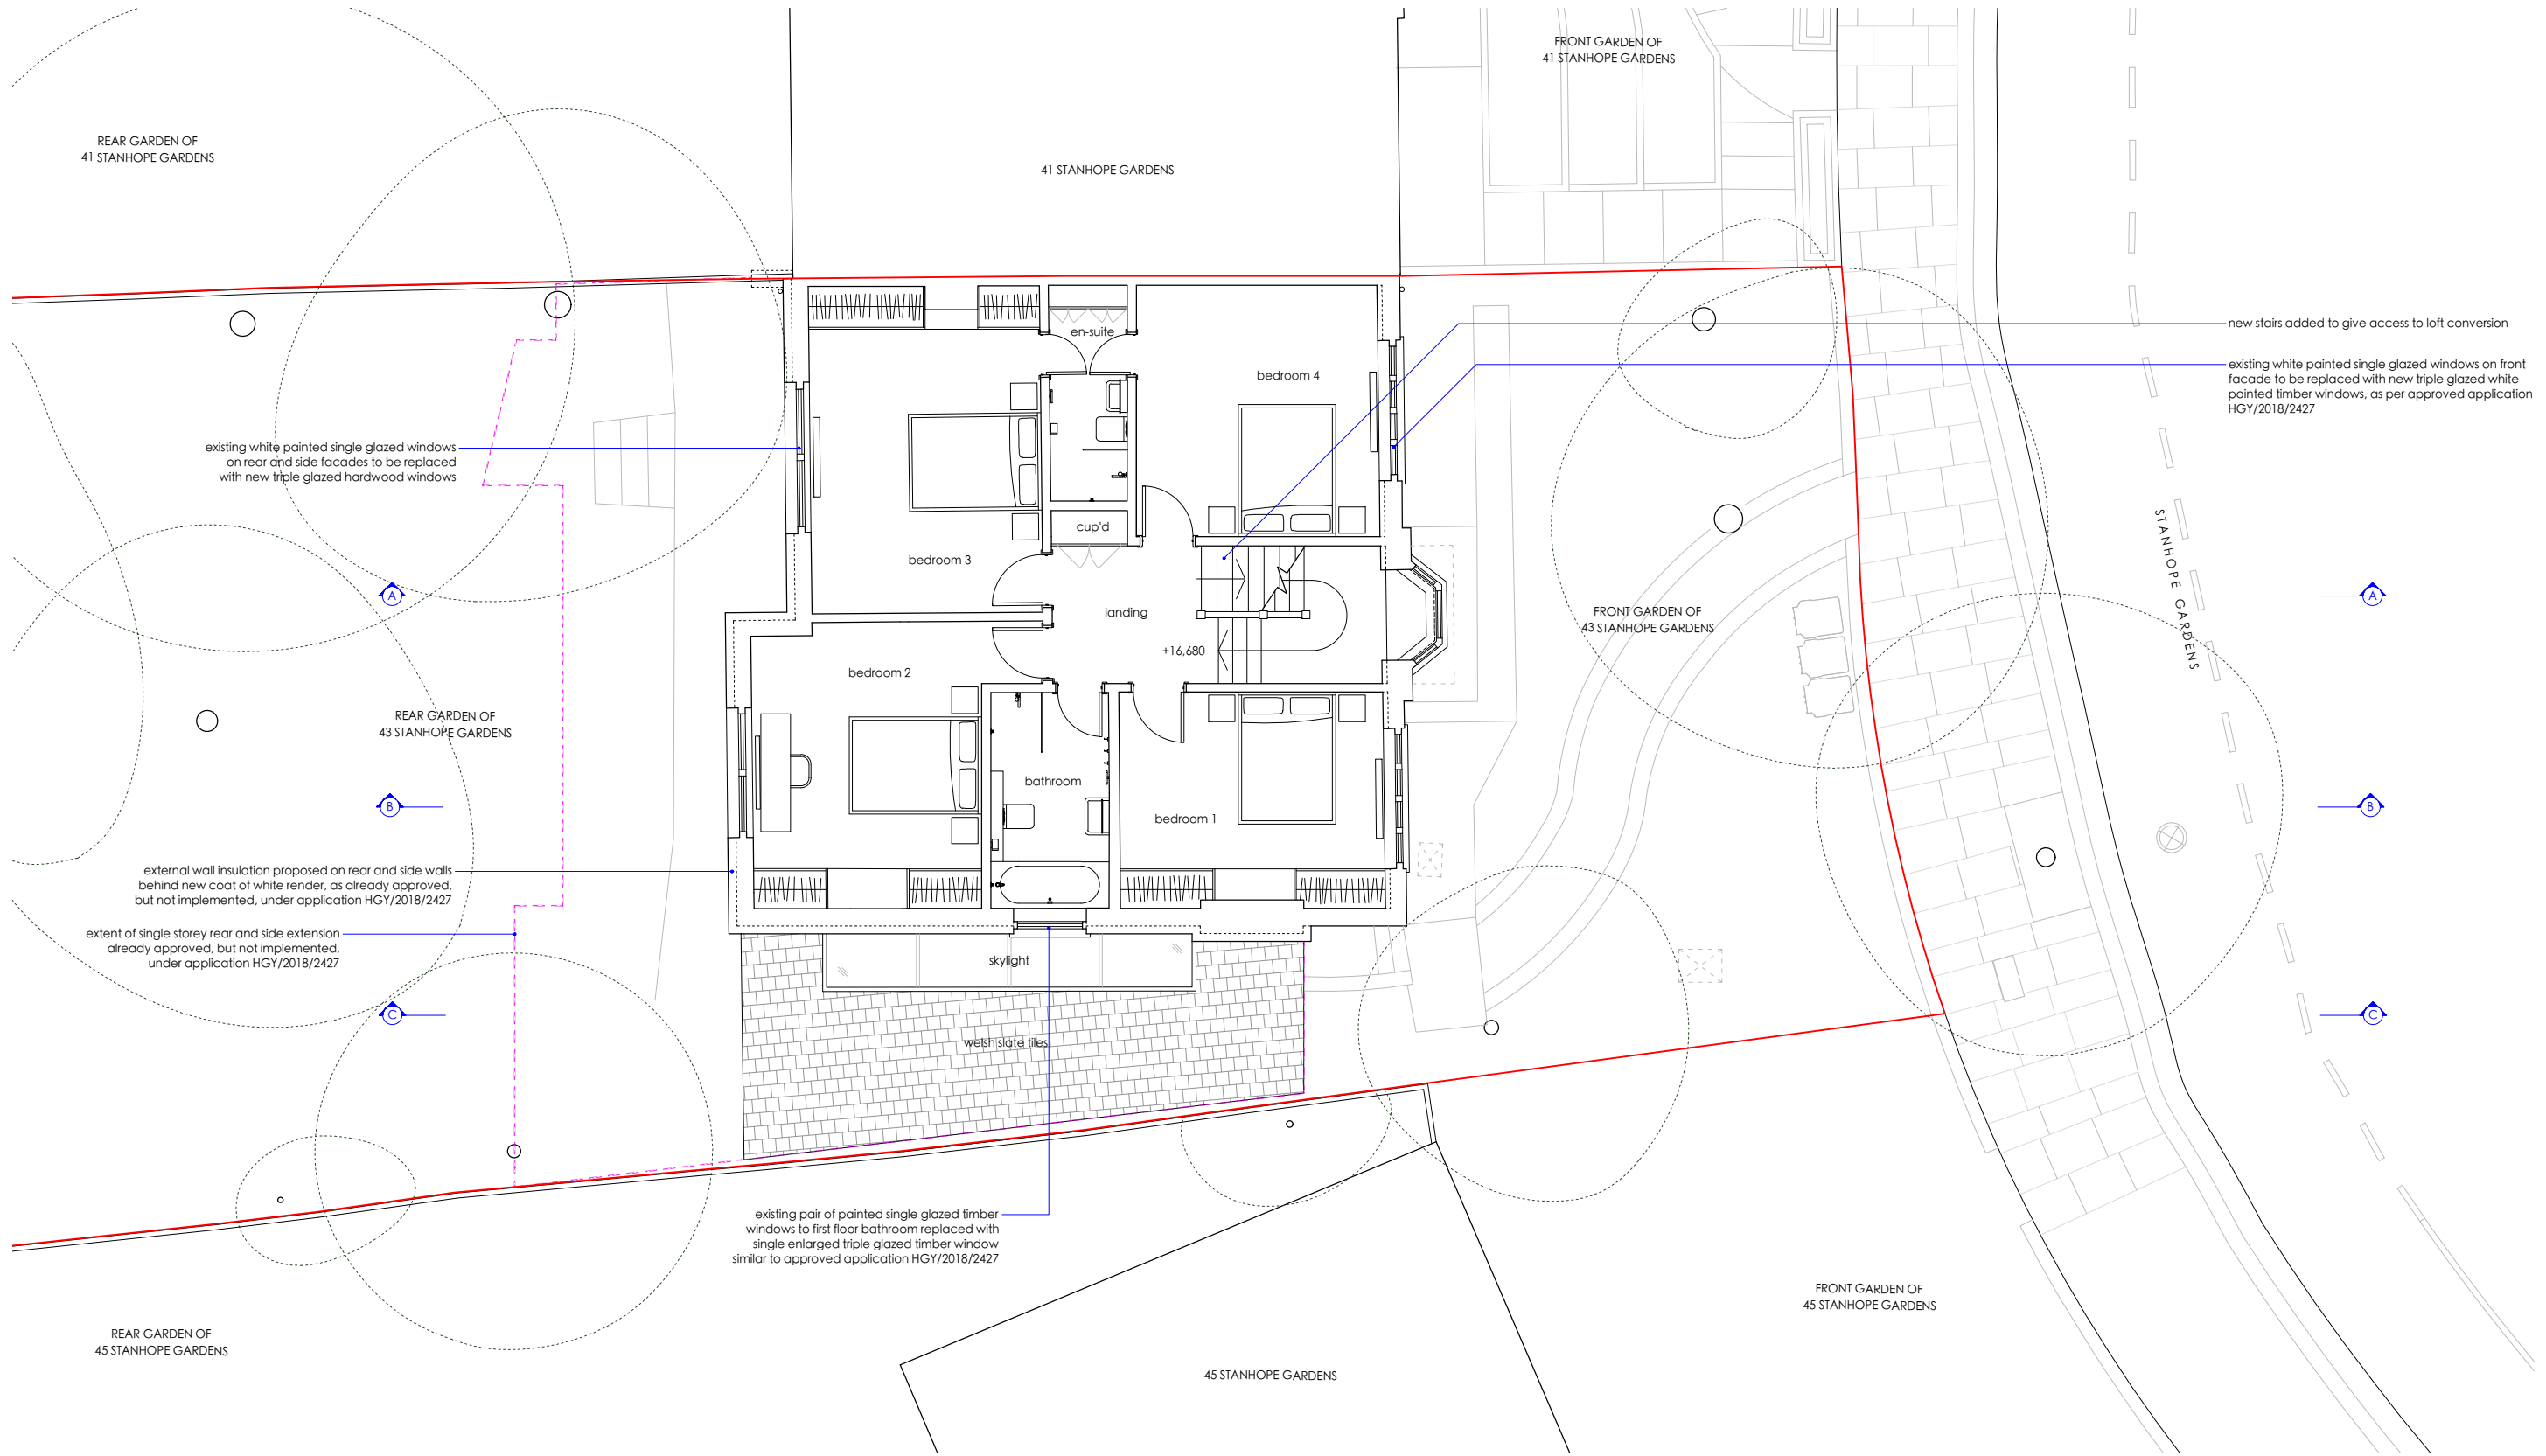

MICHAEL JONES ARCHITECTS
020 8948 1863 | 129 Kew Road, Richmond, TW9 2PN
www.mjarchitects.co.uk | studio@mjarchitects.co.uk

job title
43 Stanhope Gardens, Highgate, N6 5TT
client
Sophia Marinkov Jones and Gideon Simeloff

drawing title		scale	1:100 at A3
Proposed First Floor Plan		date	Oct 2022
drawing number	rev	drawn by	AMP
1423.03.03.Pl02.023	-	checked by	AB

 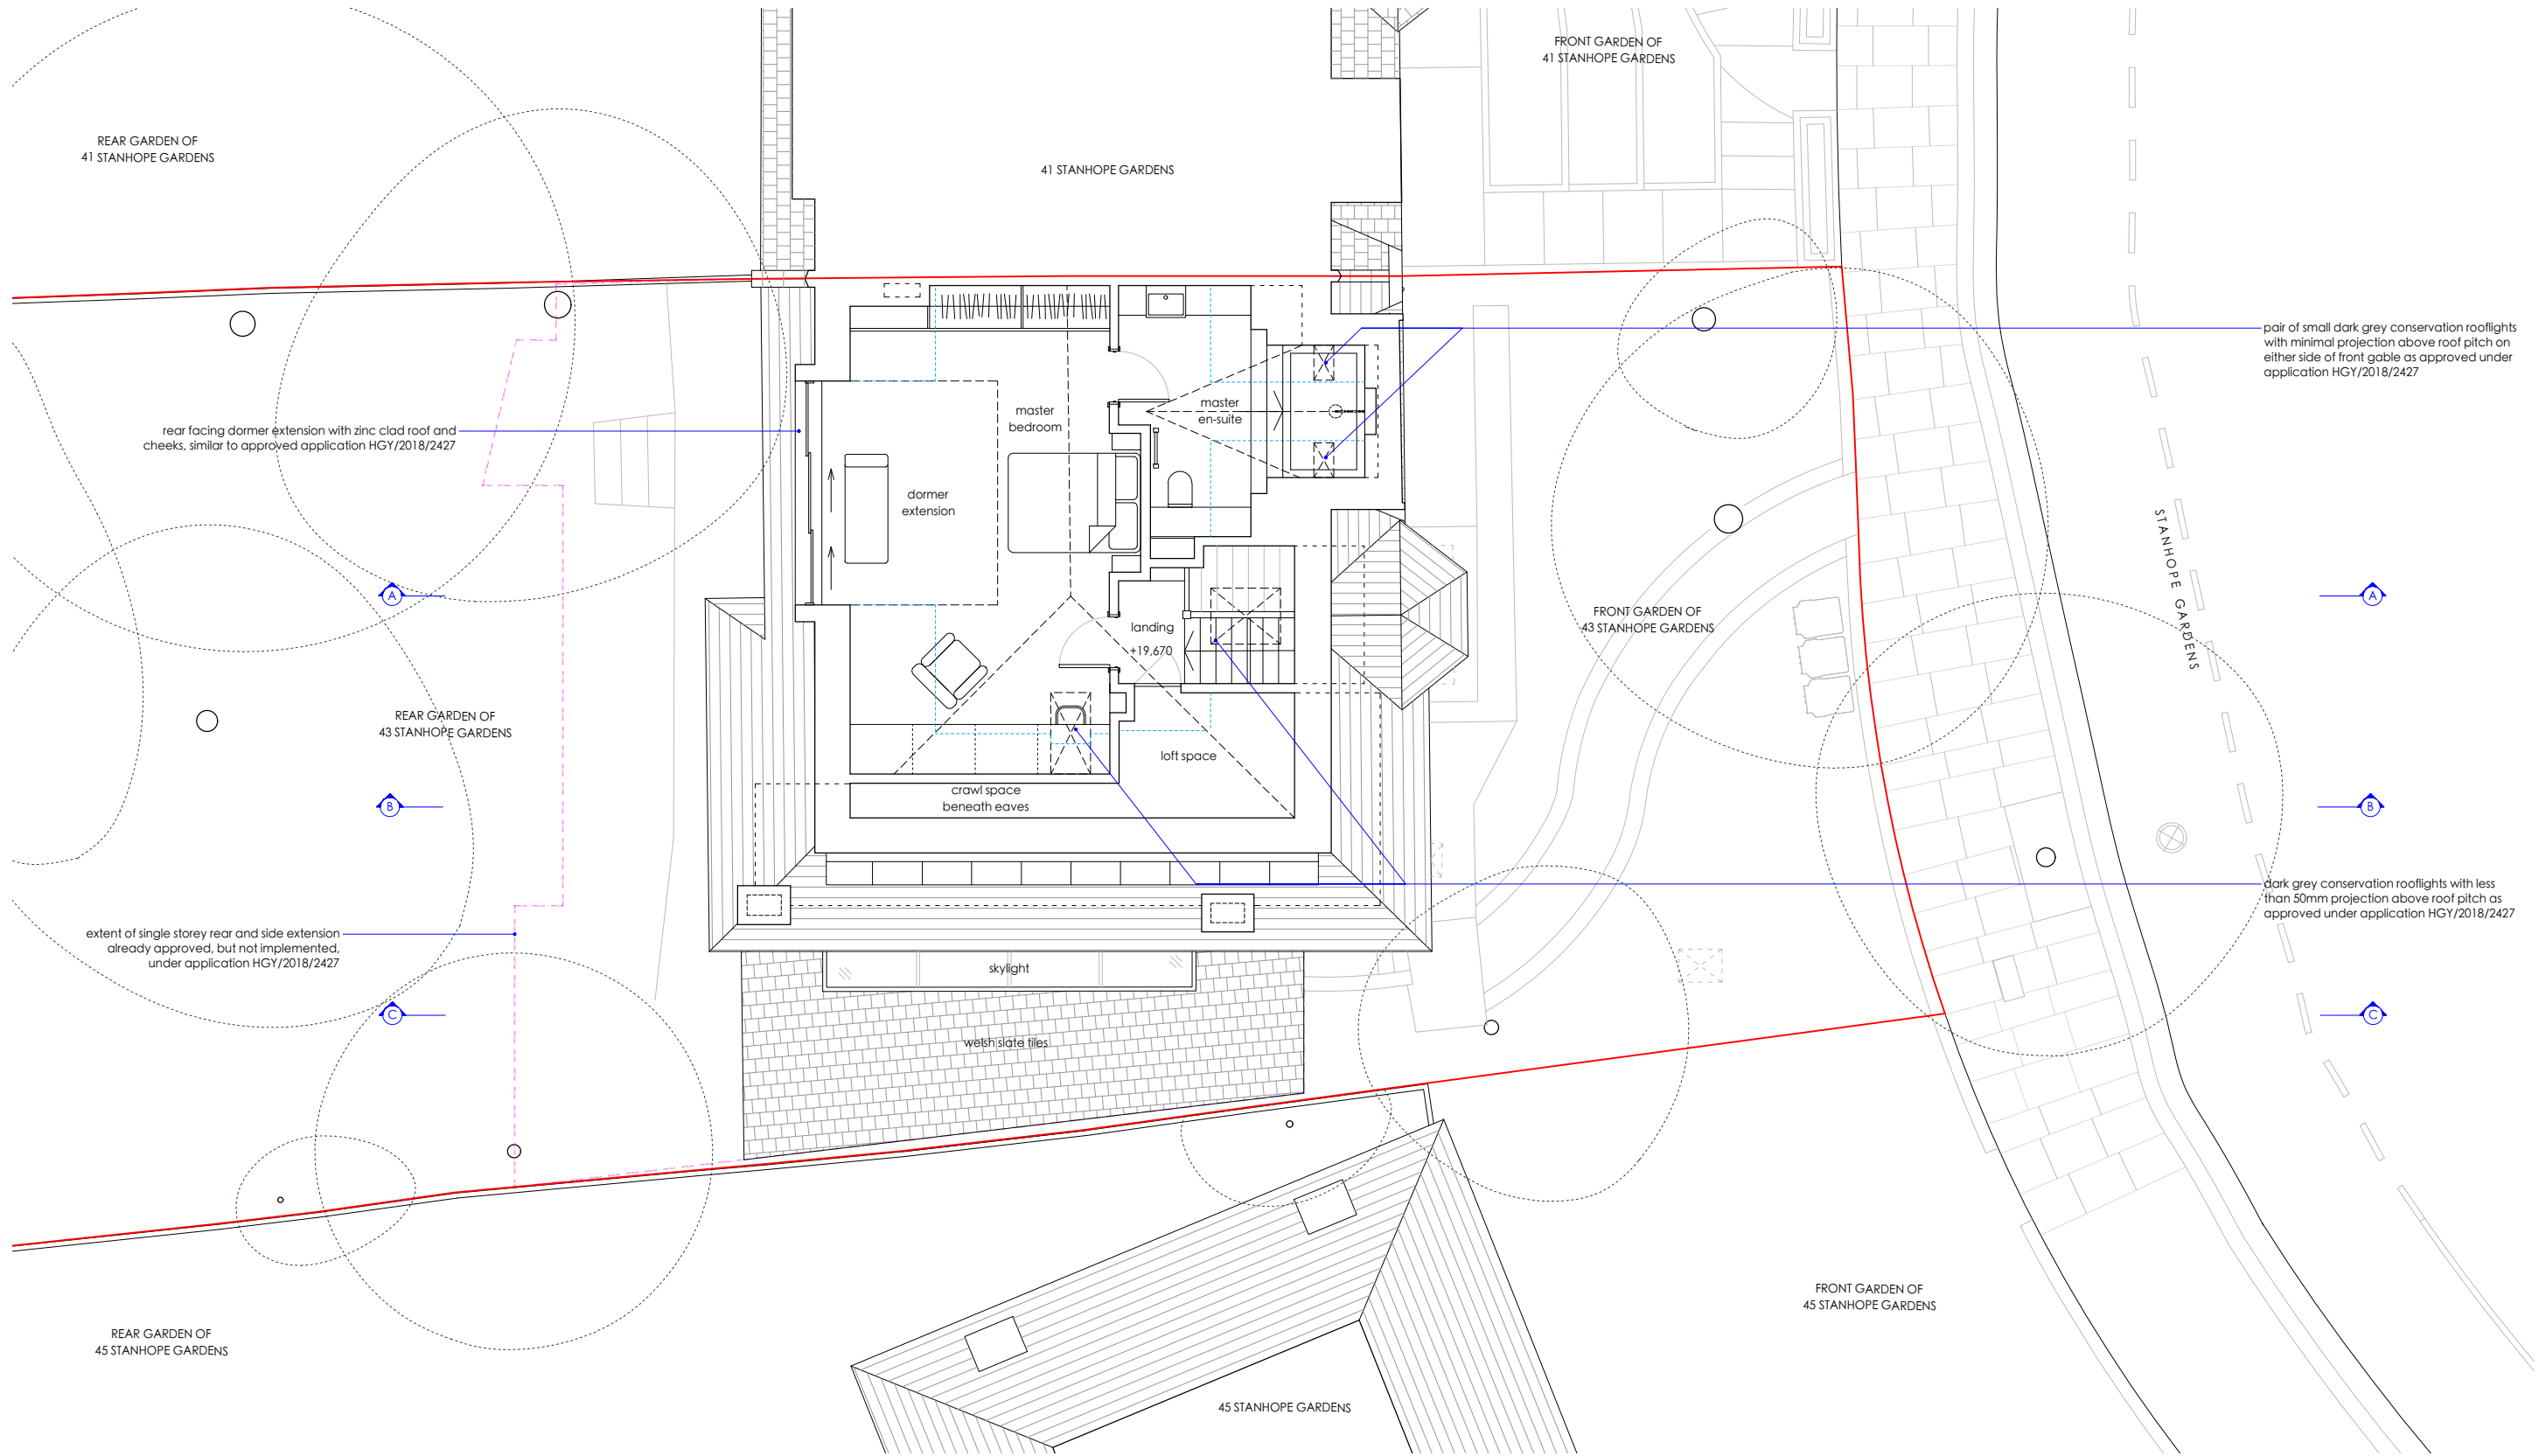

MICHAEL JONES ARCHITECTS
020 8948 1863 | 129 Kew Road, Richmond, TW9 2PN
www.mjarchitects.co.uk | studio@mjarchitects.co.uk

job title
43 Stanhope Gardens, Highgate, N6 5TT

client
Sophia Marinkov Jones and Gideon Simeloff

drawing title
Proposed Loft Plan


drawing number
1423.03.03.Pl02.024

scale
1:100 at A3

date
Oct 2022

drawn by
AMP

checked by
AB

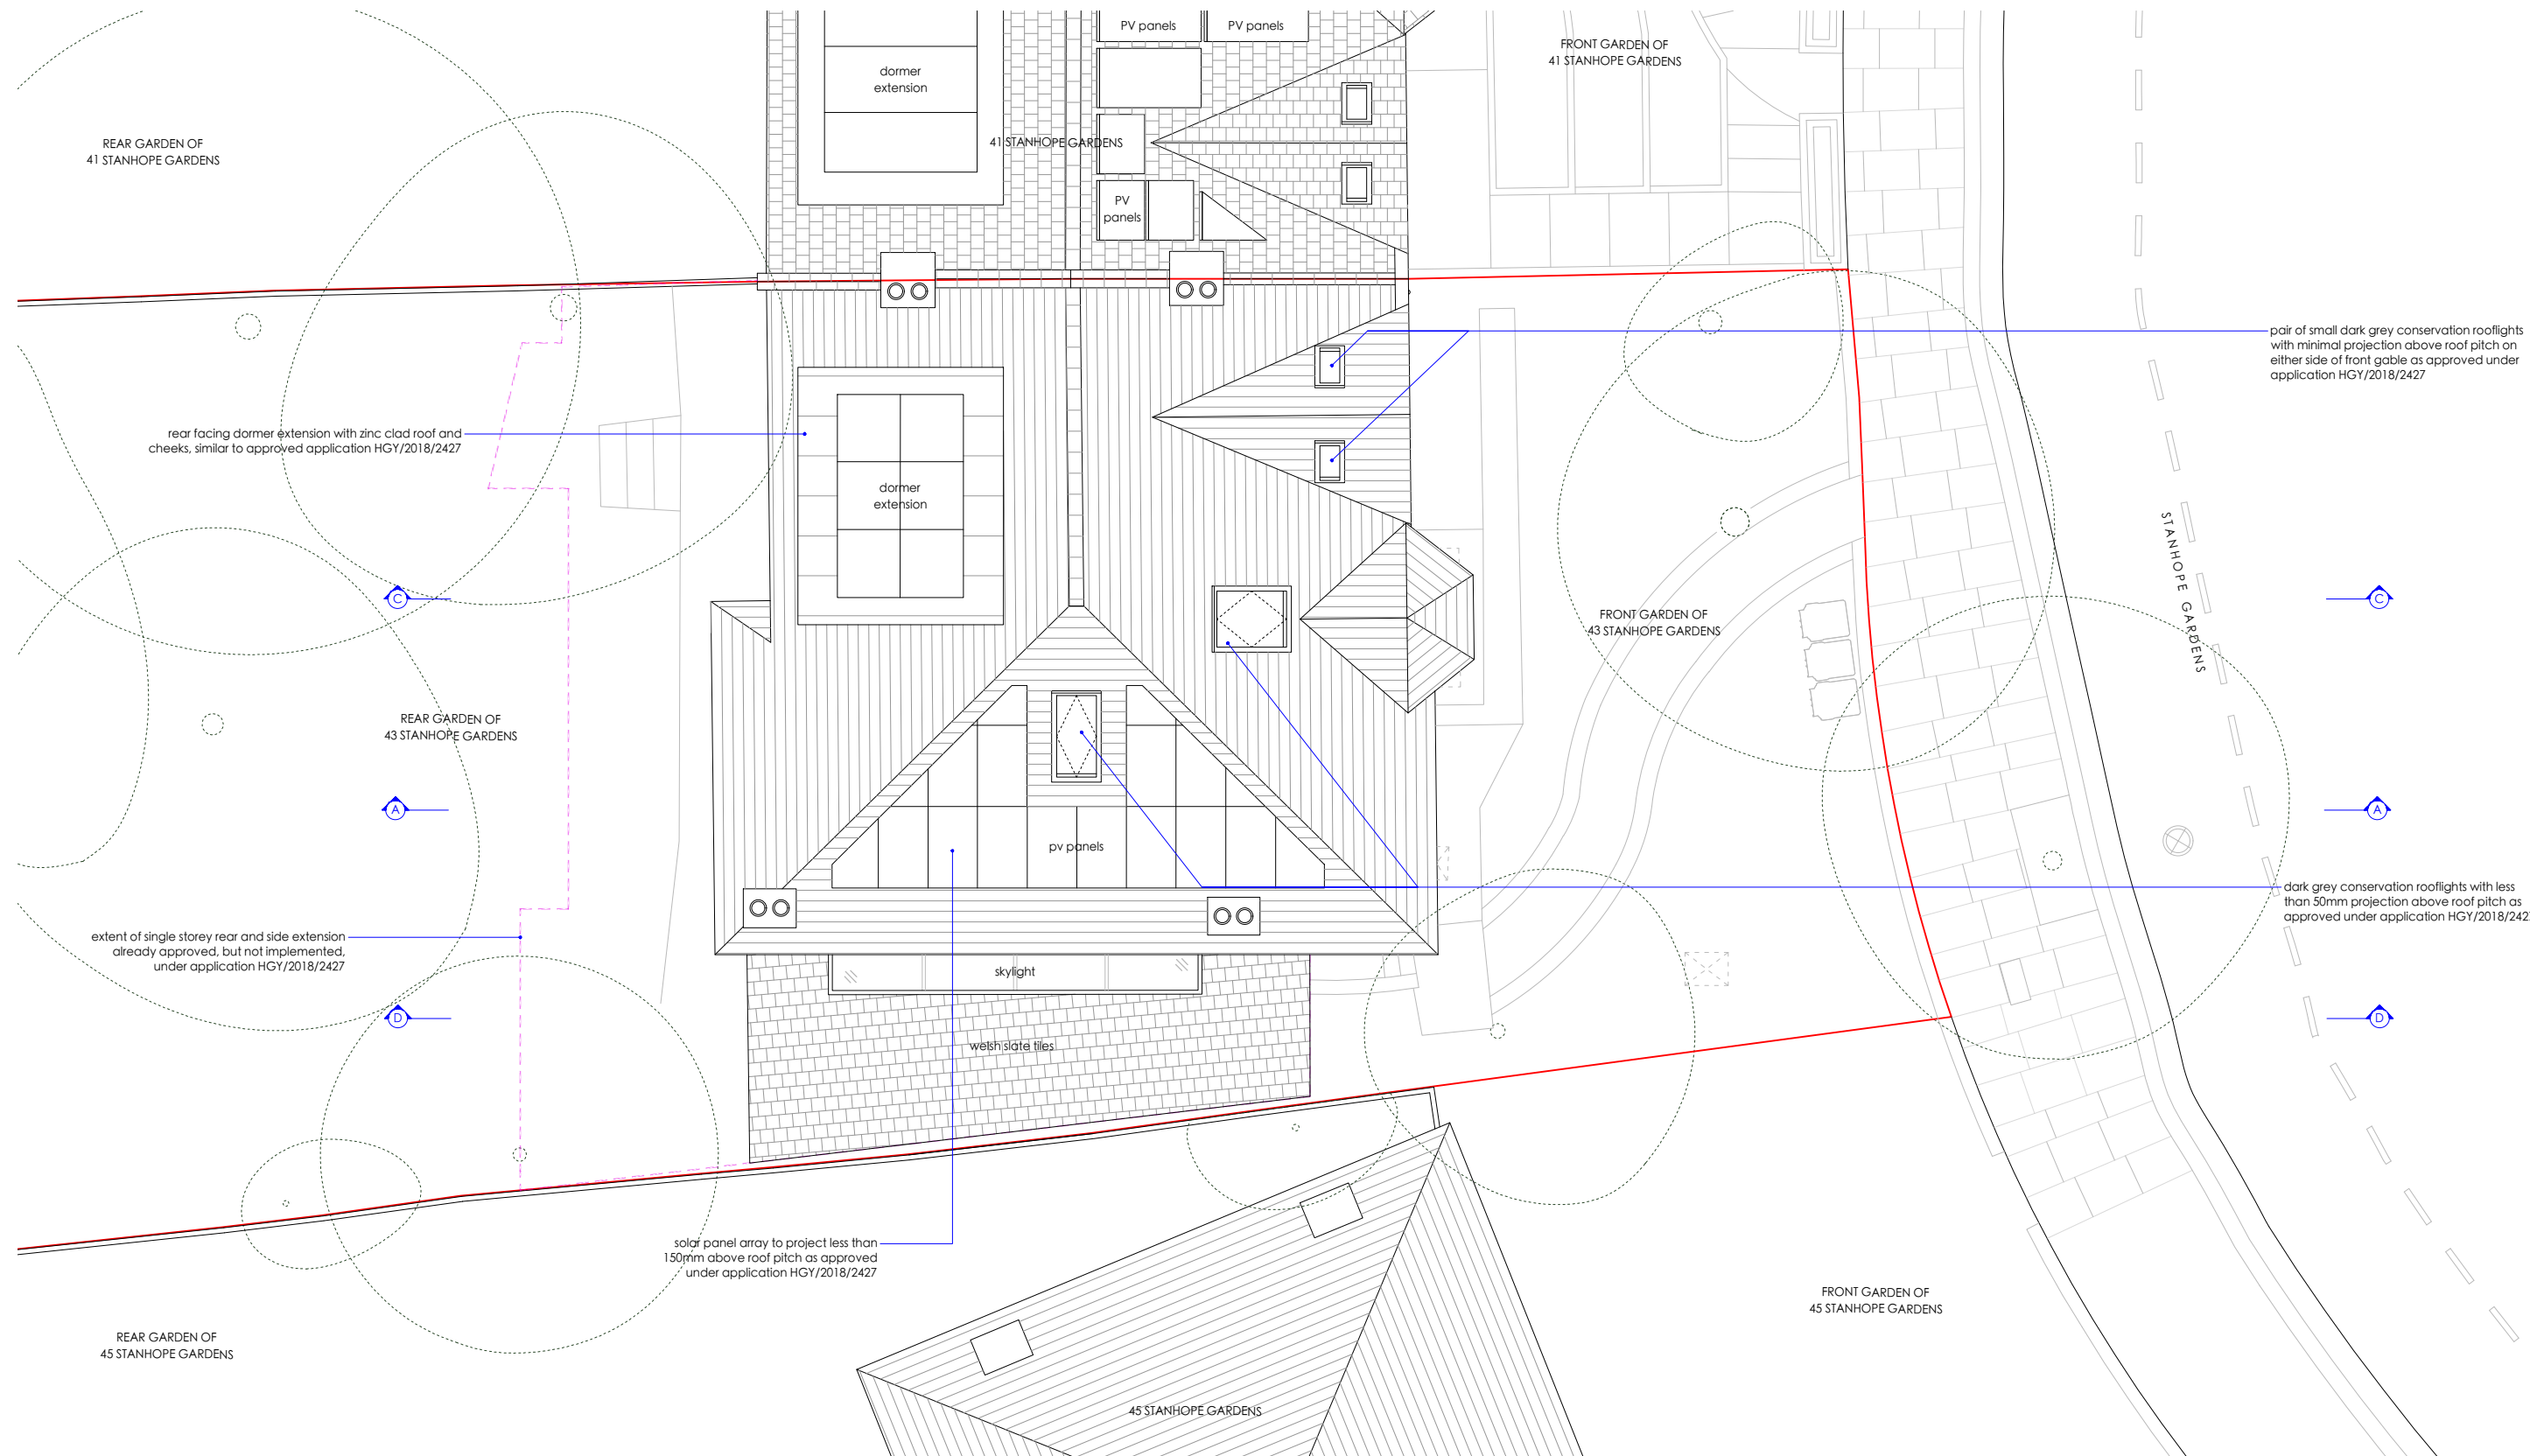


revisions

MICHAEL JONES ARCHITECTS
020 8948 1863 | 129 Kew Road, Richmond, TW9 2PN
www.mjarchitects.co.uk | studio@mjarchitects.co.uk

job title
43 Stanhope Gardens, Highgate, N6 5TT

client
Sophia Marinkov Jones and Gideon Simeloff

drawing title		scale	1:100 at A3
Proposed Roof Plan		date	Oct 2022
drawing number	rev	drawn by	AMP
1423.03.03.Pl02.025	-	checked by	AB

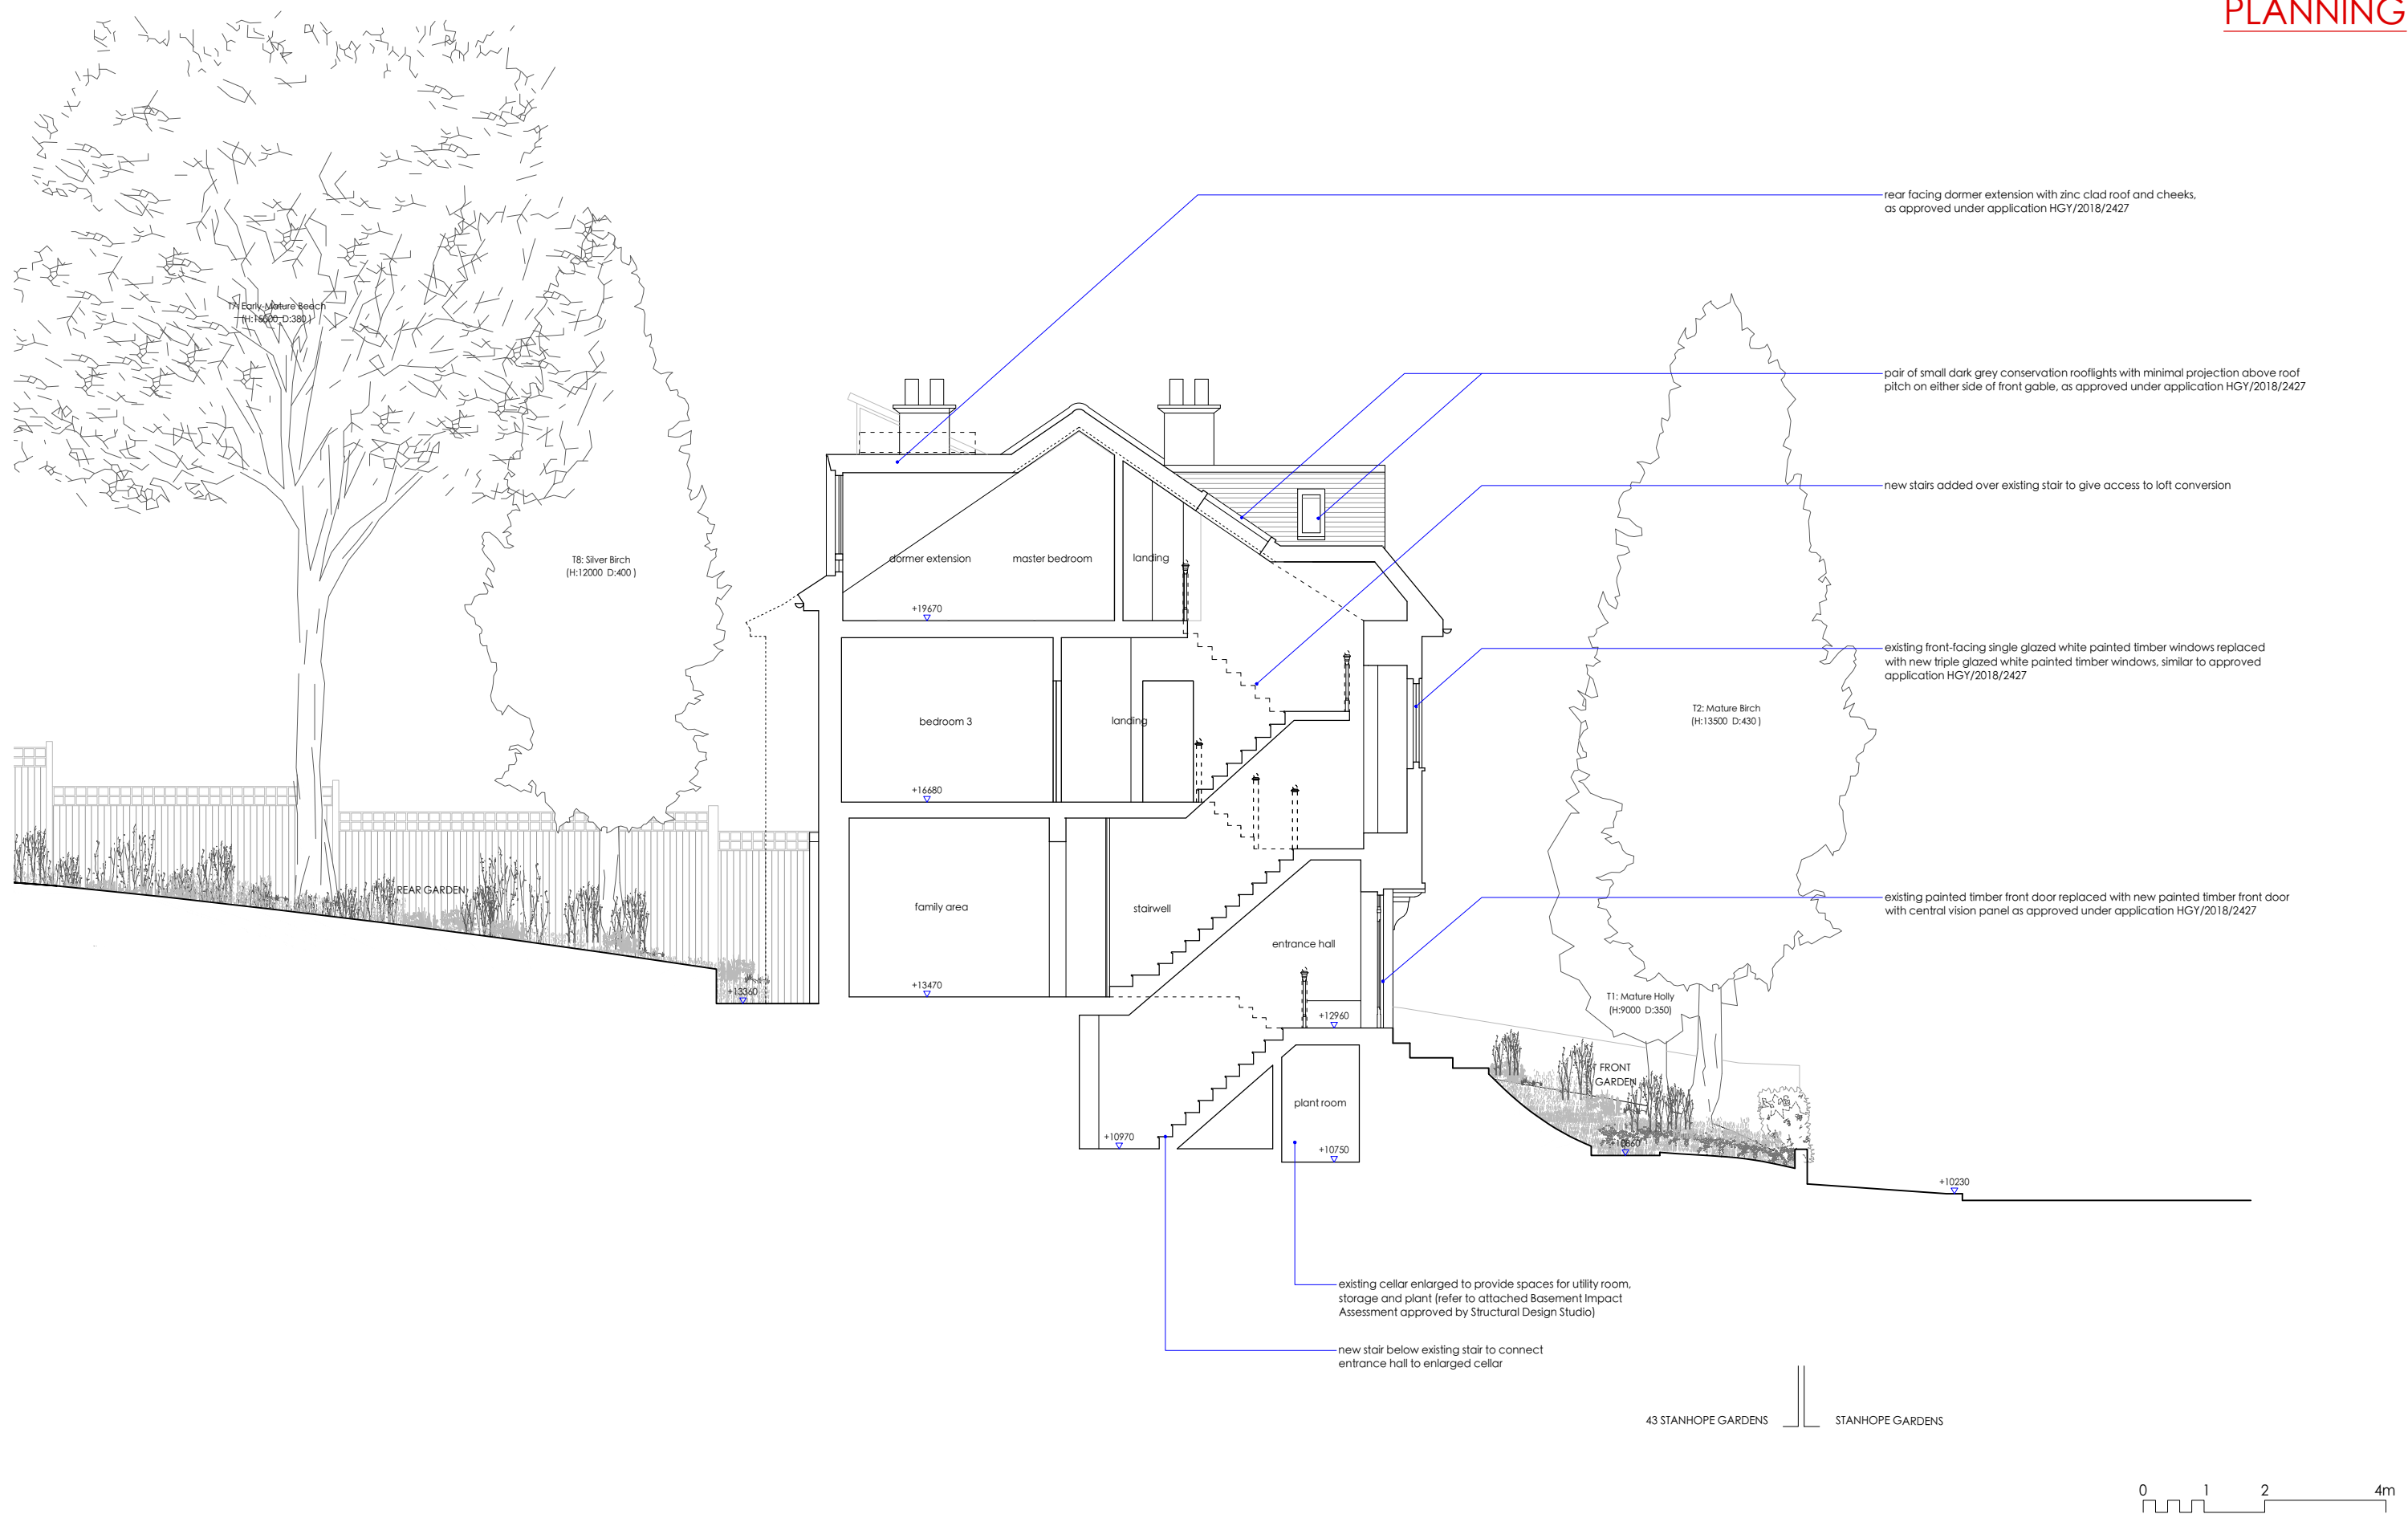


MICHAEL JONES ARCHITECTS
020 8948 1863 | 129 Kew Road, Richmond, TW9 2PN
www.mjarchitects.co.uk | studio@mjarchitects.co.uk

job title
43 Stanhope Gardens, Highgate, N6 5TT

client
Sophia Marinkov Jones and Gideon Simeloff

drawing title Proposed Section AA	scale	1:100 at A3
	date	Oct 2022
drawing number 1423.03.03.Pl02.040	rev	drawn by AMP
	-	checked by AB

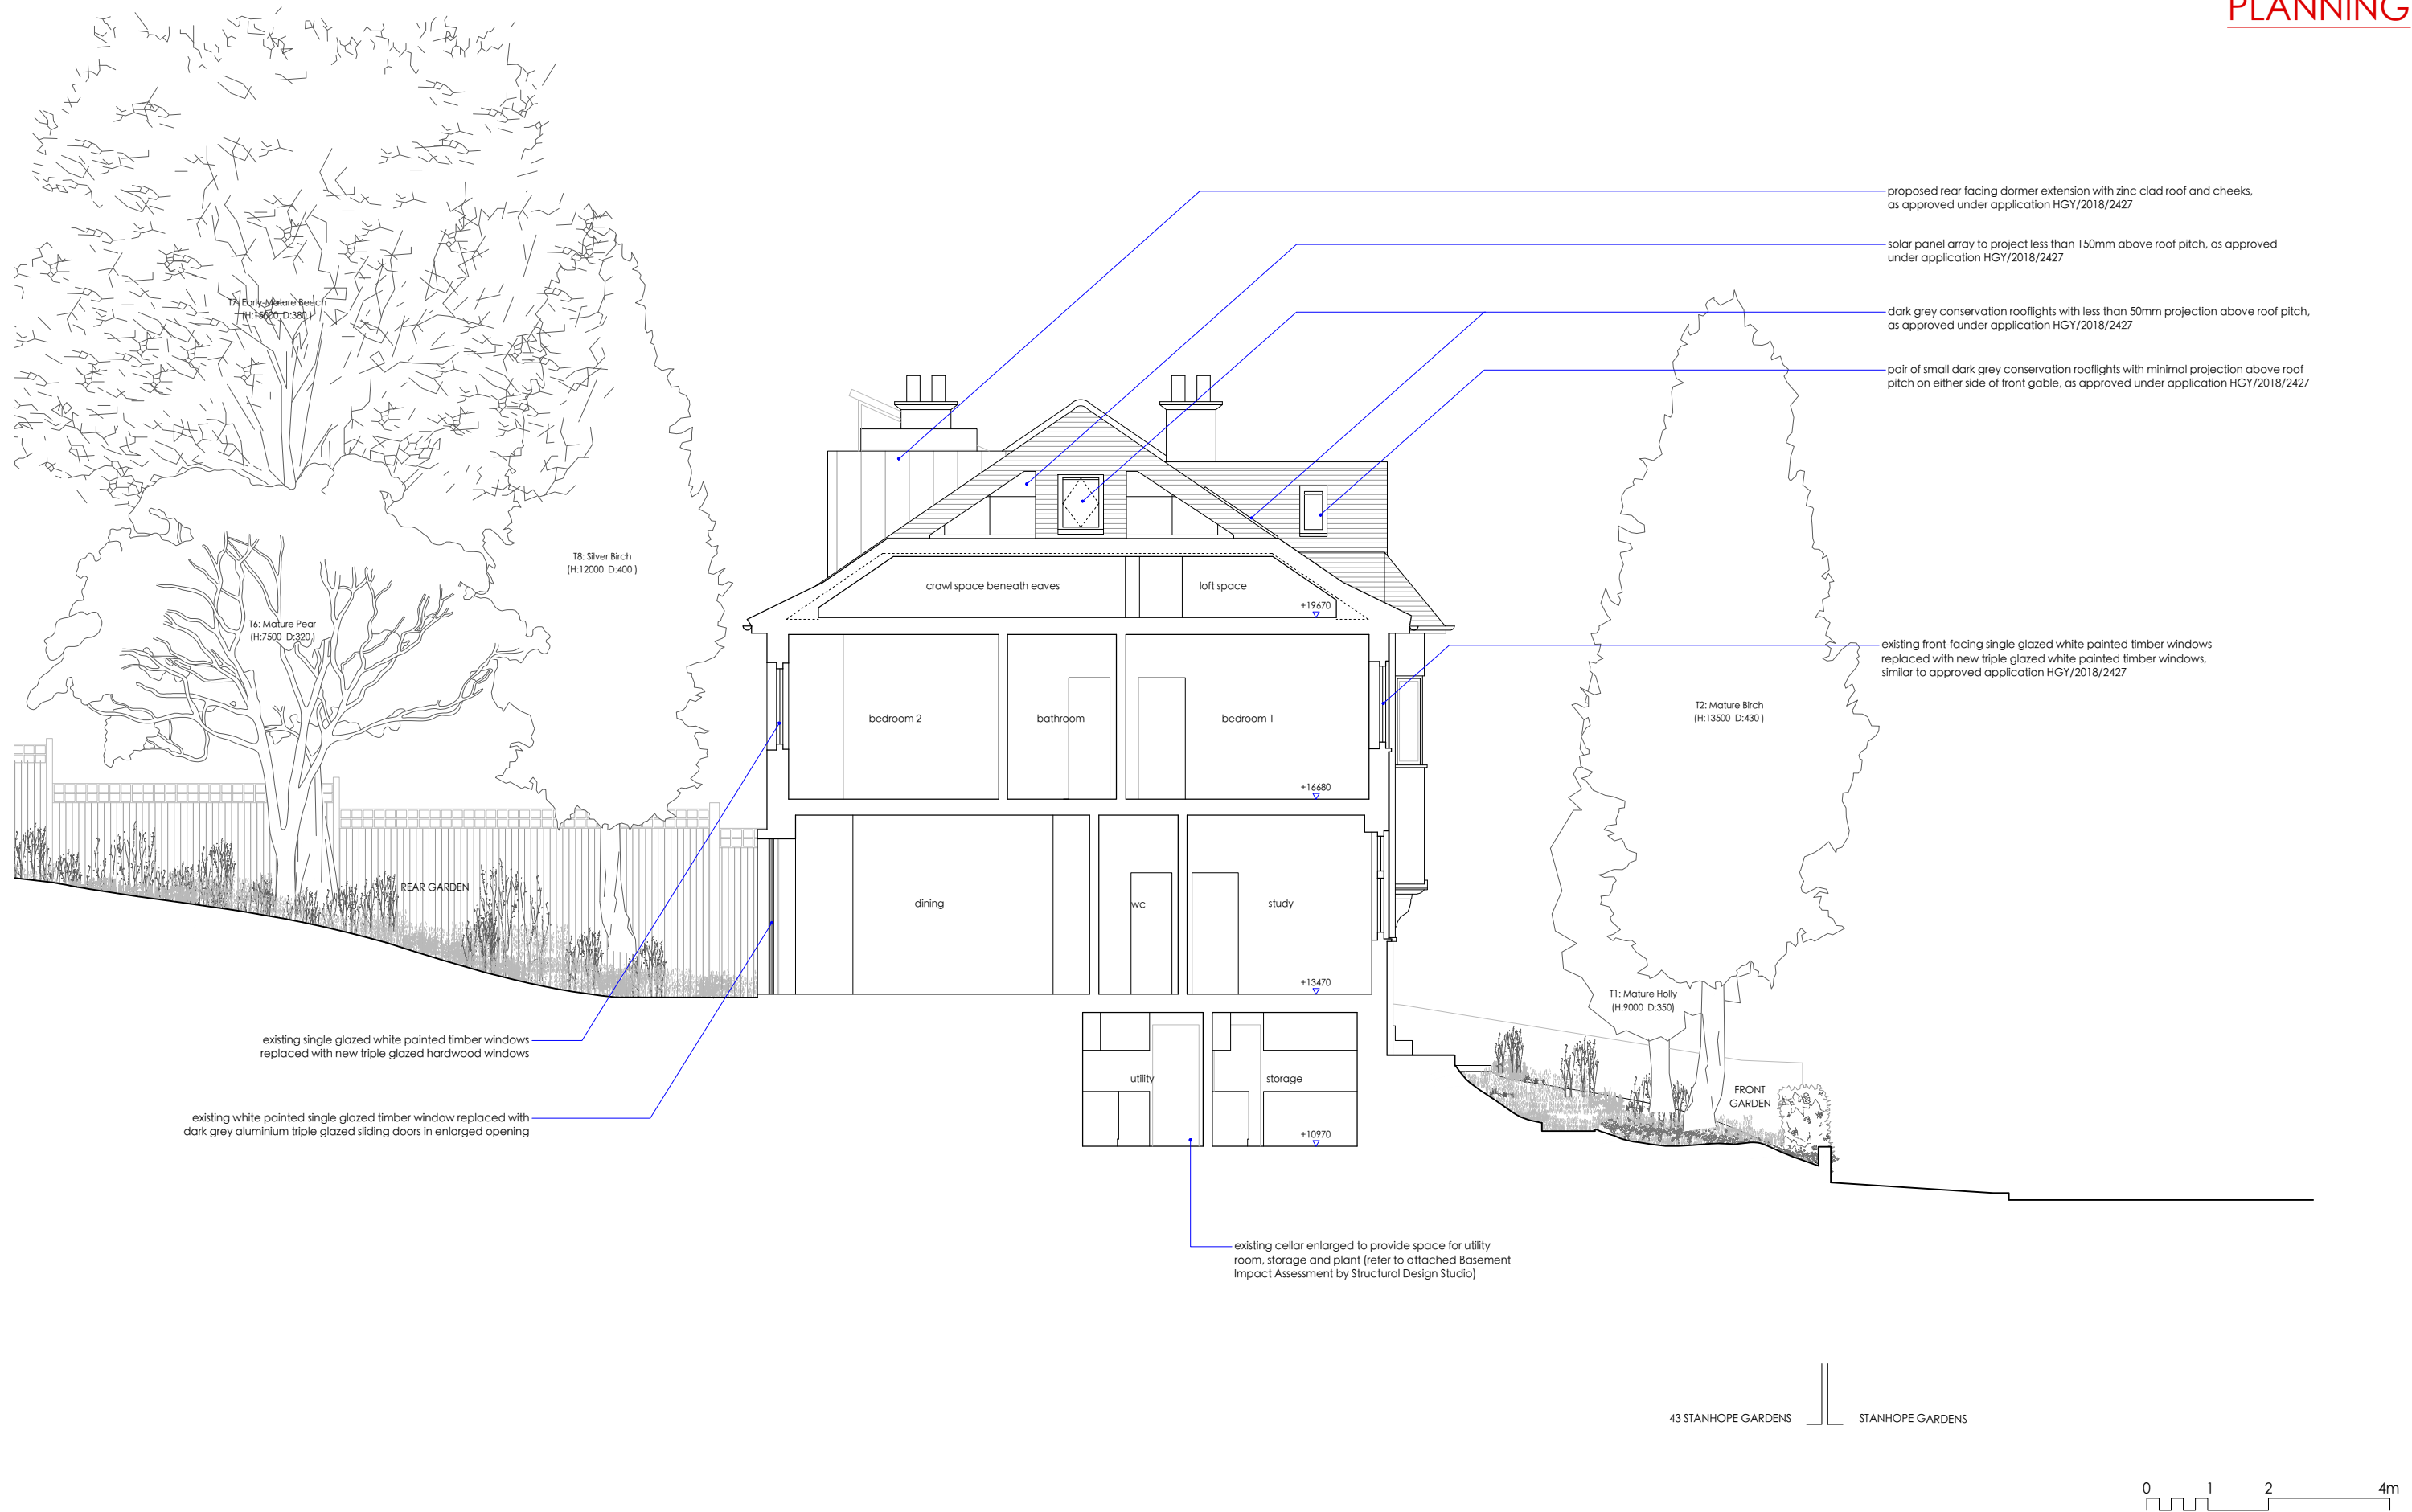


MICHAEL JONES ARCHITECTS
020 8948 1863 | 129 Kew Road, Richmond, TW9 2PN
www.mjarchitects.co.uk | studio@mjarchitects.co.uk

job title
43 Stanhope Gardens, Highgate, N6 5TT

client
Sophia Marinkov Jones and Gideon Simeloff

drawing title		scale	1:100 at A3
Proposed Section BB		date	Oct 2022
drawing number	rev	drawn by	AMP
1423.03.03.Pl02.041	-	checked by	AB

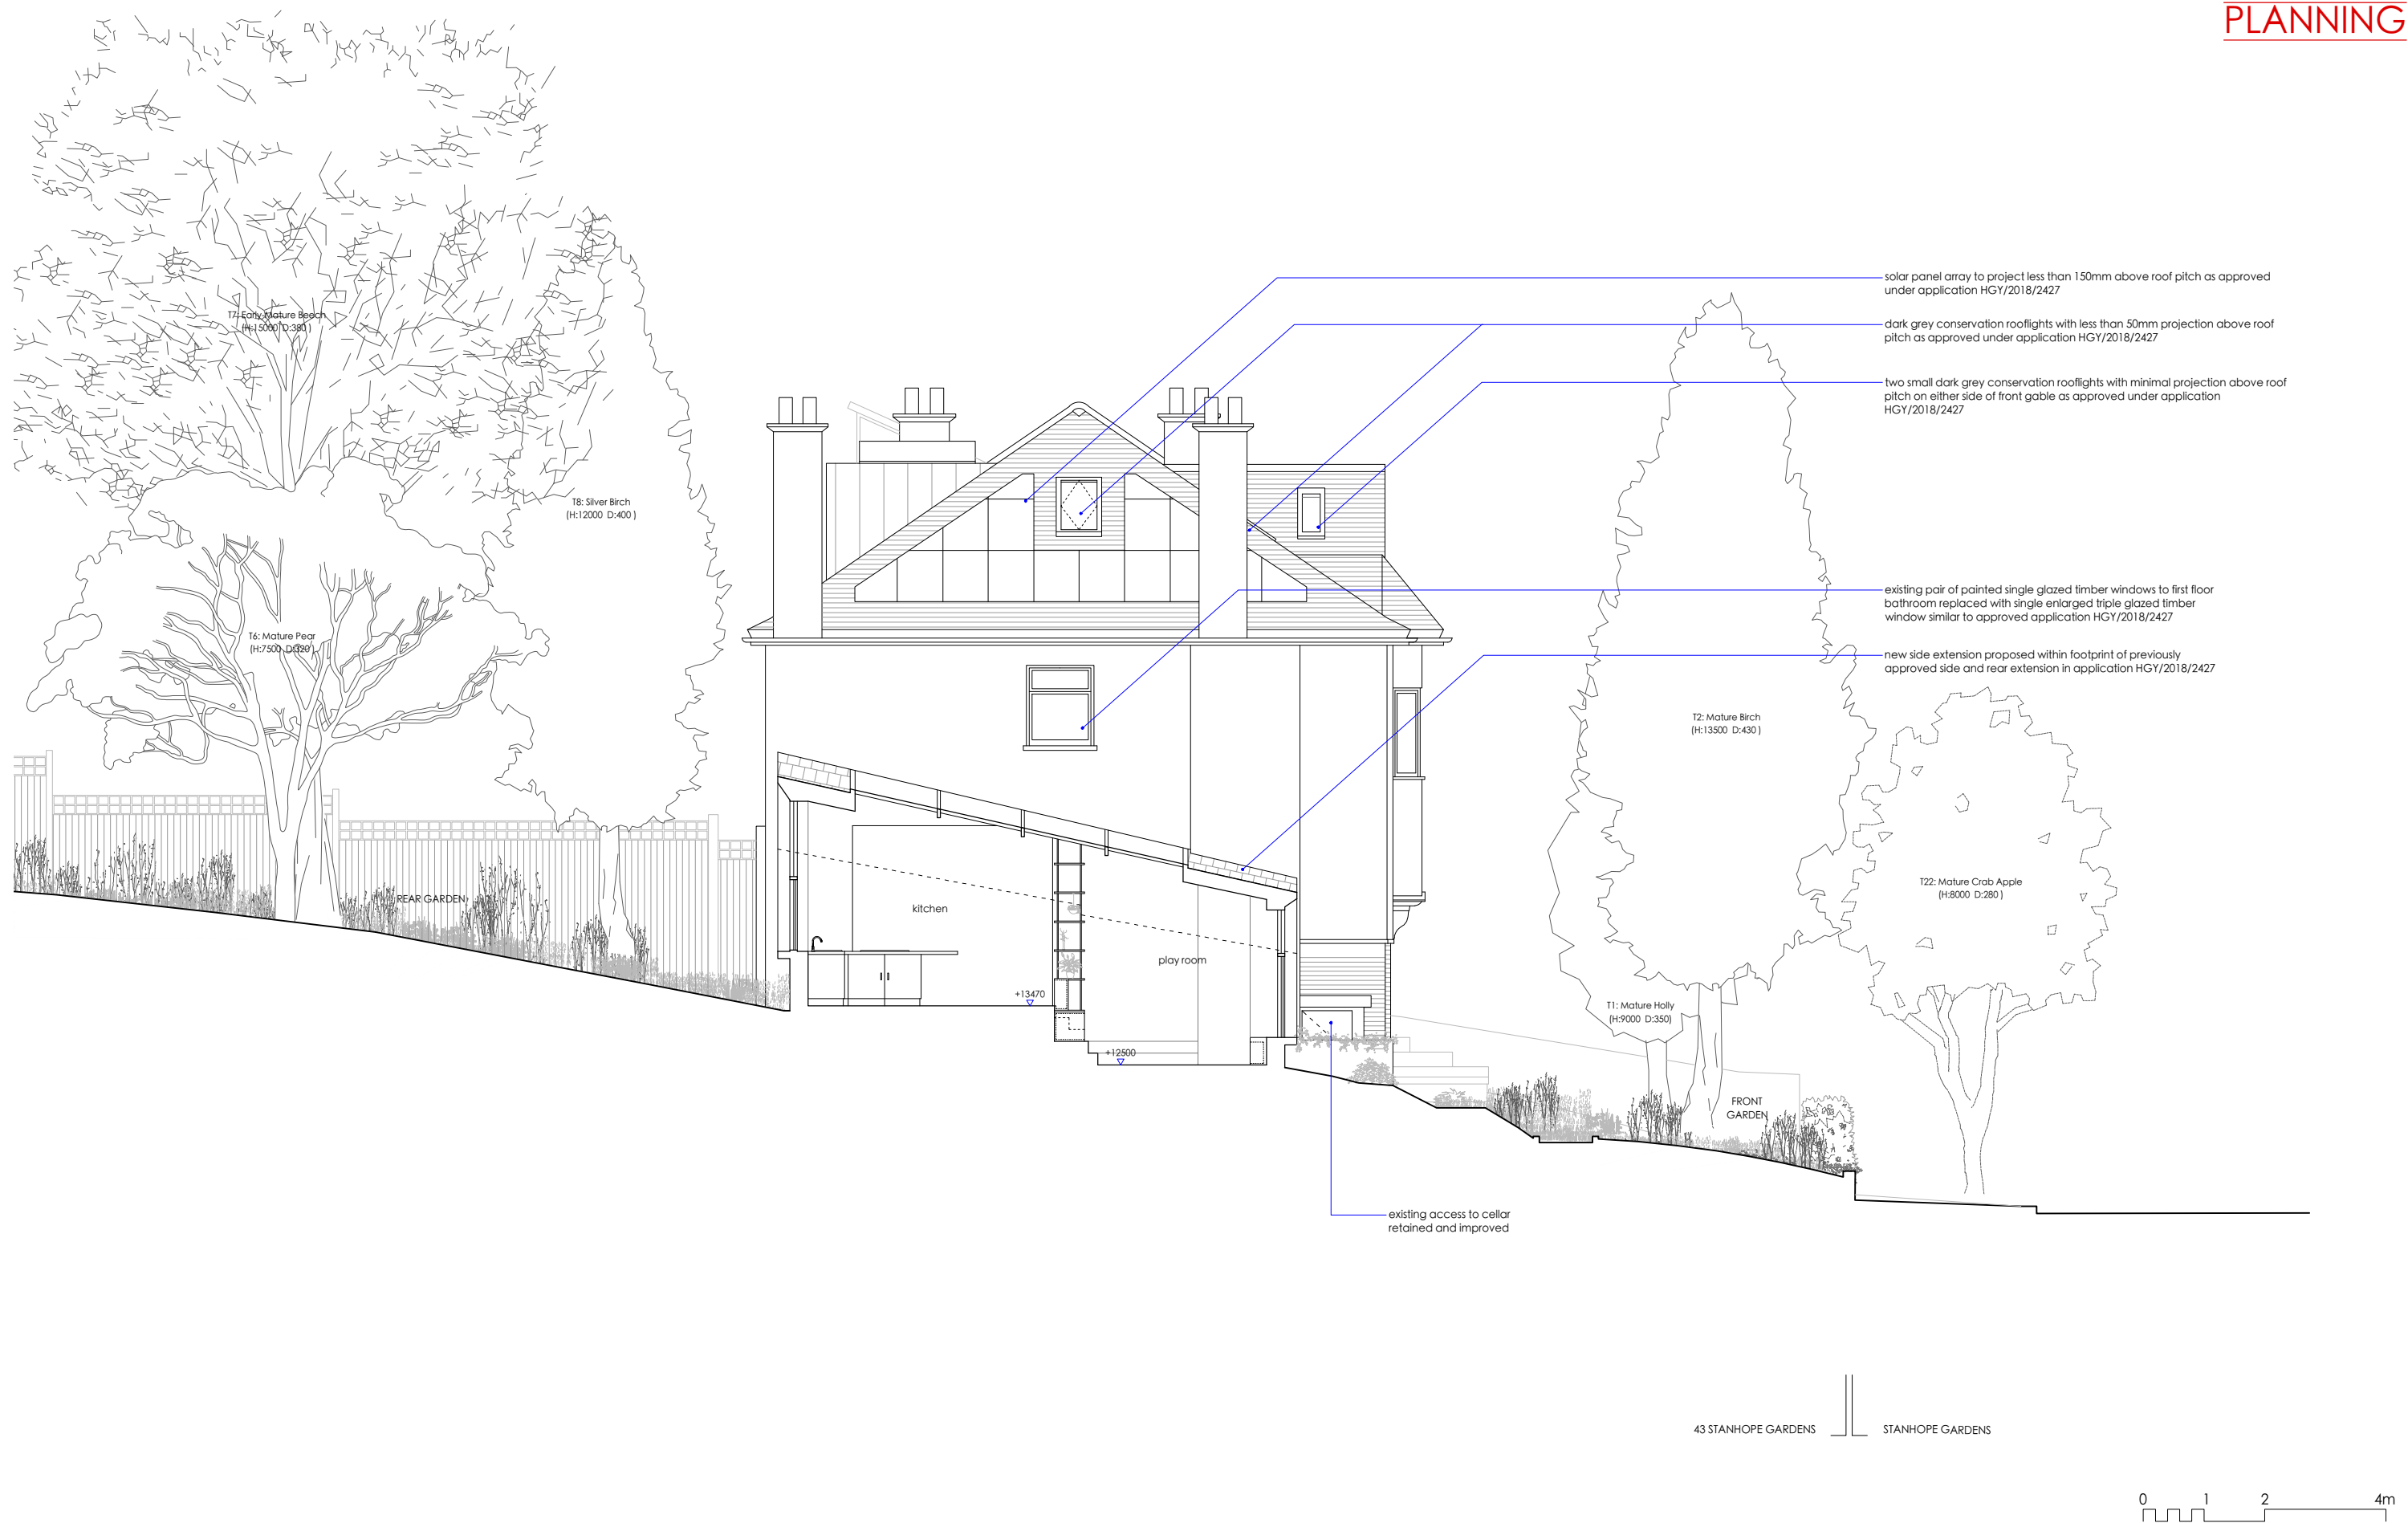

MICHAEL JONES ARCHITECTS
020 8948 1863 | 129 Kew Road, Richmond, TW9 2PN
www.mjarchitects.co.uk | studio@mjarchitects.co.uk

job title
43 Stanhope Gardens, Highgate, N6 5TT

client
Sophia Marinkov Jones and Gideon Simeloff

drawing title Proposed Section CC	scale 1:100 at A3
drawing number 1423.03.03.Pl02.042	date Oct 2022
	rev -
drawn by ME	
checked by AB	



45 STANHOPE GARDENS

43 STANHOPE GARDENS

43 STANHOPE GARDENS

41 STANHOPE GARDENS

0 1 2 4m

MICHAEL JONES ARCHITECTS

020 8948 1863 | 129 Kew Road, Richmond, TW9 2PN
www.mjarchitects.co.uk | studio@mjarchitects.co.uk

job title

43 Stanhope Gardens, Highgate, N6 5TT

client

Sophia Marinkov Jones and Gideon Simeloff

drawing title

Proposed Street Elevation

drawing number


1423.03.03.Pln02.060


scale 1:100 at A3

date Oct 2022

rev drawn by AMP

checked by AB

 

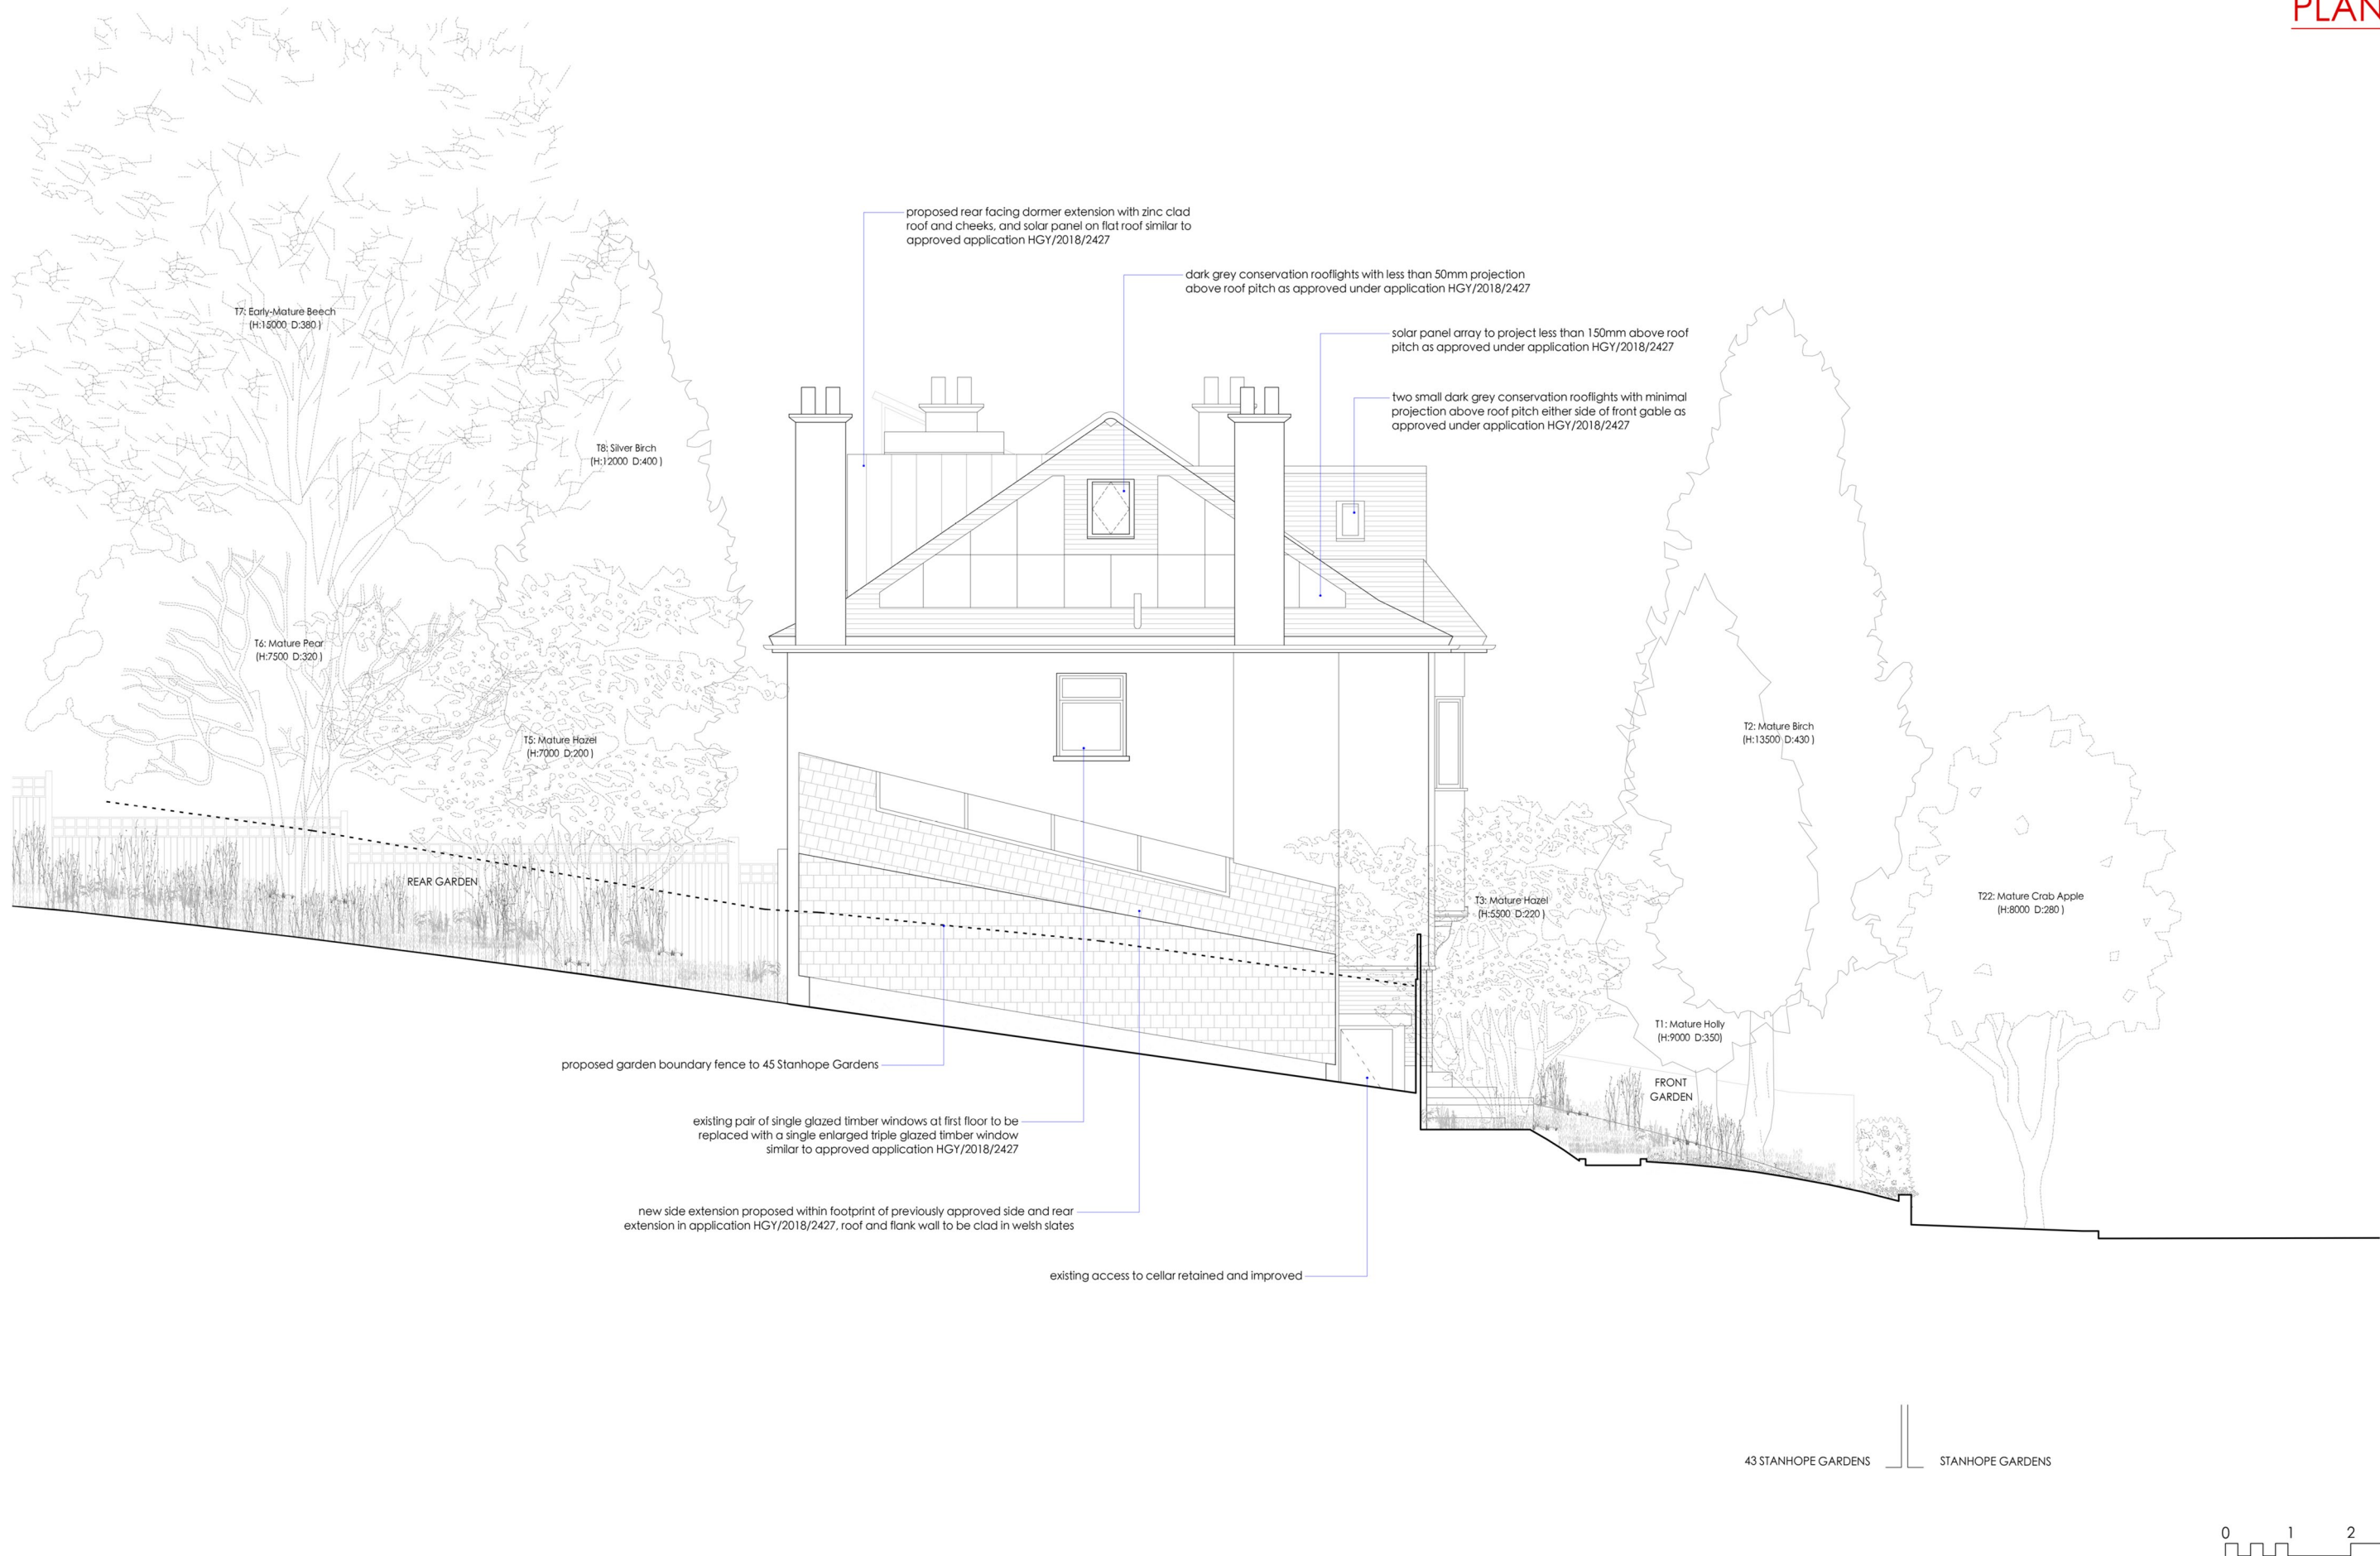

MICHAEL JONES ARCHITECTS

020 8948 1863 | 129 Kew Road, Richmond, TW9 2PN

www.mjarchitects.co.uk | studio@mjarchitects.co.uk

job title

43 Stanhope Gardens, Highgate, N6 5TT

client

Sophia Marinkov Jones and Gideon Simeloff



drawing title

Proposed Side Elevation

drawing number

1423.03.03.Pln02.062

scale	1:100 at A3
date	Oct 2022
rev	drawn by AMP
—	checked by AB

 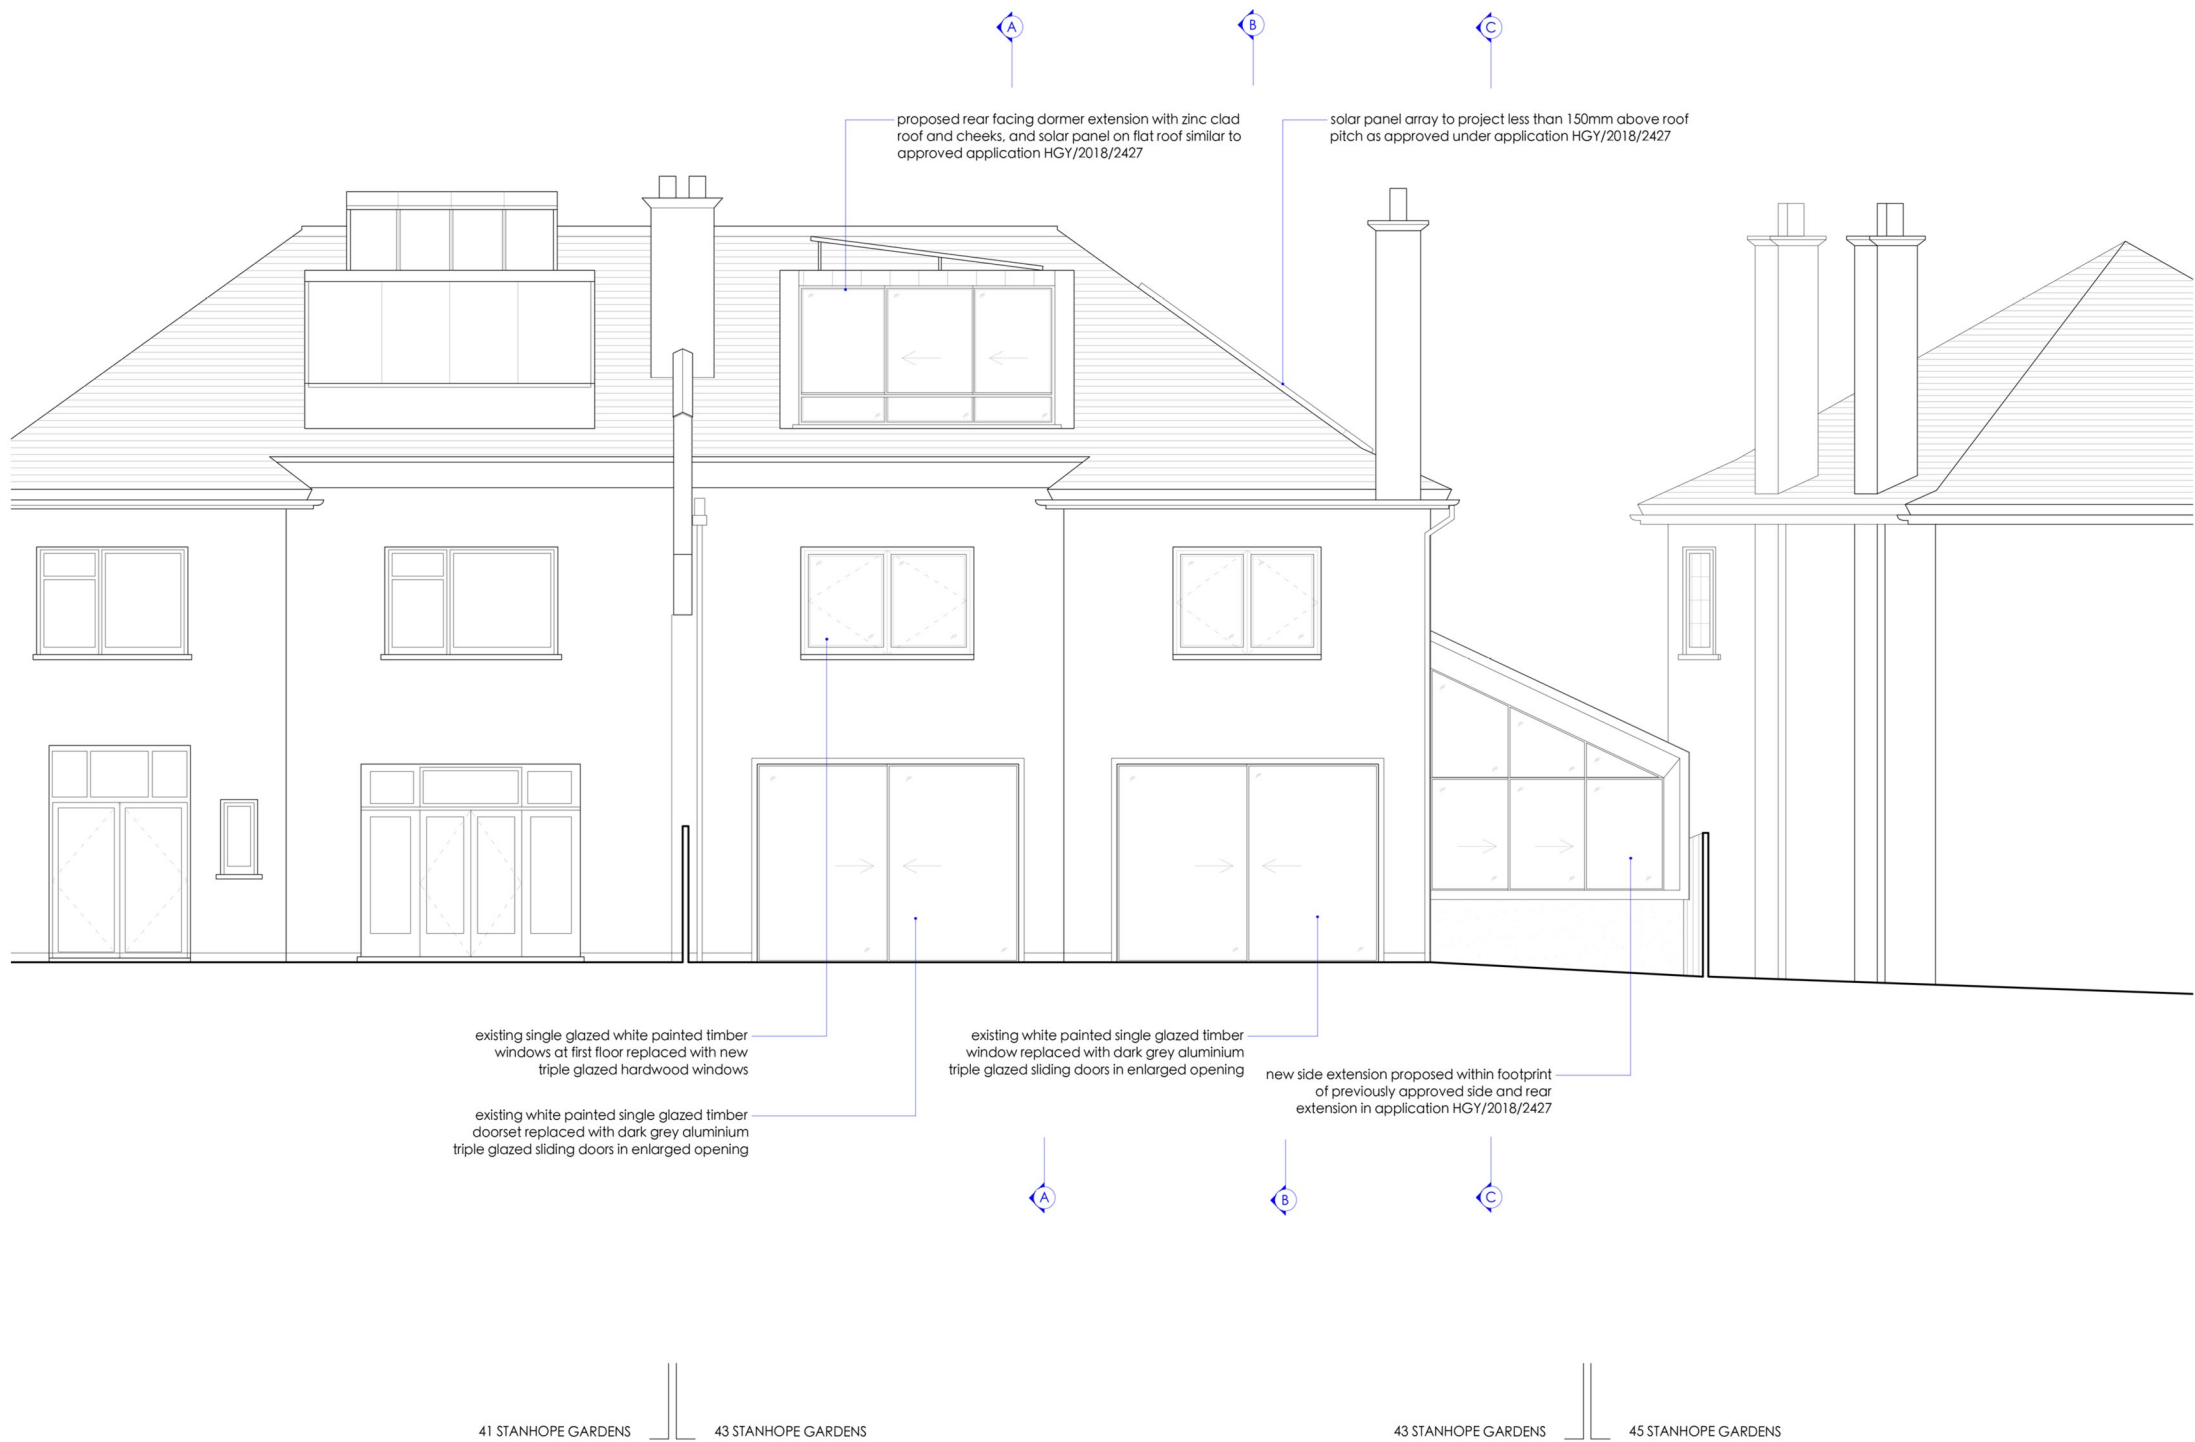

MICHAEL JONES ARCHITECTS
020 8948 1863 | 129 Kew Road, Richmond, TW9 2PN
www.mjarchitects.co.uk | studio@mjarchitects.co.uk

job title
43 Stanhope Gardens, Highgate, N6 5TT
client
Sophia Marinkov Jones and Gideon Simeloff

drawing title
Proposed Rear Elevation
drawing number
1423.03.03.Pln02.063

scale	1:100 at A3
date	Oct 2022
rev	drawn by AMP
—	checked by AB

