


The Copyright of this drawing remains with Fulkers Bailey Russell and is not to be reproduced without written approval. Dimensions are not to be scaled from this drawing. The Contractor is to check all dimensions on site and report any discrepancies to the Contract Administrator. This drawing is to be read in conjunction with all other standard documentation.

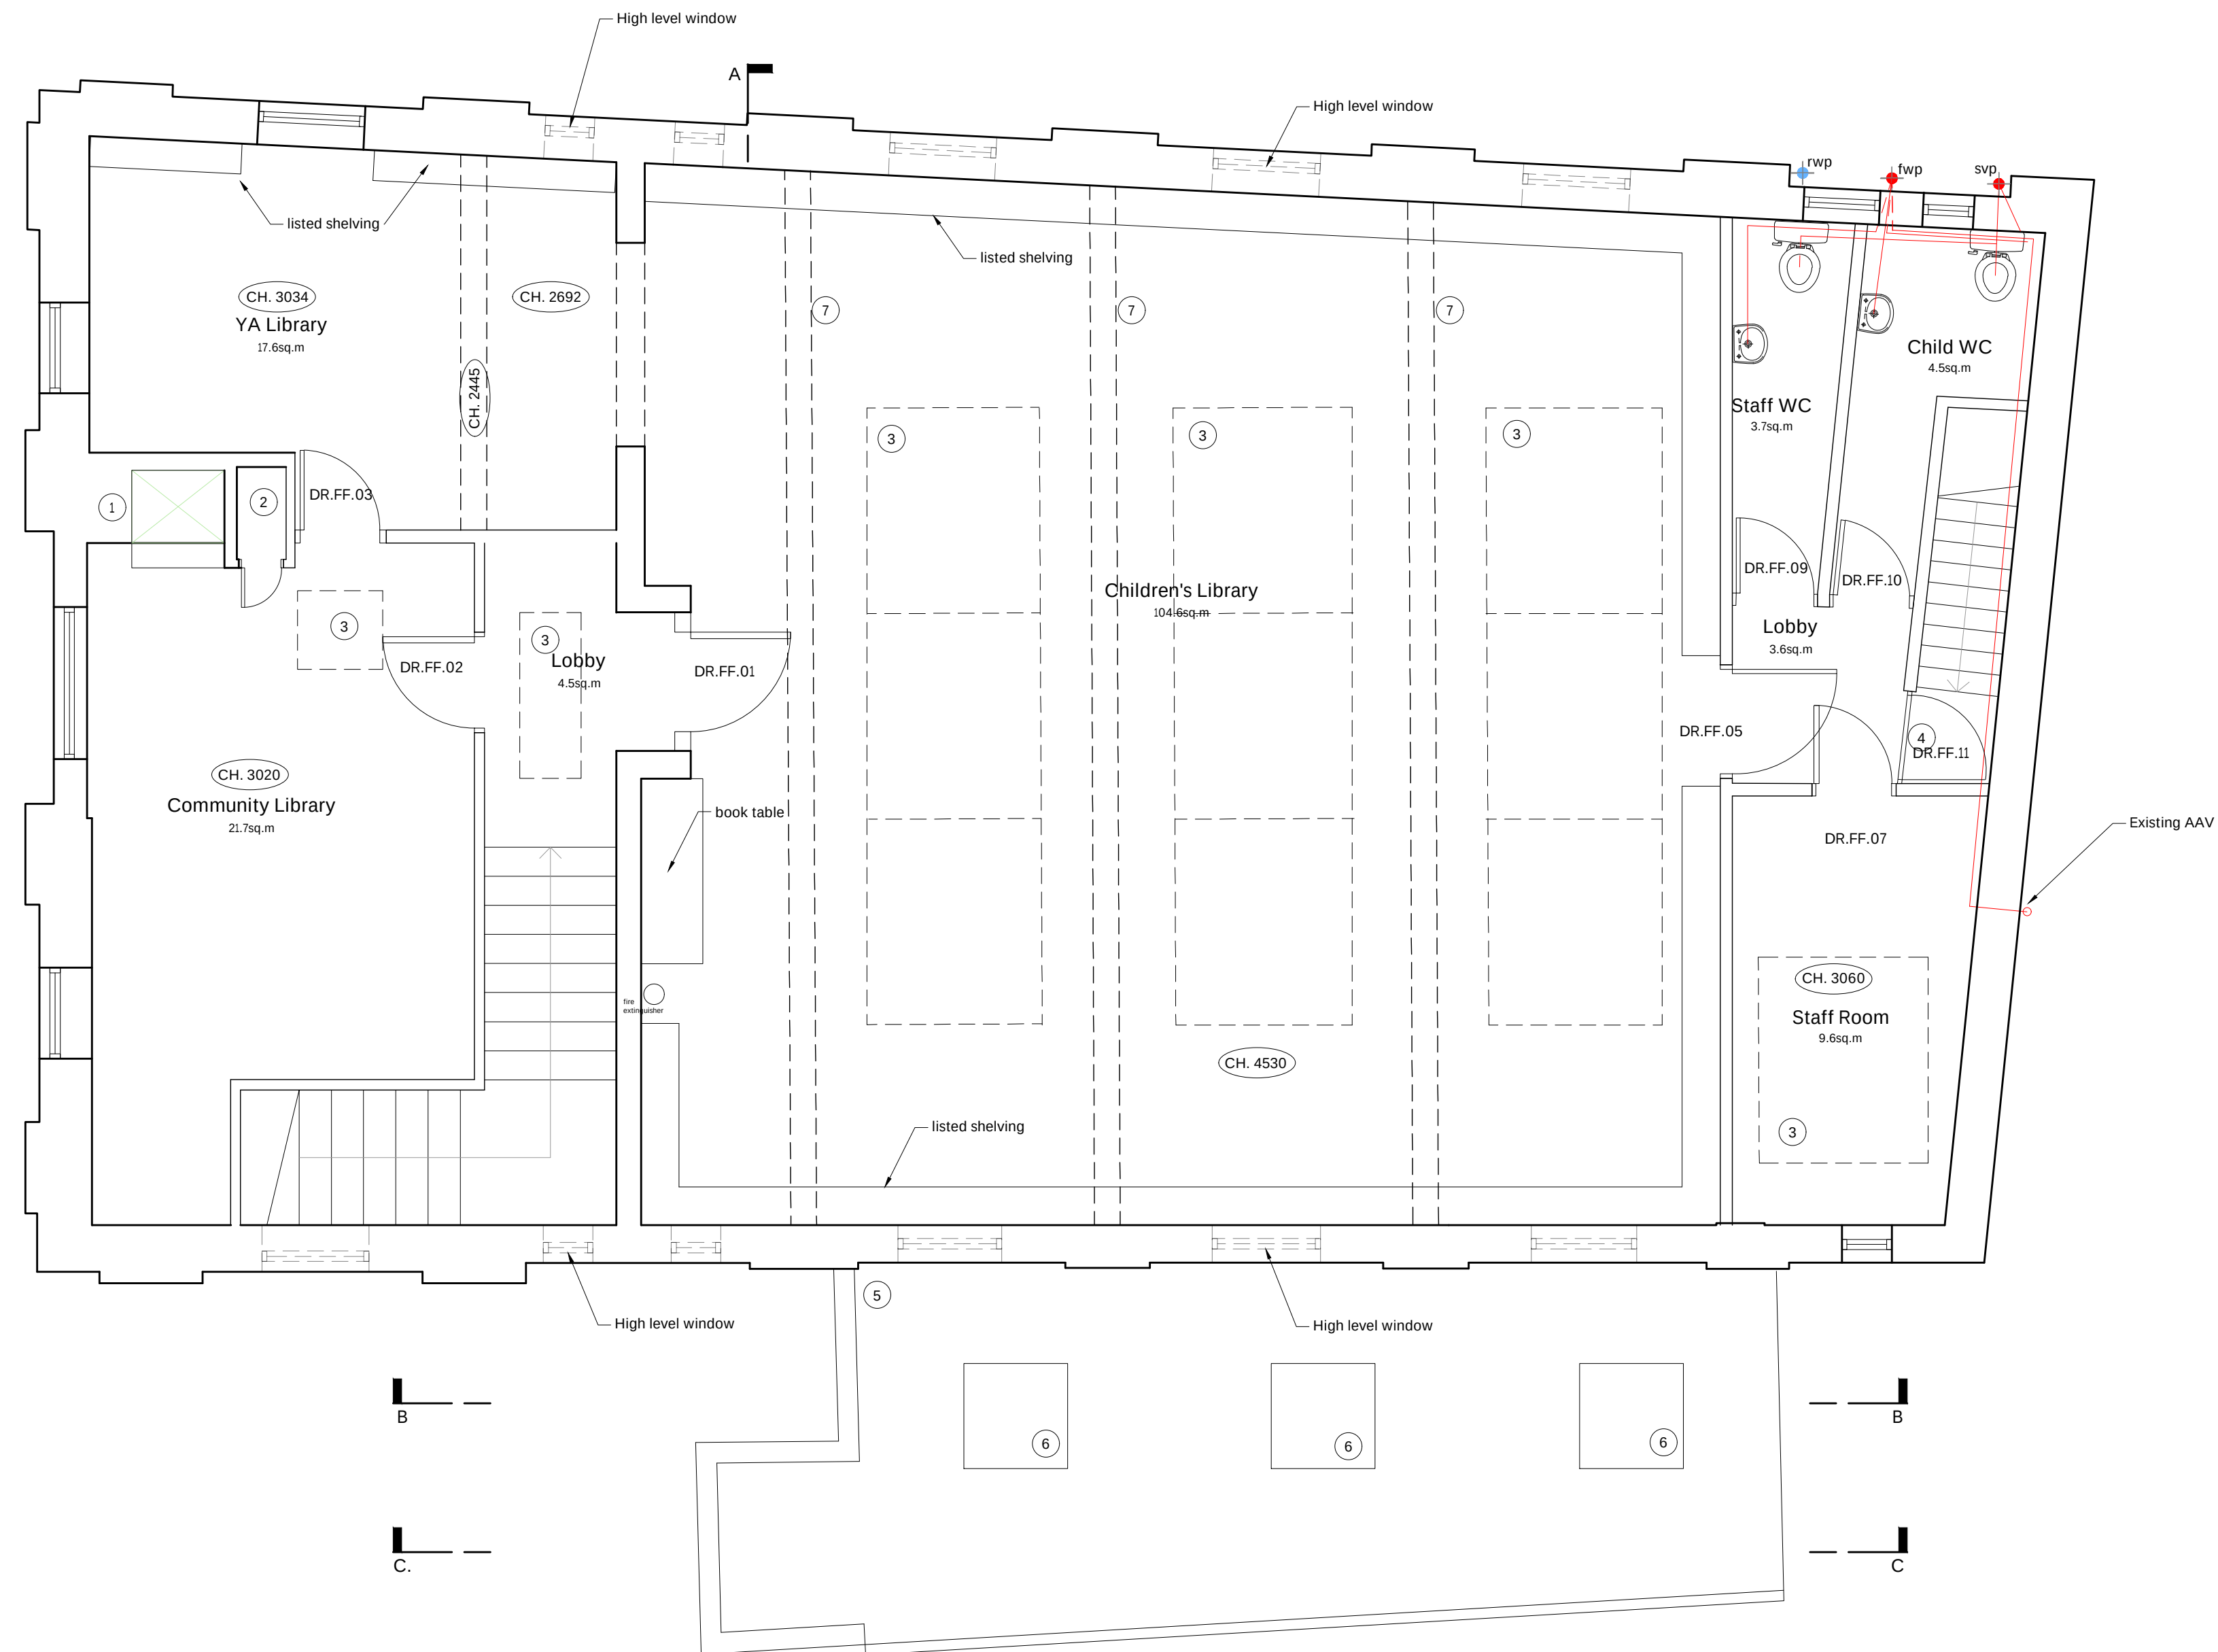

First Floor Plan

As Existing

1:100

KEY	
REF	DESCRIPTION
1.	Document hoist
2.	Existing Store
3.	Existing rooflights
4.	Existing low gate to protect children from falling down FE Staircase
5.	Existing parapet
6.	Existing rooflights to single storey side addition
7.	Existing downstand beams

P04	High level windows and details of listed shelving added	08/11/22	SP
P03	Issued for Tender	14/10/22	SP
P02	Rooflights, beams and document hoist details added	12/09/22	SP
P01	Issued for Tender	30/08/22	SP

rev.	description	date	chkd.
------	-------------	------	-------

client :

London Borough of Haringey

project : Library Enhancement Works
Muswell Hill Library
Queen's Av, Muswell Hill. London. N10 3PF

drawing title :

First Floor Plan As Existing

FulkersBaileyRussell

london | brighton | bristol | leeds | reading | manchester

drawn: CK	chkd : AK	date: Aug 2022
-----------	-----------	----------------

proj no : 21.3453	scale: 1:50@A1
-------------------	-------------------

identifiser :

3453-FBR-A1-GF-DR-A-112

status:	rev no:
D2 (Tender)	P04