


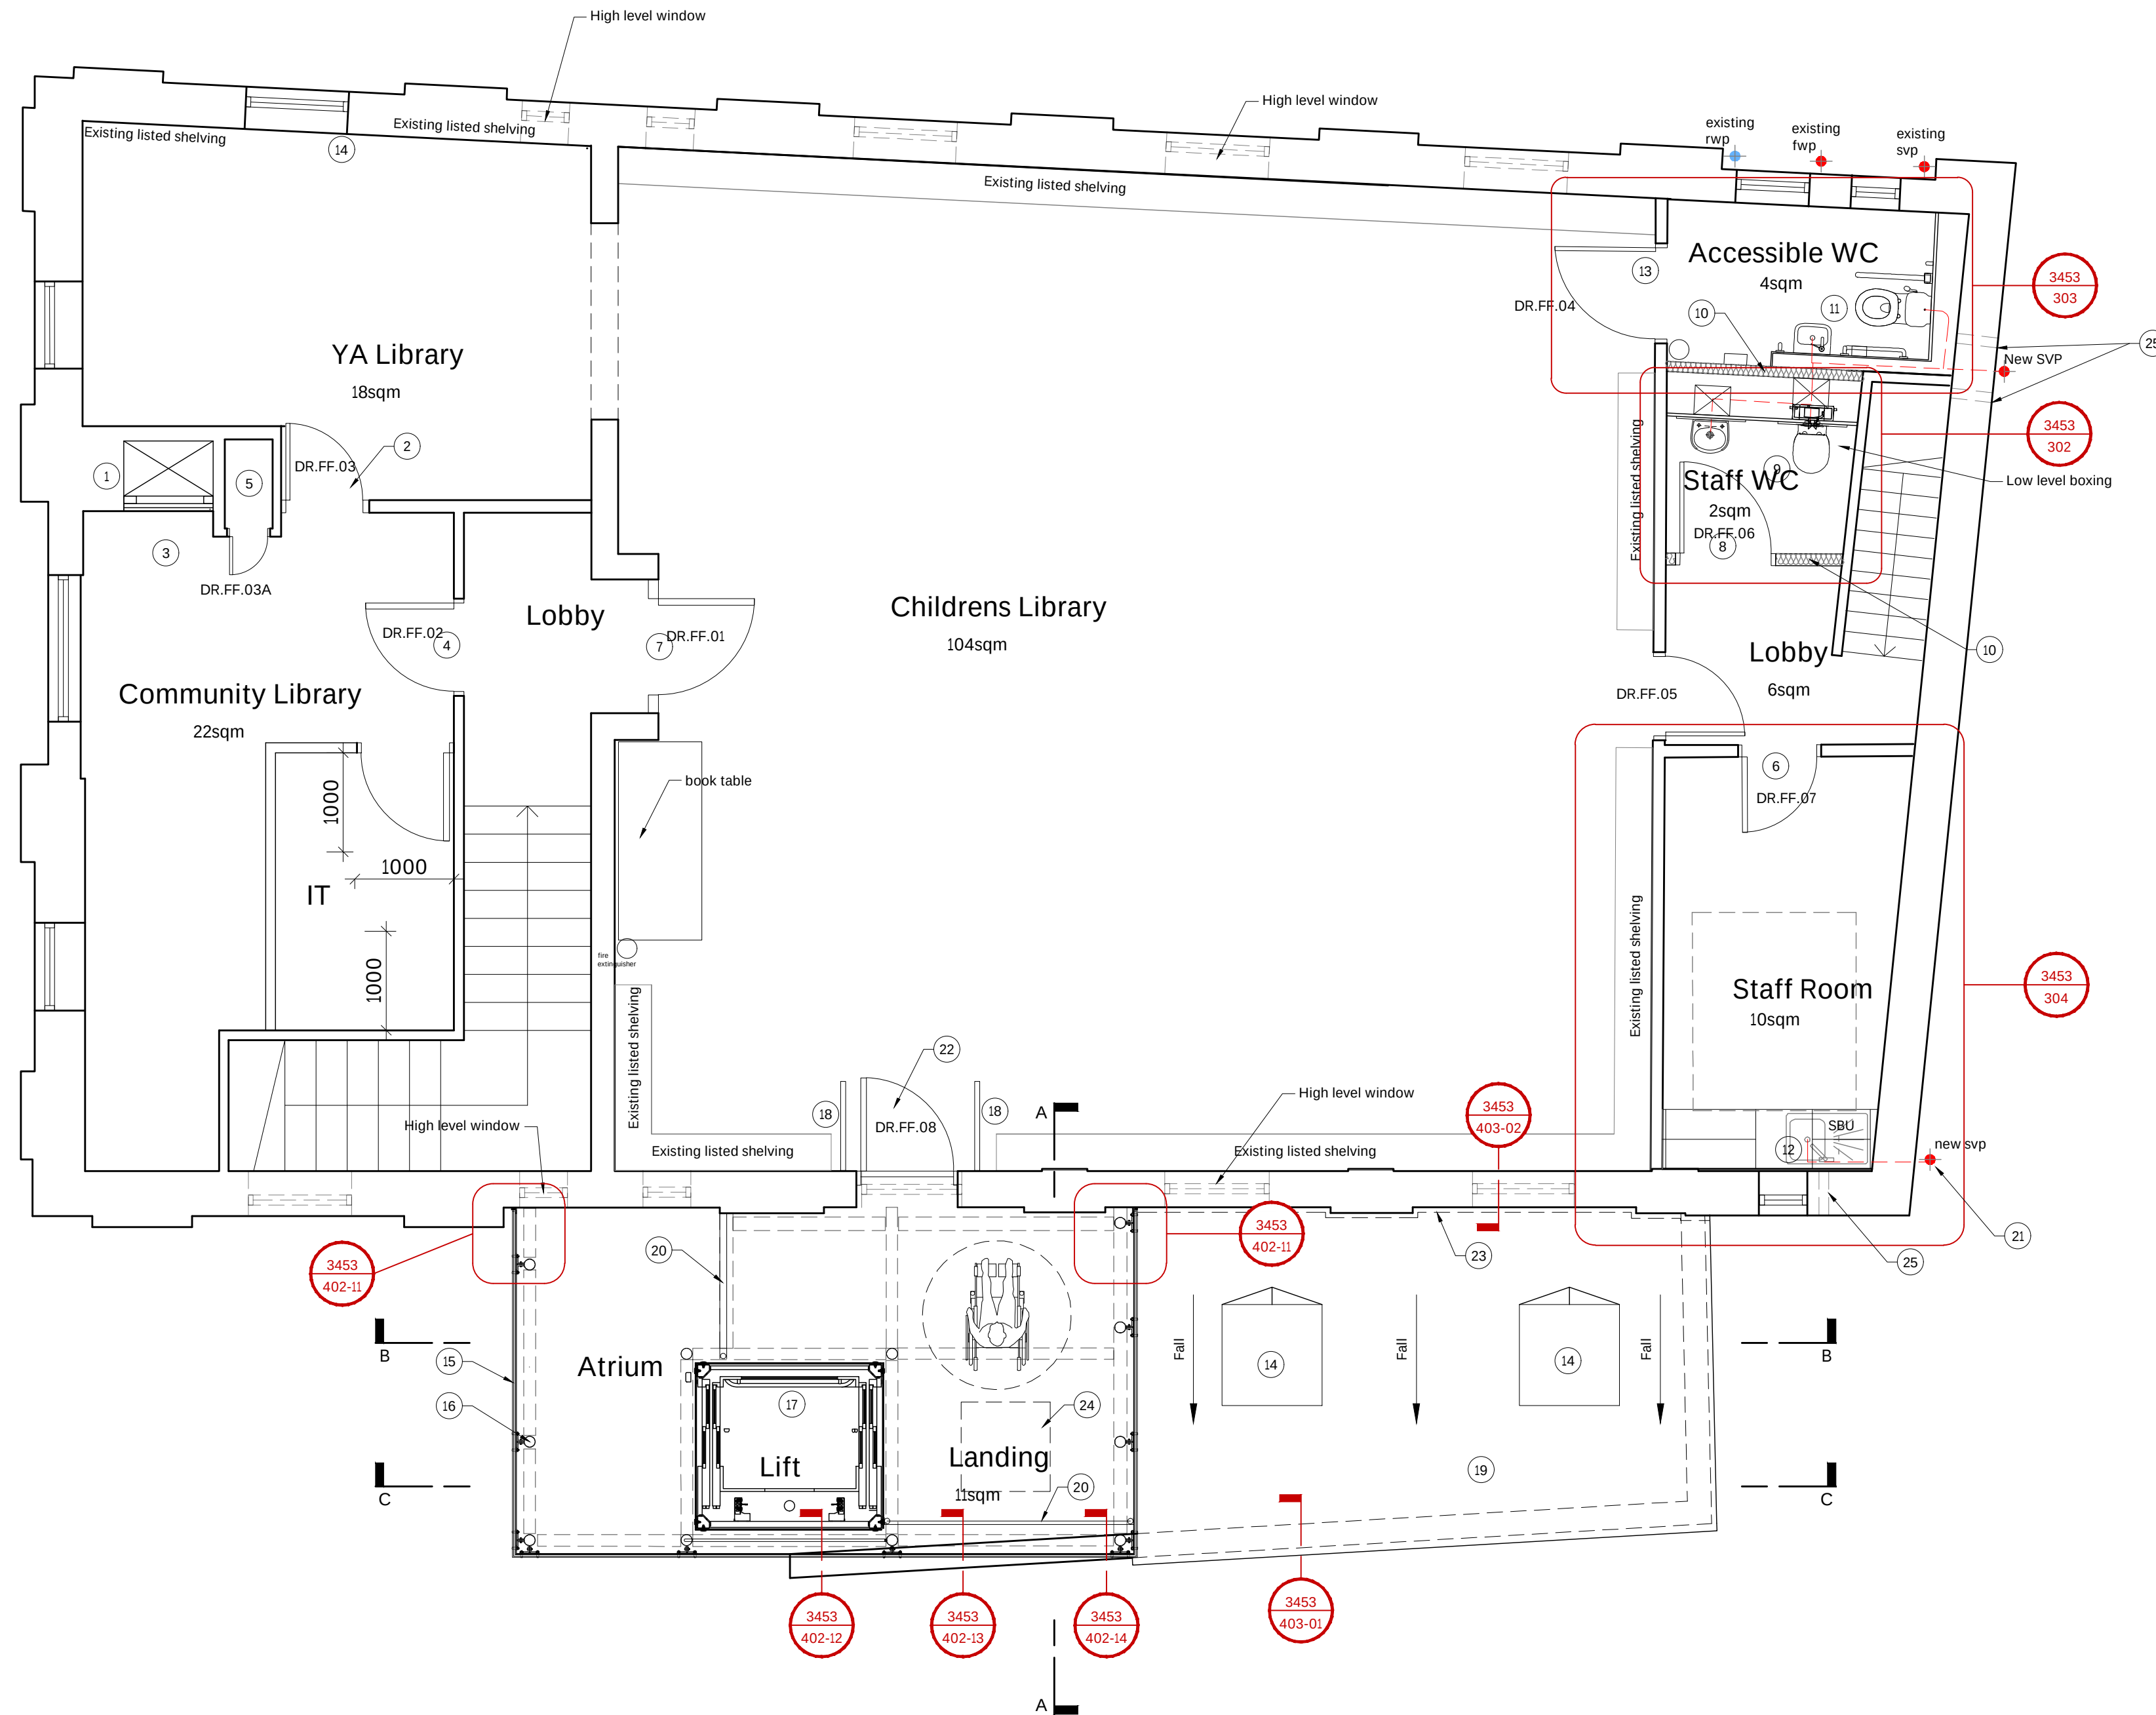

KEY		
REF	DESCRIPTION	CLAUSE
1.	Document hoist to be decommissioned and doors removed and to receive new 30 min FR infill.	K10 / 125 Type A
2.	Door between Community Library and YA Library	Refer to door schedule
3.	High and low cupboard doors to document hoist contracts to be upgraded to achieve 30 mins FR construction with intumescent strips and cold smoke seals.	Refer to door schedule
4.	Fire door to Community Library.	Refer to door schedule
5.	Riser cupboard door.	Refer to door schedule
6.	Door to staff room.	Refer to door schedule
7.	Door to Children's Library	Refer to door schedule
8.	New Door to Staff WC	Refer to door schedule
9.	New Sanitaryware to Staff WC	N13 / 300, 335
10.	New lightweight partition to Staff and Accessible WCs	K10 / 125
11.	New Doc M Pack and grab rails to Accessible WC	N13 / 311
12.	New staff welfare fixtures including base sink unit, worktop and wall units	N11 / 310, 320, 340, 350
13.	New door to Accessible WC to be hardwood timber panelled door to match the existing.	Refer to door schedule
14.	New Rooflights. Internal security bars retained	L10 / 460
15.	New glazed extension	H11 / 110
16.	New Structural steelwork to engineers details	Refer to Structural engineers details
17.	New glazed platform lift	X12 / 320
18.	New alarm barrier	
19.	Existing flat roof covering to be removed and replaced with new deck, roof covering, soffit, fascia with over fascia vent, guttering and downpipe, ventilated abutment flashing, abutment flashing to new extension, upstands to new lanterns and tilting lifts behind lanterns.	G20 / 311 J41 / 405 G20 / 350 R10 / 350
20.	New 100 mm height guardrail	L30 / 550
21.	New external drainage / SVP	Refer to SoW
22.	New hardwood panel door with vision panel.	Refer to door schedule
23.	Ventilated abutment flashing	Refer to SoW
24.	New rooflight to glass extension	Refer to SoW
25.	ventilation grille from kitchen and WCs	Refer to mechanical spec

P05	High level windows, listed shelving and vent grilles added	08/11/22	SP
P04	Issued for Tender	14.10.22	SP
P03	Lift and glazing details added.	30.09.22	SP
P02	Details on fire doors, document hoist, sanitaryware and partitions added.	13/09/22	SP
P01	Issued for Tender	30/08/22	SP

rev.	description	date	chkd.
------	-------------	------	-------

client :

London Borough of Haringey

project : Library Enhancement Works
Muswell Hill Library
Queen's Av, Muswell Hill. London. N10 3PF

drawing title :

First Floor Plan
As Proposed

FulkersBaileyRussell

london | brighton | bristol | leeds | reading | manchester

drawn: CK	chkd : AK	date: Aug 2022
-----------	-----------	----------------

proj no : 21.3453	scale: 1:50@A1
-------------------	----------------

identifier :

status:	rev no:
---------	---------

status:	rev no:
D2 (Tender)	P05