


The Copyright of this drawing remains with Fulkers Bailey Russell and is not to be reproduced without written approval. Dimensions are not to be scaled from this drawing. The Contractor is to check all dimensions on site and report any discrepancies to the Contract Administrator. This drawing is to be read in conjunction with all other standard documentation.

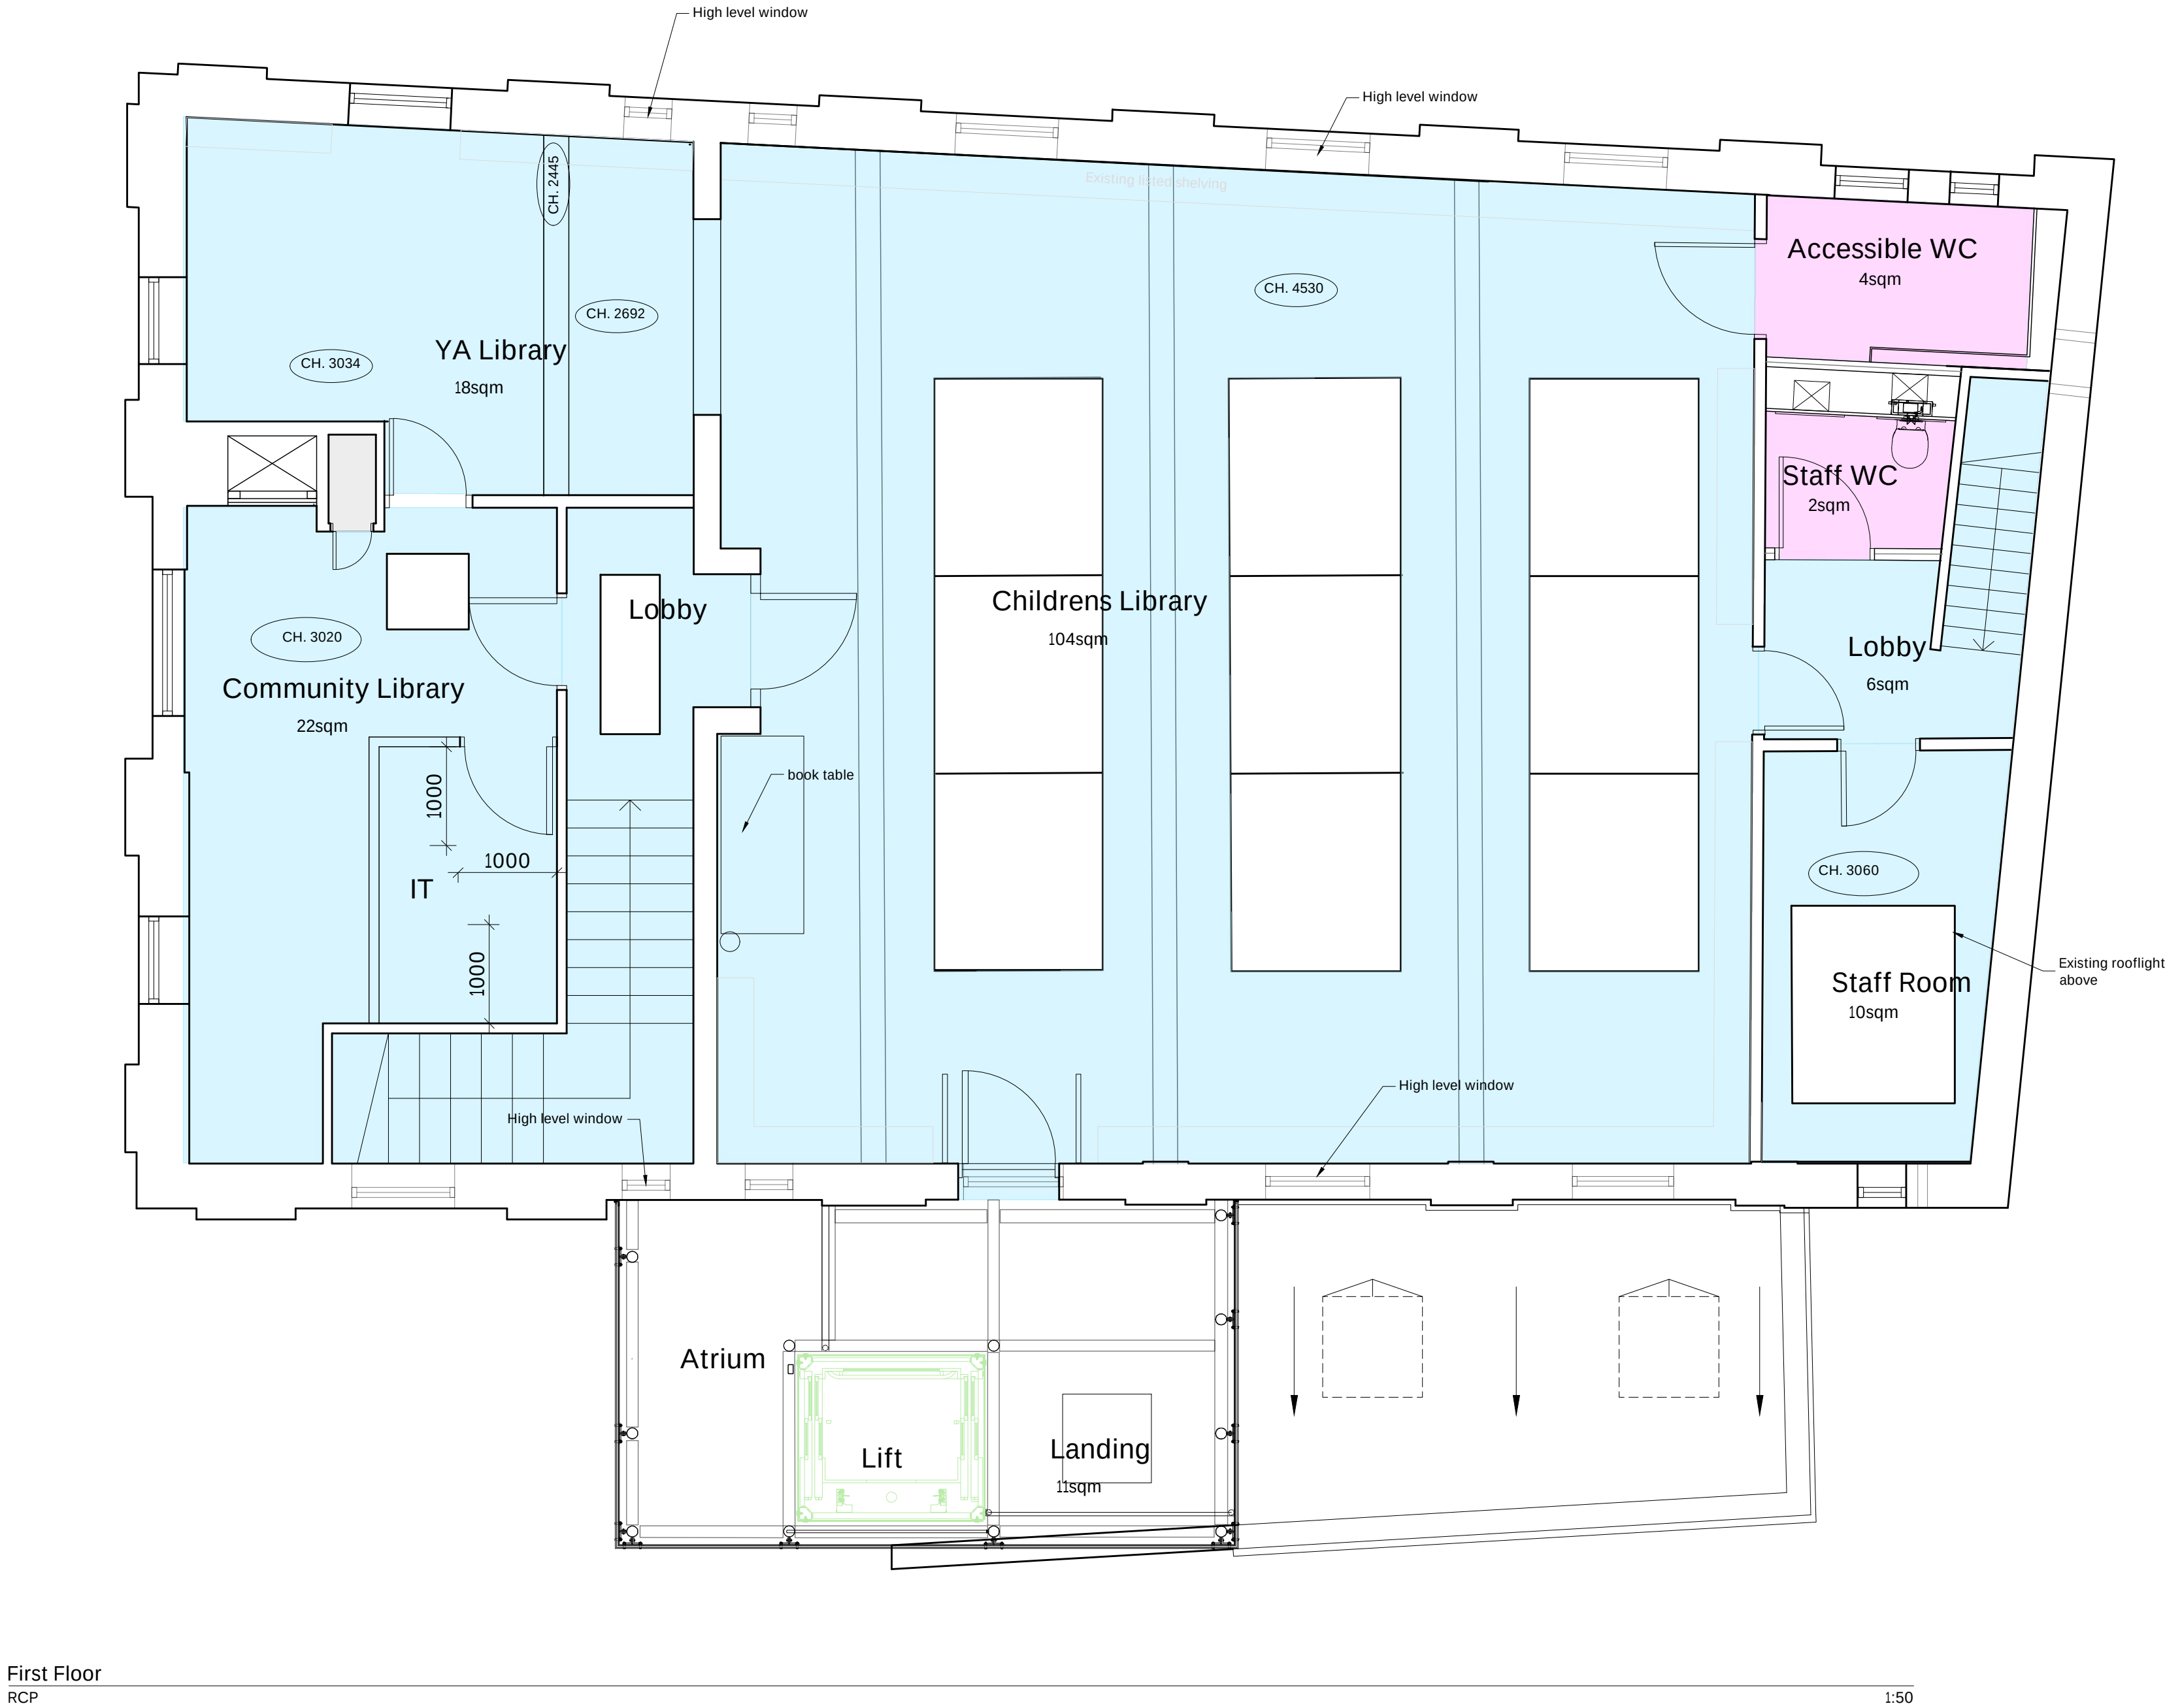

Key	
	Existing plasterboard ceilings to be made good and redecorated
	New MF plasterboard areas Moisture resistant plasterboard to wet area ie bathrooms and wcs. To NBS clause K10/220

P03	High level windows added	09/11/22	SP
P02	Issued for Tender	14/10/22	SP
P01	Issued for Tender	30/09/22	SP
rev.	description	date	chkd.

client :
London Borough of Haringey

project :
**Library Enhancement Works
Muswell Hill Library
Queen's Av, Muswell Hill. London. N10 3PF**

drawing title :
**First Floor
Reflected Ceiling Plan
As Proposed**

FulkersBaileyRussell			
london brighton bristol leeds reading manchester			
info@fulkers.co.uk // www.fulkers.co.uk // 020 3735 5792			
drawn: GD		chkd : AK	date: Aug 2022
proj no : 21.3453		scale: 1:50@A1	
identifier : 3453-FBR-A1-FF-DR-A-223			
status: D2 (Tender)			rev no: P03