


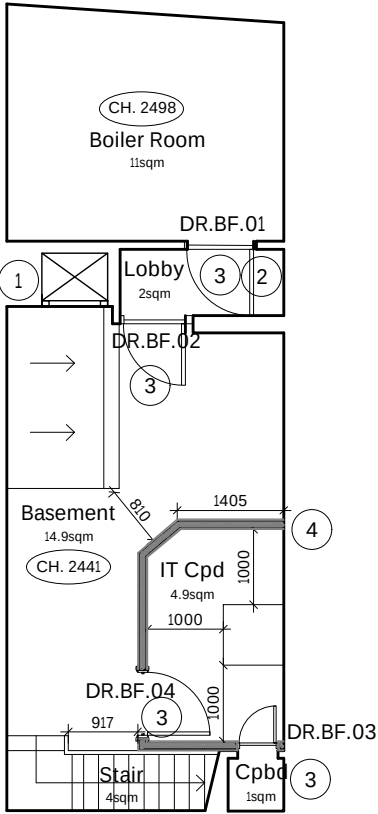

KEY		
REF	DESCRIPTION	CLAUSE
1.	Document hoist to be decommissioned and new 30 min infill installed.	K10 / 125 Type A
2.	Existing openings and penetrations in ceiling to Lobby and above doors to Boiler Room and Lobby to be sealed with appropriate fire stopping measures. See Fire Risk Assessment report from Homes for Haringey dated 21/10/21.	P12
3.	New 30 mins FR doorset and frame.	Refer to door schedule
4.	New 60 min fire rated lightweight partition to IT Cupboard	K10/ 125 Type C

P04	New IT Cupboard created and separation between Stairs and rest of Basement with FR partitions and doors	08/11/22	SP
P03	Issued for Tender	14/10/22	SP
P02	Details of document hoist, penetrations to lobby, asbestos to Boiler Room door frame and safe and fire door needed for under stair cupboard added	13/09/22	SP
P01	Issued for Tender	30/08/22	SP
rev.	description	date	chkd.

client :

London Borough of Haringey

project :
Library Enhancement Works
Muswell Hill Library
Queen's Av, Muswell Hill, London, N10 3PF

drawing title :

Basement Level Plan
As Proposed

Basement Level Plan
As Proposed

1:100

FulkersBaileyRussell

london | brighton | bristol | leeds | reading | manchester

info@fulkers.co.uk // www.fulkers.co.uk // 020 3735 5792

drawn: CK	chkd : AK	date: Jul 2022
proj no : 21.3453	scale: 1:100@A3	
identifier : 3452-FBR-A1-GF-DR-A-210		
status: D2 (Tender)		rev no: P04