


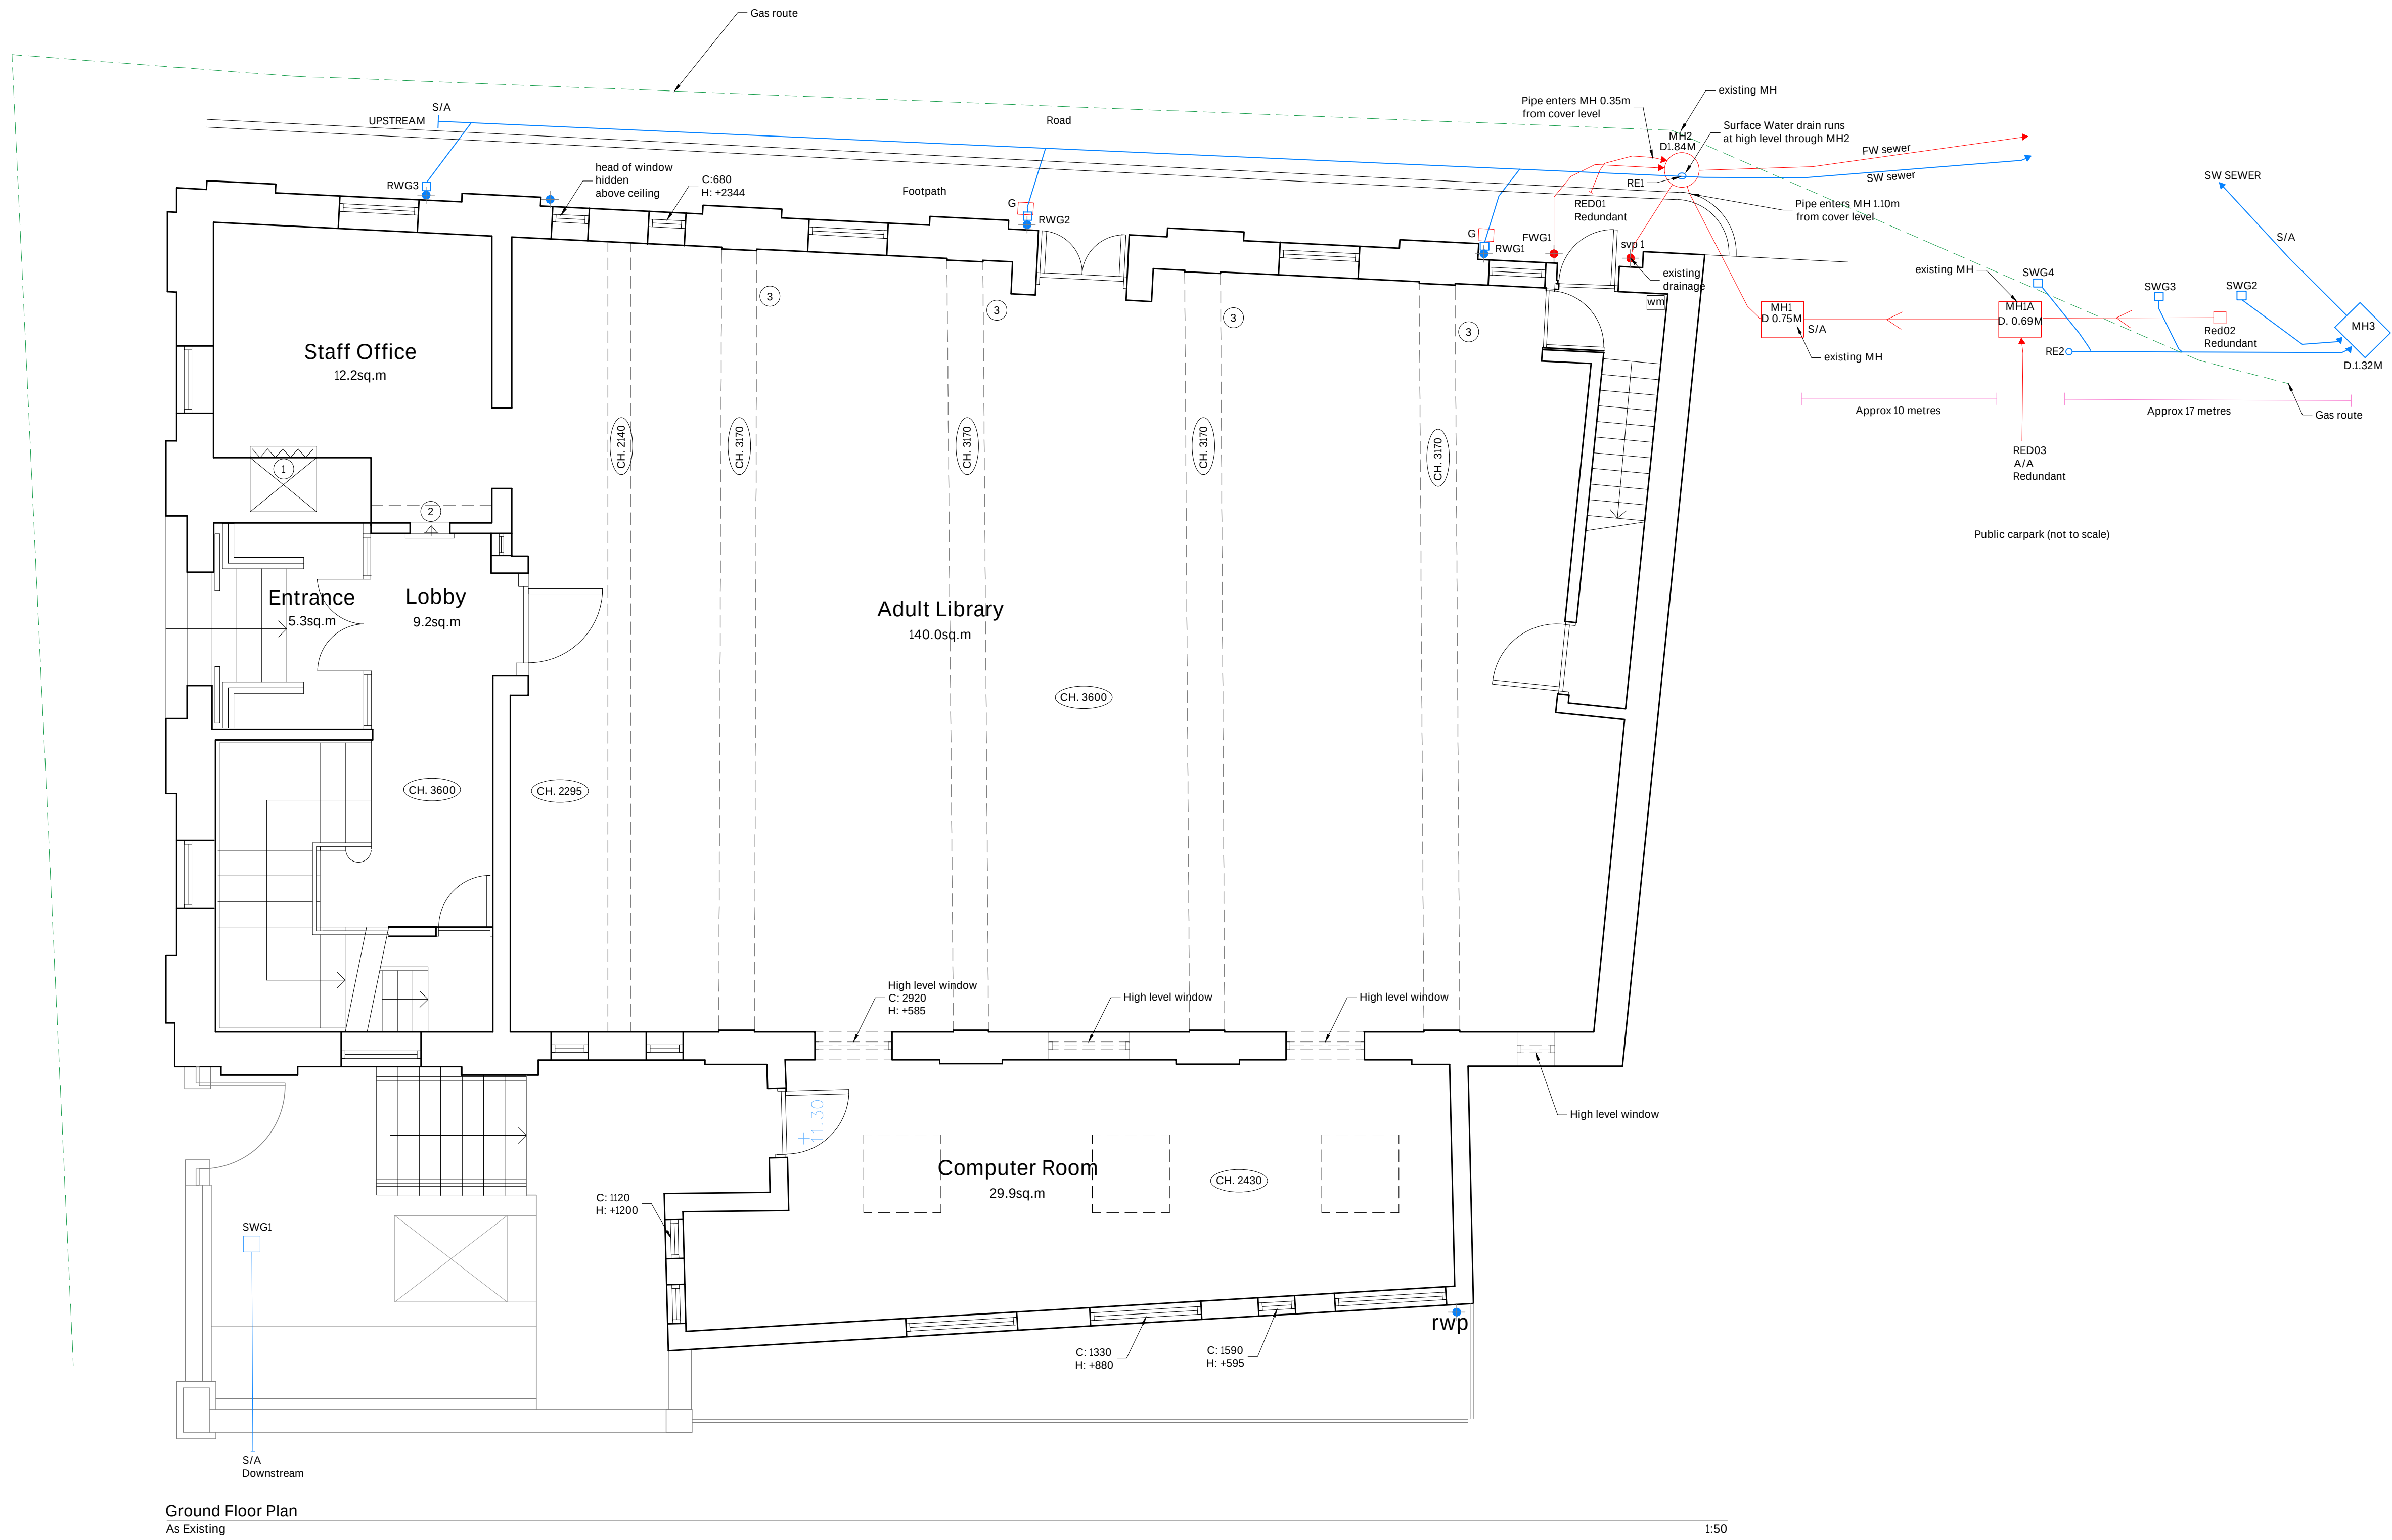

KEY	
REF	DESCRIPTION
1.	Document hoist
2.	Book drop
3.	Existing downstand beams

P04	High level windows and cill and head heights added and details of Gas route confirmed	08/11/2022	SP
P03	Issued for Tender	14/10/2022	SP
P02	Downstand beams, document hoist and bookdrop details added	12/09/2022	SP
P01	Issued for Tender	30/08/22	SP

rev.	description	date	chkd.
------	-------------	------	-------

client :
London Borough of Haringey

project :
Library Enhancement Works
Muswell Hill Library
Queen's Av, Muswell Hill. London. N10 3PF

drawing title :

Ground Floor Plan
As Existing

FulkersBaileyRussell

london | brighton | bristol | leeds | reading | manchester

info@fulkers.co.uk // www.fulkers.co.uk // 020 3735 5792

drawn: CK	chkd: AK	date: Aug 2022
proj no : 21.4353		scale: 1:50@A1
identifier : 3453-FBR-A1-GF-DR-A-111		
status: D2 (Tender)		rev no: P04