



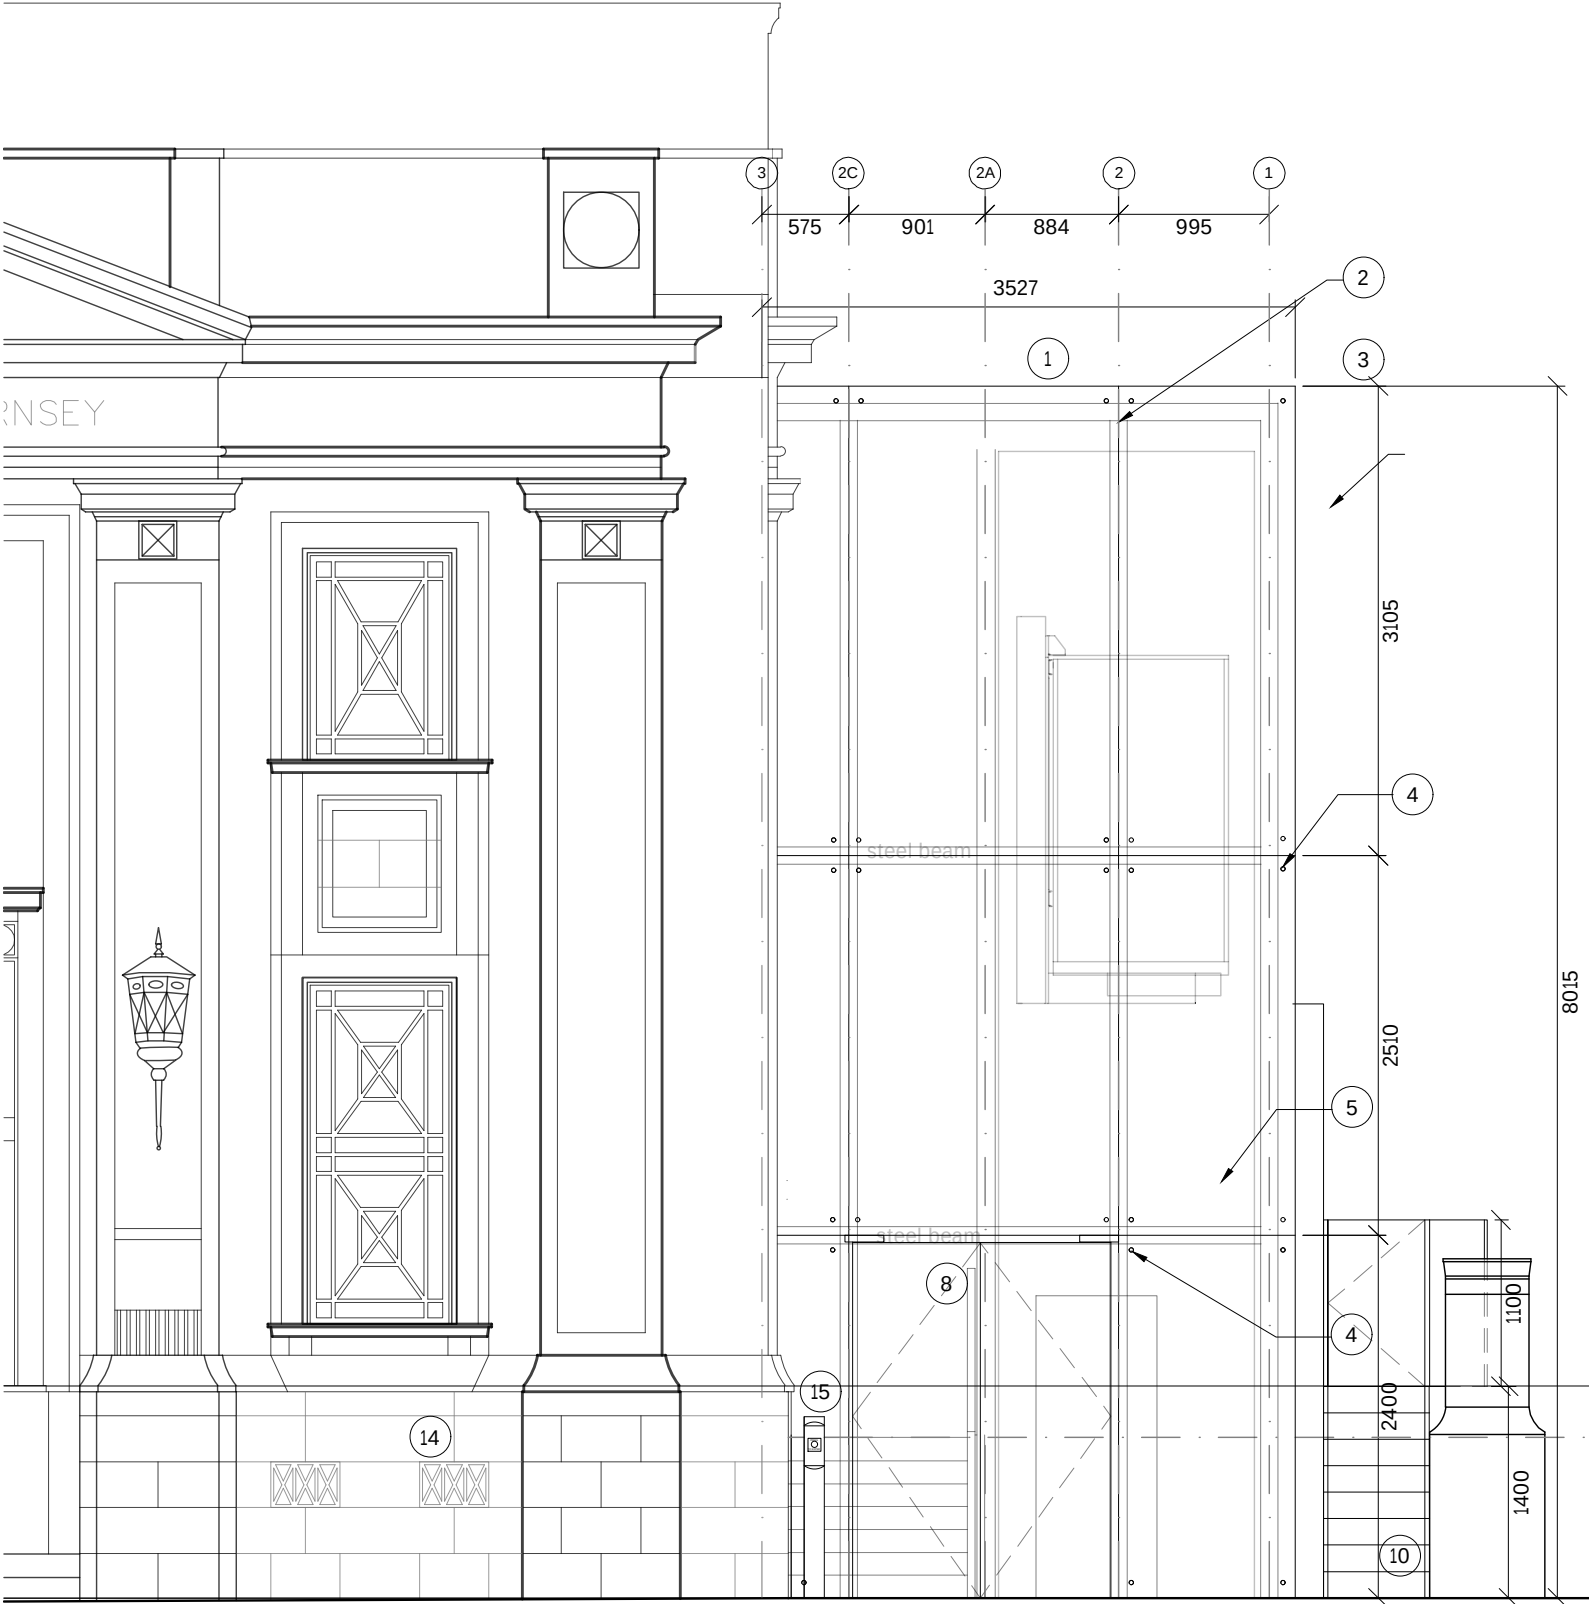

Front Elevation
As Proposed

1:50

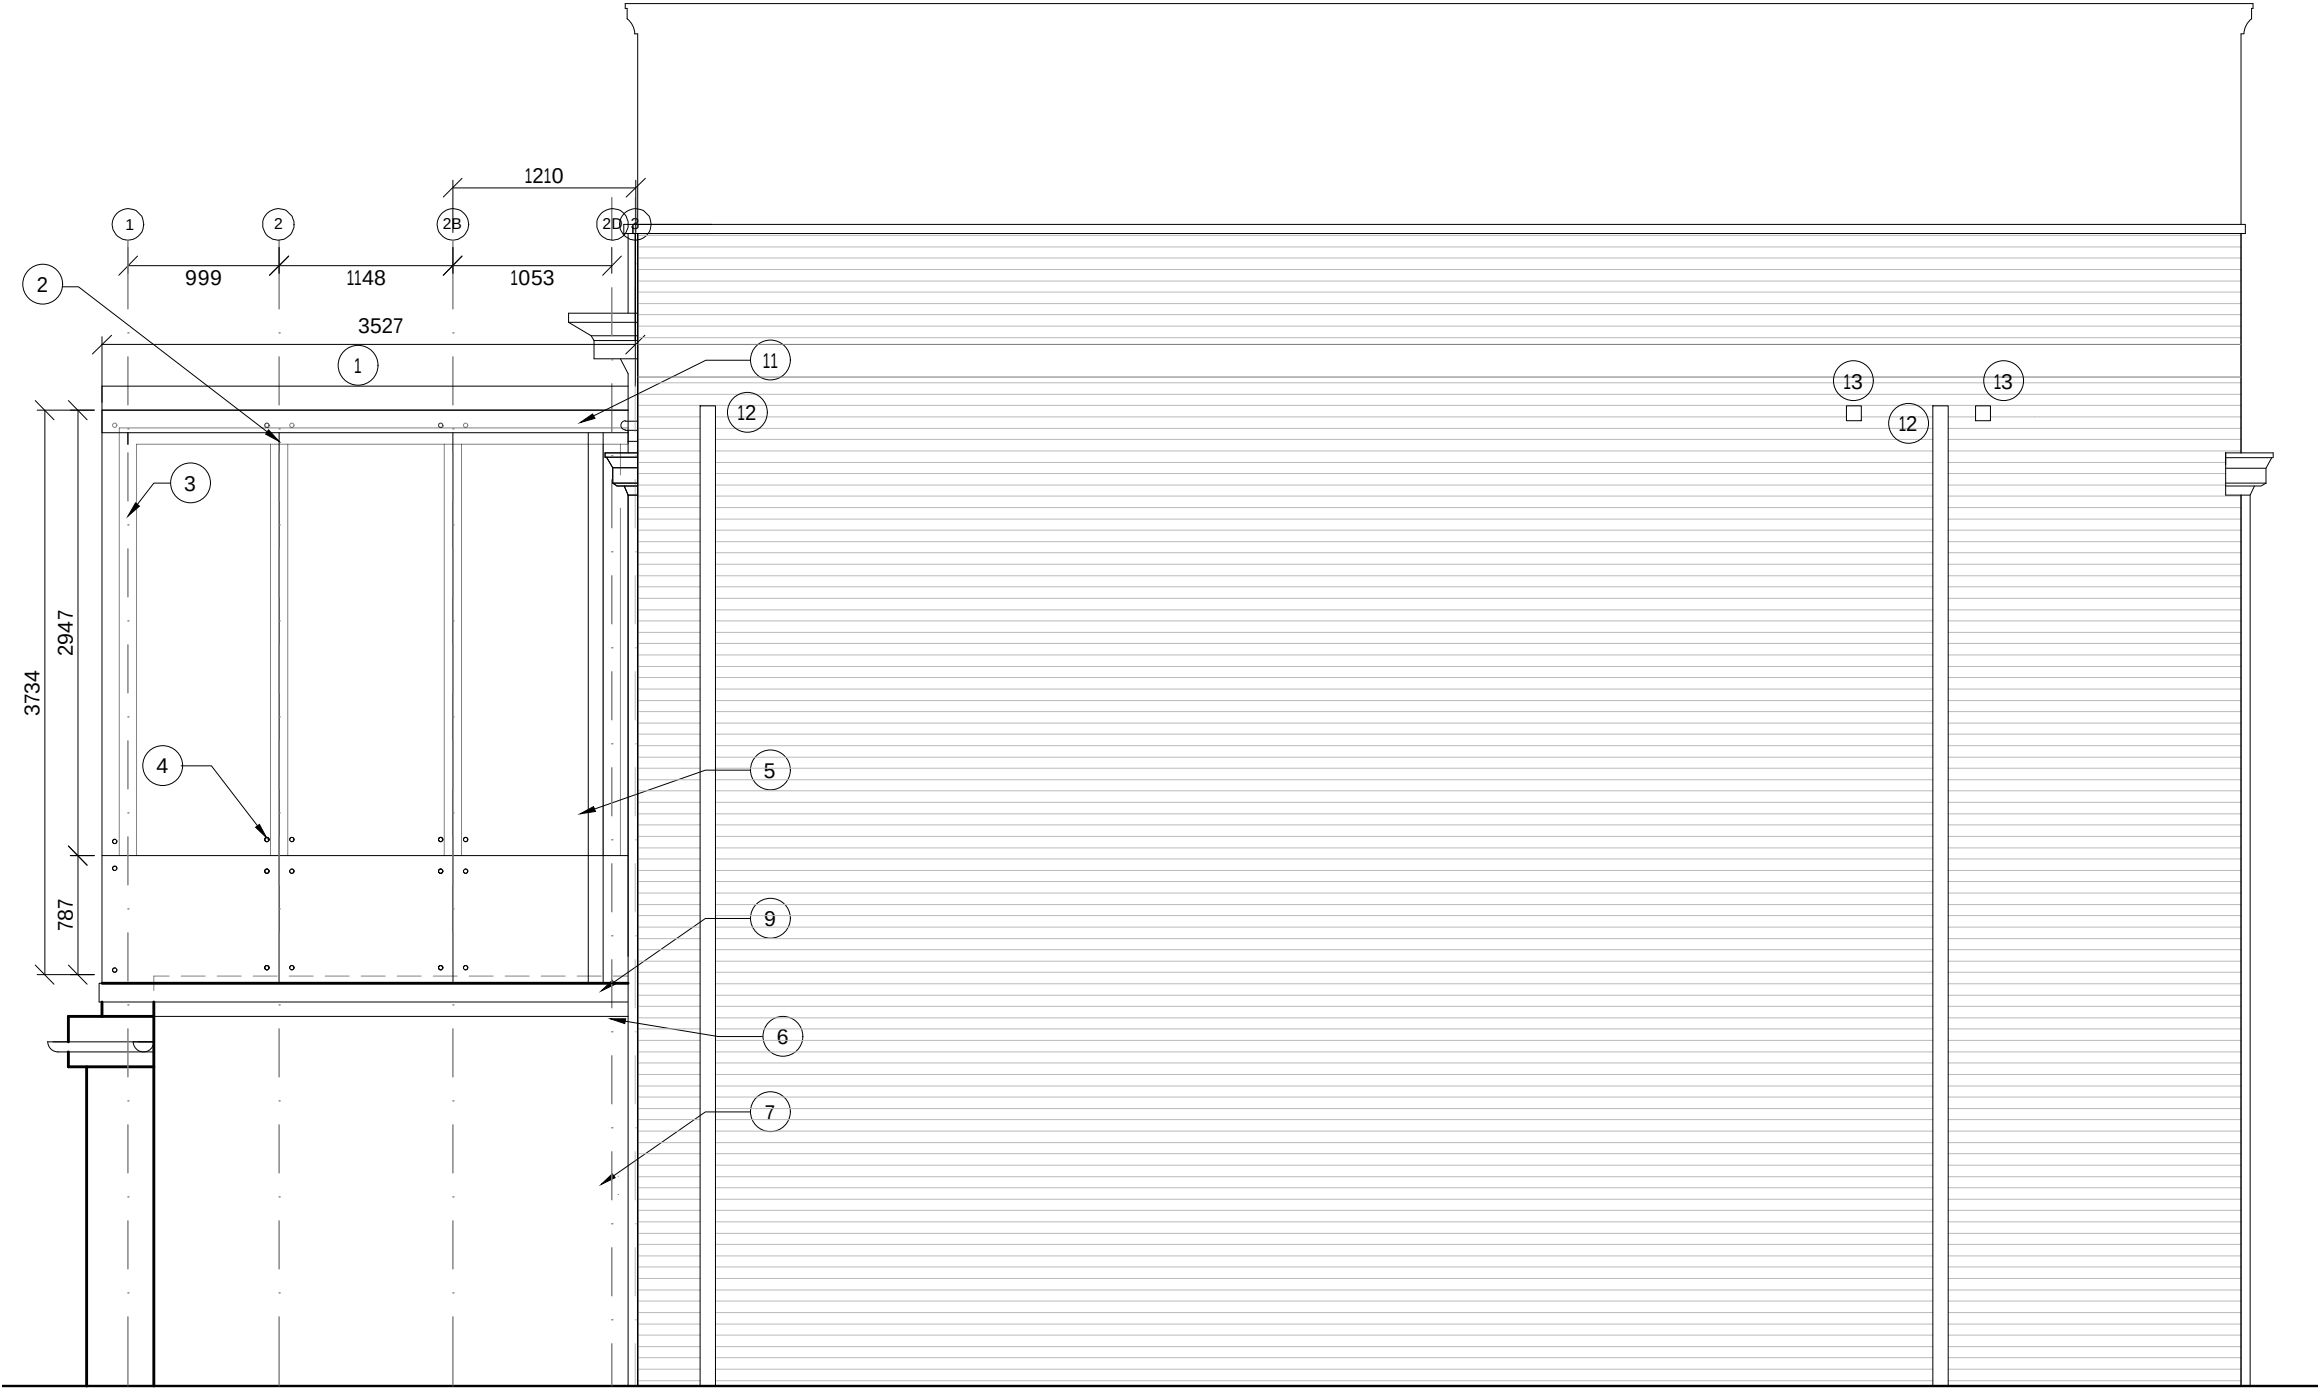

Rear Elevation
As Proposed

1:50

KEY		
REF	DESCRIPTION	CLAUSE
1	Glass panelled roof with 1 in 40 fall	
2	Position of frameless glass mastic joint	
3	Primary steel frame	
4	Glass fixing	
5	Proposed glazing to new extension	
6	Relaid roof to exisitng single storey side addition	
7	Exisiting brickwall to single storey side addition.	
8	Proposed glazed automatic doors	
9	PPC aluminium trim	
10	New 700mm wide concrete steps for maintenance	
11	Proposed stainless steel gutter & downpipe	
12	New red cast iron SVP to match existing	
13	New red vent grilles from WCs & kitchen to closely match brickwork	
14	New vent grilles from IT Cupboard in Basement	
15	SS access control post as indicated	

1:50



P03 Issued for Tender	02.11.22	SP
P02 Issued for Tender	14.10.22	SP
P01 Issued for Tender	05.10.22	SP

rev.	description	date	chkd.
------	-------------	------	-------

client :

London Borough of Haringey

project : Library Enhancement Works
Muswell Hill Library
Queen's Av, Muswell Hill, London, N10 3PF

drawing title :

Front and Rear Elevations
As Proposed

FulkersBaileyRussell

london | brighton | bristol | leeds | reading | manchester
info@fulkers.co.uk // www.fulkers.co.uk // 020 3735 5792

drawn: CK/MS chkd : AK date: Sep 2022

proj no : 21.3453 scale: 1:50@A2

identifier : 3453-FBR-A1-ZZ-DR-A-216

status: D2 (Tender) rev no: P03