




Proposed West Elevation
scale 1:100 @ A3



Proposed East Elevation
scale 1:100 @ A3

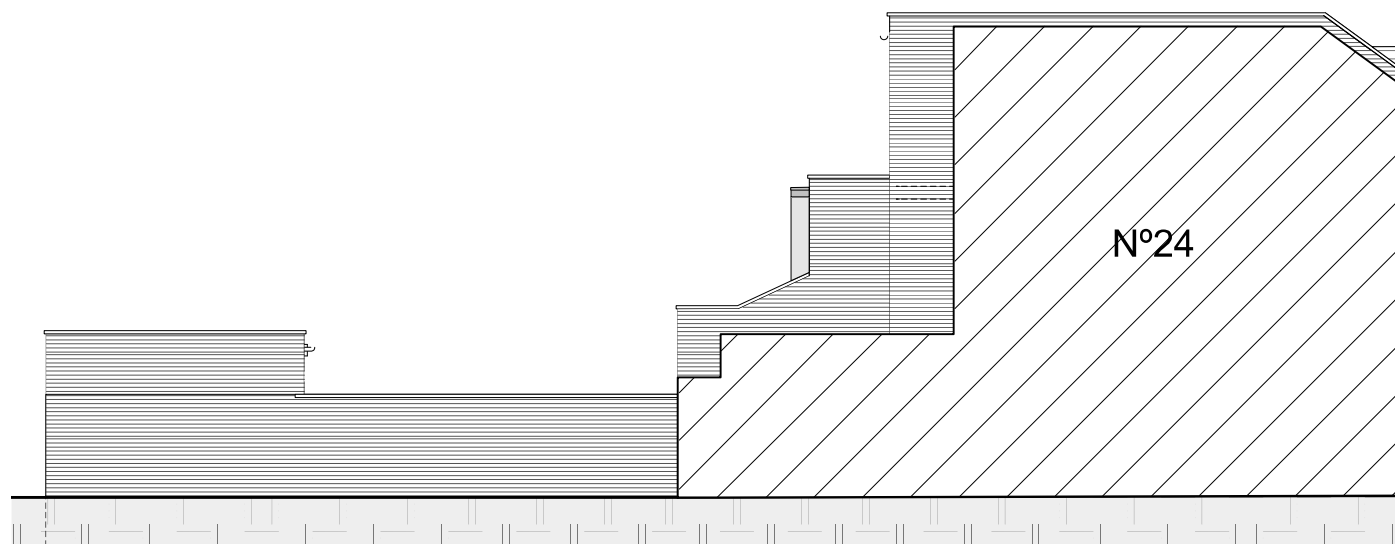

Proposed South Elevation
scale 1:100 @ A3



			CLIENT	SCALE see drawing	PROJECT 22 Frobisher Road, N8 0QX	DRAWING NO. 331/20-PL-07	REV.	FBD FULCRUM BUILDING DESIGN LTD LONDON
				DATE Sep 2022				
			STATUS Planning Application	DRAWN	DRAWING TITLE Proposed Elevations	FBD FULCRUM BUILDING DESIGN LTD. 9 Heneage Street, Spitalfield, London, E1 5LJ Tel: 07974086475 e-mail: info@fbd-ltd.com www.fbd-ltd.com		
				CHECKED				
REV.	DATE	NOTES						