




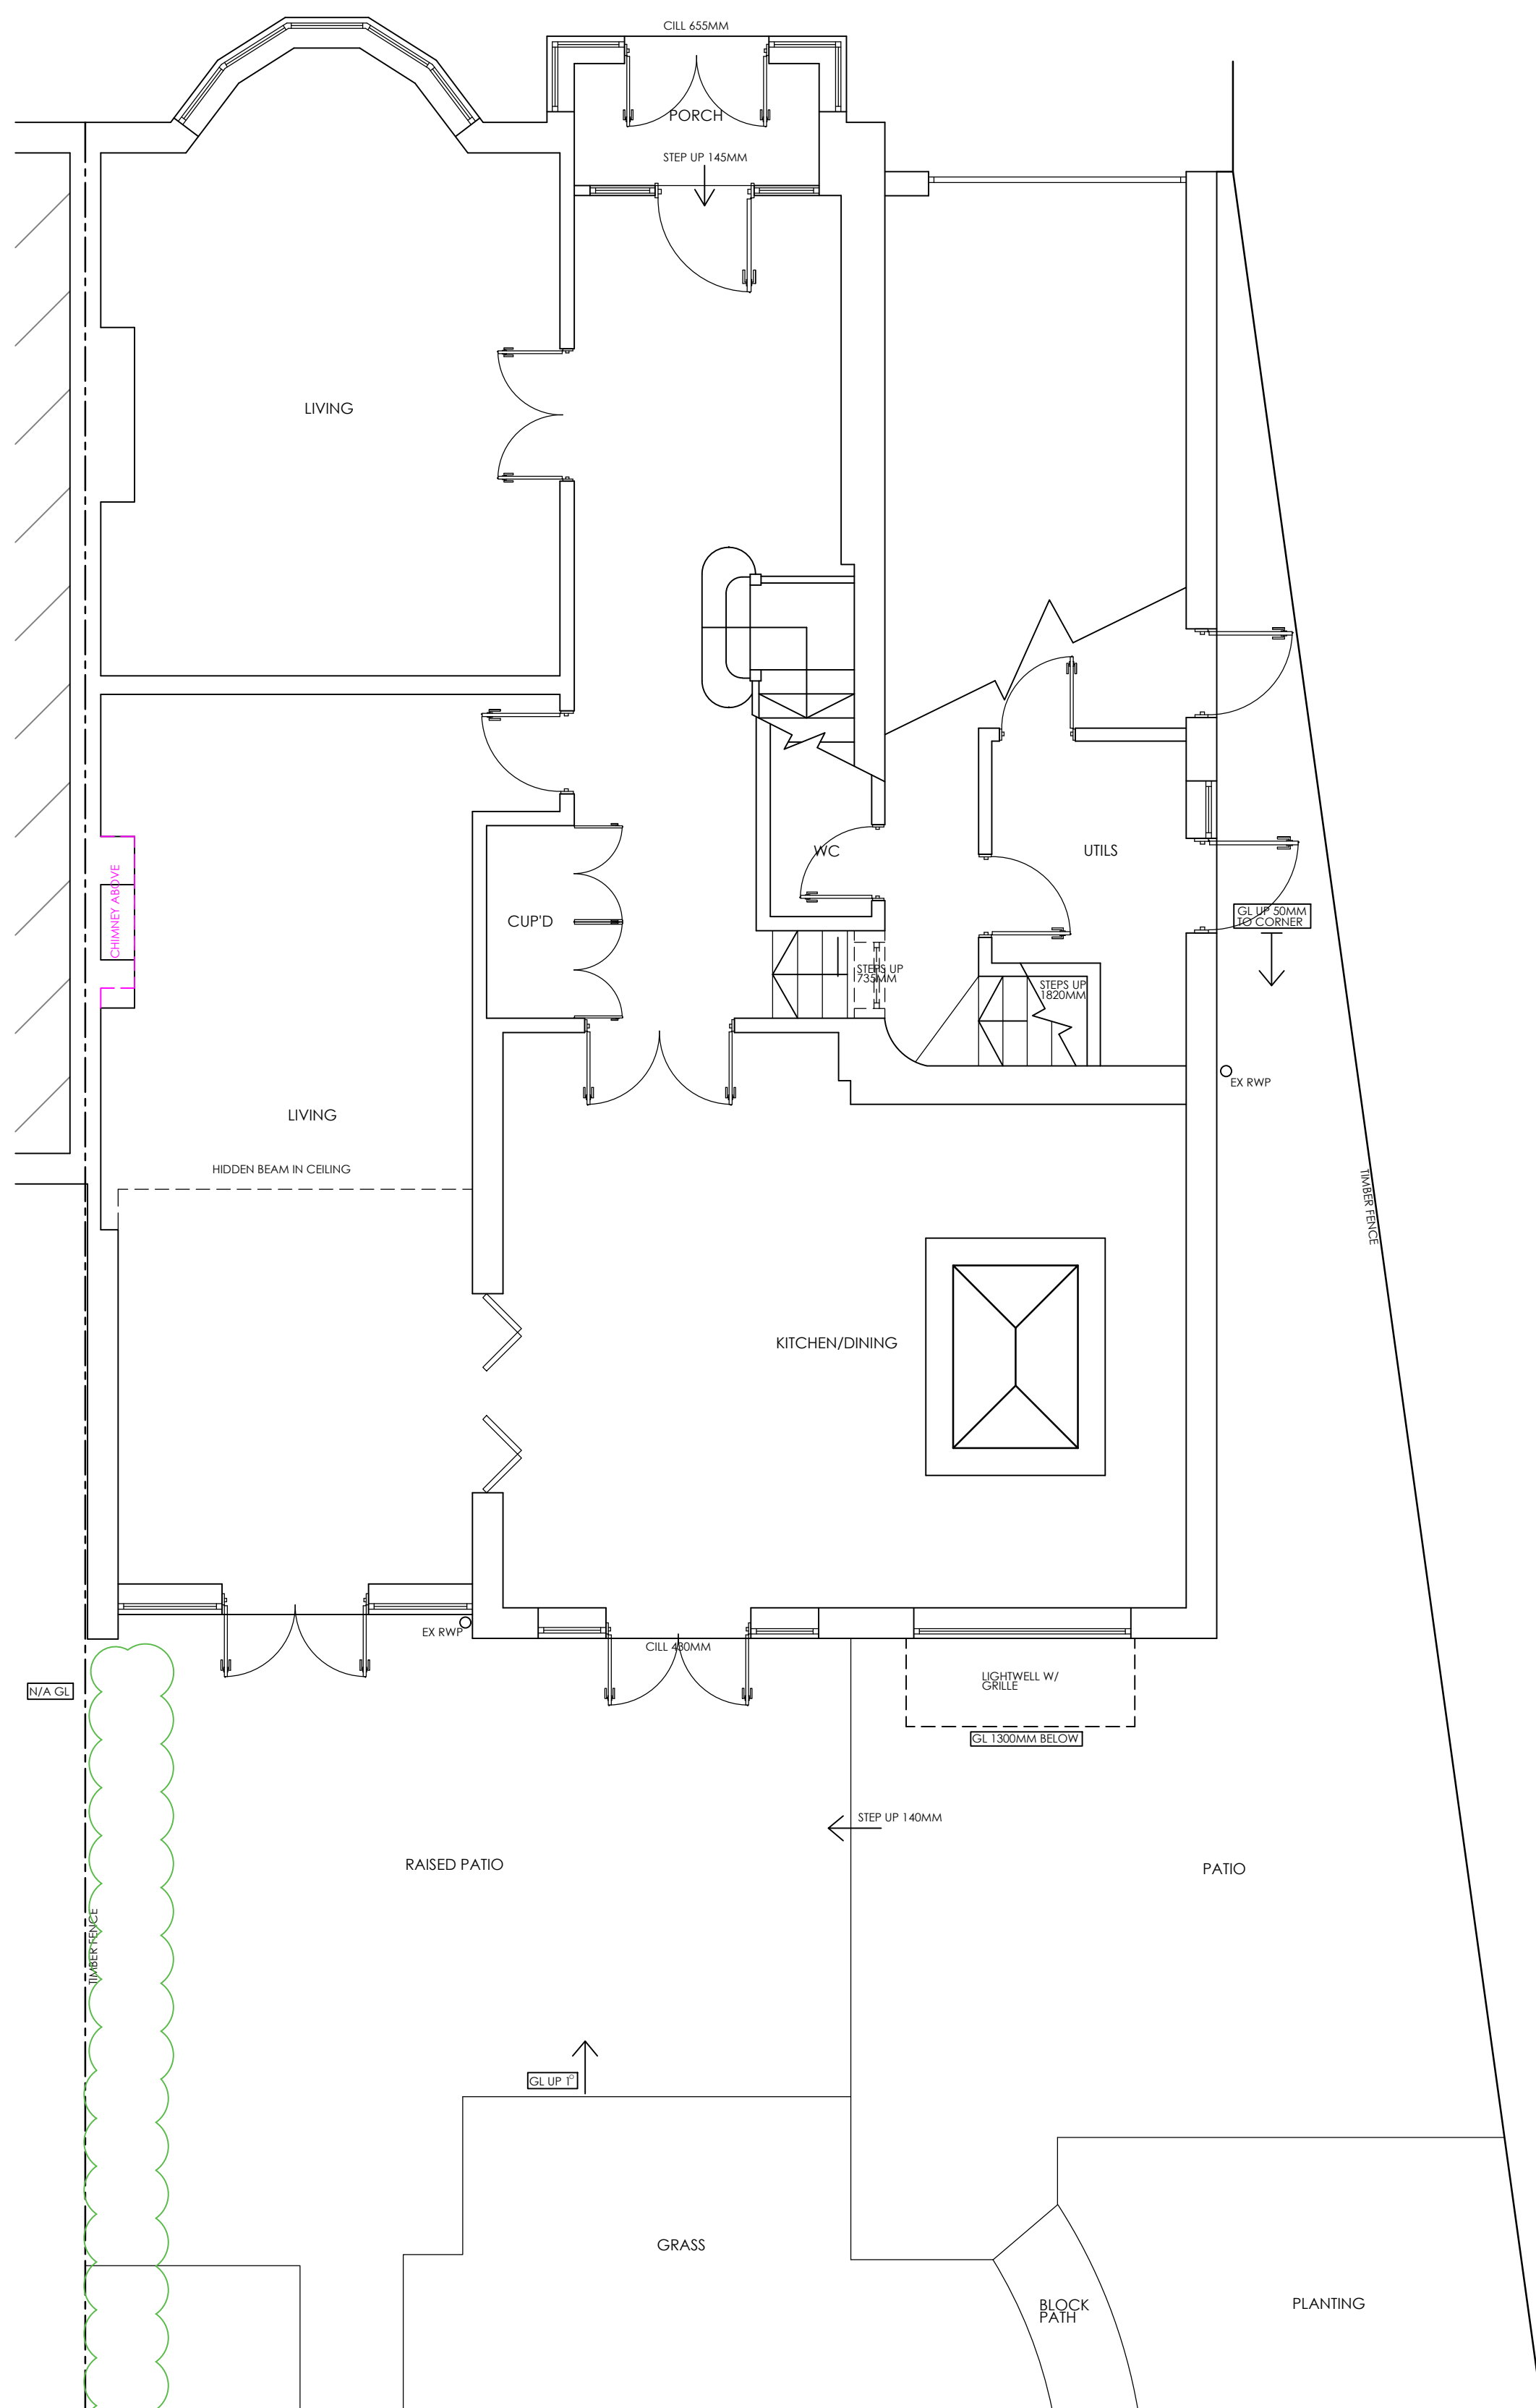


EXISTING GROUND FLOOR PLAN 1:50

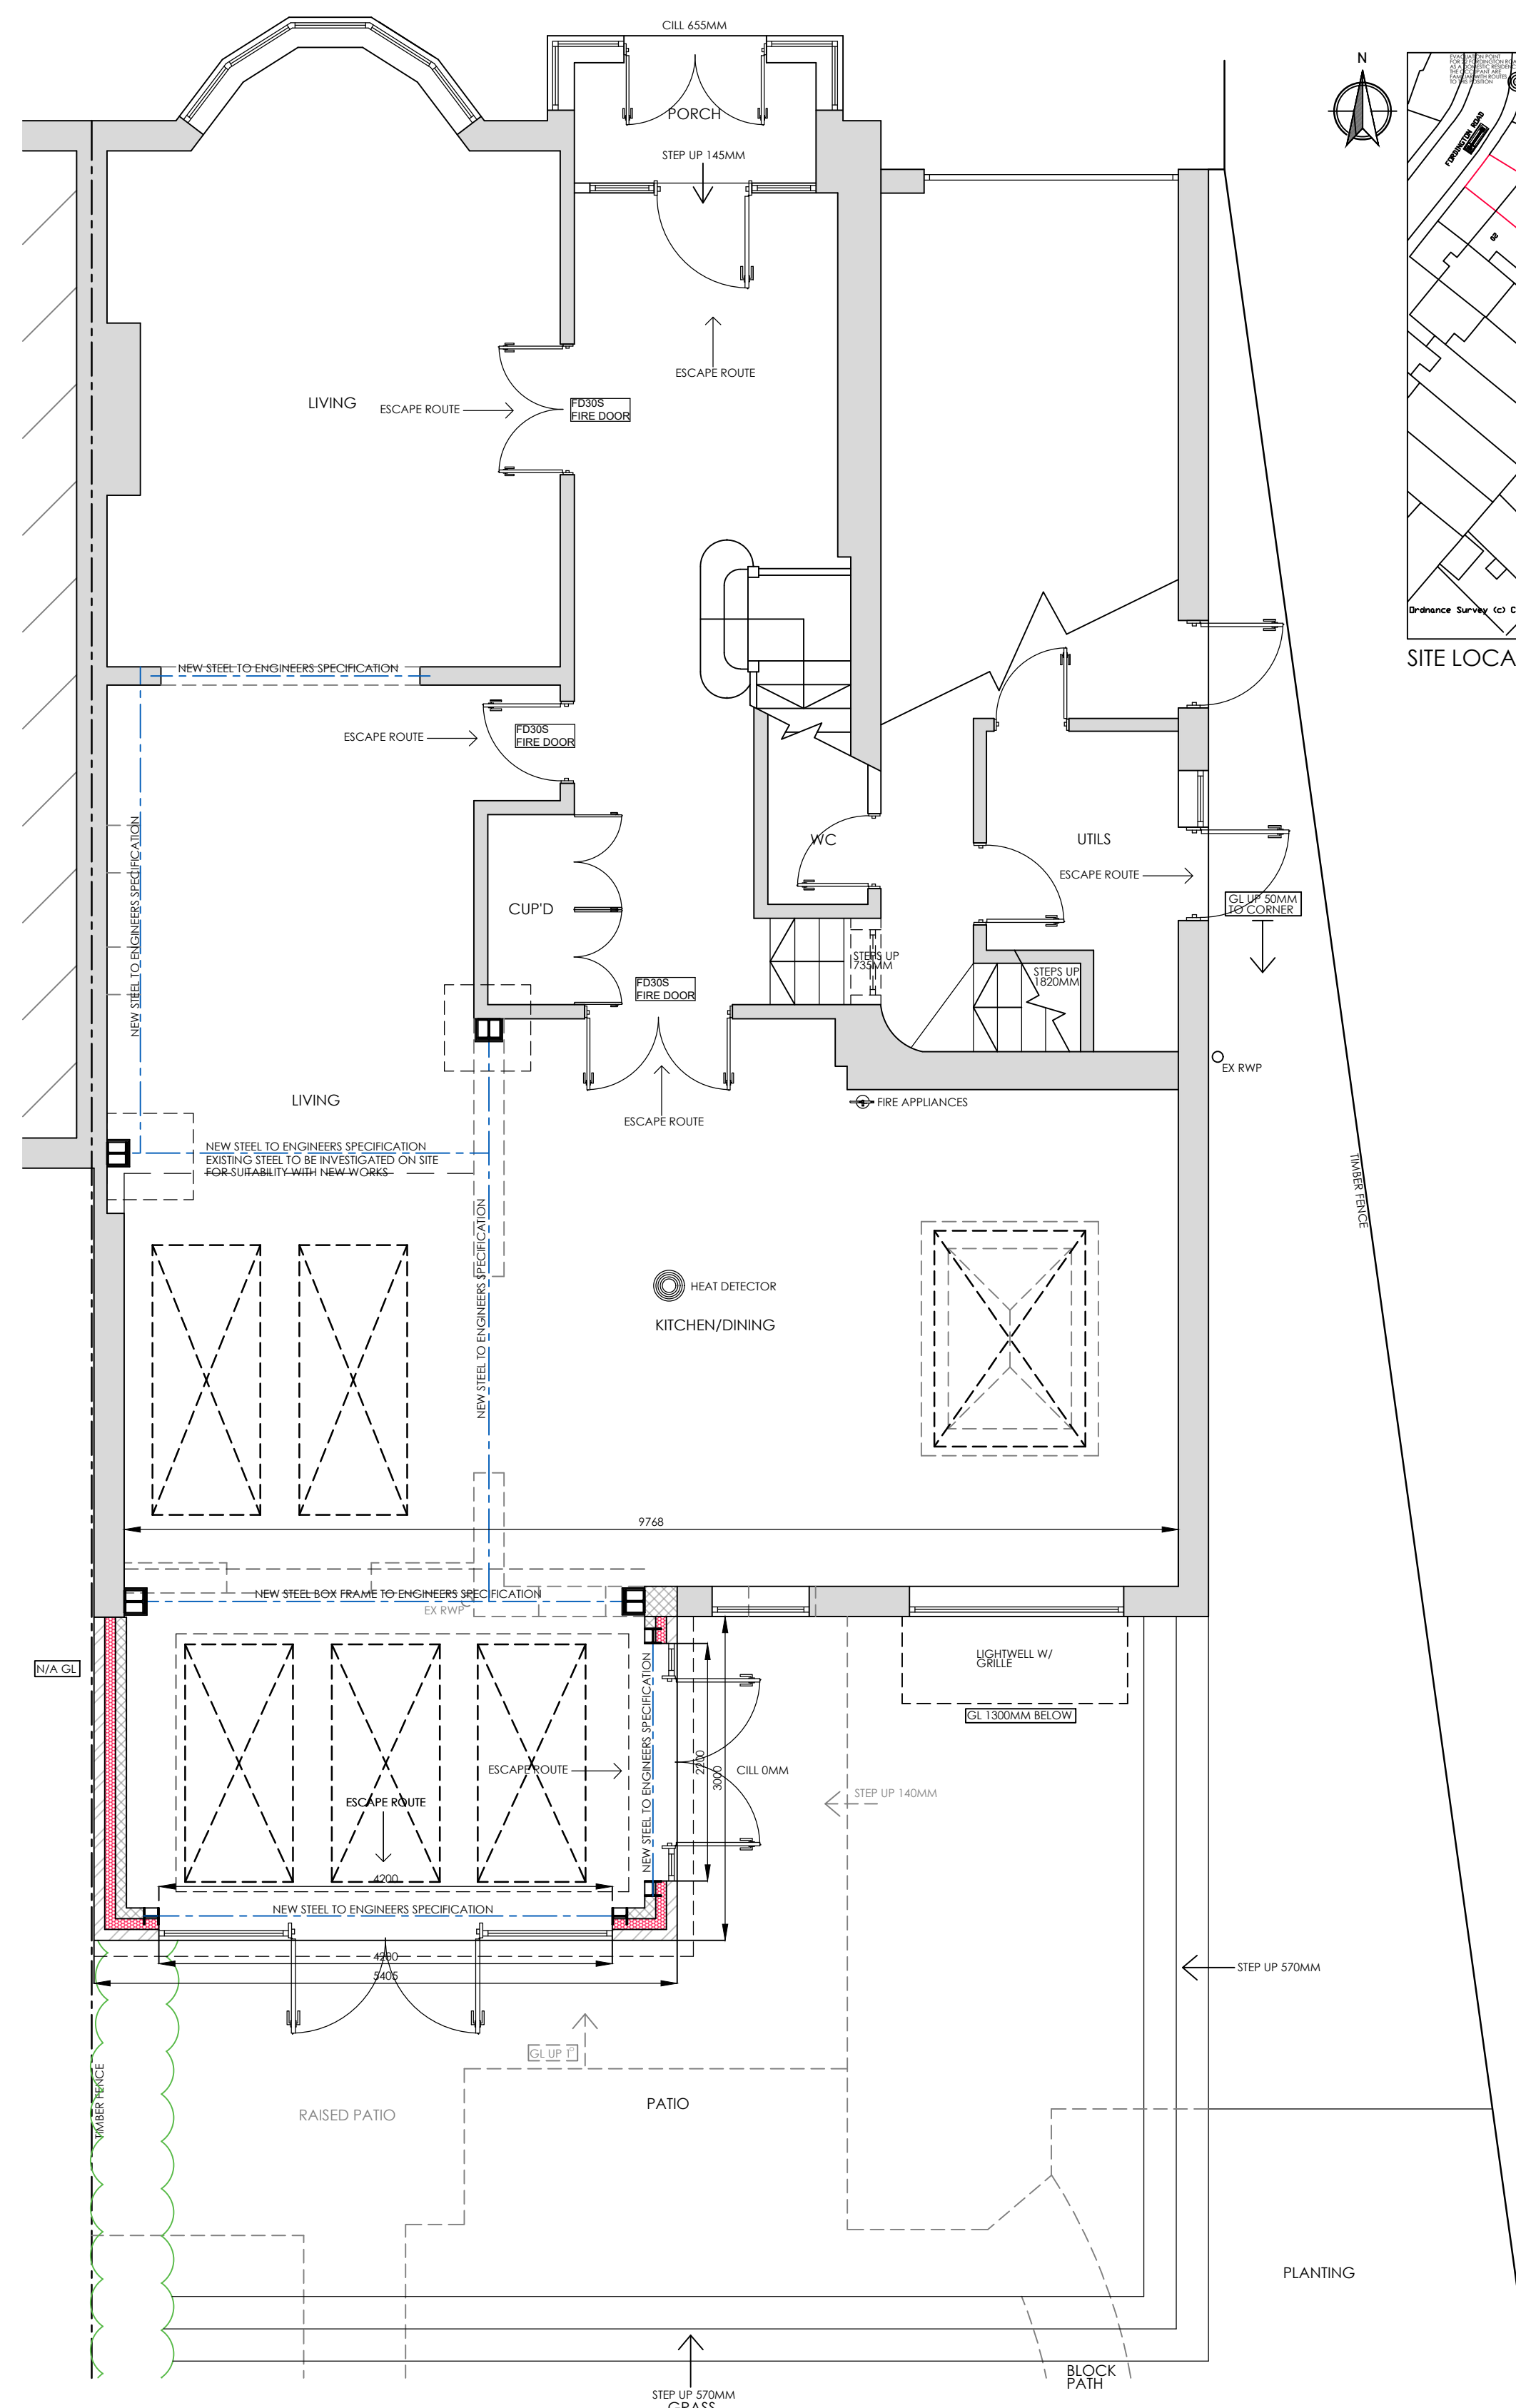


PROPOSED GROUND FLOOR PLAN 1:50

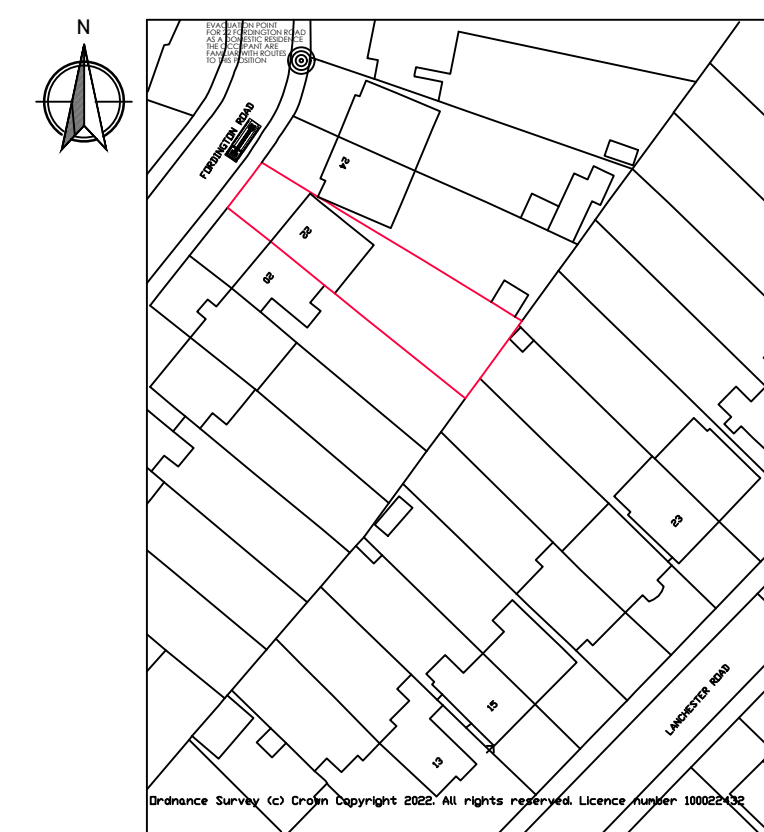

SITE LOCATION PLAN 1:1250

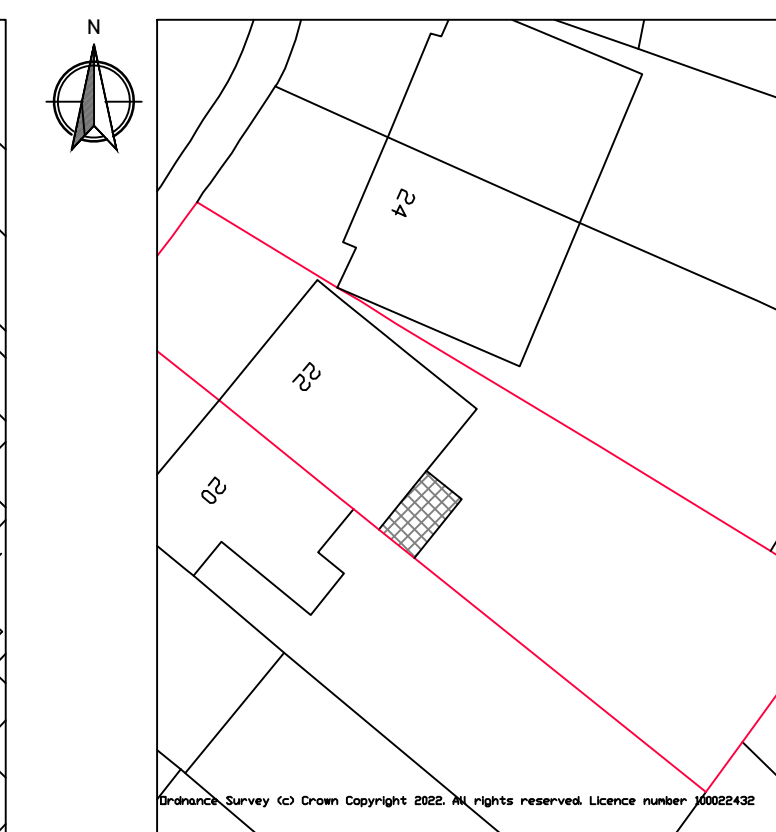

BLOCK PLAN 1:500

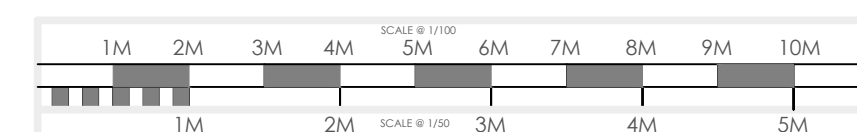

- plusrooms**
HOME EXTENSIONS
- KITCHEN EXTENSIONS
 - LOFT CONVERSIONS
 - REFURBISHMENTS

REVISION :
REV A - 30/08/22 - CLIENT AMENDMENTS
REV B - 21/09/22 - CLIENT AMENDMENTS
REV C - 11/10/22 - PLANNING SUBMISSION


DRAWING :
EXISTING AND PROPOSED FLOOR PLANS AND ELEVATIONS

DATE : JUNE 22 PROJECT : PROPOSED SINGLE STOREY REAR EXTENSION AND RAISED PATIO

SCALE @ A1: VARIES CLIENT : DEANA FERRARO

DRAWING No. P22-56.1 CLIENT ADDRESS : 22 FORDINGTON ROAD LONDON N6 4TJ

ALL PLANS TO BE CHECKED BY CONTRACTORS FOR ACCURACY AND DIMENSIONS BEFORE WORK ON SITE. ANY QUERIES MUST BE RELAYED TO DESIGNER AND DESIGNER MUST BE NOTIFIED OF ANY CHANGES TO THE DESIGN. ANY BUILDING WORKS MUST BE APPROVED BY THE LOCAL AUTHORITY BEFORE WORKING BEGINS. THE DRAWING REMAINS THE PROPERTY OF PLUSROOMS LTD AND MUST NOT BE REPRODUCED OR USED WITHOUT THE WRITTEN PERMISSION OF PLUSROOMS LTD. ANY REVISIONS MUST BE APPROVED BY THE DESIGNER AND THE LOCAL AUTHORITY BEFORE WORKING BEGINS.

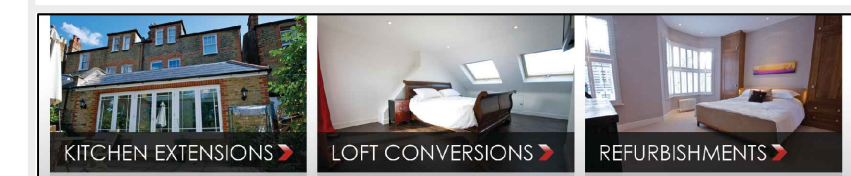

PLUS ROOMS: Alexander house, 7, oaklands gate, Northwood, HA4 3AA | T: 0800 917 7127
Plusrooms is a trading name of plusrooms.com Ltd. | Company Registration No. 7546752
Registered Office: Elwood House, 42 Lifford Road, Barnet, Herts, EN5 3PT | Directors: James and Robert Bennett