




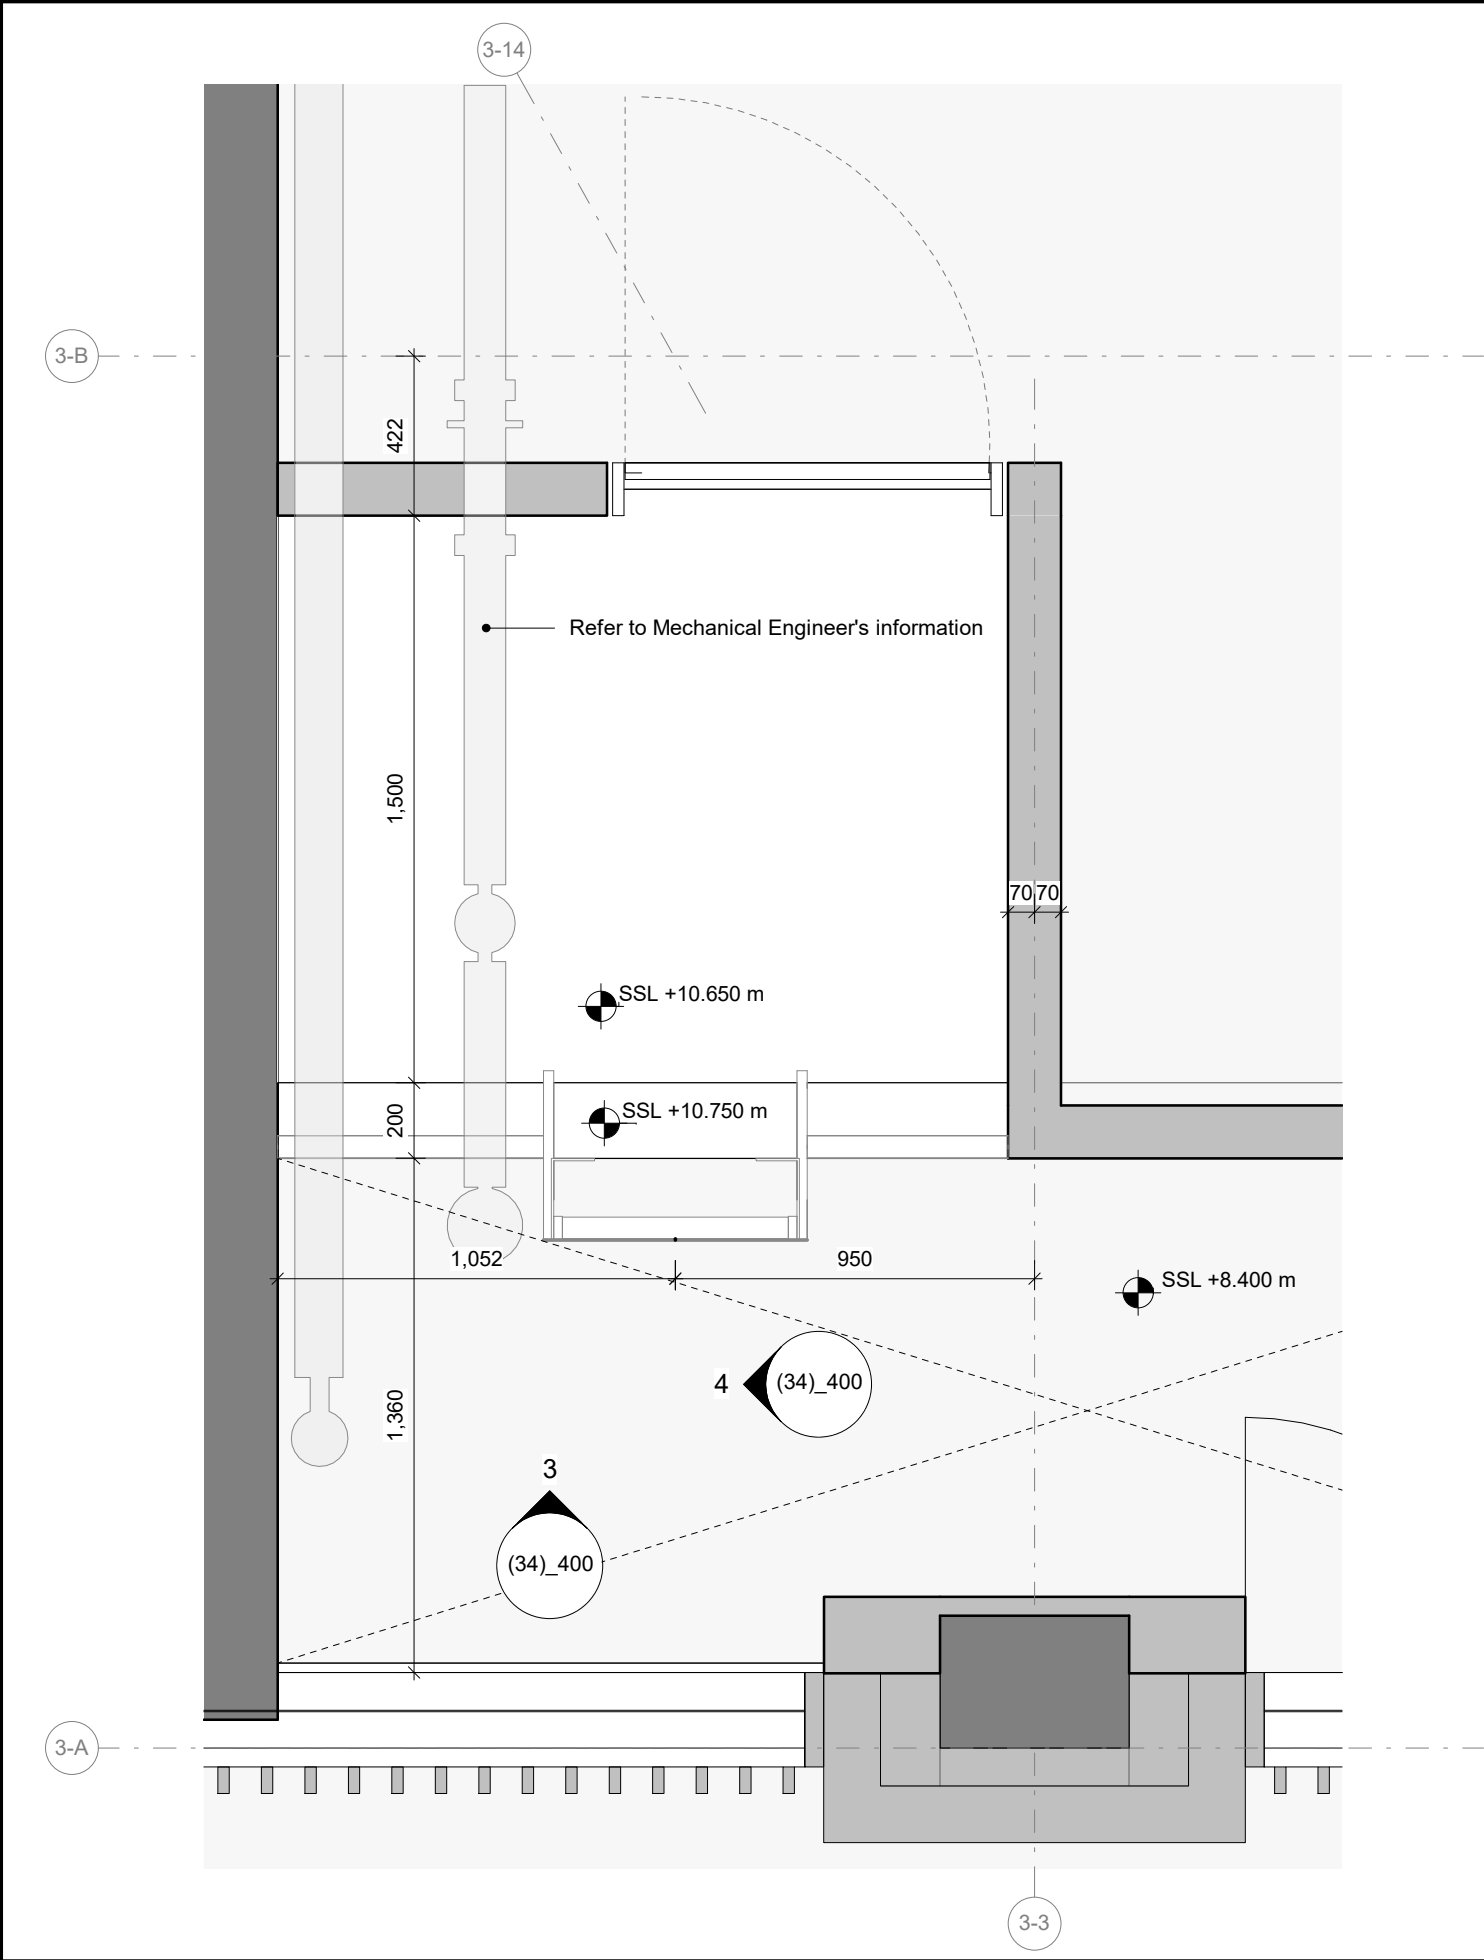


1 Plan - Mezzanine Ladder LDR-400 - 1 : 20

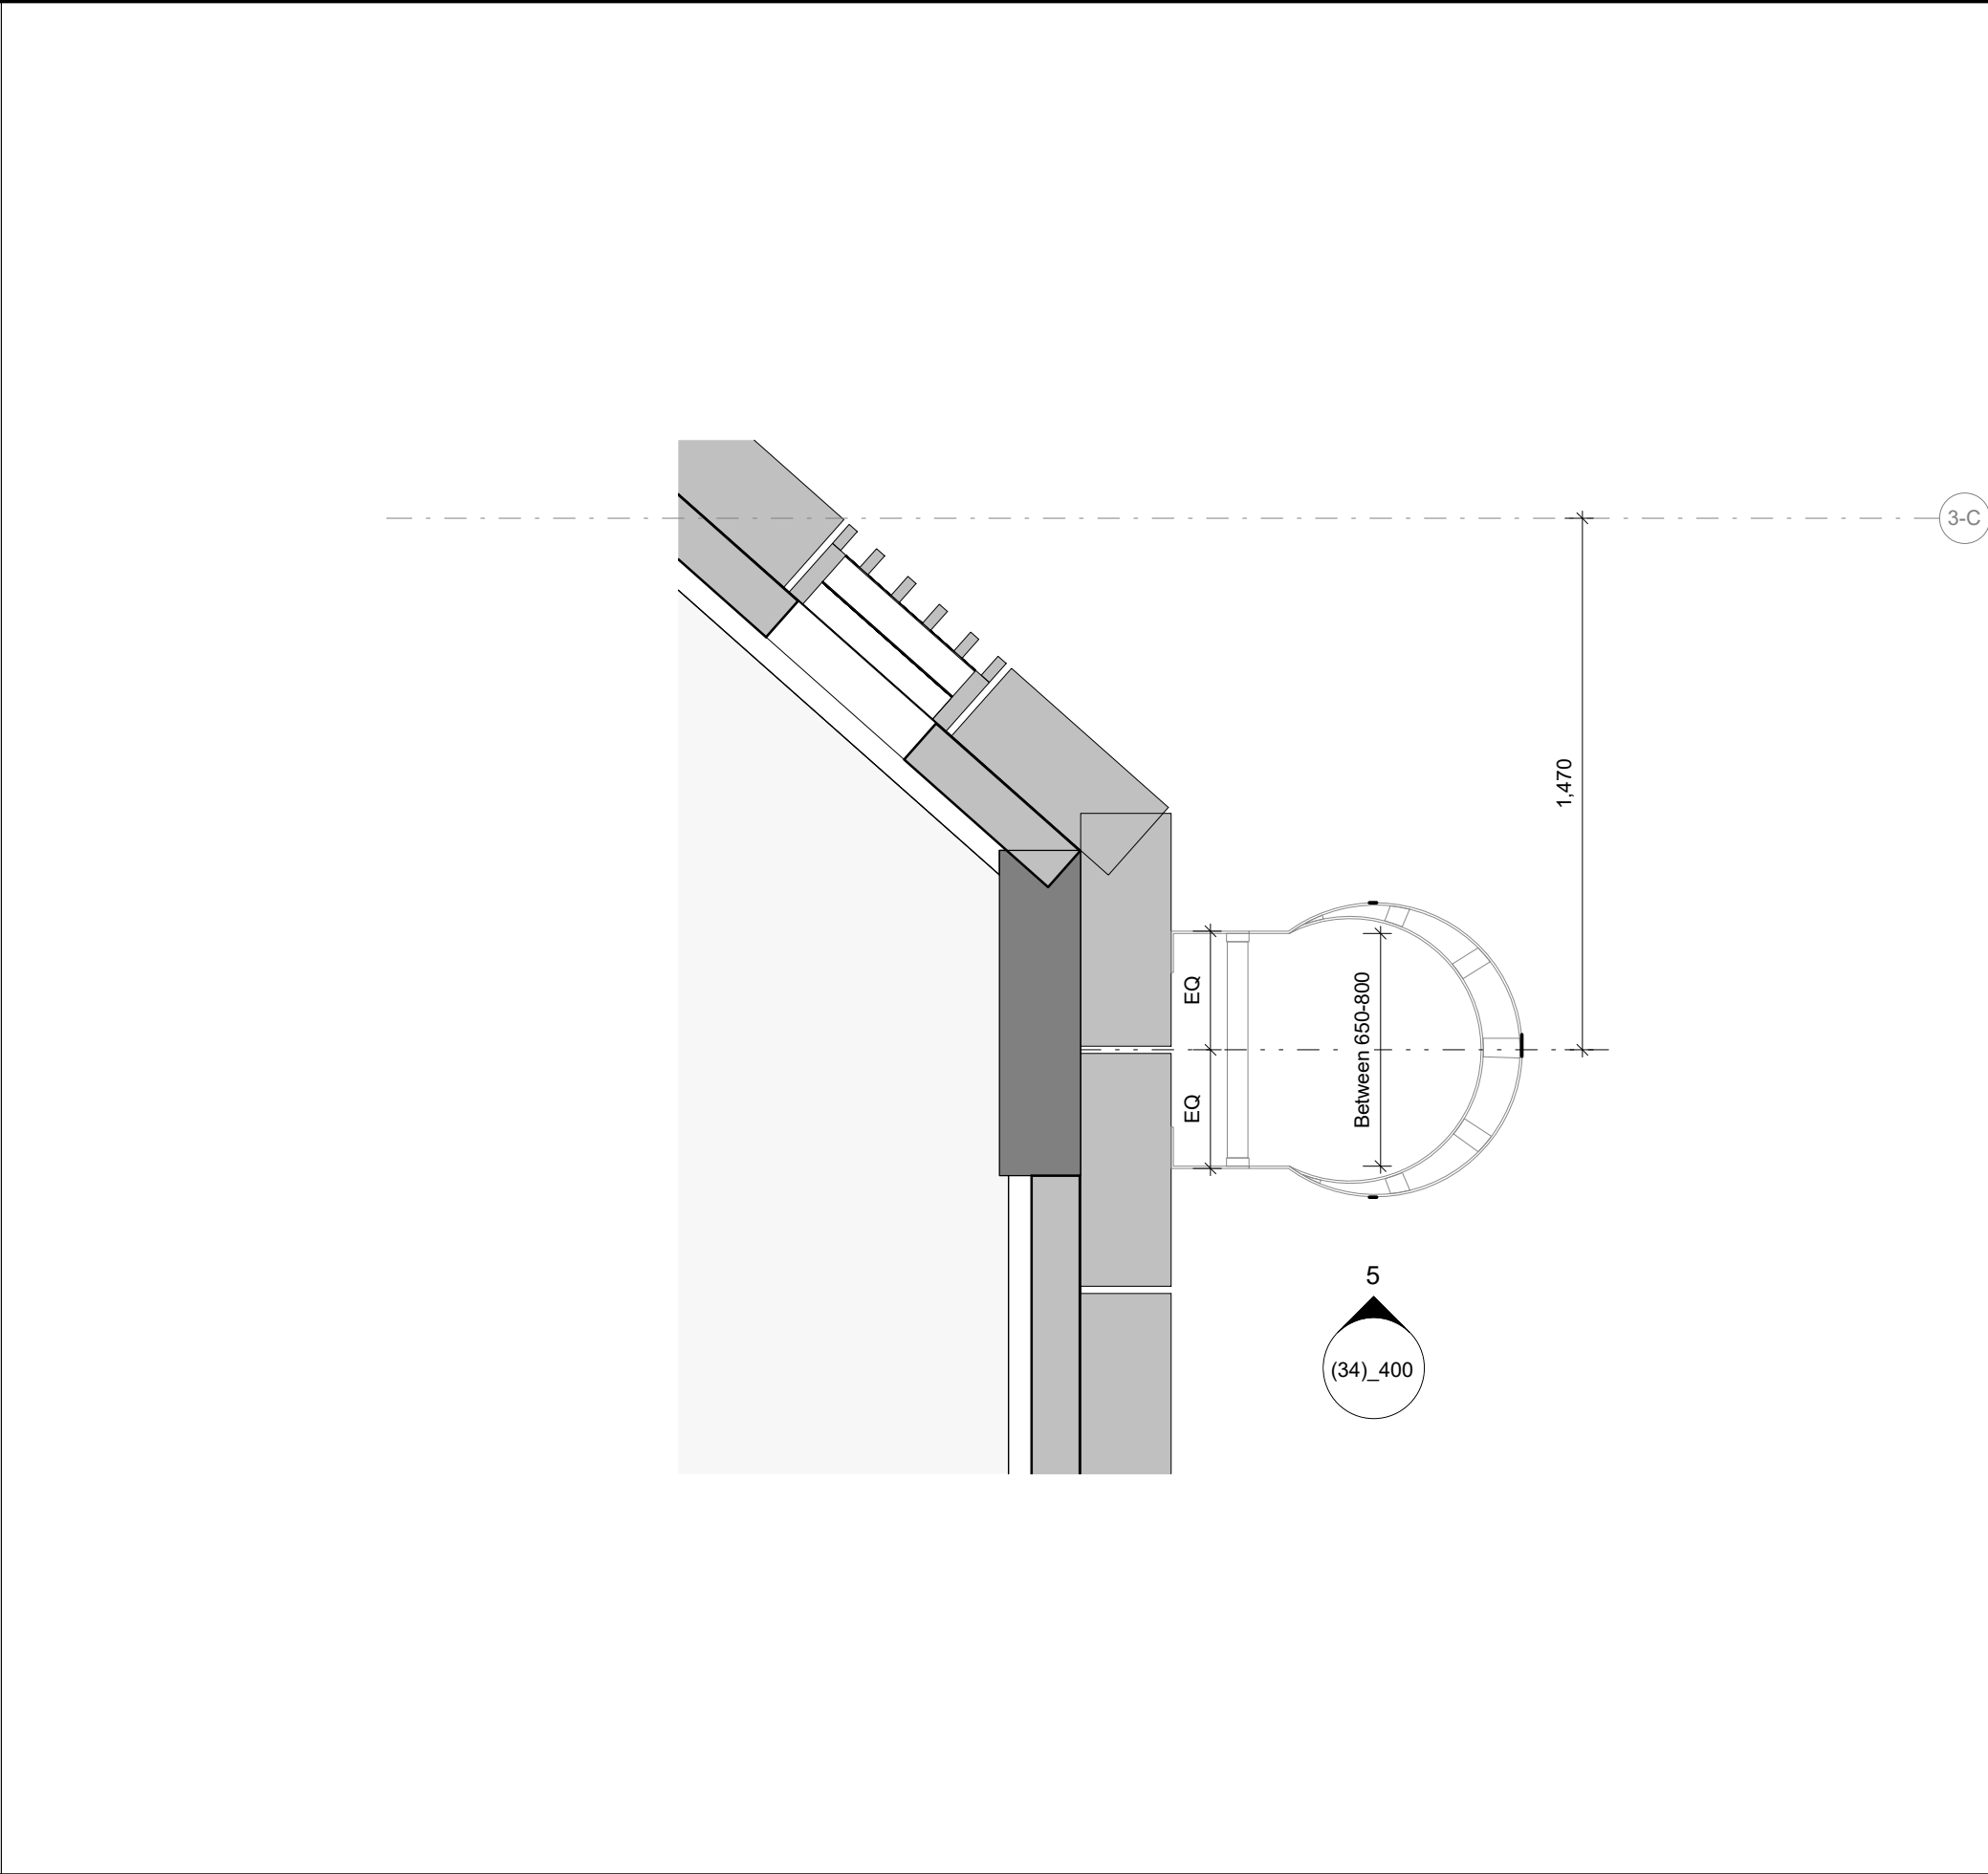


2 Plan - Roof Ladder LDR-300 - 1 : 20

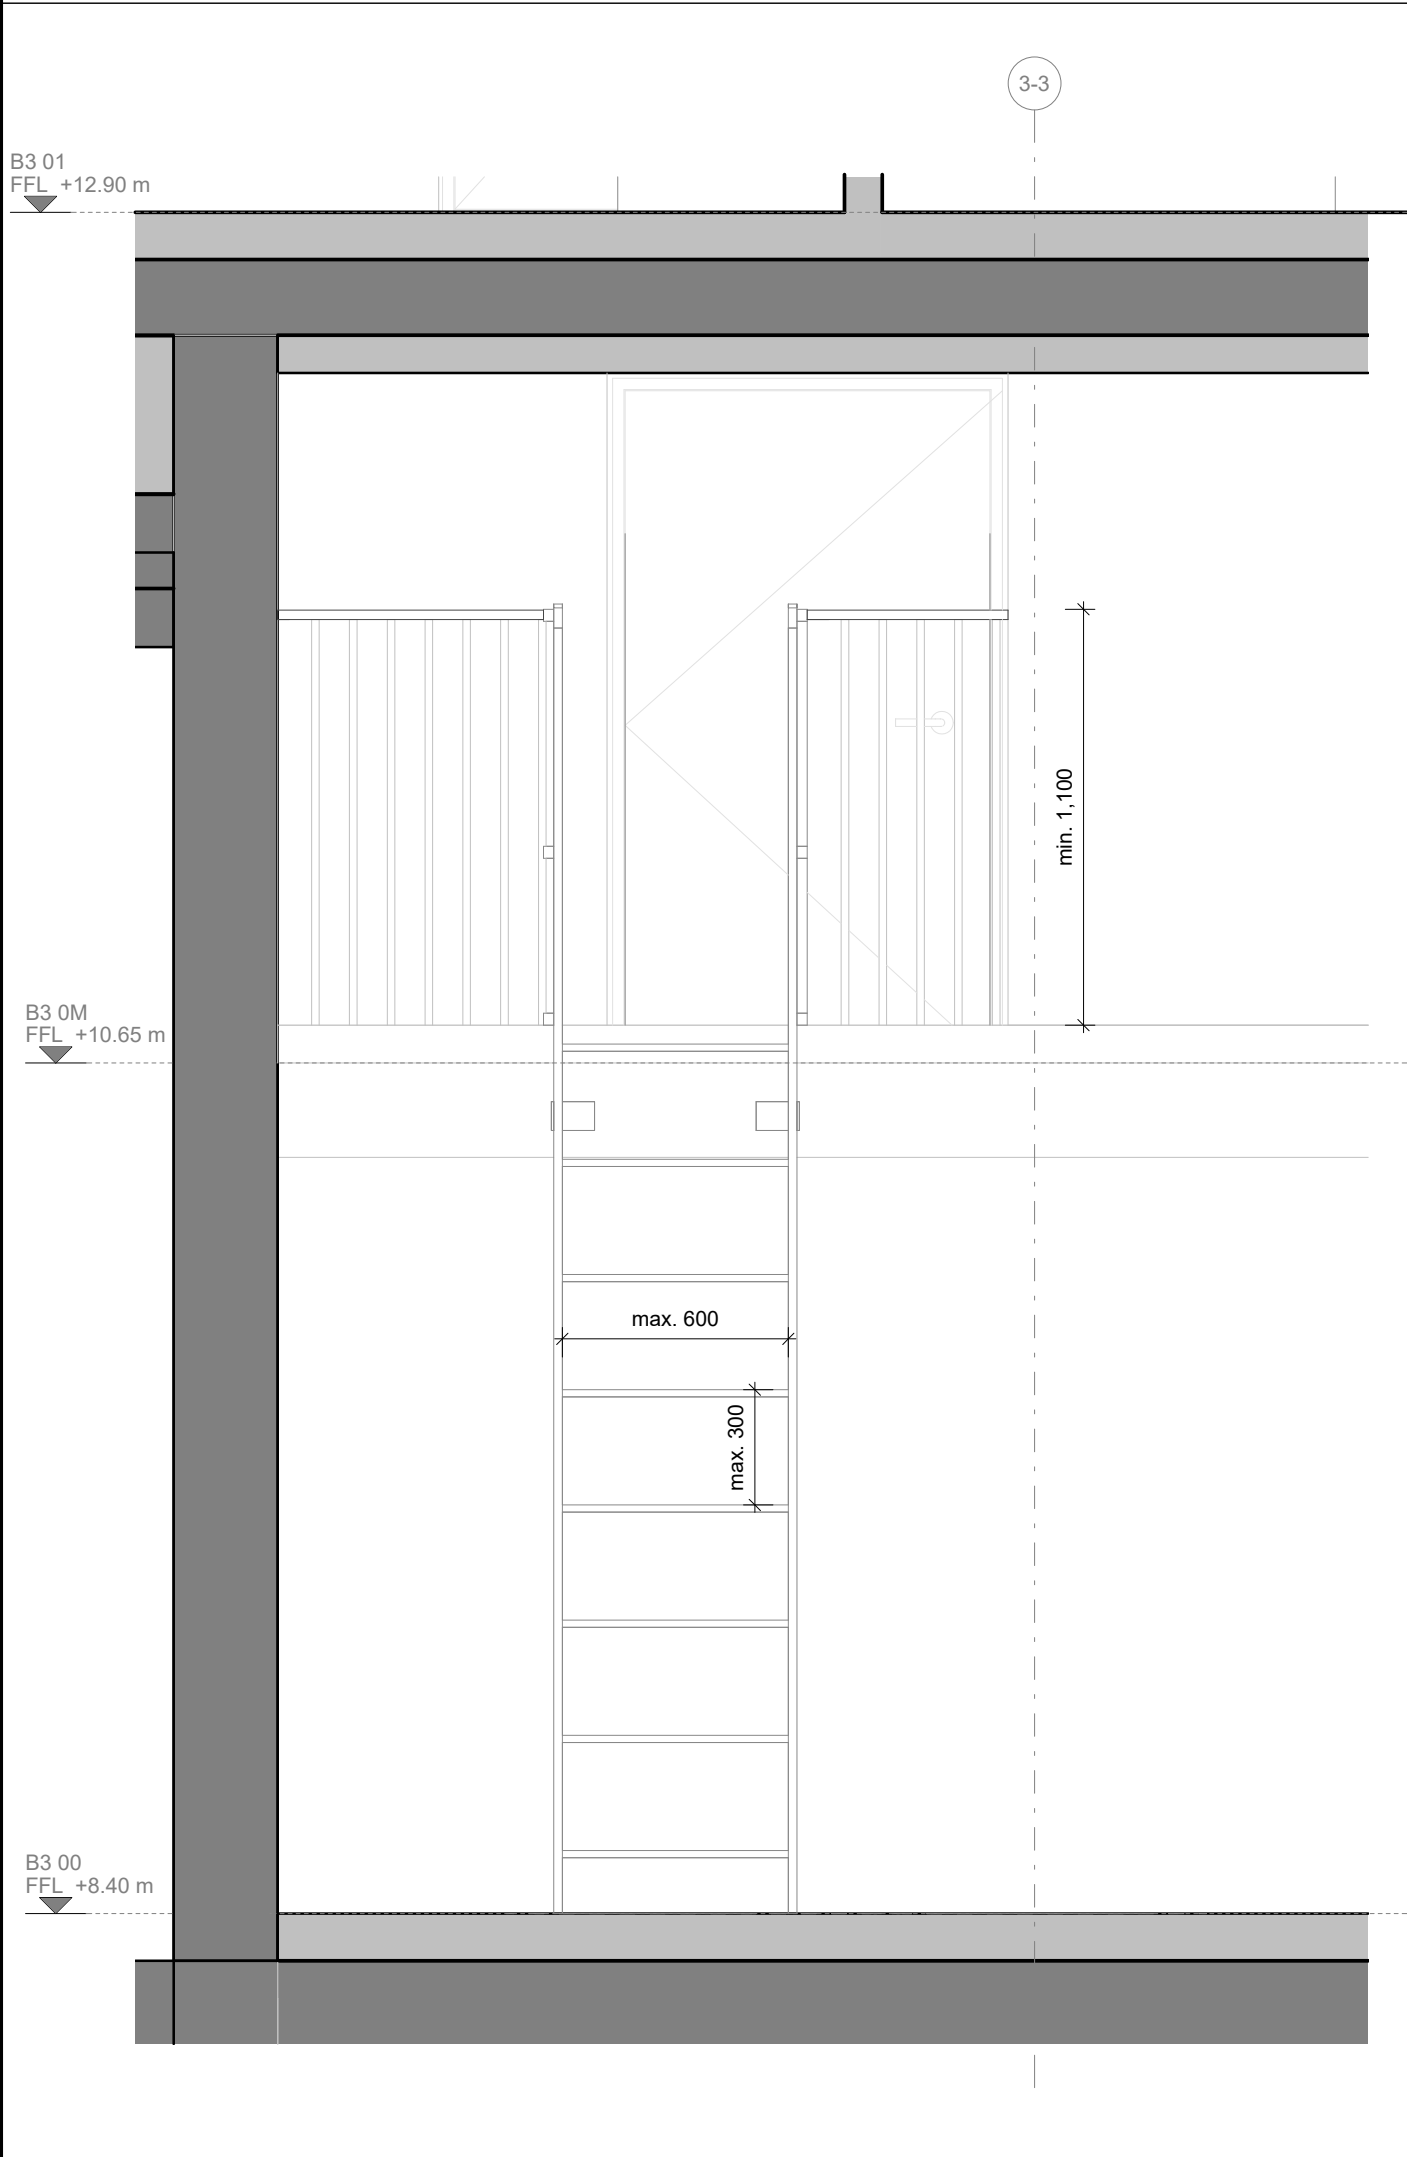

3 Front Elevation - Mezzanine Ladder LDR-400 - 1 : 20

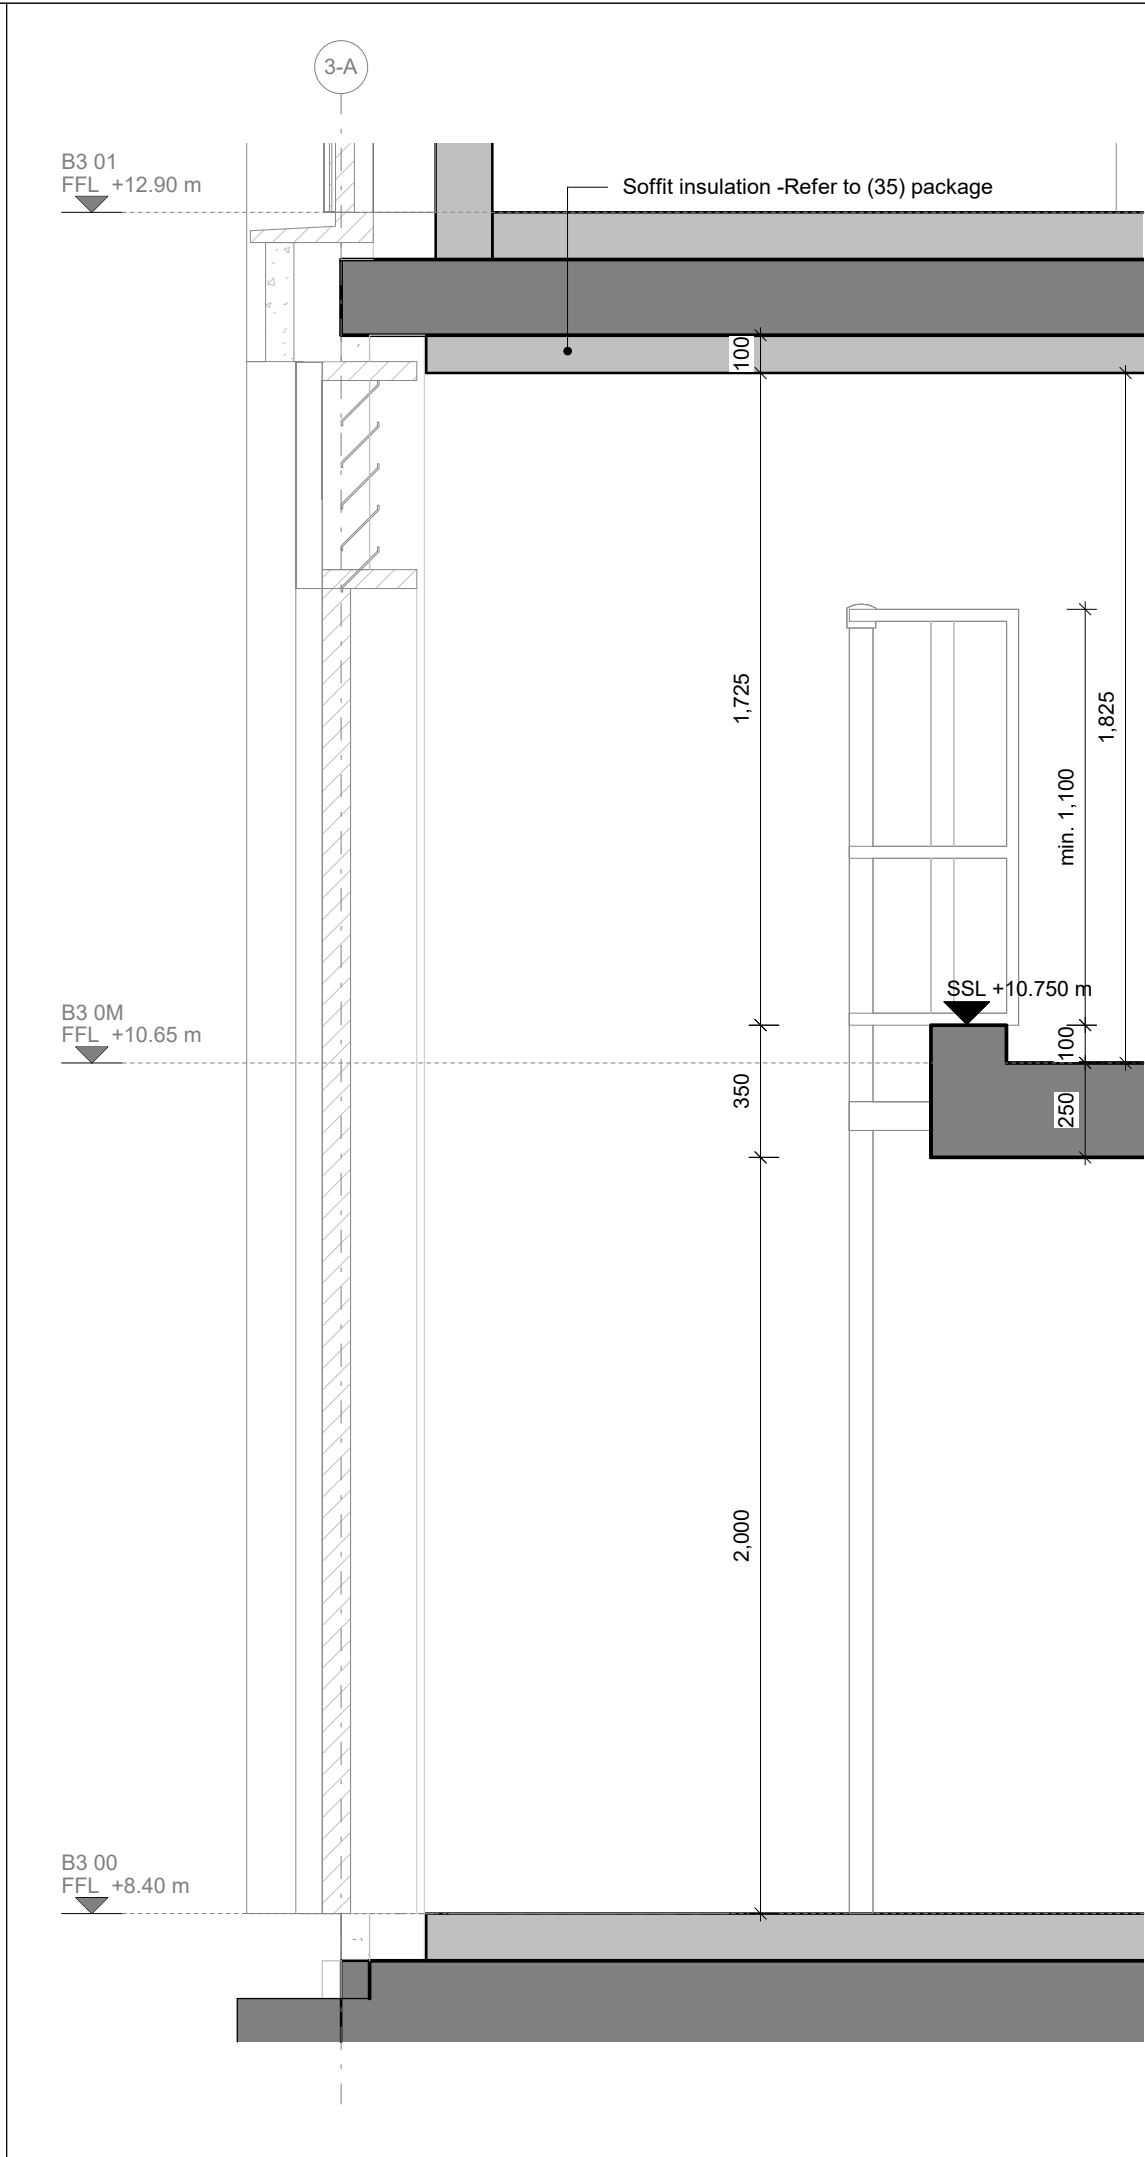

4 Elevation - Mezzanine Ladder LDR-400 - 1 : 20

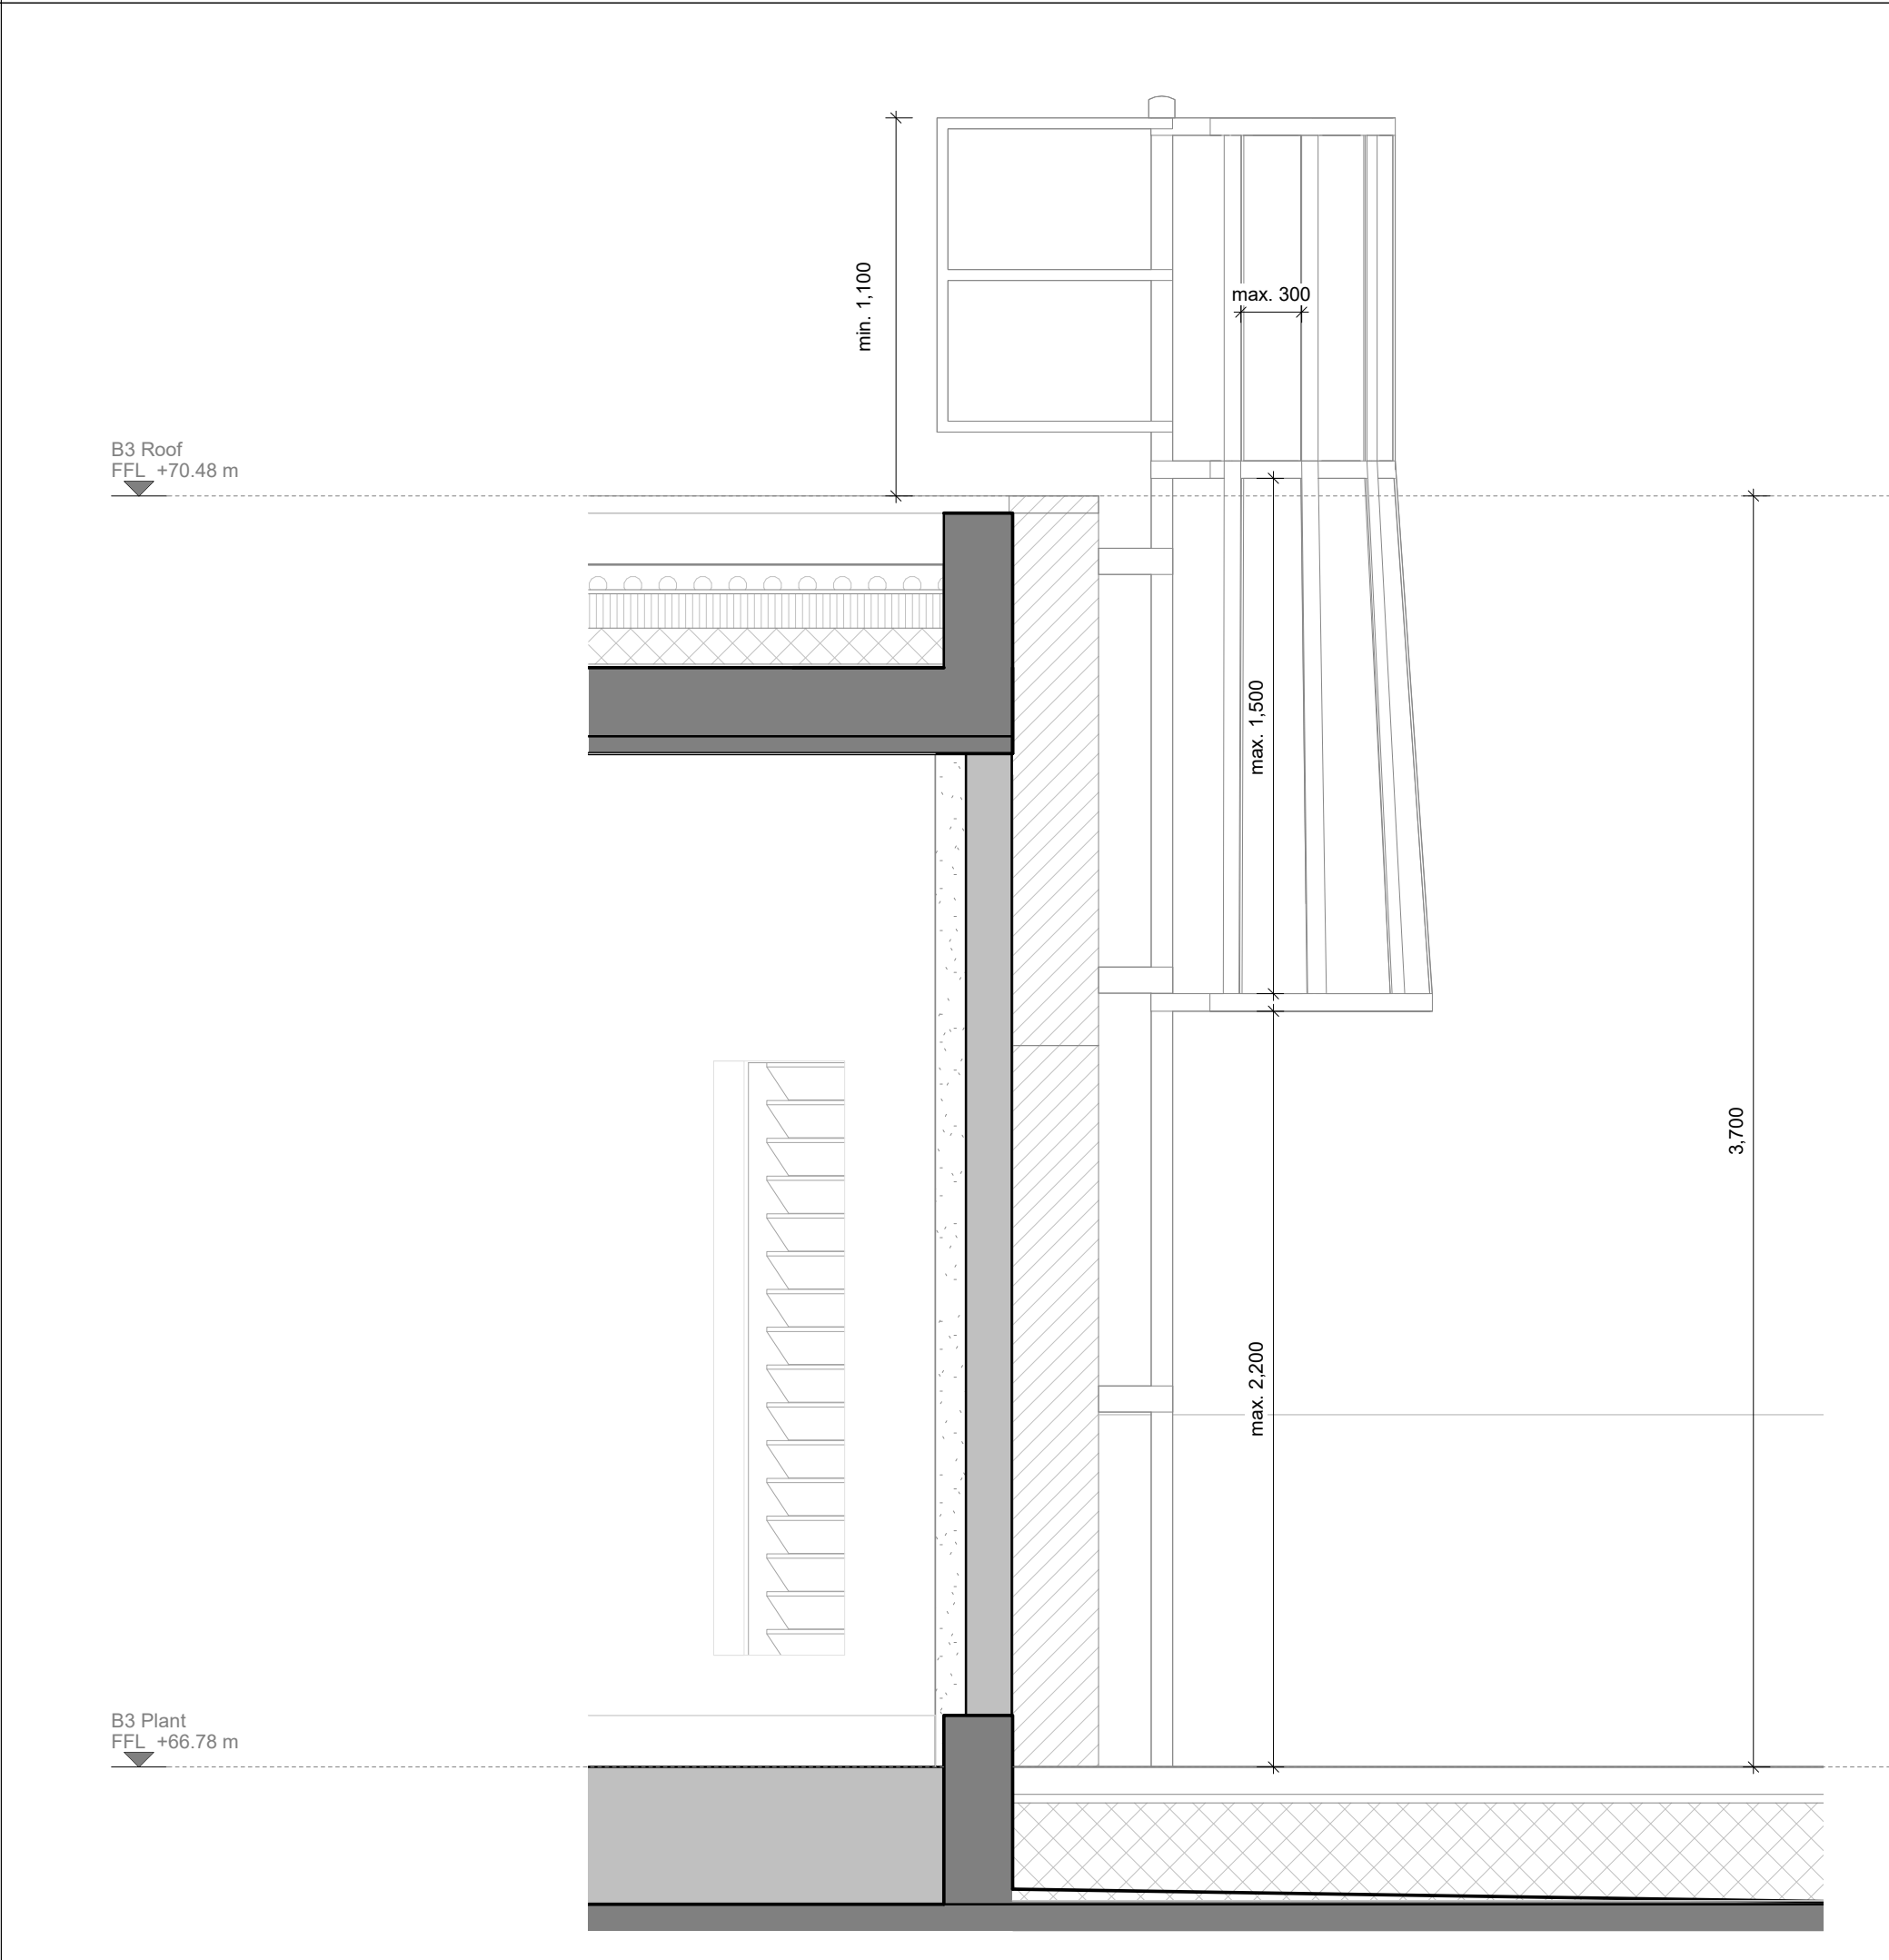

5 Elevation - Roof Ladder LDR-300 - 1 : 20

LDR-300: Roof ladder

Note:

Permanently fixed roof ladder system with safety cage to provide access from L18 to the roof for maintenance.

Refer to BS 421, BS EN ISO 14122-4 and subcontractor's information for requirements and further details.

Finishes: Contractor's proposal.

LDR-400: Balustrade and vertical ladder system

Note:

Balustrade and permanently fixed ladder system without safety cage to provide access from the ground floor waste store to mezzanine for maintenance in the plant room.

Refer to BS 421, BS EN ISO 14122-4 and subcontractor's information for requirements and further details.

Finishes: Contractor's proposal. Balustrade and ladder finishes to match.

REV	DATE	DESCRIPTION
-	01/11/22	ISSUED FOR INFORMATION

DISCLAIMER

The drawing shows the general arrangement together with the nominal selected elements and components. The information shown indicates the design intent of the architect and is to be read in conjunction with the performance specification. The Contractor must include for all design development and coordination required to complete the works.

CONSULTANTS

EMPLOYER:	ARGENT RELATED
MAIN CONTRACTOR:	HG CONSTRUCTION
STRUCTURAL ENGINEER:	WHITBY WOOD
MECHANICAL ENGINEER:	EDC
CLADDING CONSULTANT:	
COST CONSULTANT:	
ACOUSTIC CONSULTANT:	SOUND ADVICE
LANDSCAPE ARCHITECT:	ARBORTERRA
FIRE CONSULTANT:	BB7
WIND CONSULTANT:	
DAYLIGHT CONSULTANTS	
SUSTAINABILITY CONSULTANT:	EDC
VERTICAL TRANSPORT CONSULTANT:	
LIGHTING CONSULTANT:	

NOTE

When this drawing is issued in uncontrolled CAD format it will be accompanied by a PDF version and is issued to enable the recipient to prepare their own documents / models / drawings for which they are solely responsible.
The recipient should report all drawing errors, omissions and discrepancies to the architect. All dimensions should be checked on site by the contractor and such dimensions shall be the contractor's responsibility.

Allford Hall Monaghan Morris Limited accepts no responsibility or liability for:-
- any use of this drawing by parties other than the party for whom it was prepared or for purposes other than those for which it was prepared
- any alterations or additions to or discrepancies arising out of changes to the background information on which the drawings are based that was current at the time of issue, and which occur to that information after it has been issued by AHMM
- any loss or degradation of the information held in this drawing resulting from the translation from the original file format to any other file format or from the recipients reading of it in any other programme or any version of the programme other than that which was used to prepare it
- the accuracy of survey information provided by others or for any costs, claims, proceedings and expenses arising out of reliance on such information
- any scaling from this drawing other than by the local planning authority solely for the purposes of the planning application to which it relates

LOCATION

ALLFORD HALL MONAGHAN MORRIS

ARCHITECTS Ltd
MORELANDS, 5-23 OLD STREET LONDON EC1V 9HL
TEL 020 7251 6261 FAX 020 7251 5123 WEB WWW.AHMM.CO.UK

job title

TOTTENHAM HALE NORTH ISLAND

drawing title / location

METALWORK - LADDER

drawn by	checked	scale	status
CC	GS	1 : 20@A1	INFORMATION
site - project	building number	role	project
class	drawing no	revision	

TH-IS_03_001_A_20117_(34)_400

00

© Allford Hall Monaghan Morris Limited