



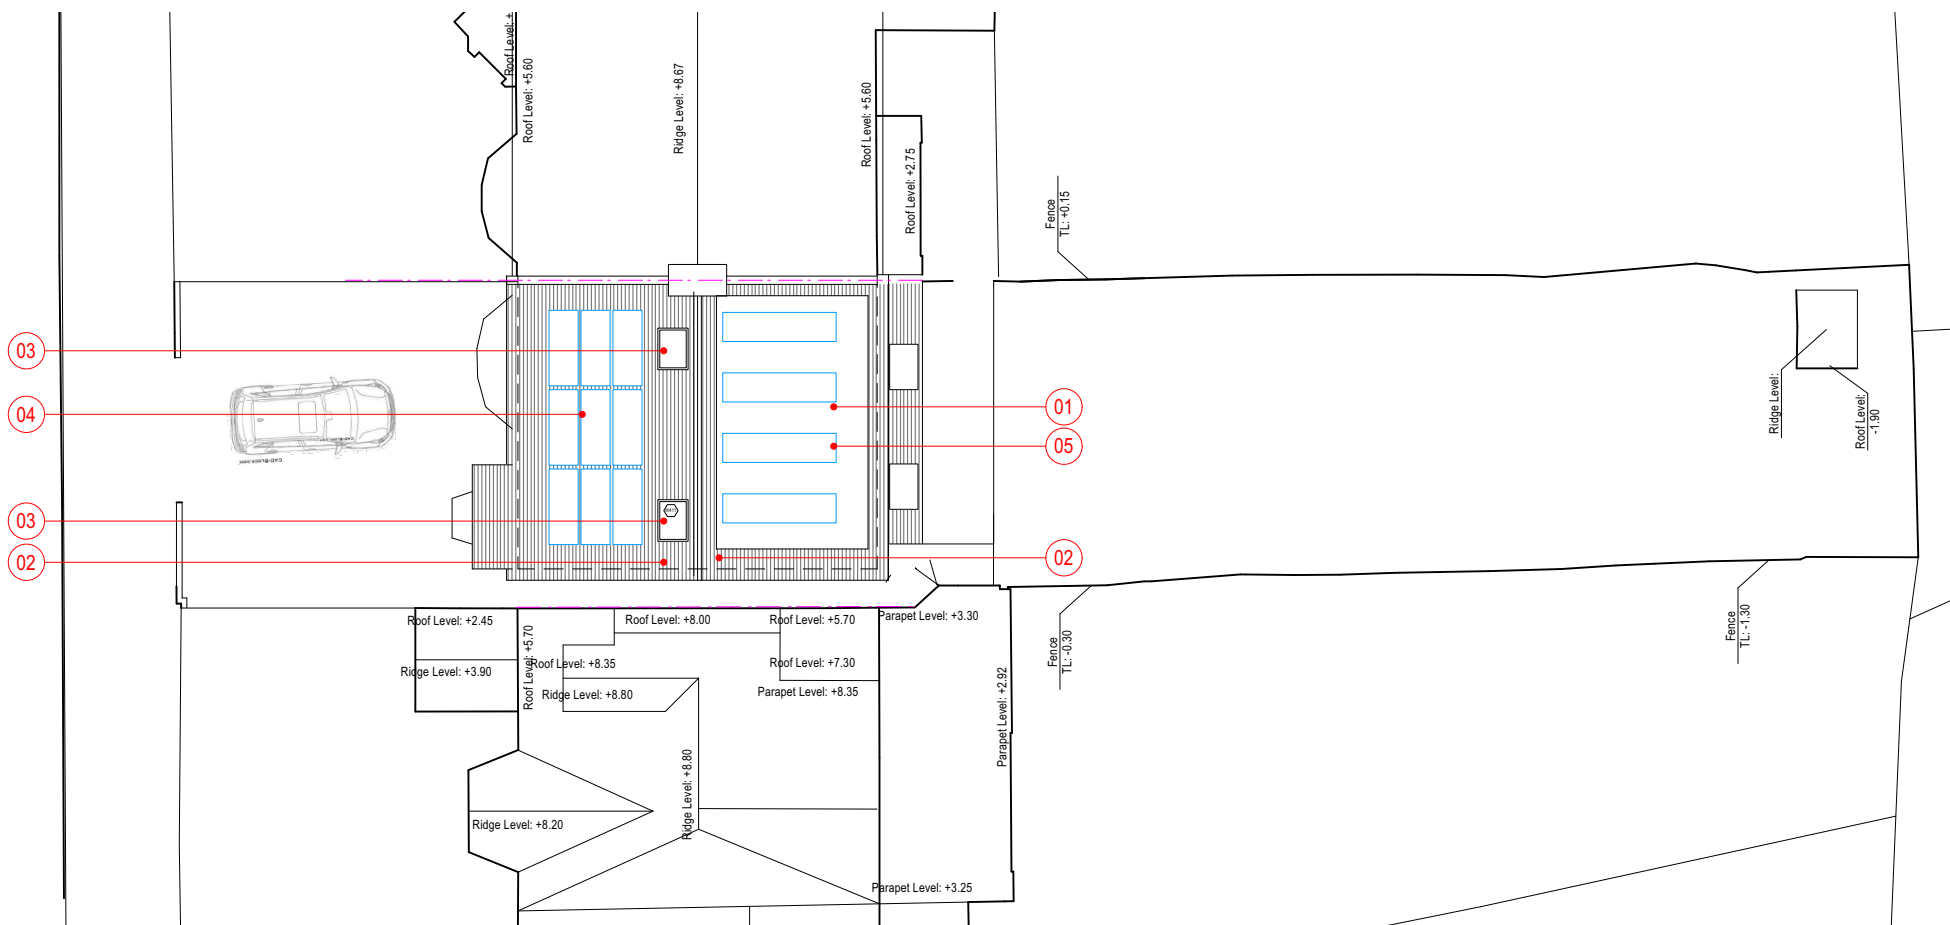

- 01 DORMER ROOF - SINGLE PLY MEMBRANE
- 02 HIP TO GABLE LOFT CONVERSION (PLAIN TILES AS EXISTING)
- 03 ROOFLIGHT
- 04 SOLAR PANELS (AT PITCH OF ROOF)
- 05 SOUTH FACING SOLAR PANELS ON FLAT ROOF OF DORMER

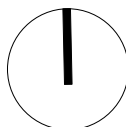

DOMINIC O'RIORDAN - ARCHITECT

82 ROWDITCH LANE, LONDON SW11 5BX

M:07989 411191

DPMORIORDAN@GMAIL.COM

7 WOOD VALE, LONDON N10 3DG

PROPOSED ROOF PLAN

LUCA OGLINA + CAIA RYSZKOWSKA

PROJECT No DRAWING No REV

2206 L(-2)12

STATUS SCALE

PLANNING 1:200@A4

BY DATE

DO'R 08/2022