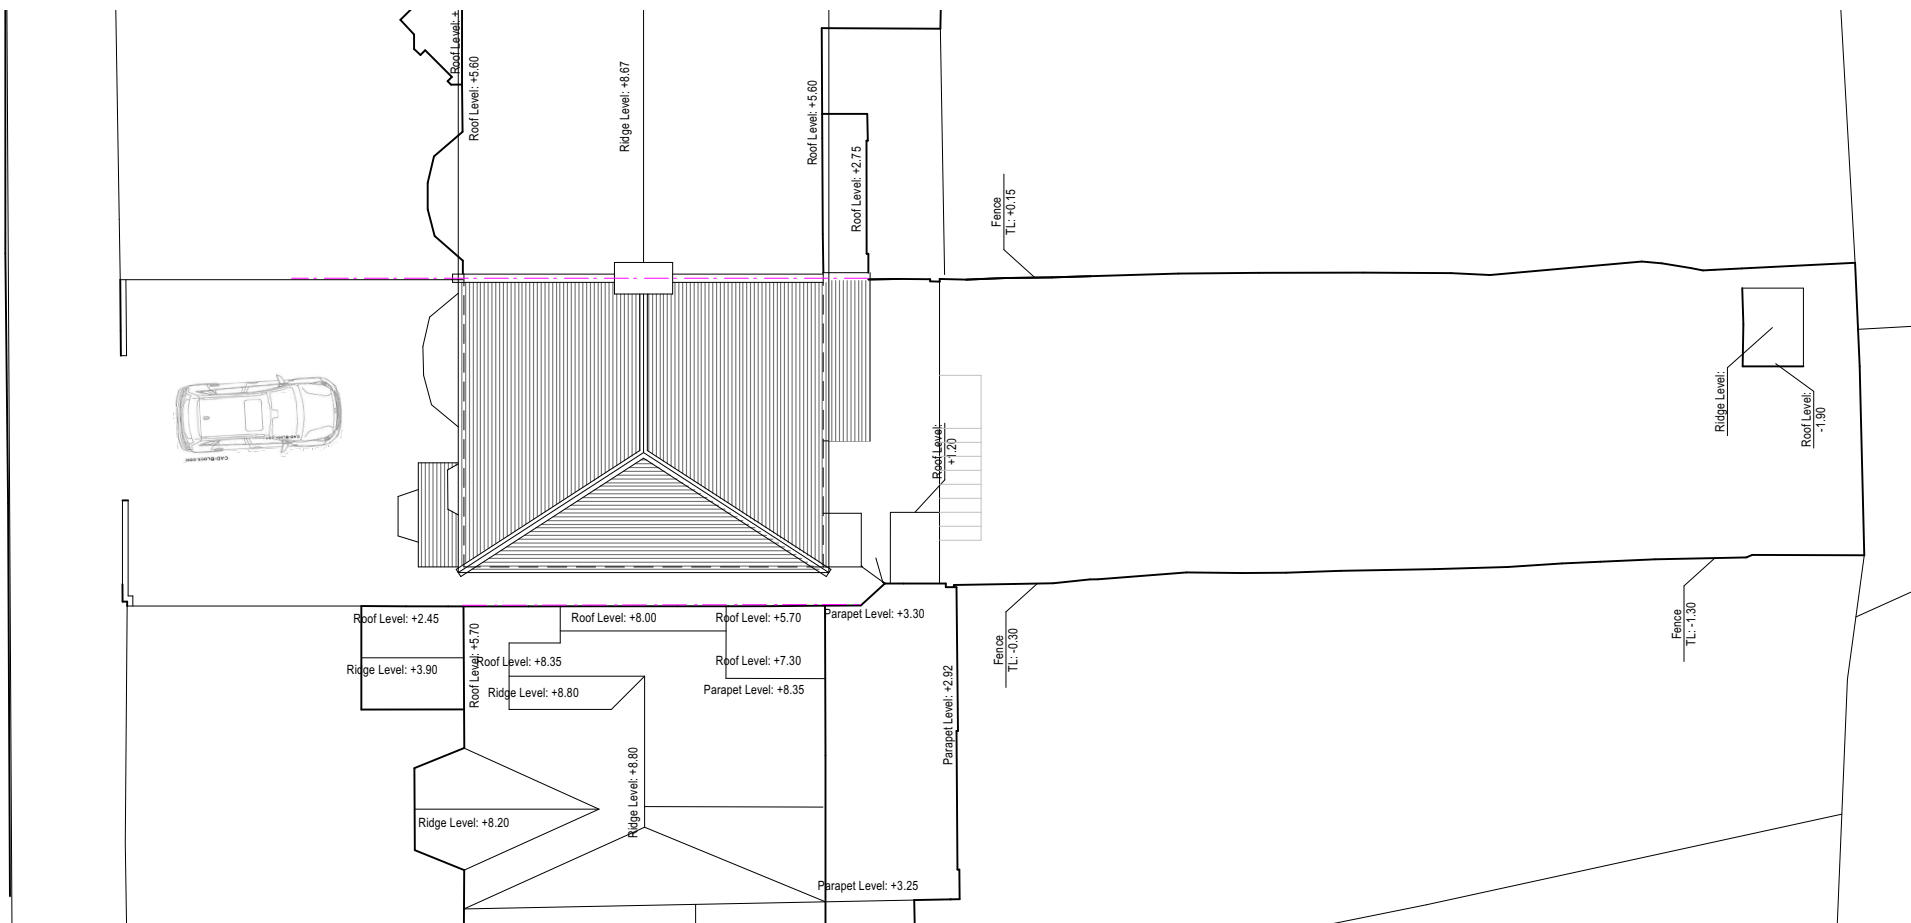


DOMINIC O'RIORDAN - ARCHITECT

7 WOOD VALE, LONDON N10 3DG

EXISTING ROOF PLAN

LUCA OGLINA + CAIA RYSZKOWSKA

PROJECT No DRAWING No REV

2206 L(-2)02

STATUS SCALE

1:200@A4

BY DATE

DO'R 08/2022

82 ROWDITCH LANE, LONDON SW11 5BX

M:07989 411191

DPMORIORDAN@GMAIL.COM

20M

10M

5

1

0