




PROPOSED GROUND FLOOR I:100

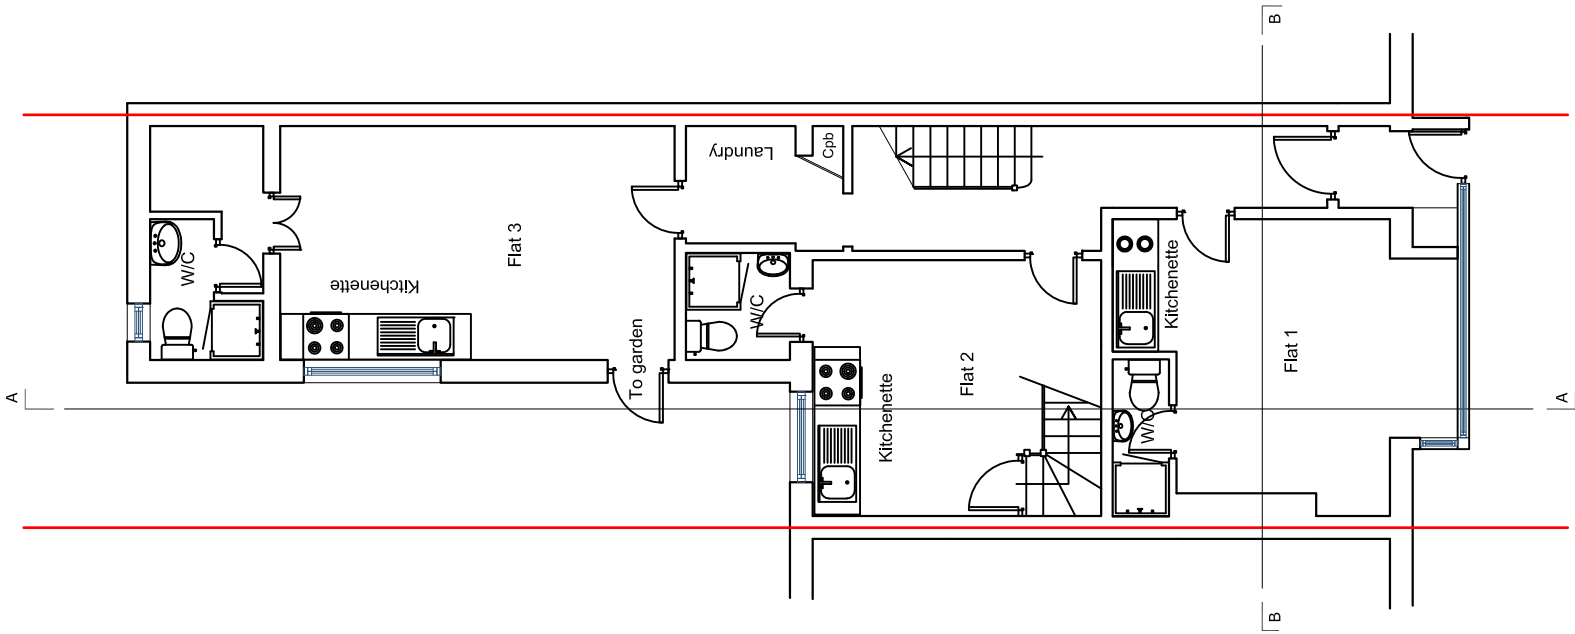


PROPOSED FIRST FLOOR I:100

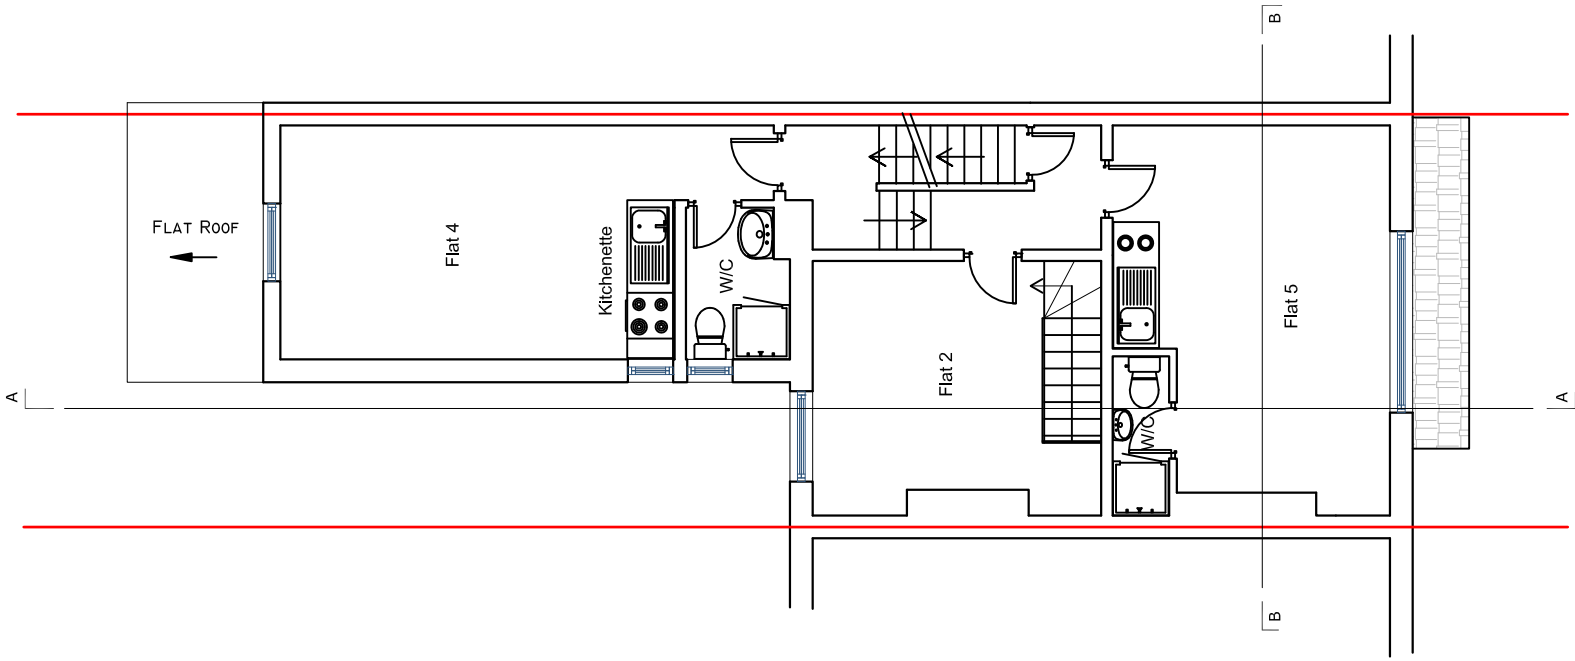


PROPOSED LOFT PLAN I:100

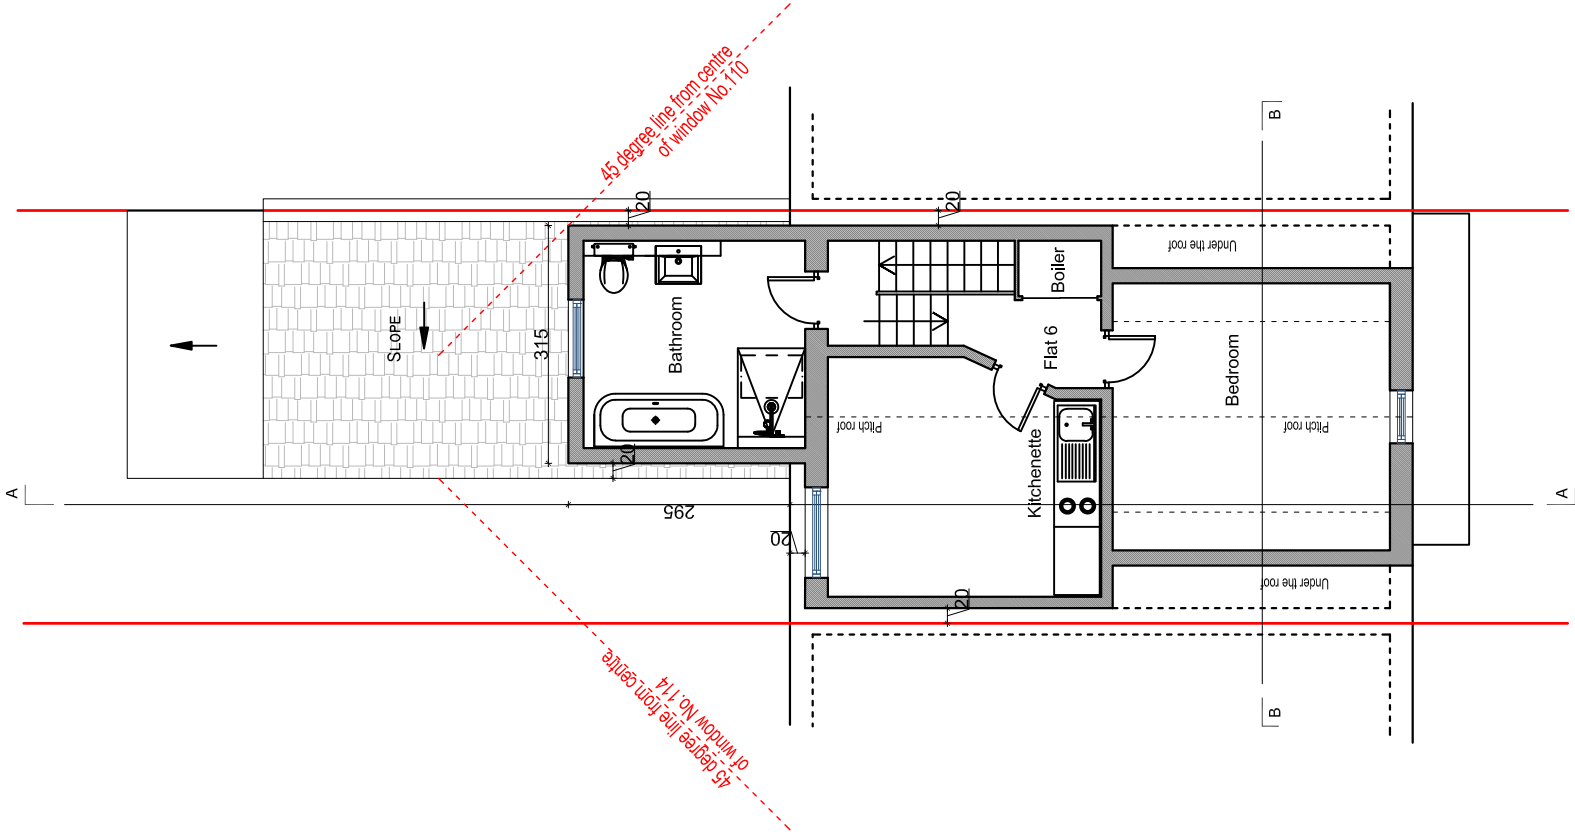


PROPOSED ROOF PLAN I:100

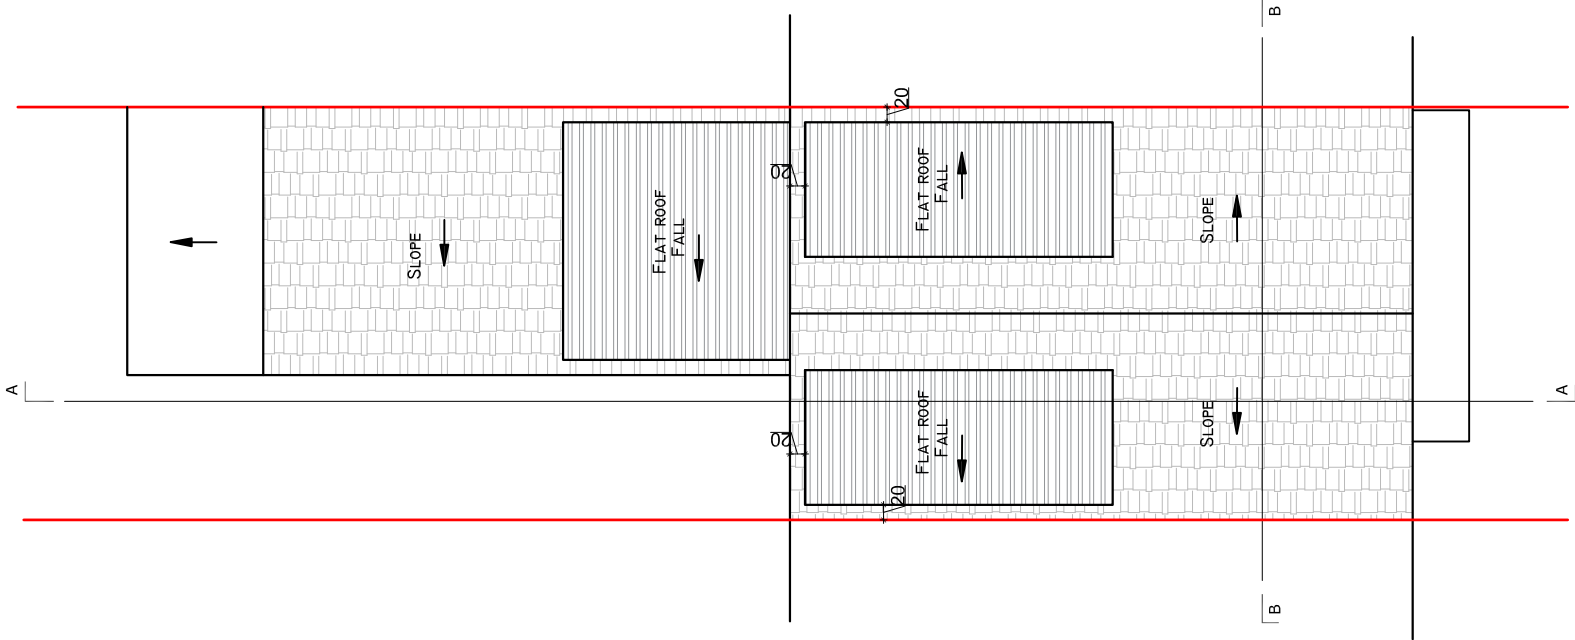


PROPOSED FRONT ELEVATION I:100

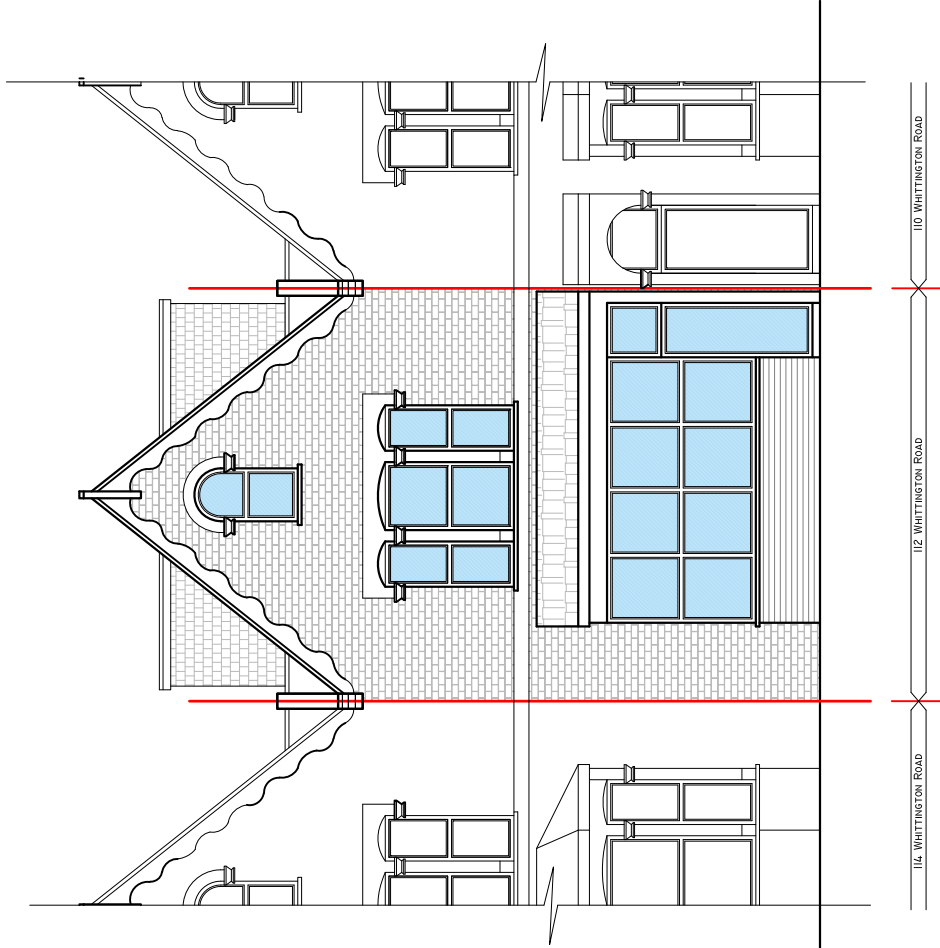

PROPOSED REAR ELEVATION I:100

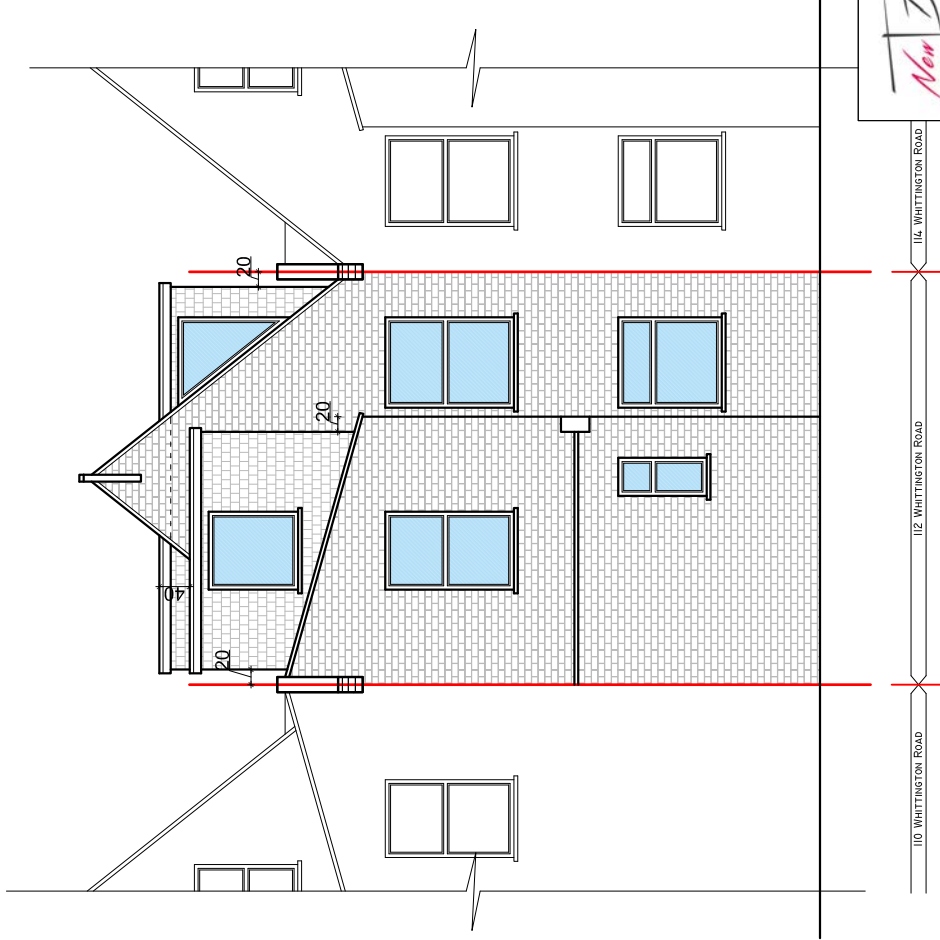

PROPOSED SIDE ELEVATION/SECTION A-A I:100

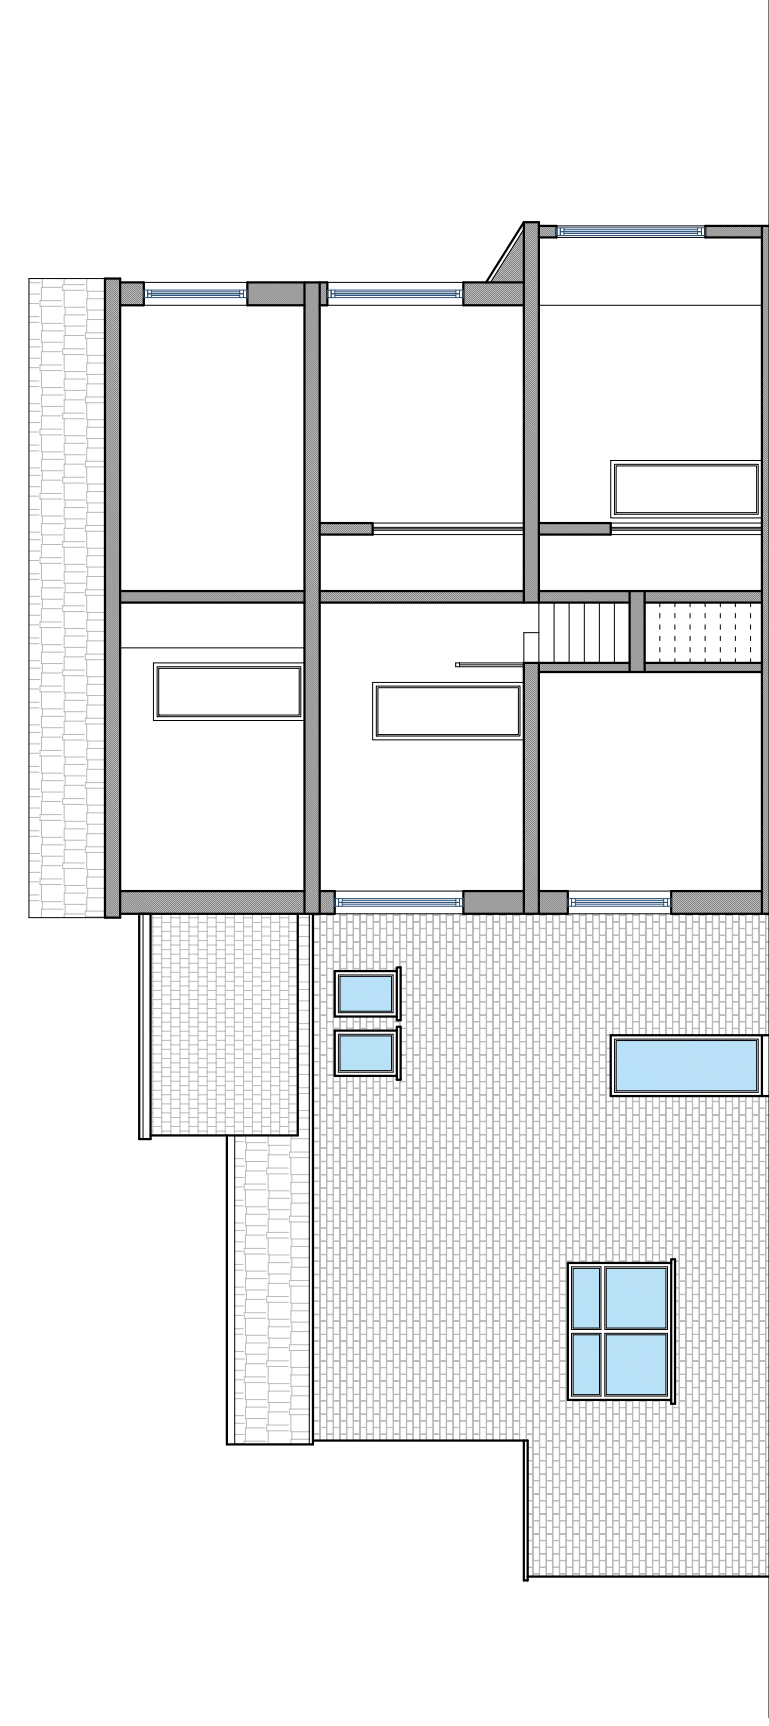

Nevila TANE
Architectural technician
Phone: +44(0)7940035688
Email: nevilatane@gmail.com

CLIENT:
Christopher Xenophontos

ADDRESS:
112 Whittington Road,
London, N22 8YH

DRAWING TITLE:
Proposed Plans
and Elevations/Section

PROJECT No: 02
DATE: 01/11/2022
SCALE: 1:100 @A2
CURRENT REV: 02
REV. 7x: 02

