




EXISTING GROUND FLOOR I:100

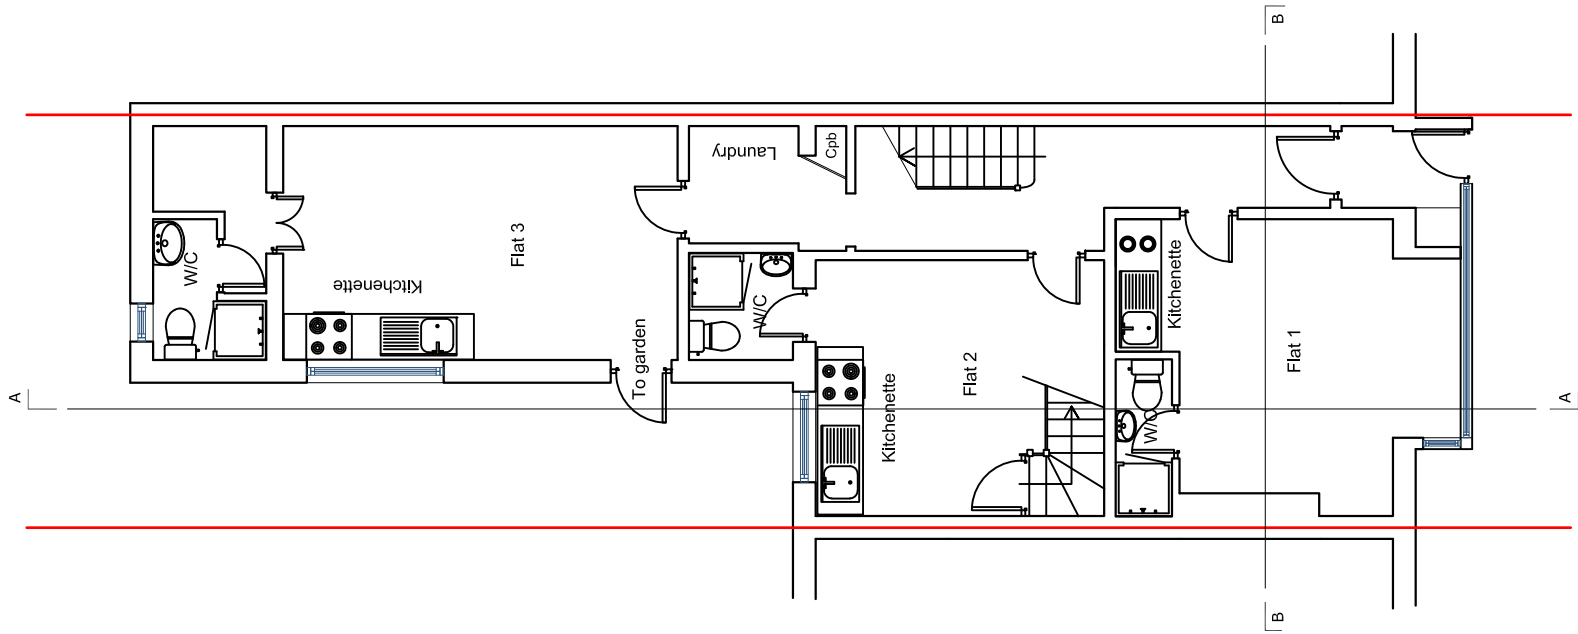


EXISTING FIRST FLOOR I:100

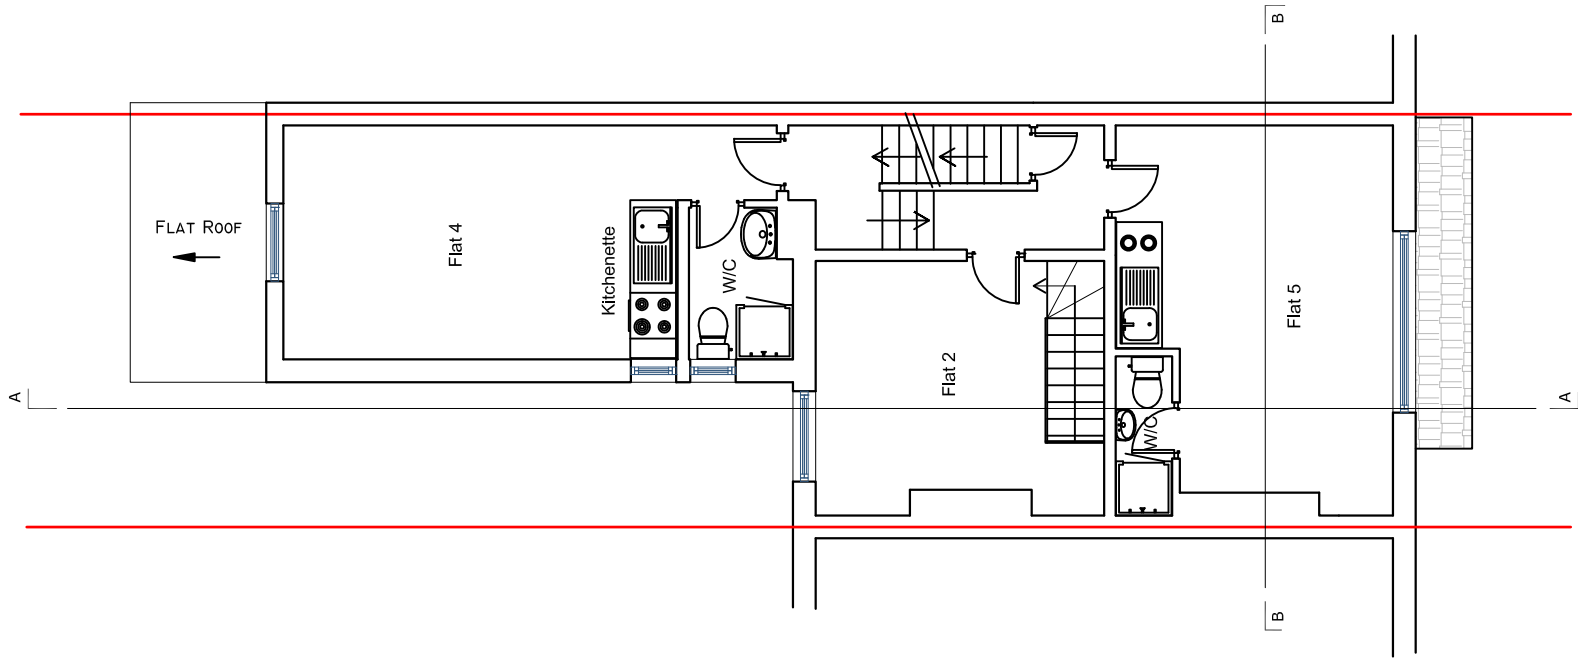


EXISTING LOFT PLAN I:100

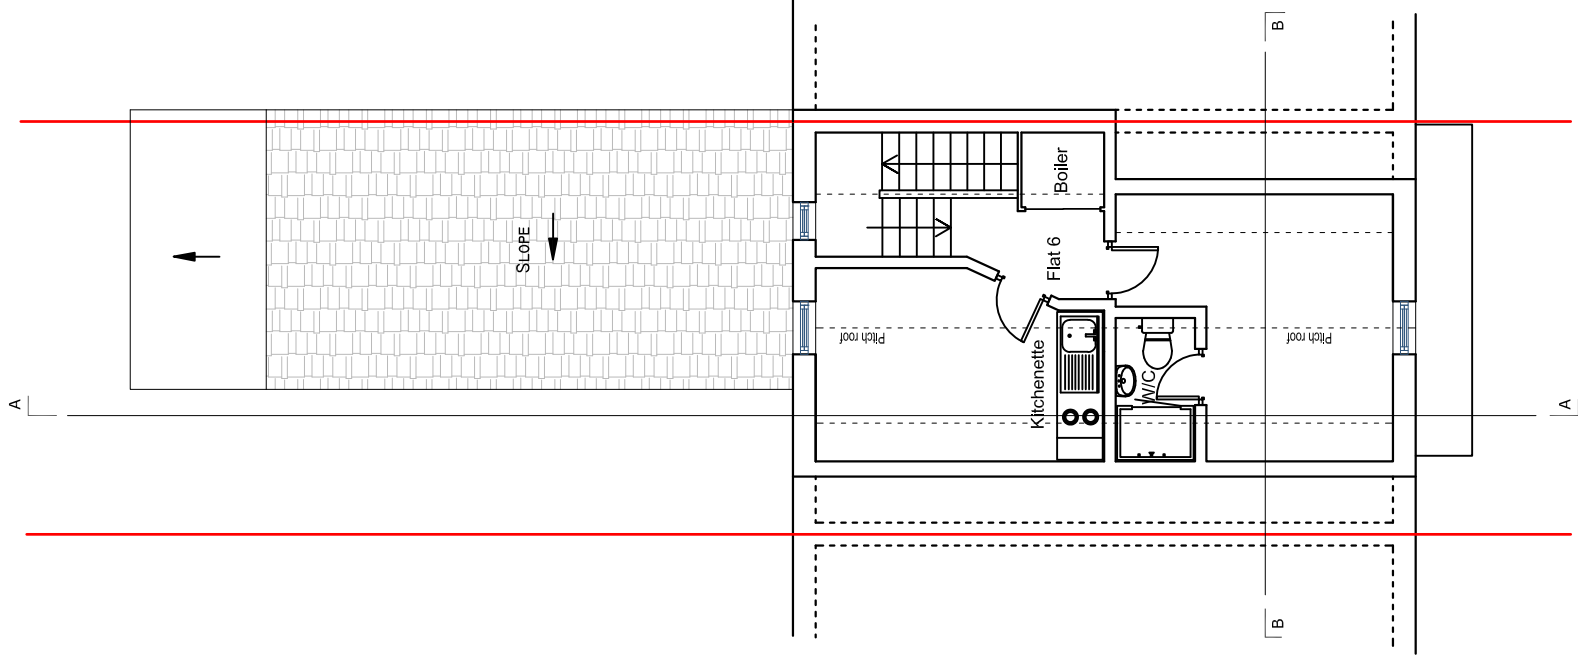


EXISTING ROOF PLAN I:100

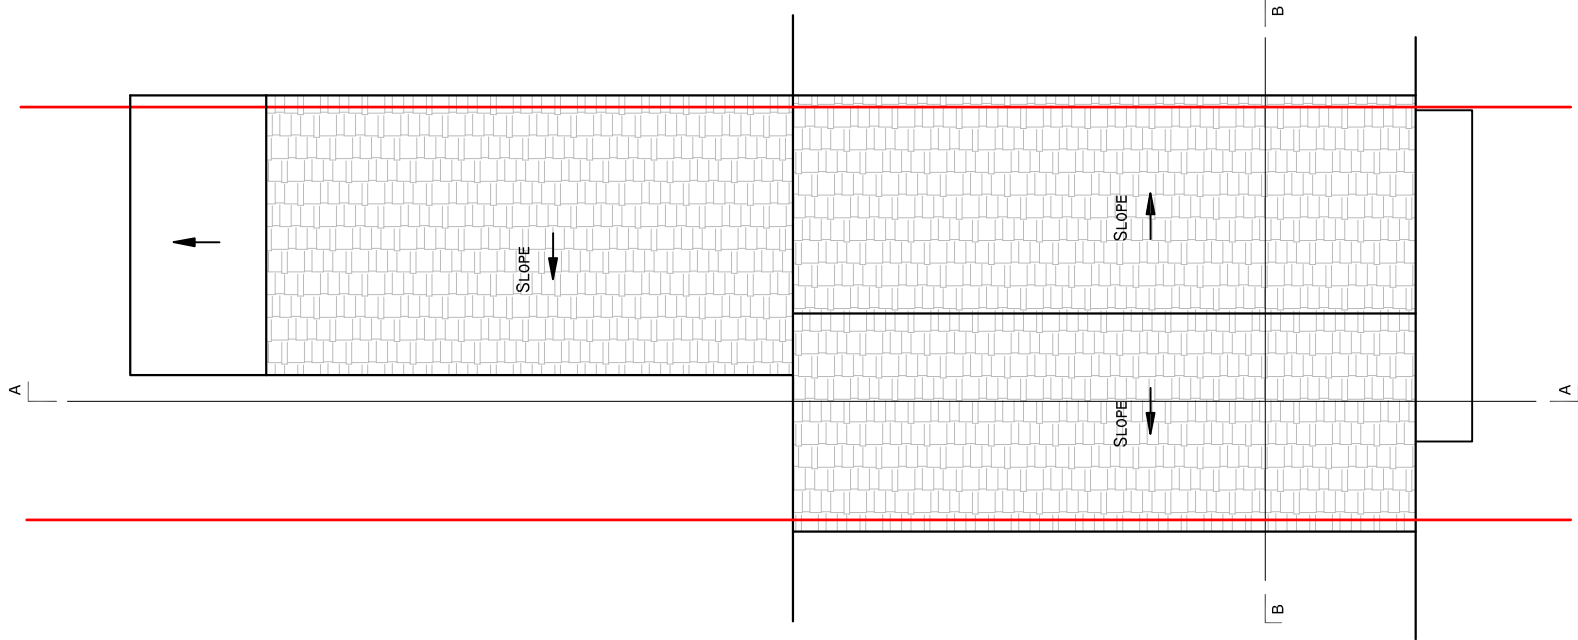


EXISTING FRONT ELEVATION I:100

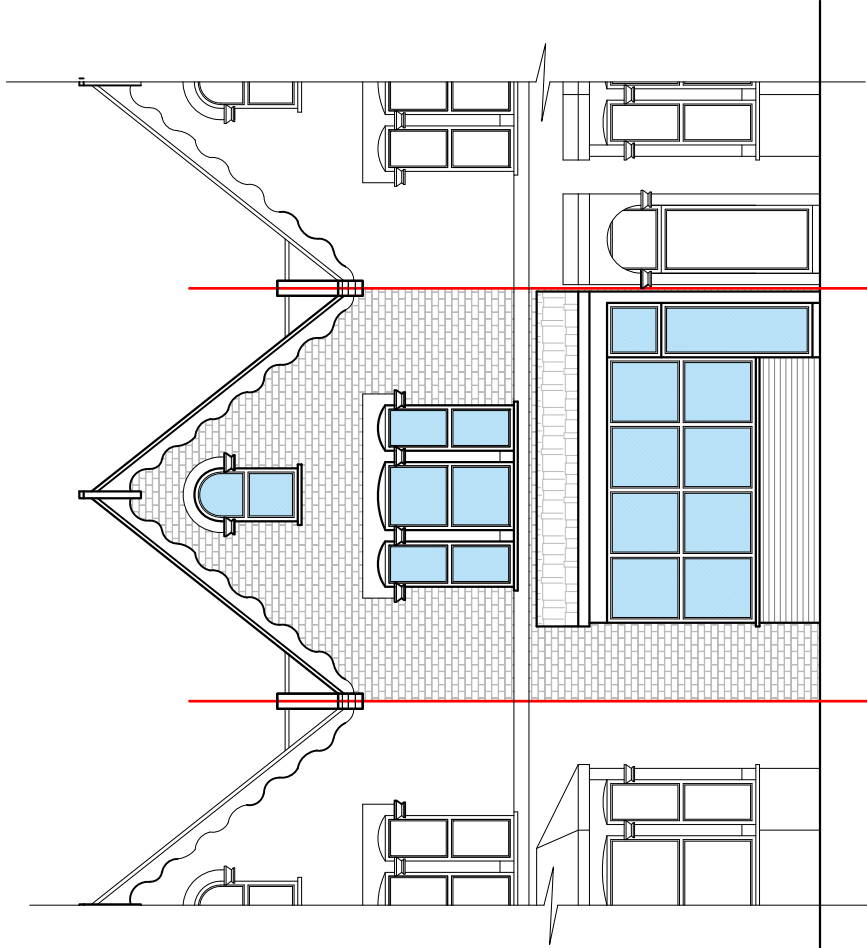

EXISTING REAR ELEVATION I:100

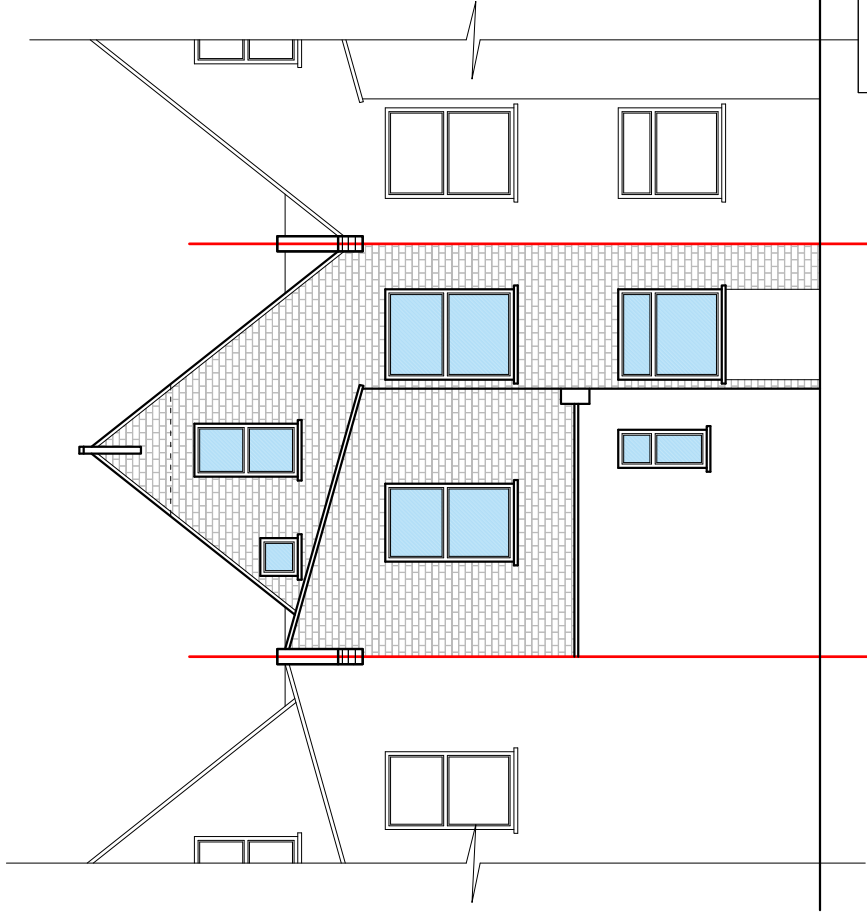

EXISTING SIDE ELEVATION/SECTION A-A I:100

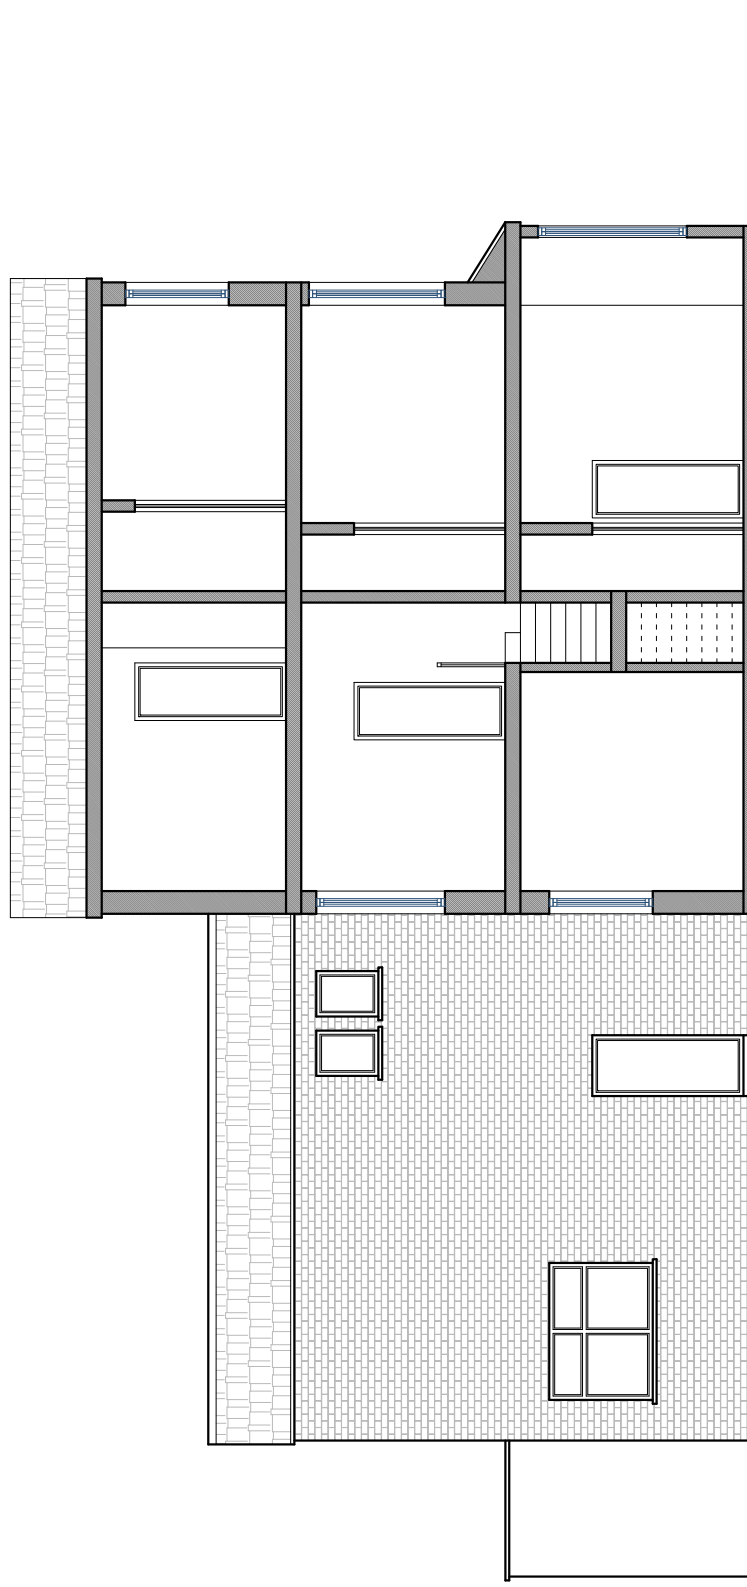

Nevila TANE
Architectural technician
Phone: +44(0)7940035688
Email: nevilatane@gmail.com

CLIENT:
Christopher Xenophontos

ADDRESS:
112 Whittington Road,
London, N22 8YH

DRAWING TITLE:
Existing Plans
and Elevations



PROJECT No: DATE: 01/11/2022
DRAWING No: 02
SCALE: 1:100 @A2
CURRENT REV:
REV. No:

