



 Property Boundary

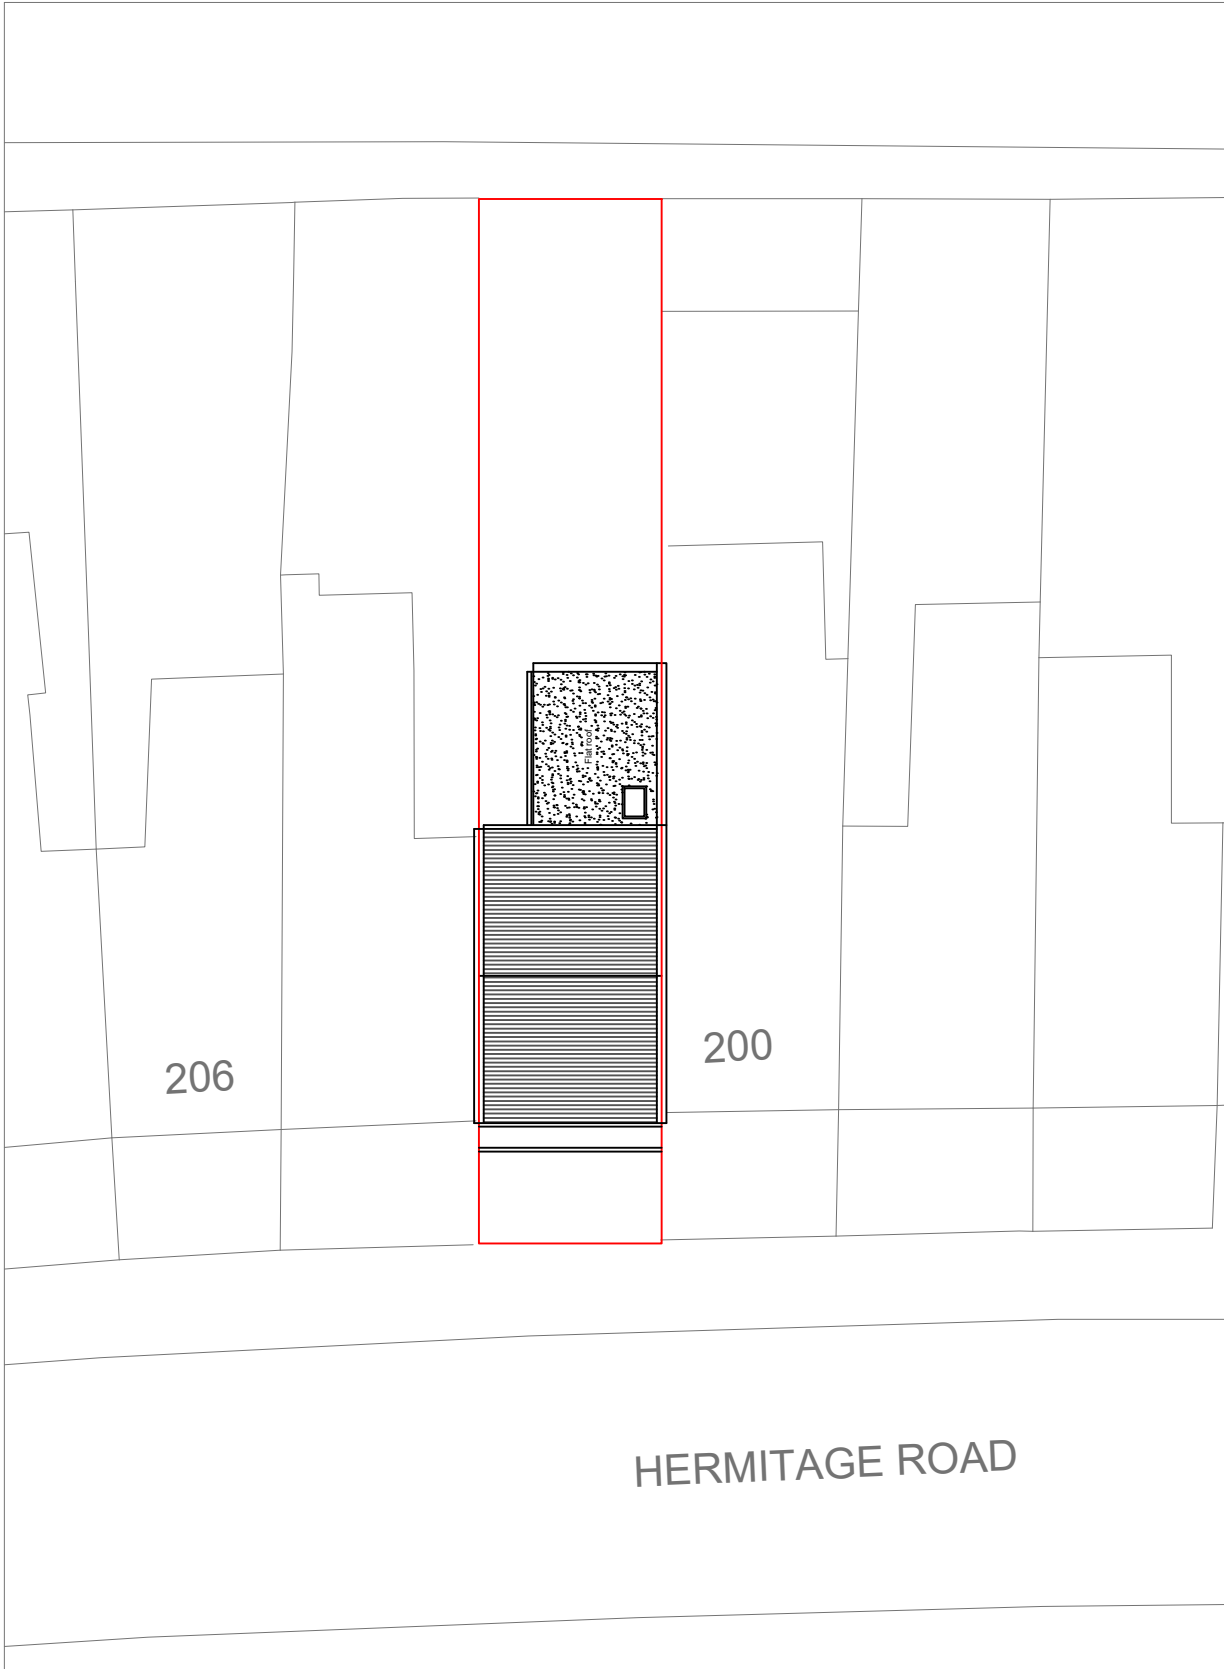

Location Plan

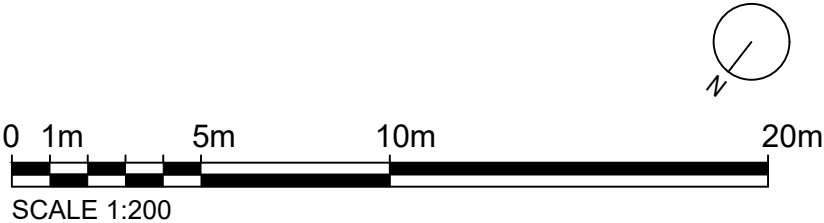

Written dimensions to be taken in preferences to scaled dimensions. The Contractor is responsible for checking all dimensions before work starts.

All work is to be carried out to the requirements, and to the satisfaction of the Local Authority.

These drawings are for planning purposes only

Any discrepancies to be brought to the attention of Star Plans Consultants immediately.

Description

Rev	Date	Description	by	chk



76 Steli Ave. Canvey Island SS8 9QF
01268 914 125 · info@starplans.co.uk

Architecture | Town Planning

Client




Hermitage Estates

Project
202 Hermitage Rd London N4 1NN

Title

Existing OS- location plans

Date:	08.05.2022	Rev:
Scale:	1:100@A3	
Drawing No. 523	E 01	

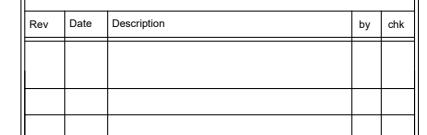 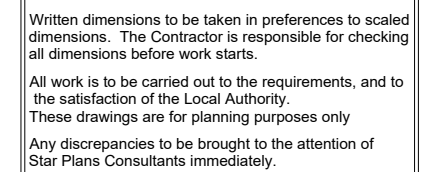

76 Stell Ave. Canvey Island SS8 9QF
01268 914 125 • info@starplans.co.uk

Architecture | Town Planning

Client	
--------	--


Hermitage Estates

Project	202 Hermitage Rd London N4 1NN
---------	--------------------------------

	Title
--	-------

Existing Floor plans

Date:	08.05.2022	Rev:
Scale:	1:100@A3	
Drawing No.	523 E 02	

 

Written dimensions to be taken in preferences to scaled dimensions. The Contractor is responsible for checking all dimensions before work starts.

All work is to be carried out to the requirements, and to the satisfaction of the Local Authority.

These drawings are for planning purposes only

Any discrepancies to be brought to the attention of Star Plans Consultants immediately.

Description

Rev	Date	Description	by	chk




STAR PLANS
Design your way


76 Stelli Ave. Canvey Island SS8 9QF
01268 914 125 • info@starplans.co.uk

Architecture | Town Planning

Client	
Hermitage Estates	
Project	
202 Hermitage Rd London N4 1NN	
Title	
Existing Front rear elevations	
Date: 08.05.2022	Rev:
Scale: 1:100@A3	
Drawing No. 523 E 03	

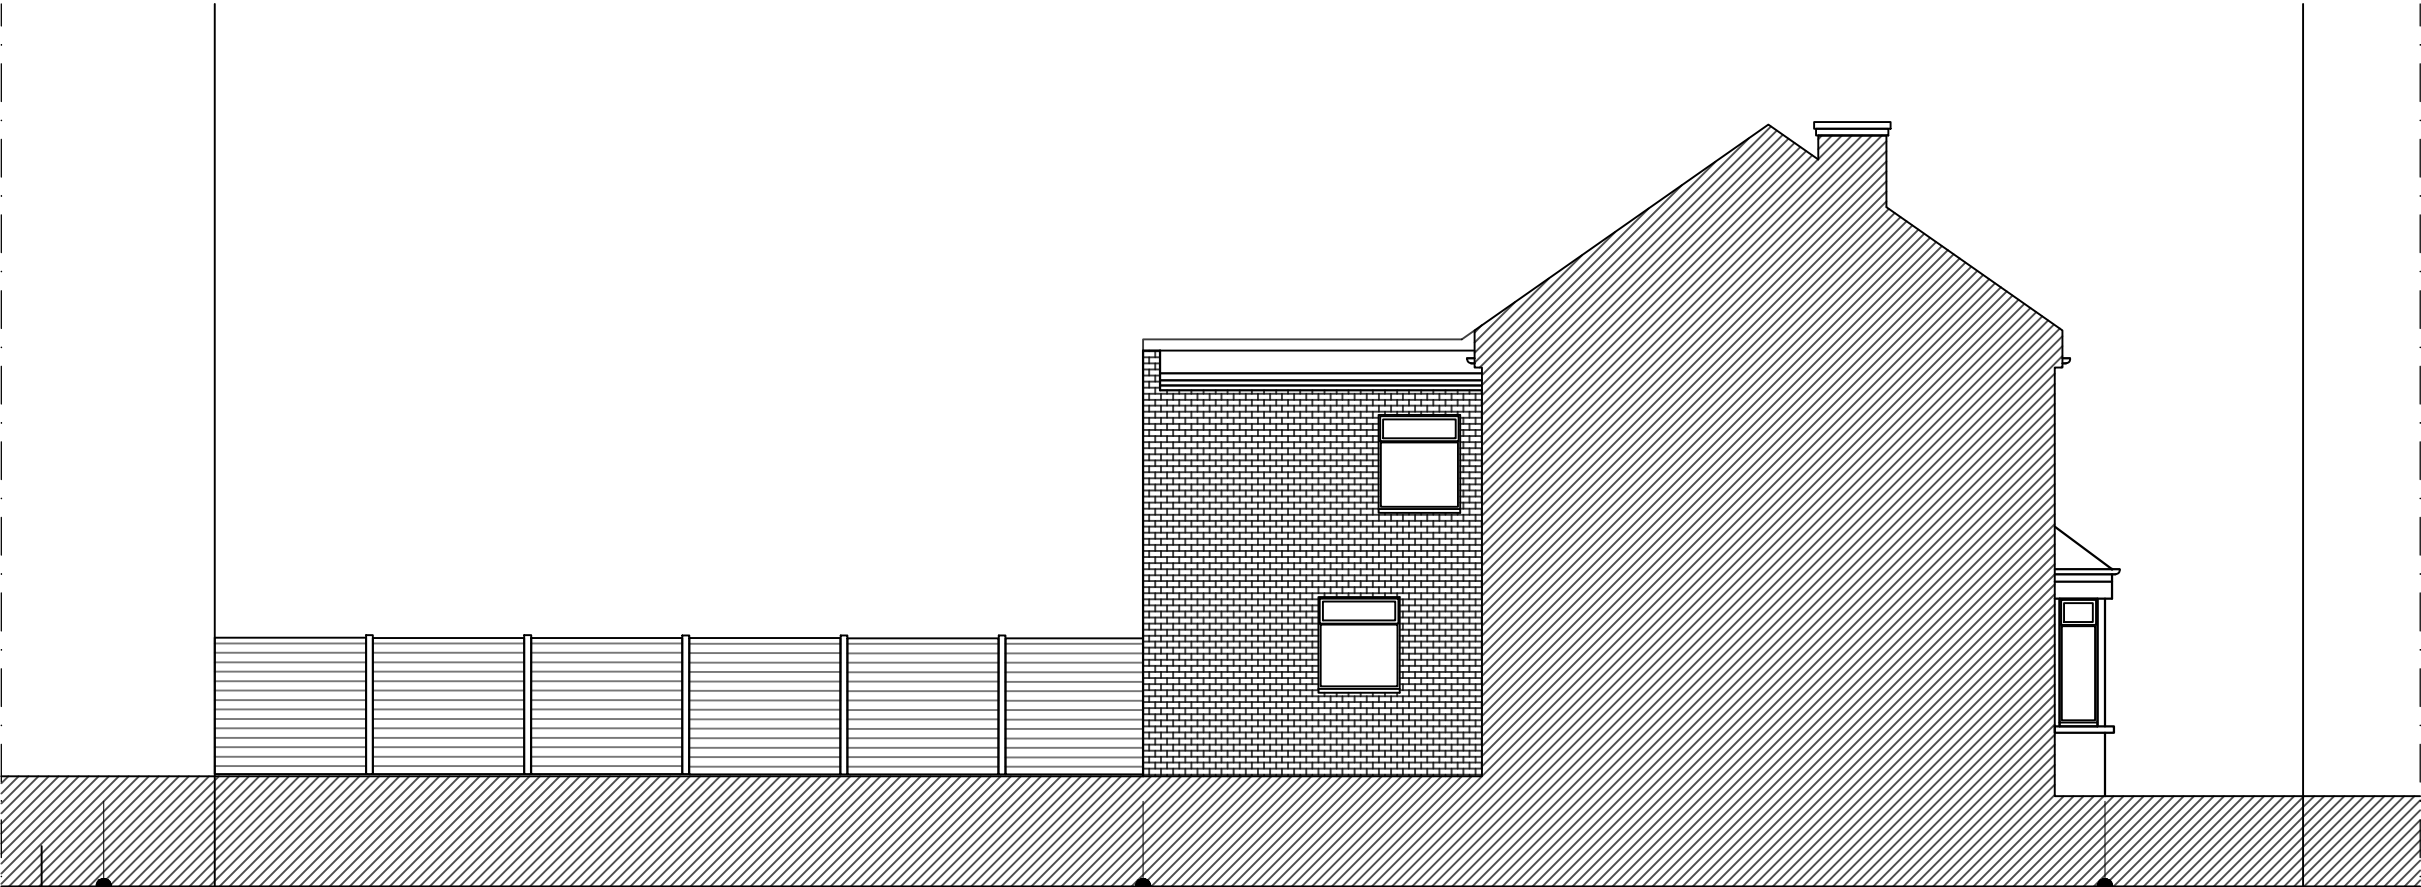

East Side Elevation

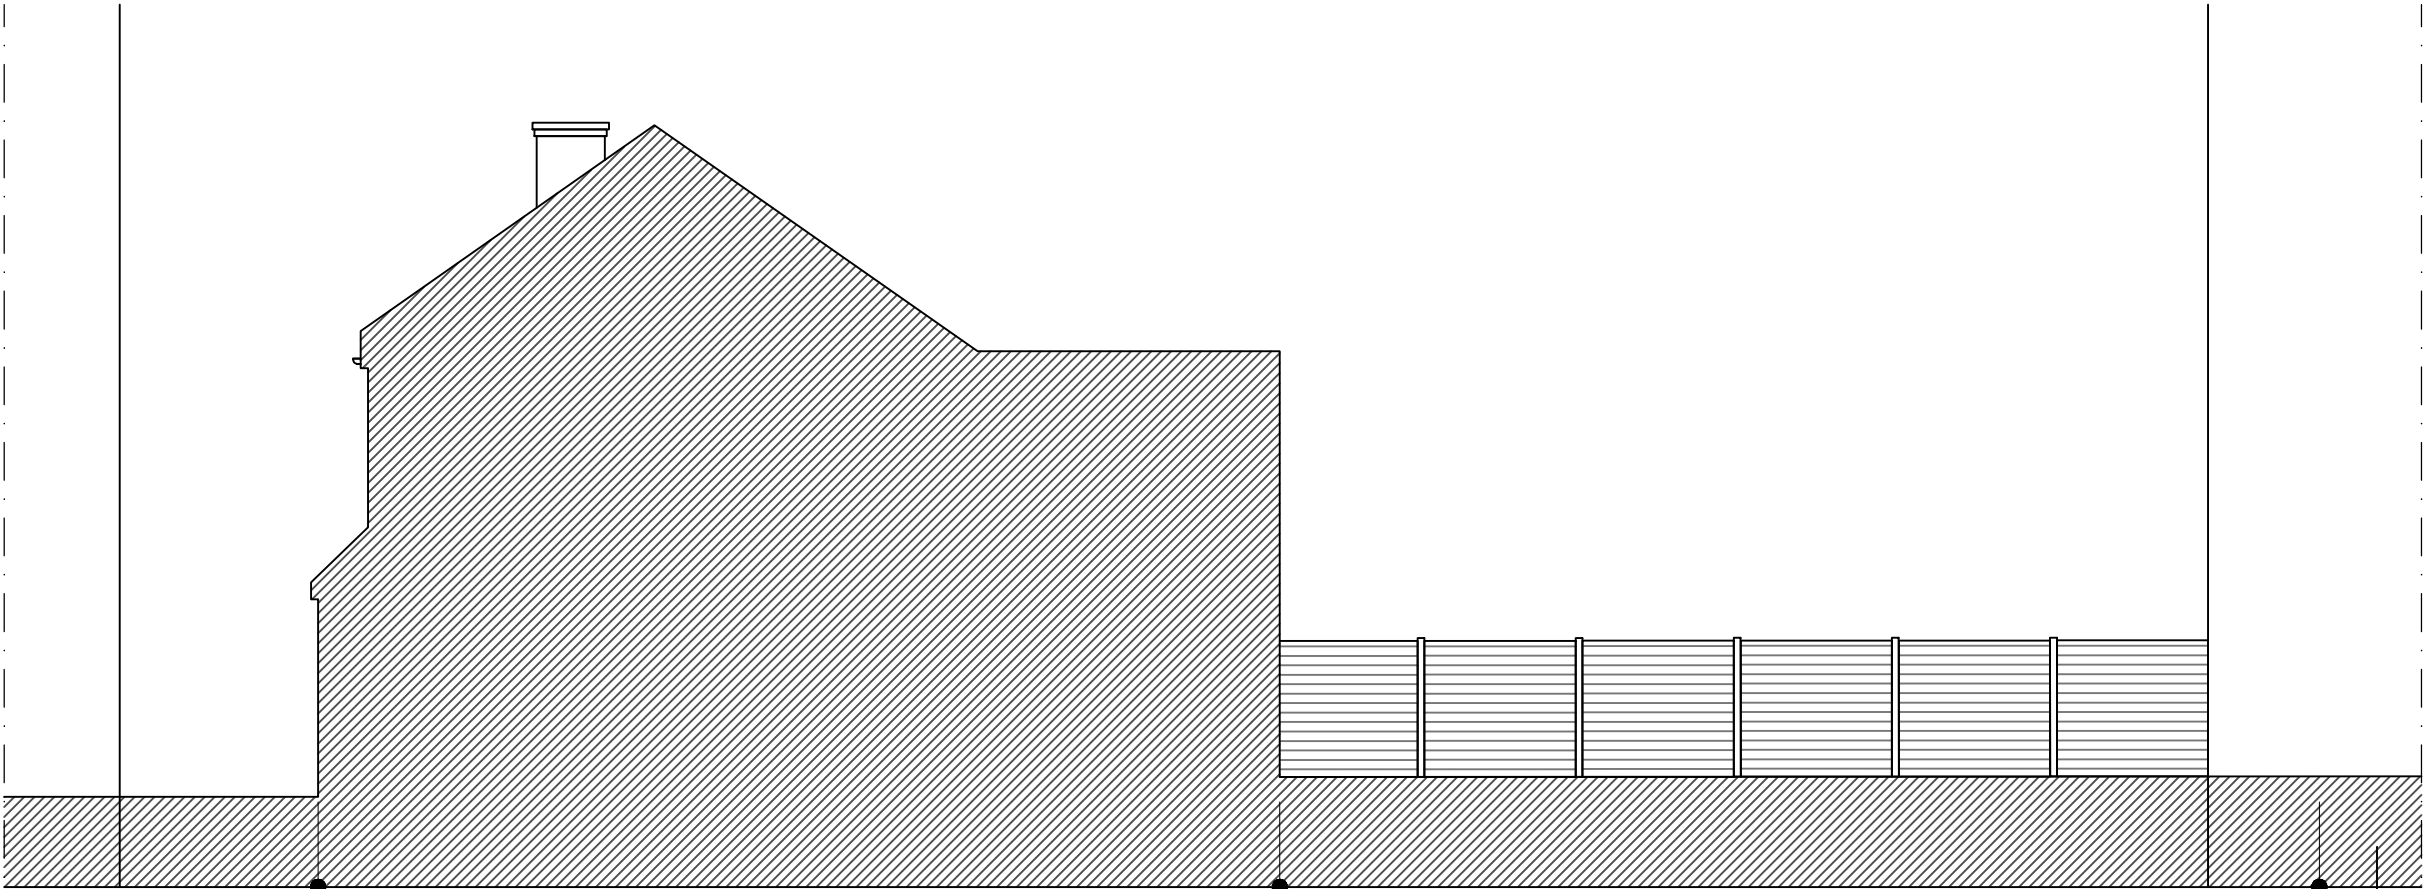

West Side Elevation



Written dimensions to be taken in preferences to scaled dimensions. The Contractor is responsible for checking all dimensions before work starts.

All work is to be carried out to the requirements, and to the satisfaction of the Local Authority.

These drawings are for planning purposes only

Any discrepancies to be brought to the attention of Star Plans Consultants immediately.

Description


Rev	Date	Description	by	chk



76 Stel! Ave. Canvey Island SS8 9QF
01268 914 125 · info@starplans.co.uk

Architecture | Town Planning

Client	
Hermitage Estate	
Project	
202 Hermitage Rd London N4 1NN	
Title	
Existing Side elevations	
Date: 08.05.2022	Rev:
Scale: 1:100@A3	
Drawing No. 523 E 04	

 

Date: 08.05.2022	Rev:
Scale: 1:100@A3	
Drawing No. 523 E 05	